




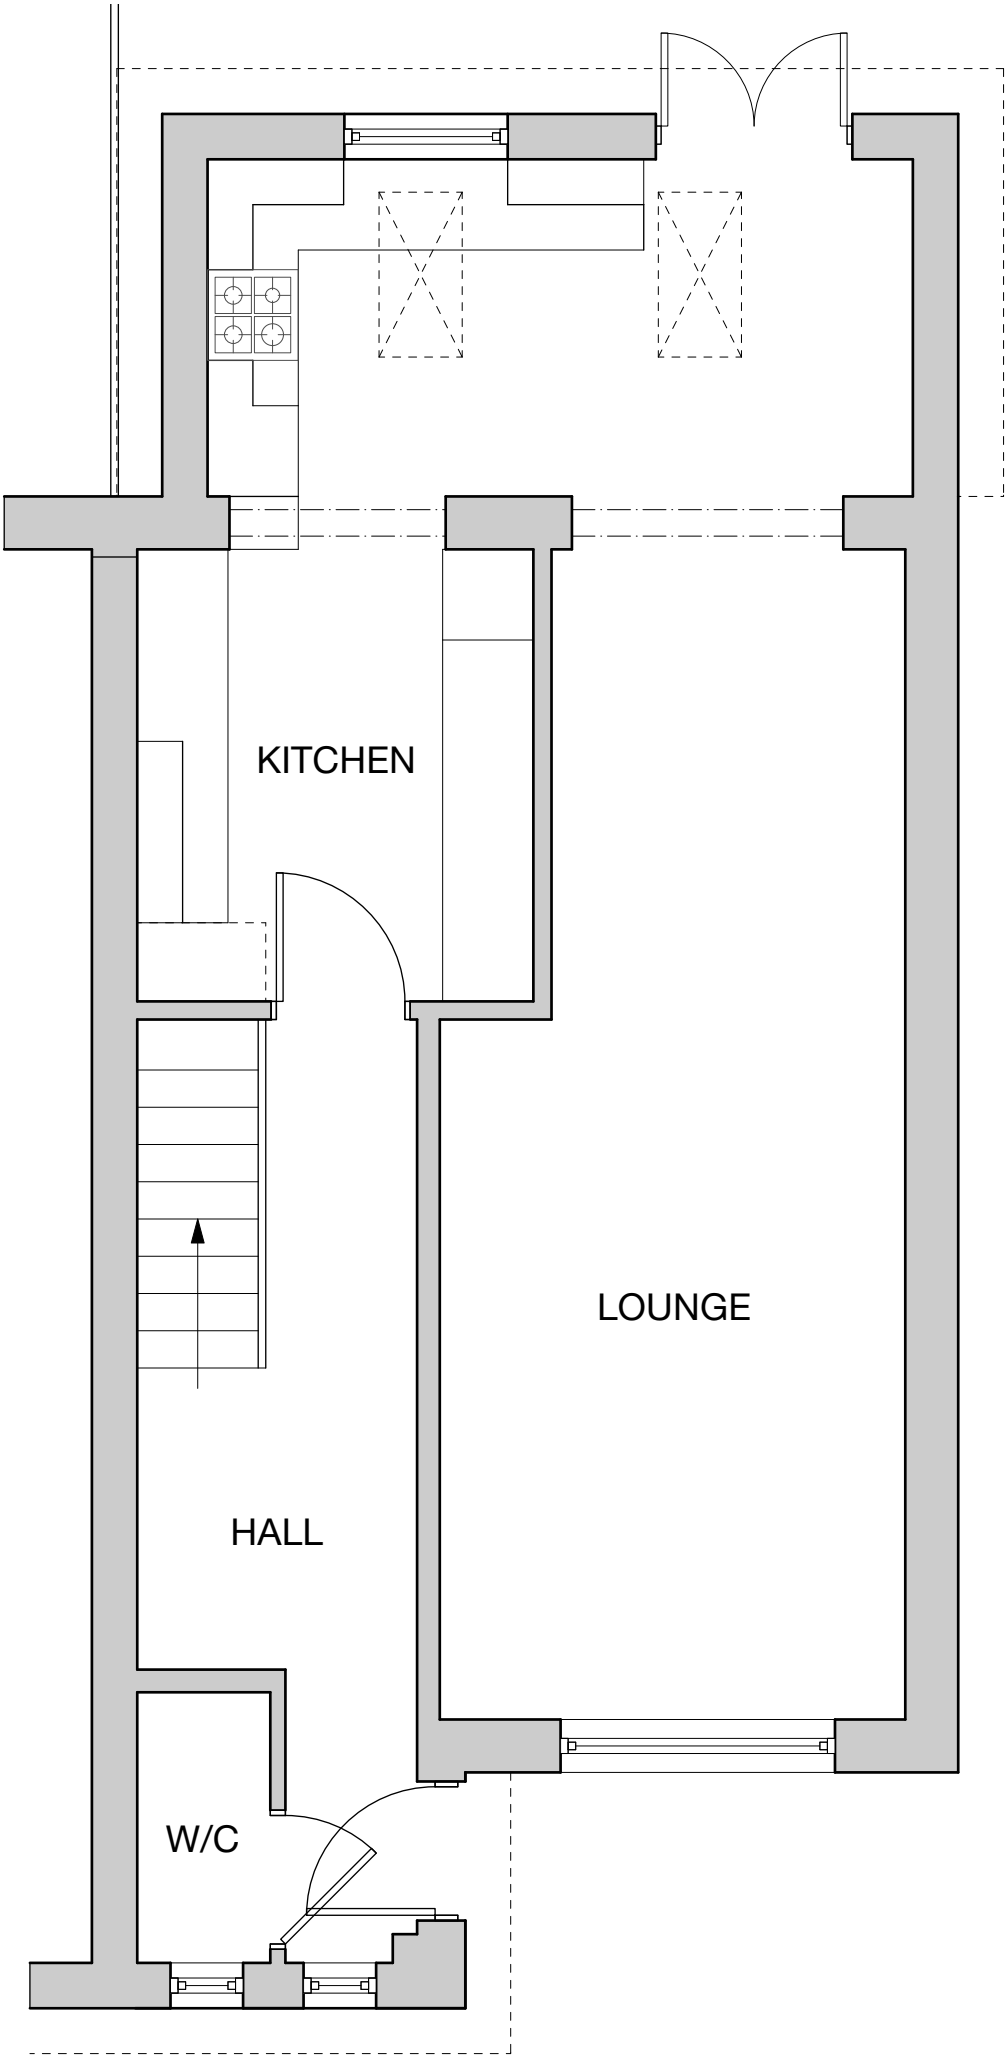



LOCATION PLAN
SCALE 1:500

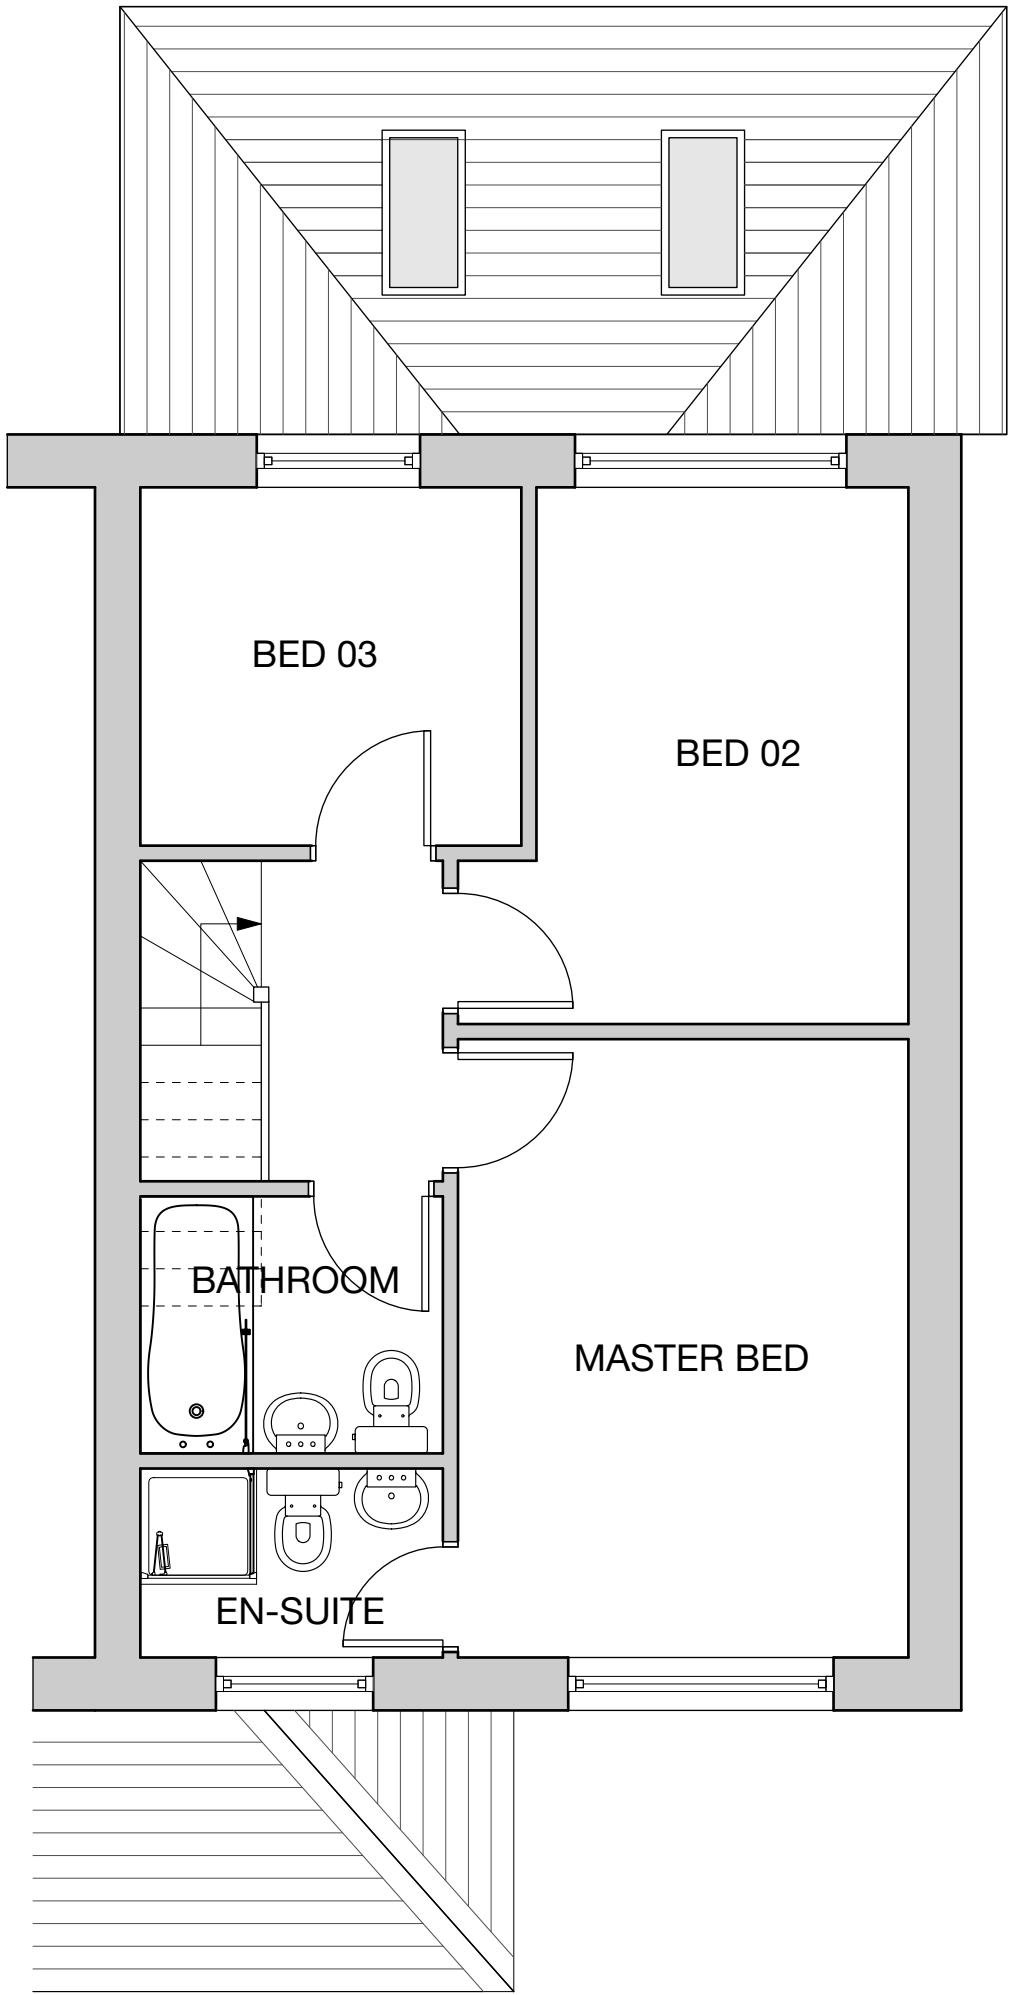

GROUND FLOOR PLAN
SCALE 1:50

 


FIRST FLOOR PLAN
SCALE 1:50

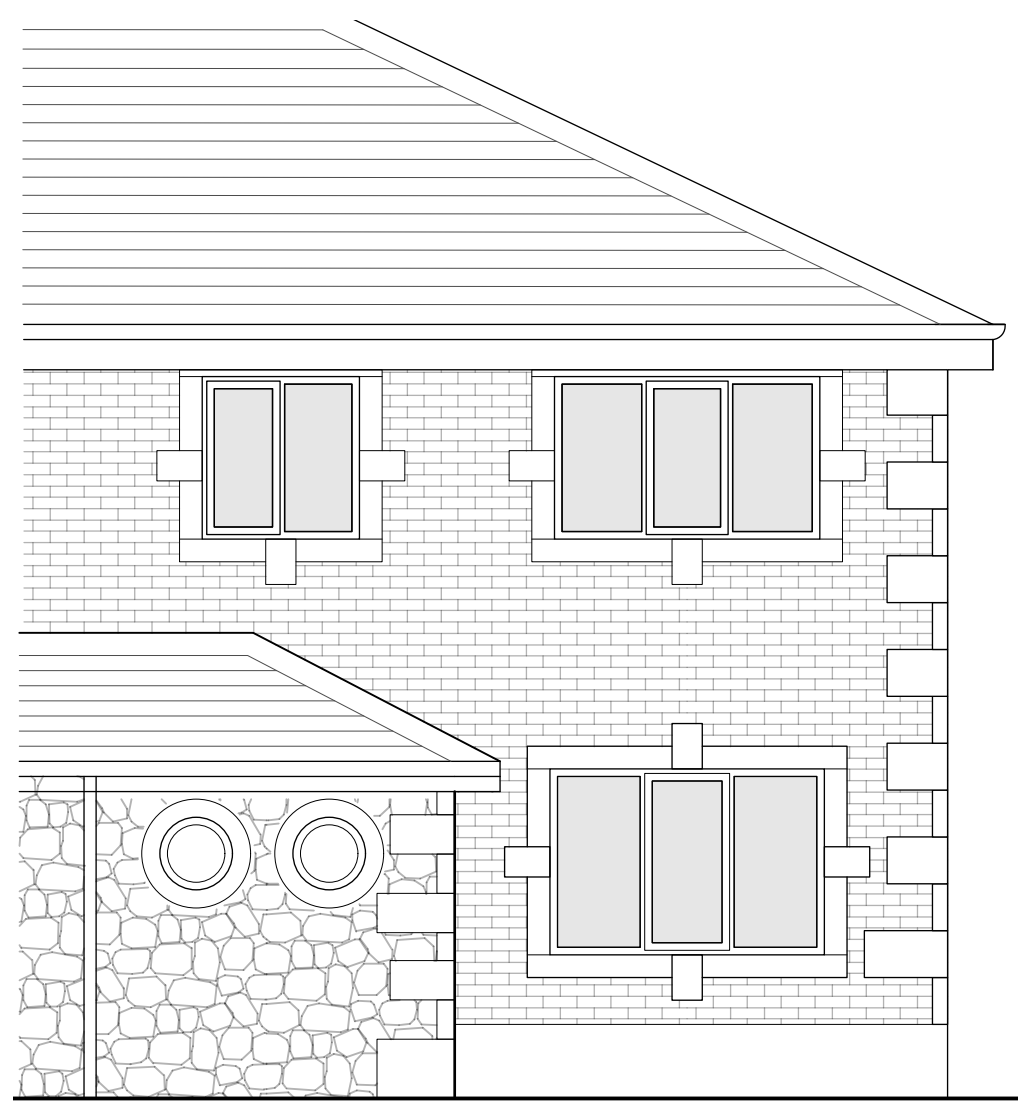 

FRONT ELEVATION
SCALE 1:50



REAR ELEVATION
SCALE 1:50

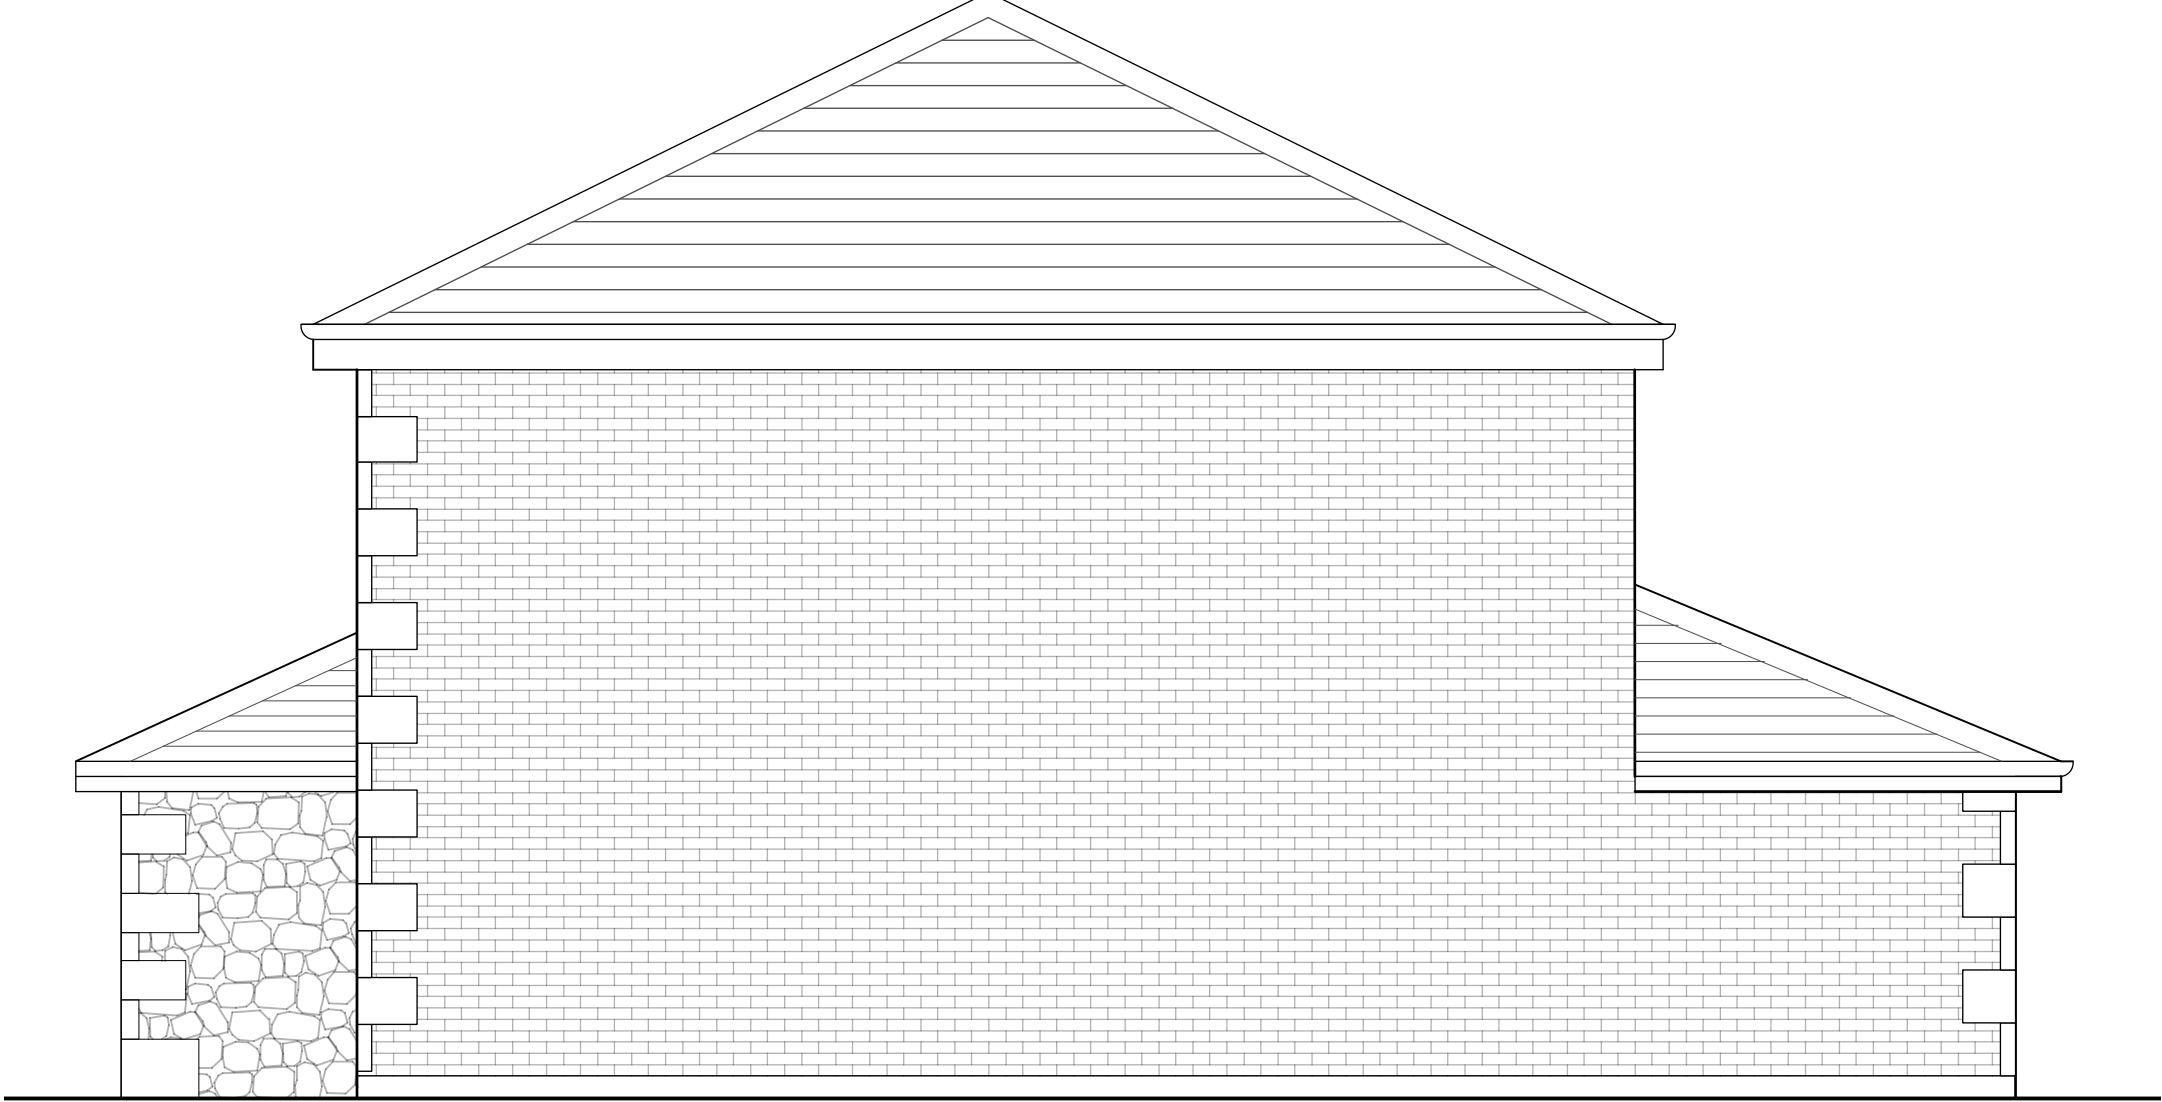

SIDE ELEVATION
SCALE 1:50

These drawings are intentionally the same as the Existing plans / eles To demonstrate that there are no changes proposed to the dwelling.

Revision
Project
Chaneg of Use CClass
Address
7 Woodhill Vale,
Bury, BL8 1AH
Client
Prosperity Childrens Services Ltd
Drawing
Proposed



Chartered Architects
RIBA Chartered Practice
www.storah.com mail@storah.com 01706 813214
Scale Sheet Size Date Drawn
1:50 ISO A1 Apr 24 LA

Drawing Number
24-010-310
Revision