

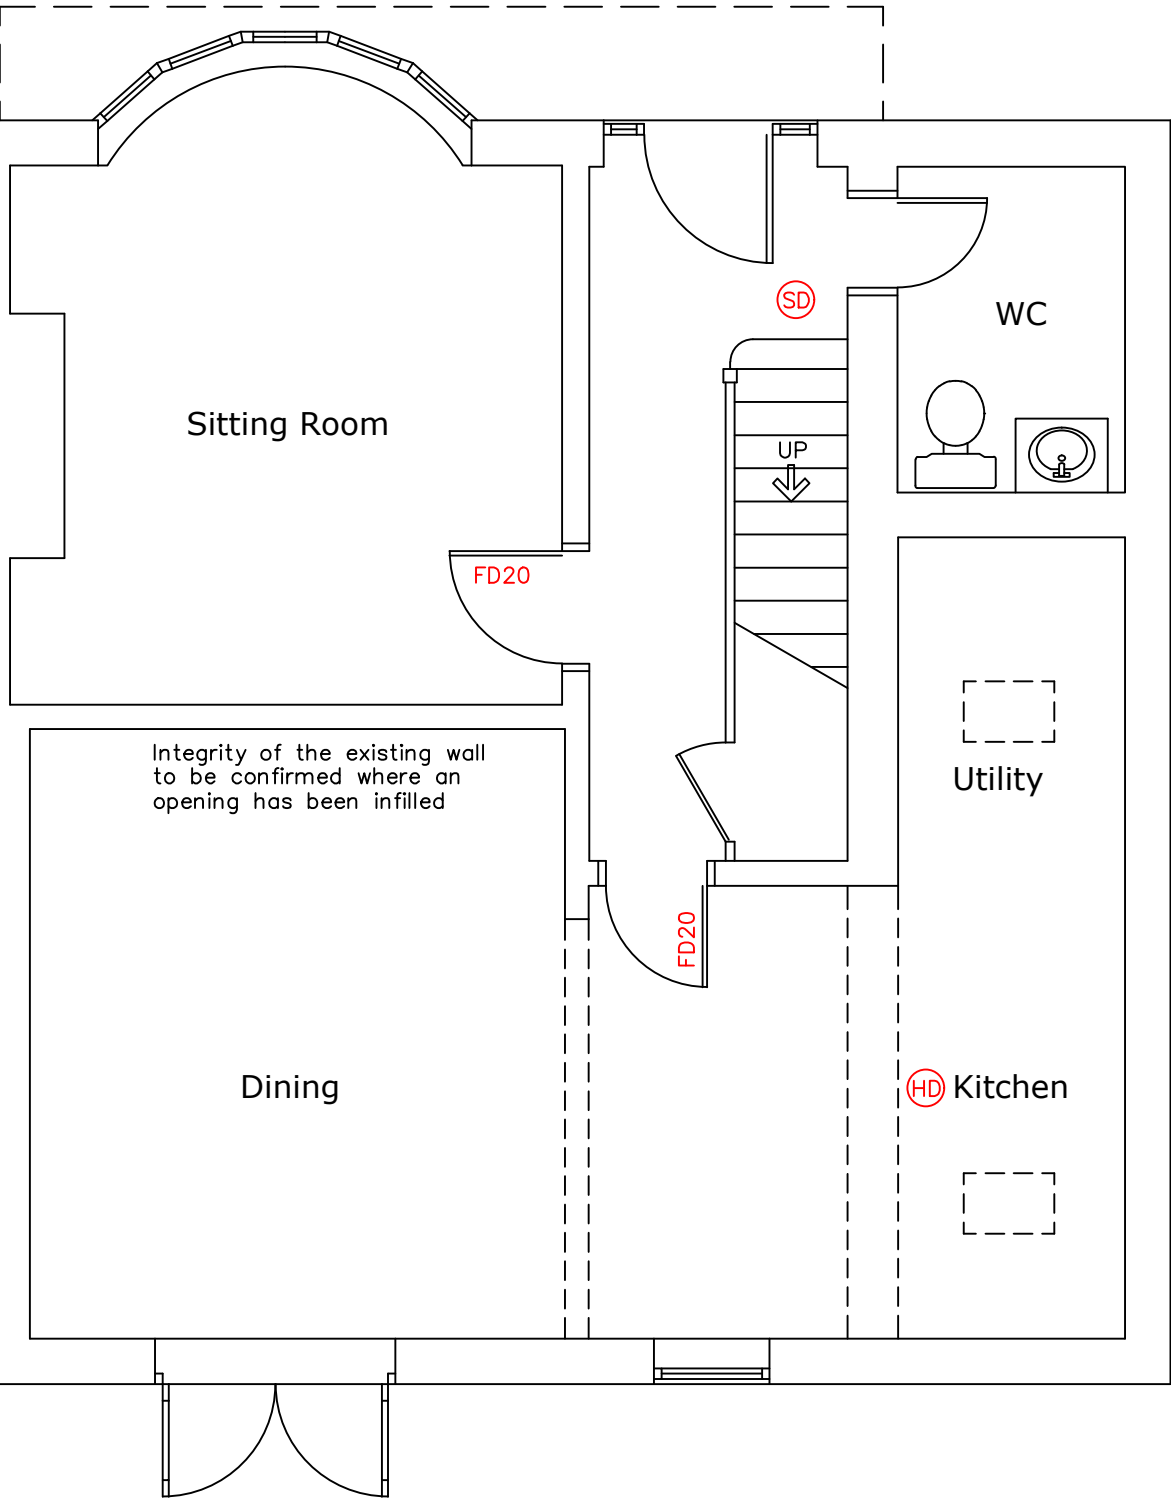


Proposed Plan
Ground Floor

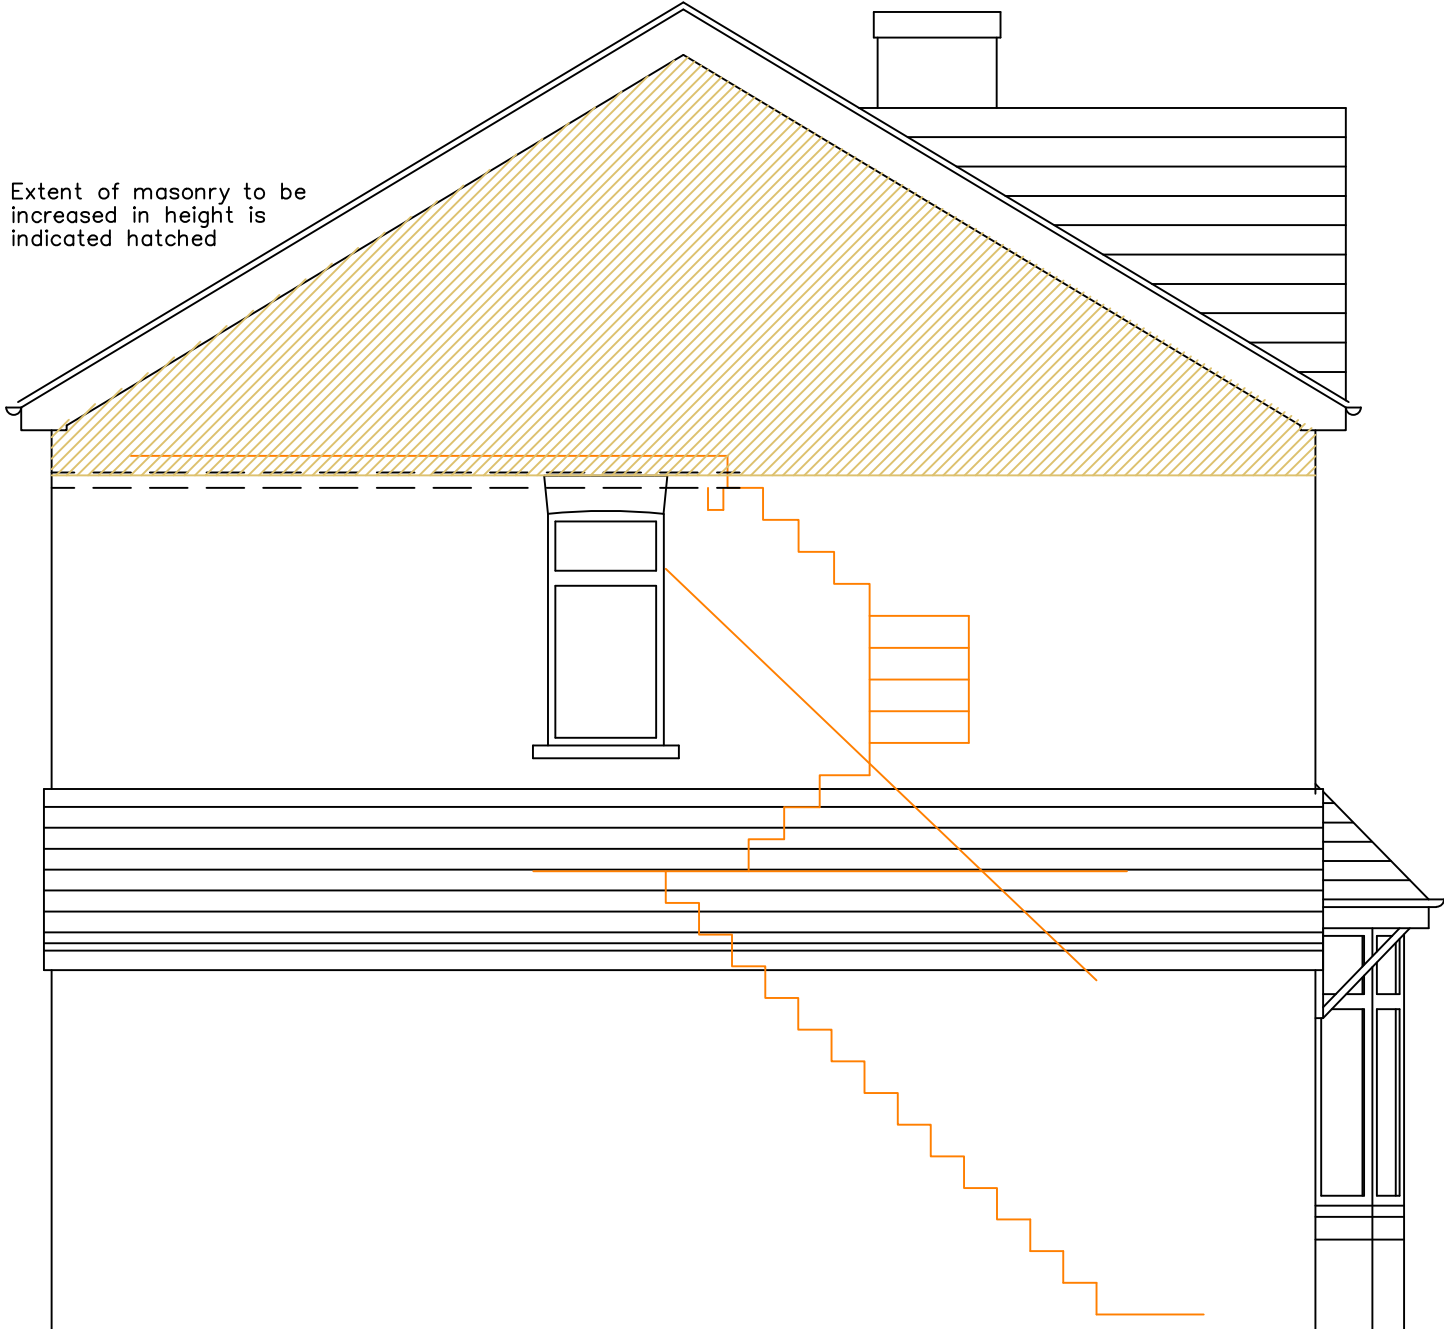


Proposed Rear Elevation

Proposed Plan
First Floor

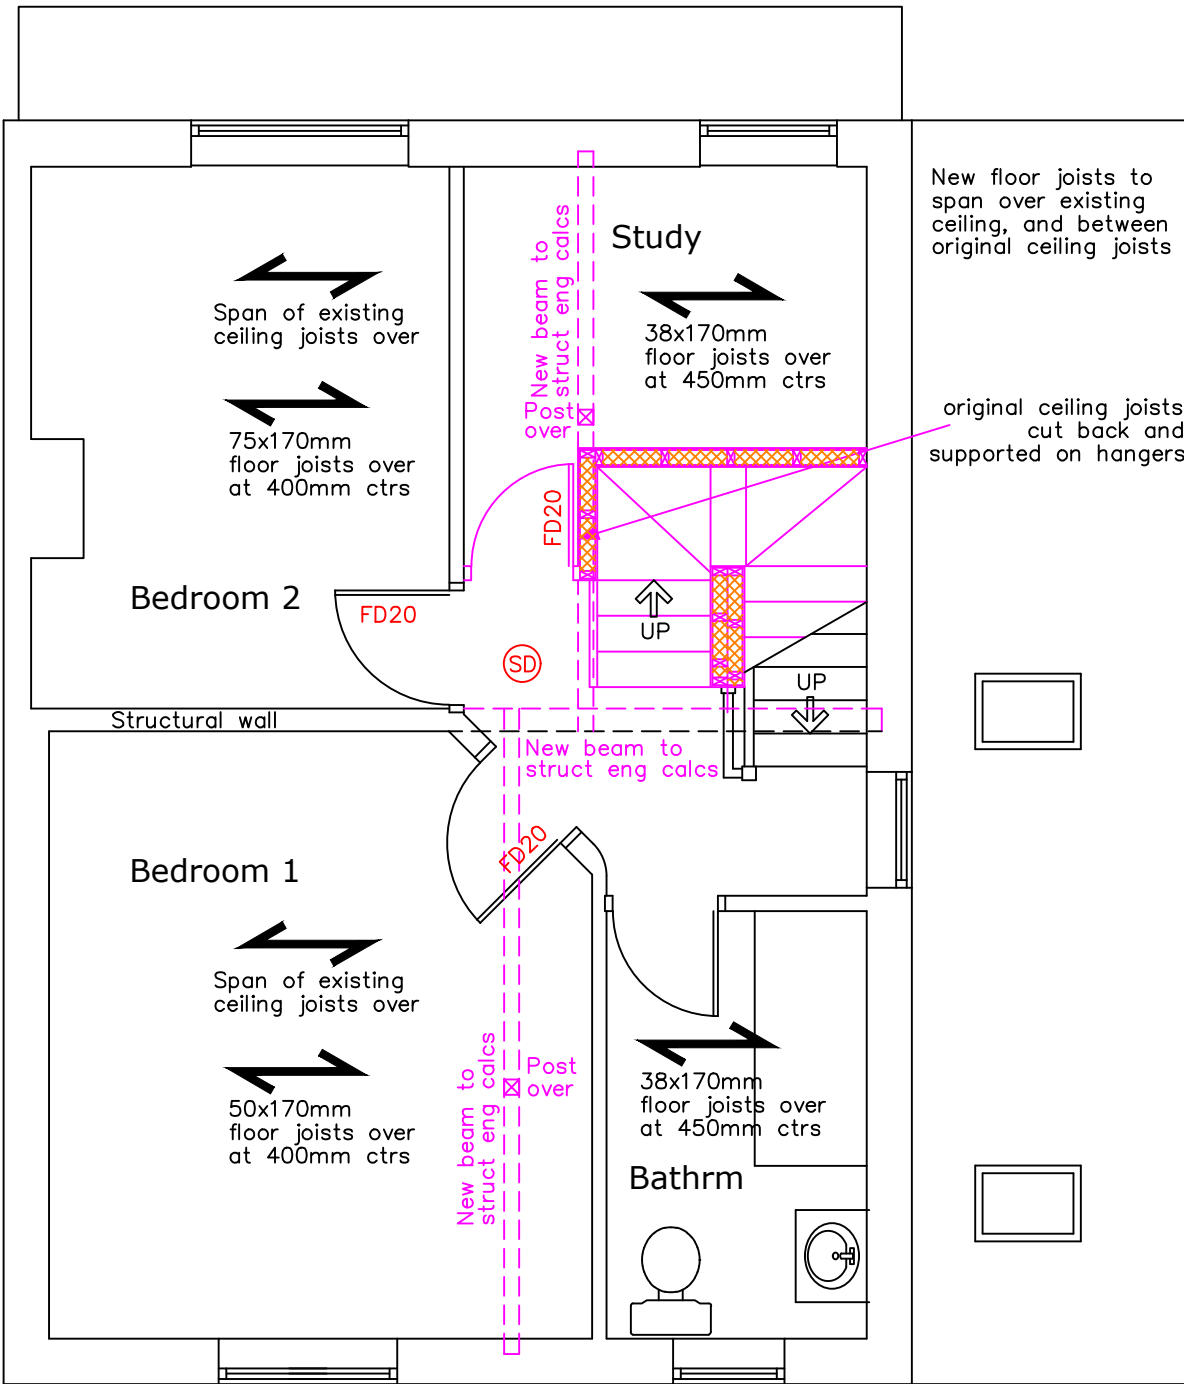


Proposed Side Elevation

Proposed Plan
Loft Floor

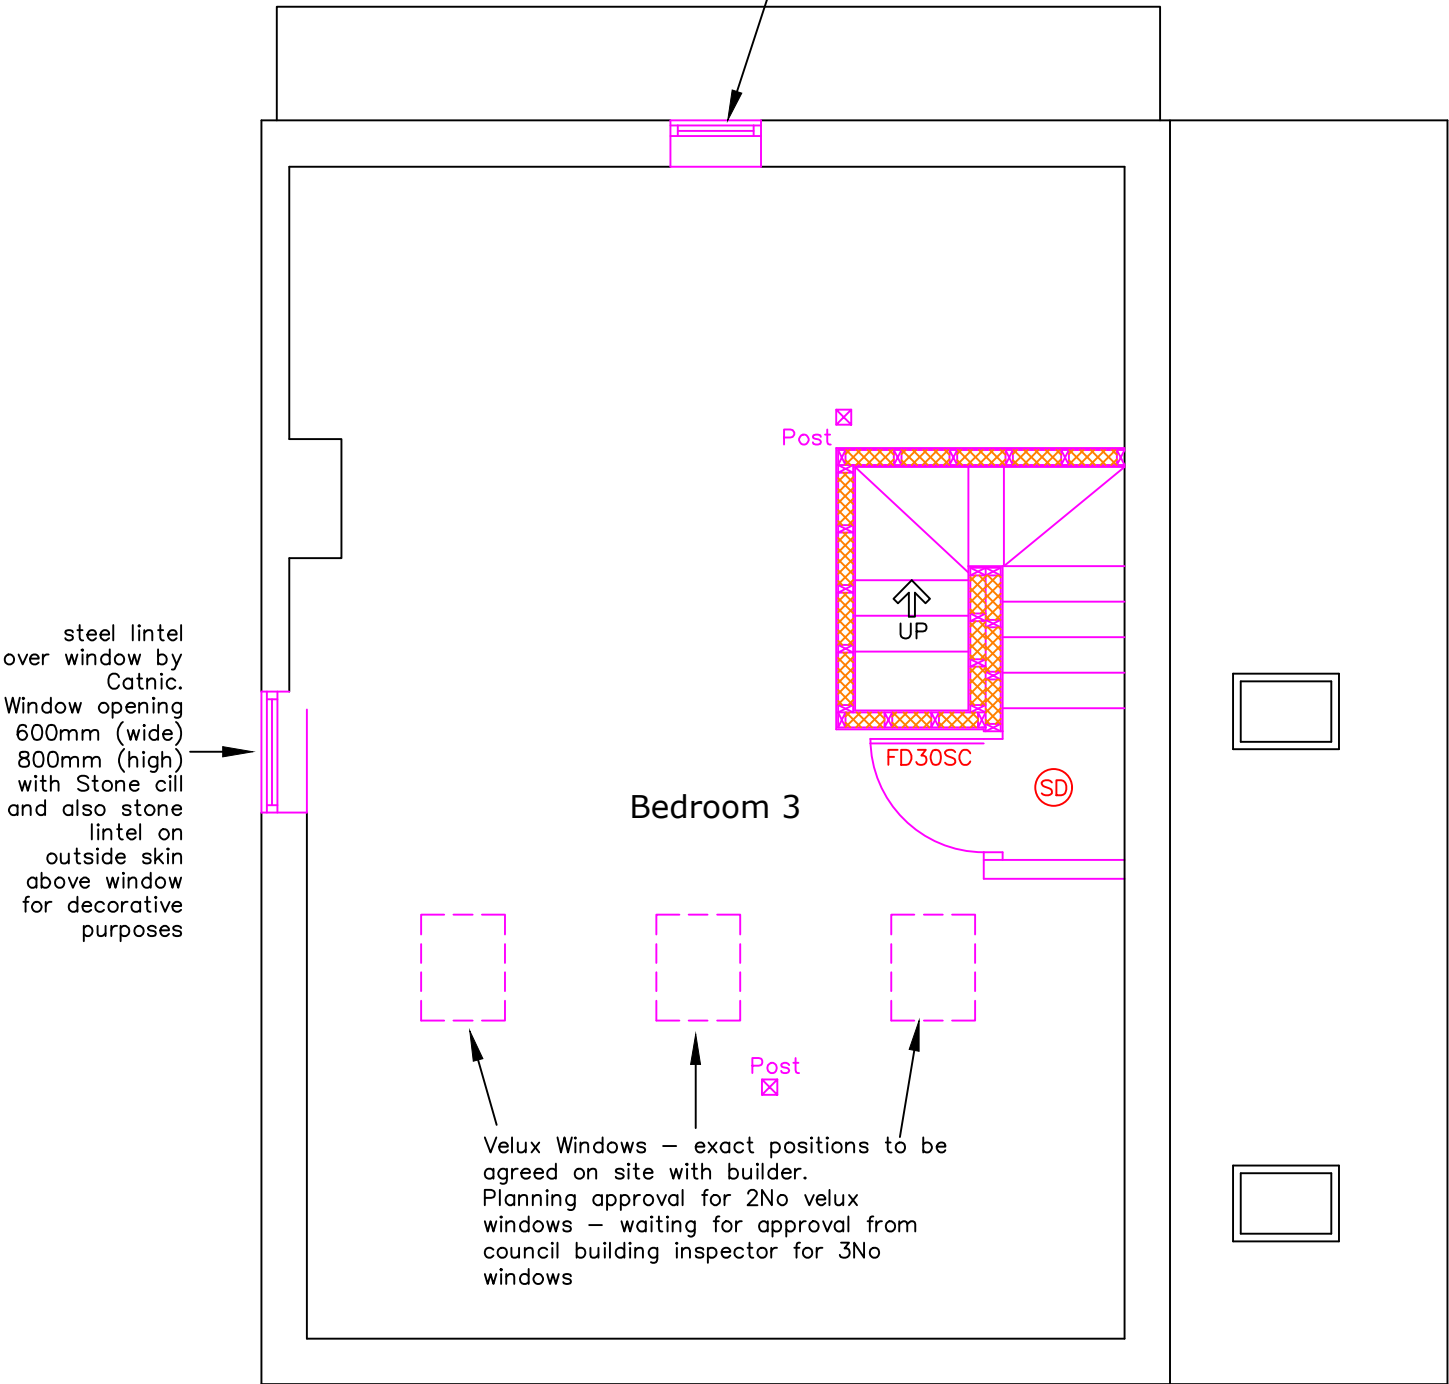


Proposed Front Elevation

Proposed Plan
Roof

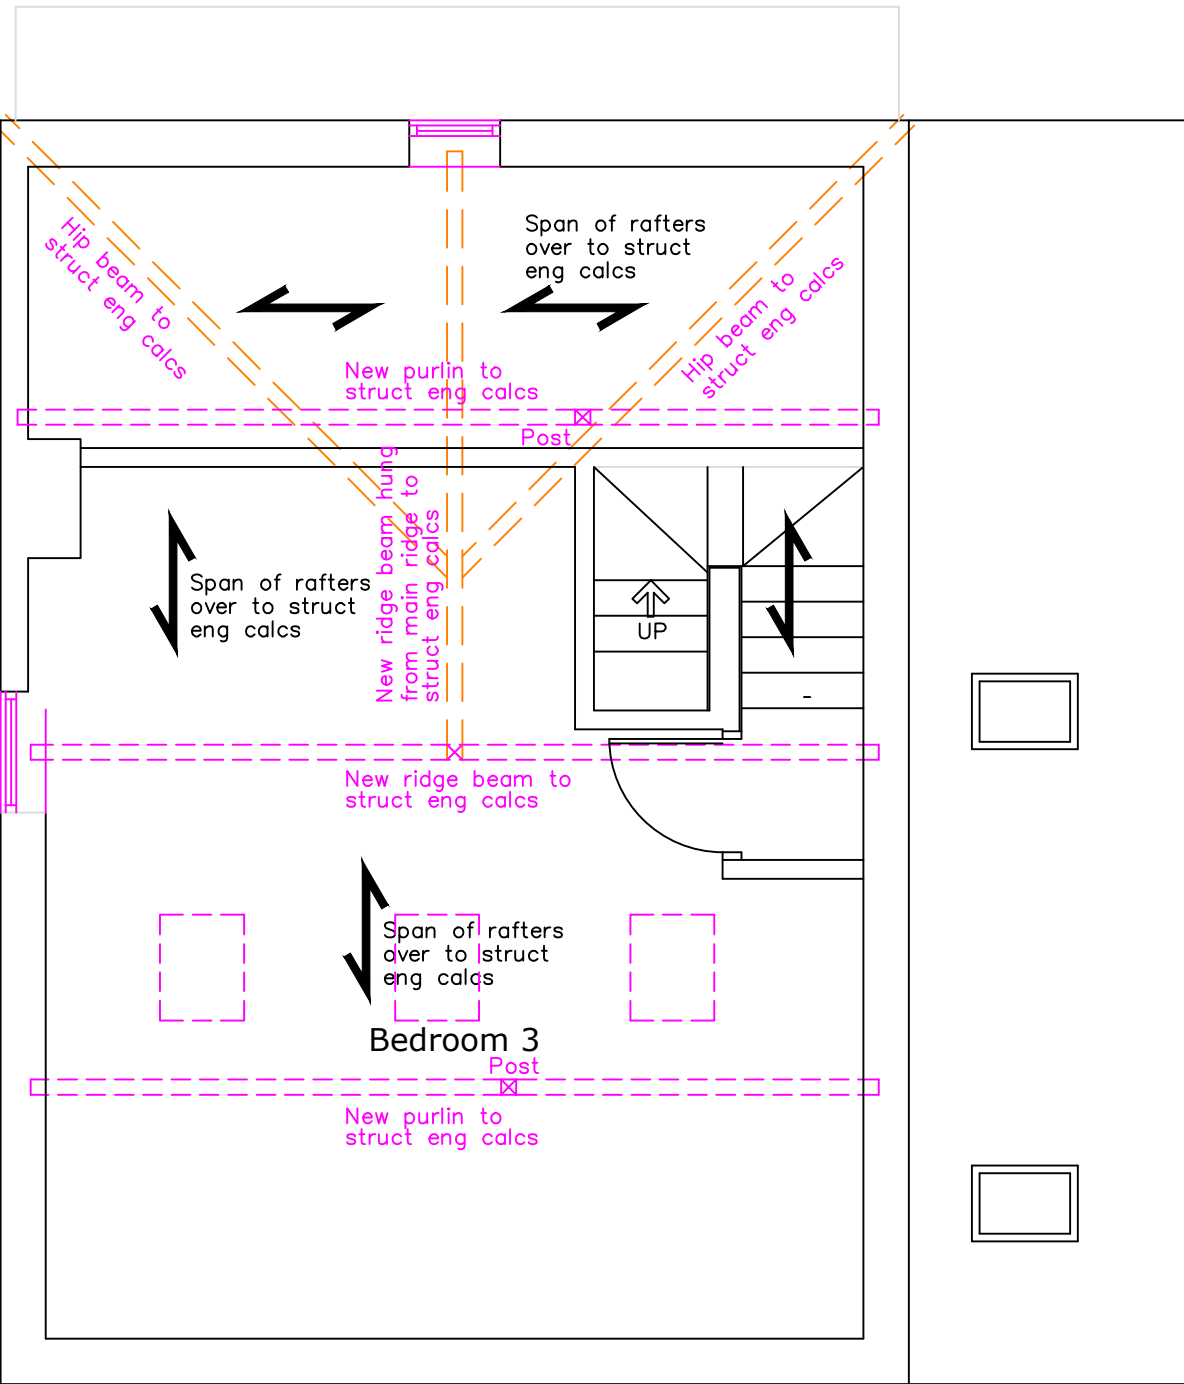


Proposed Materials

Walls All elevations through coloured render – colour white to match the existing
Roof Natural grey slate to match the existing
Windows and doors Upvc colour white to match the existing

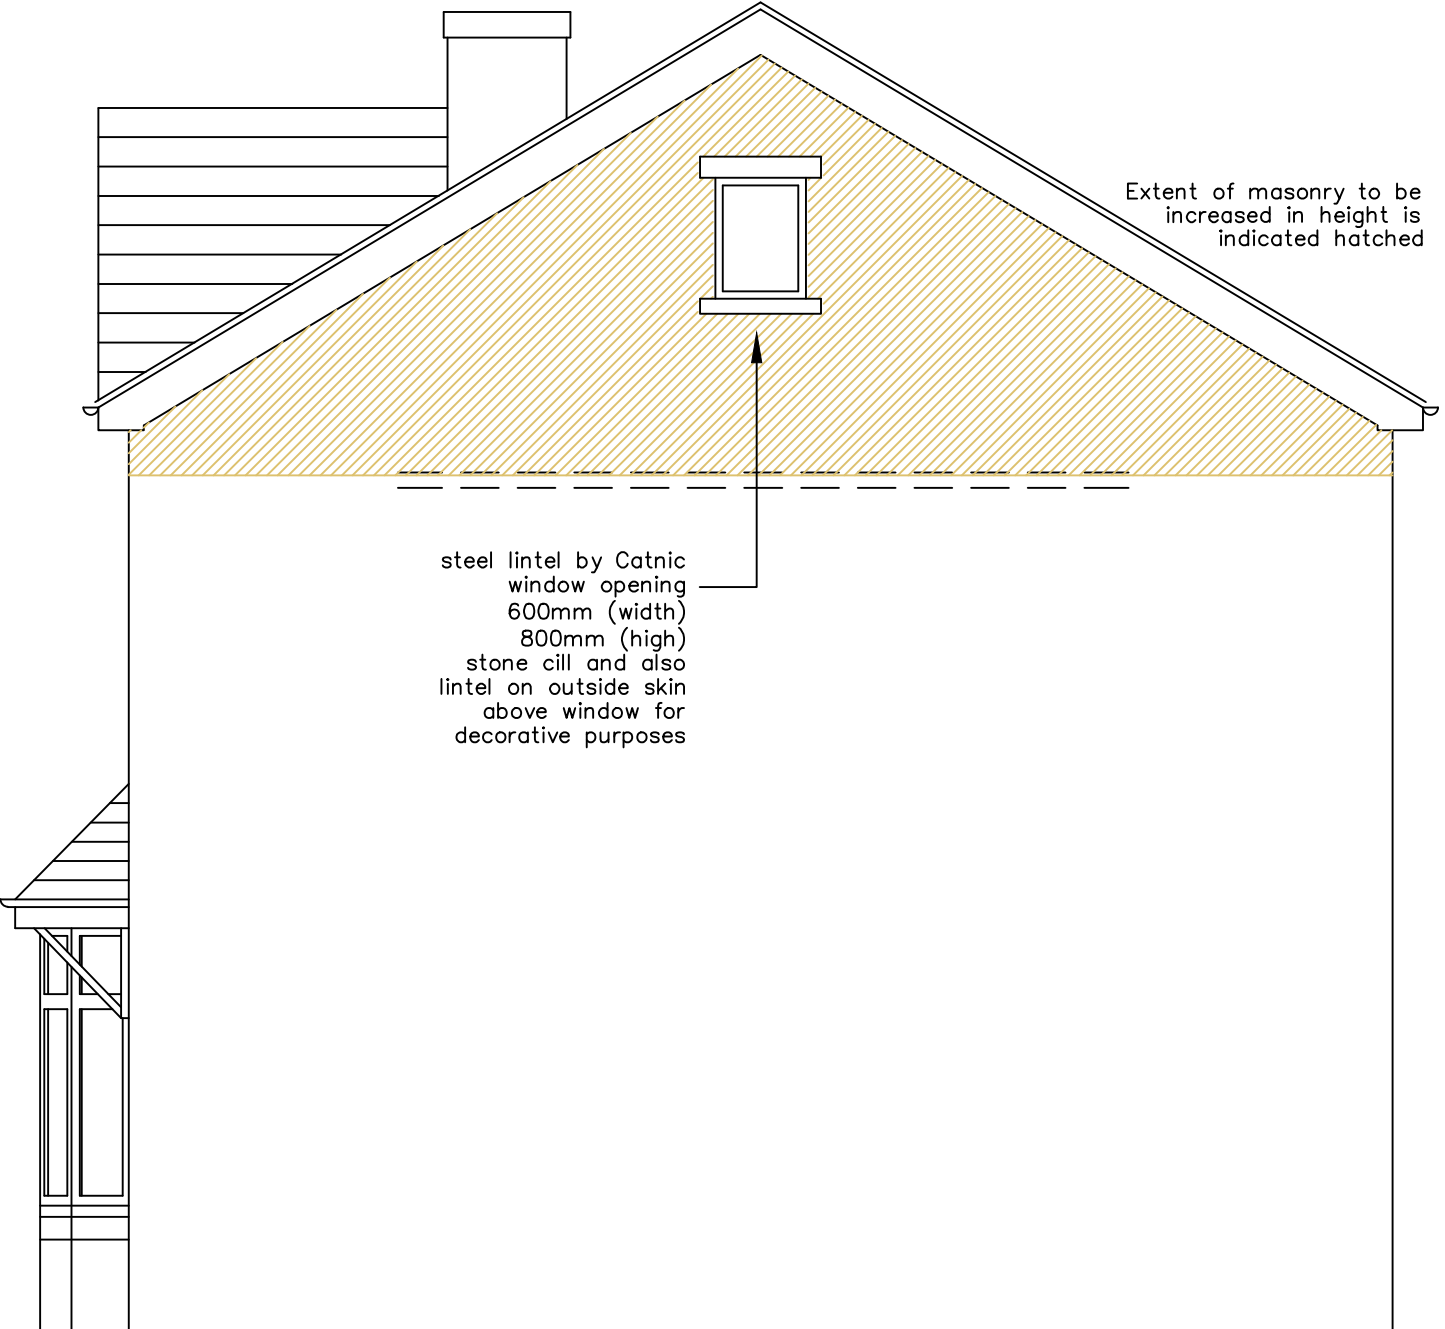

Proposed Side Elevation

CONSTRUCTION INDICATED IN MAGENTA

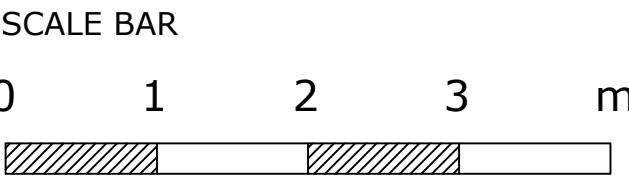

2 West View Grove Whitefield Manchester M45 7NQ		November 2021 Scale 1:50 at A1	
Drawing Title PROPOSED PLANS & ELEVATIONS			
Drawing No. WVG-01		Revision -	