


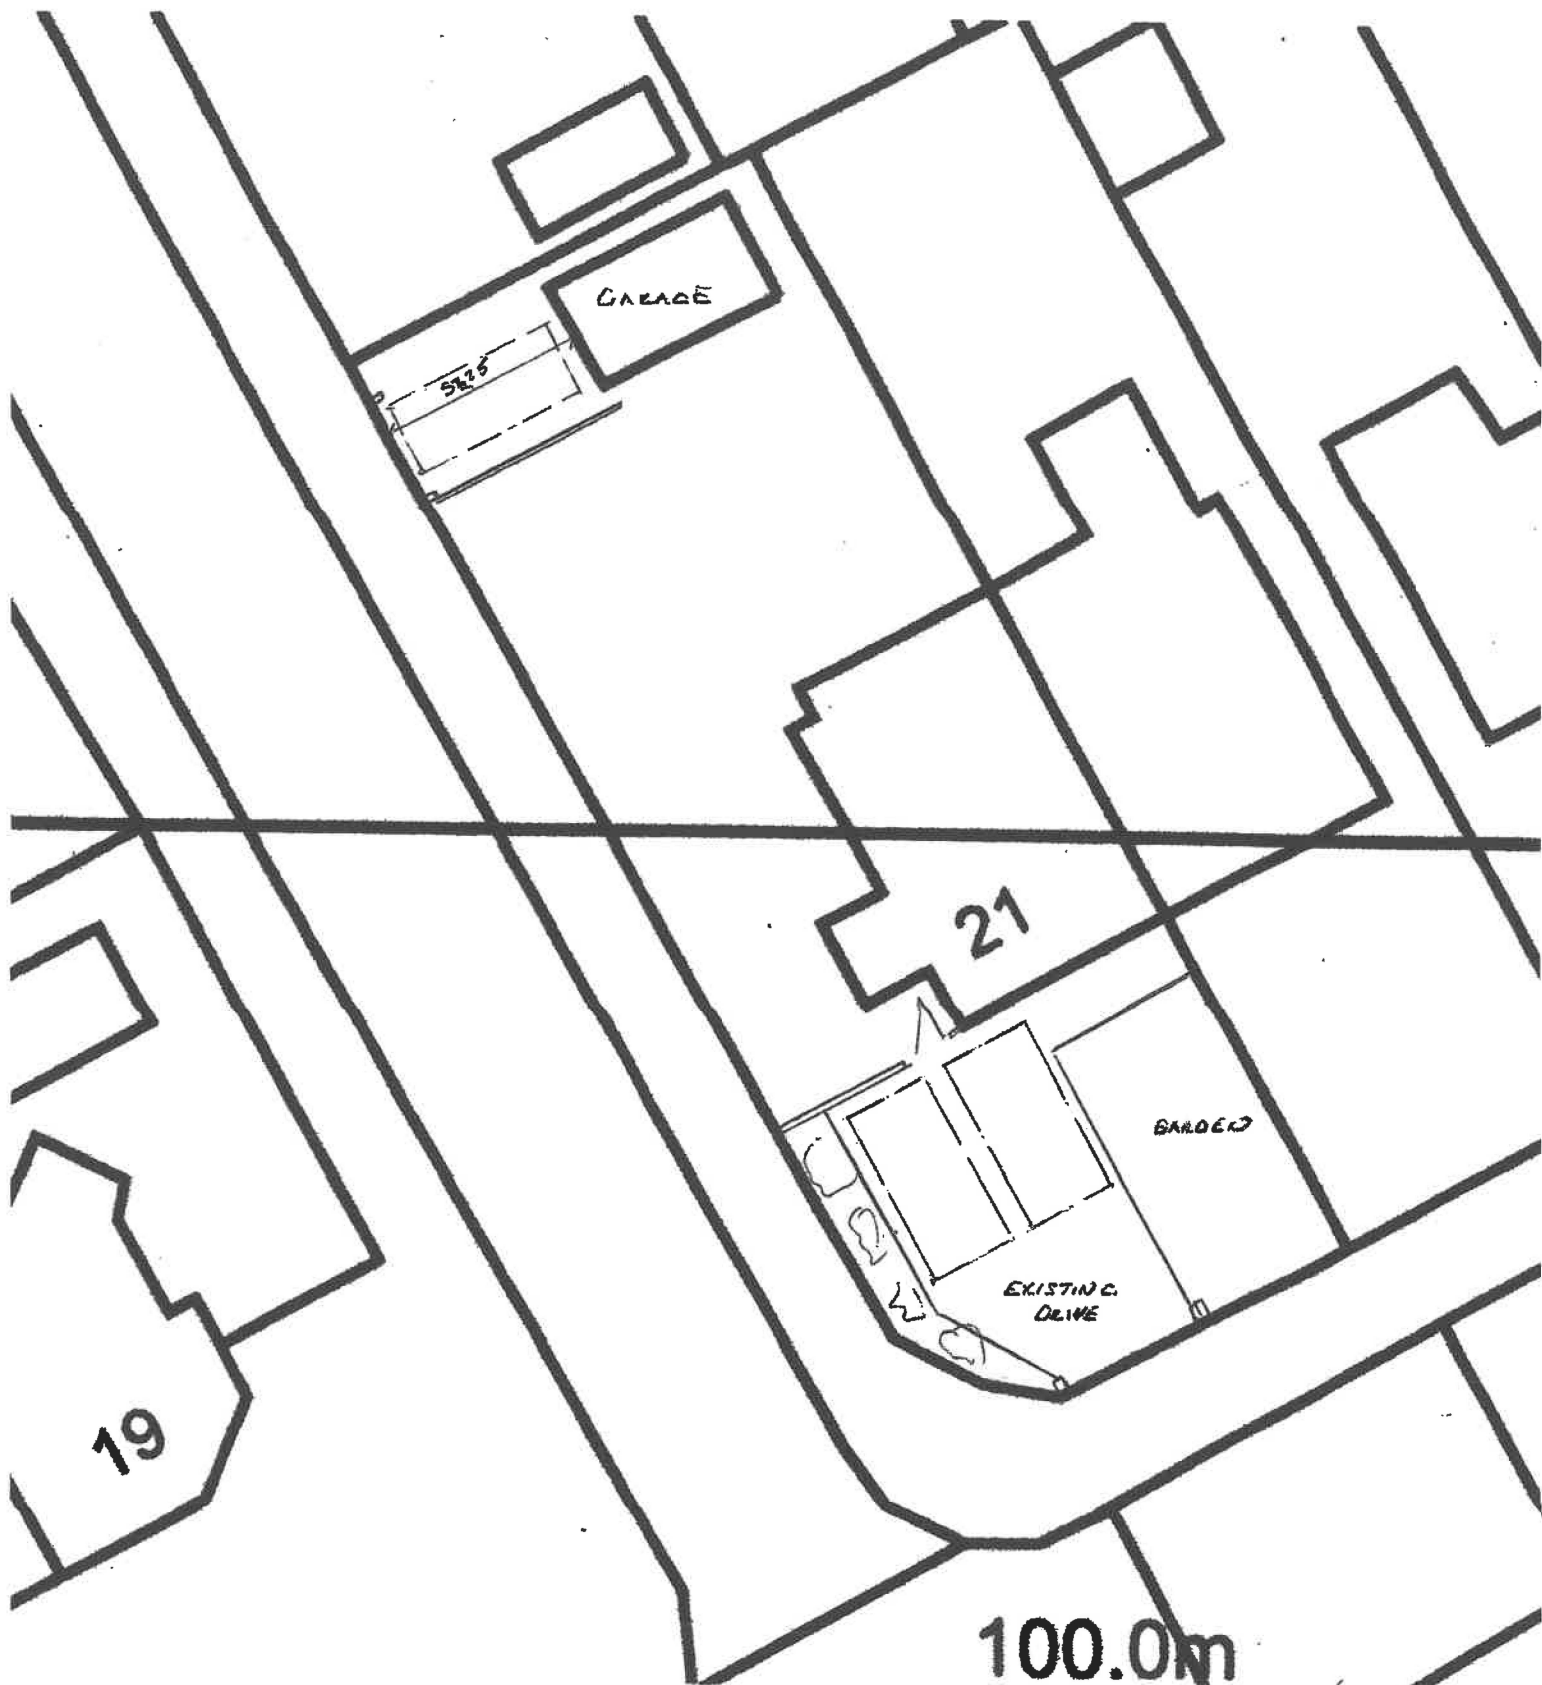

EXISTING SITE PLAN SCALE 1:200

300 SITE CAR SPACES + GARAGE

Rev 1