



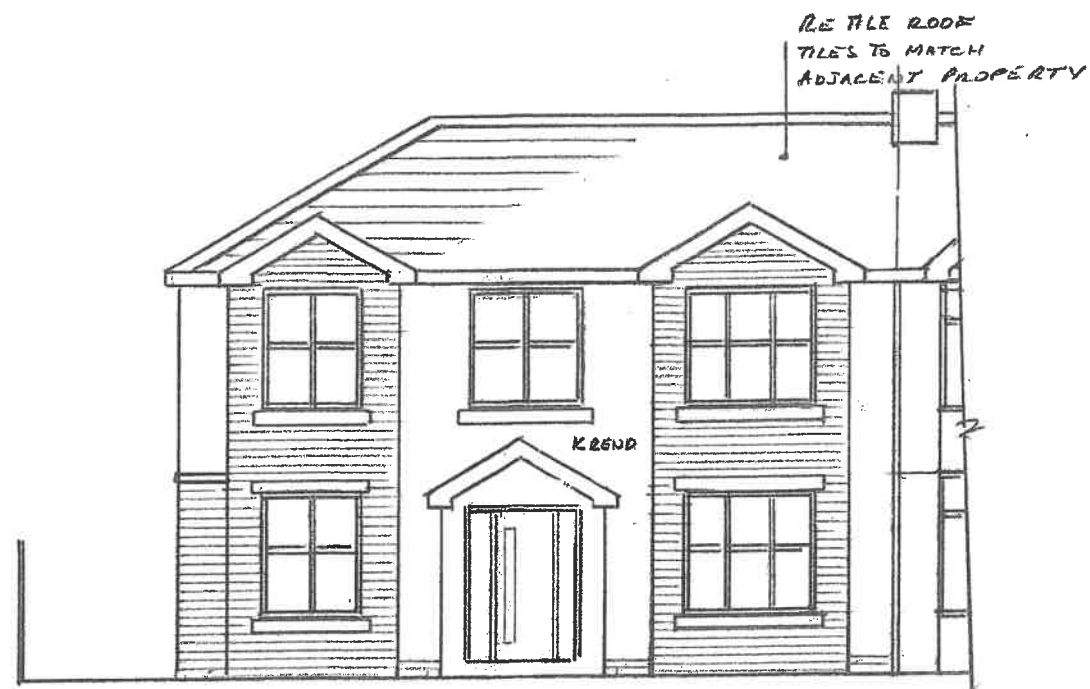


PROPOSED FRONT ELEVATION

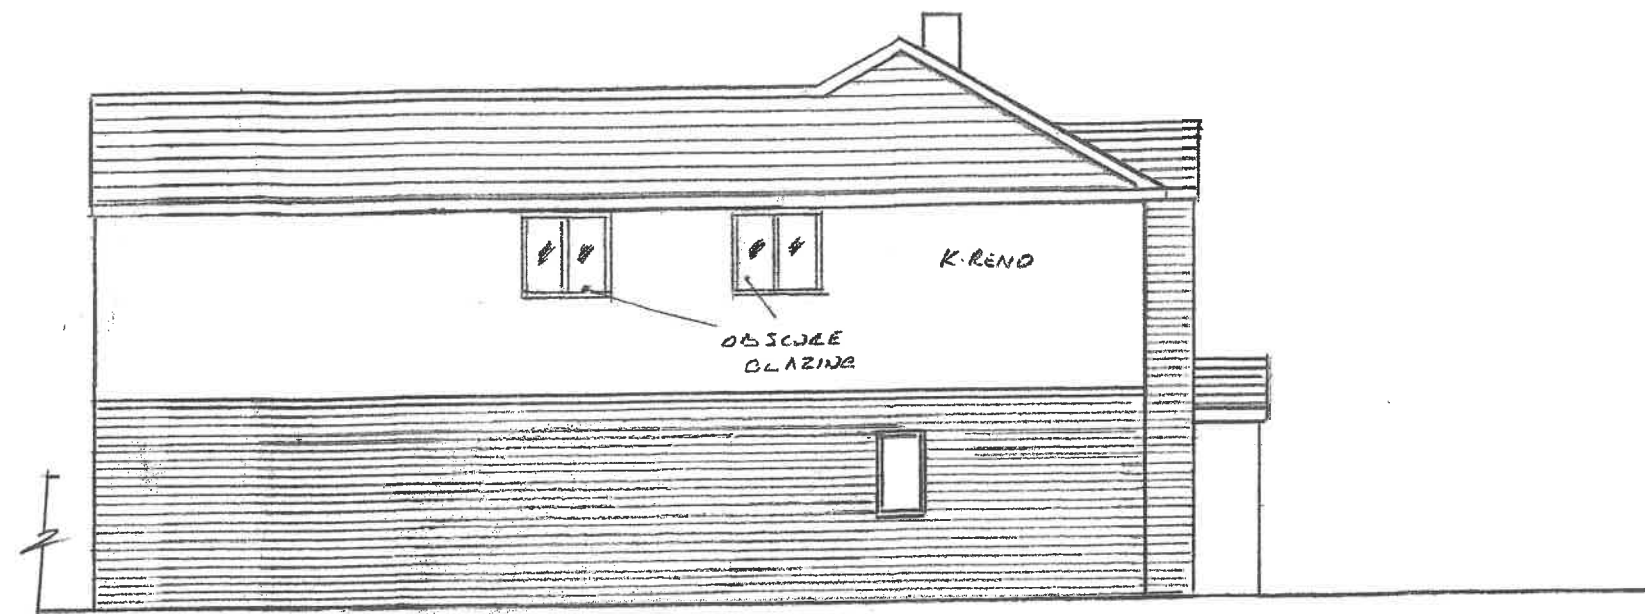

PROPOSED SIDE ELEVATION



PROPOSED REAR ELEVATION

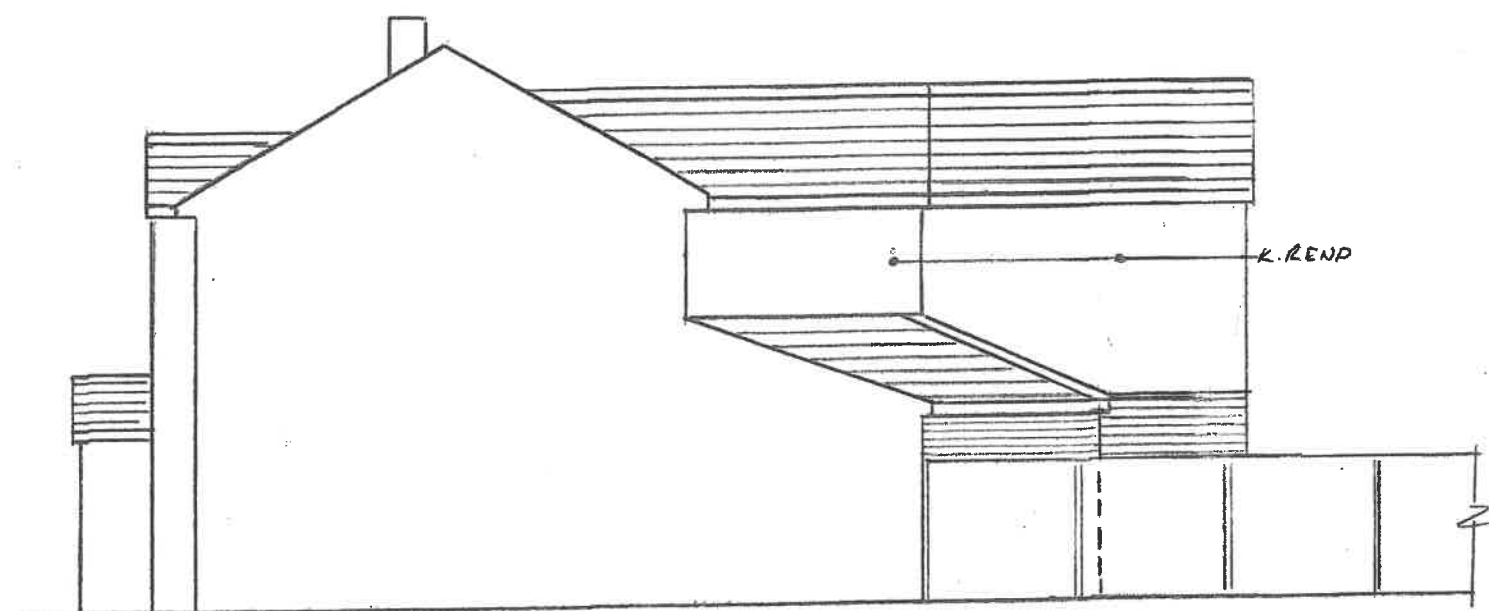

PROPOSED SIDE ELEVATION

REV 3
REAL OUTRIGGER
EXTENDED BY 2000

Thompson Designs
Tel 0161 705 1458 Mob 07884 318634
Sheet 3
Proposed Elevations
21 Thatch Leach Lane
Whitefield M45 6EN
Scale 1:100 @ A3 Date June 2024