



THE BUILDER MUST CHECK THE SITE AND THE APPROVED
DRAWINGS BEFORE COMMENCING THE WORKS AND MUST
TAKE ANY WORKING MEASUREMENTS AS NECESSARY. ANY
DISCREPANCY IN THE DRAWING MUST BE REPORTED TO THE
CLIENT .

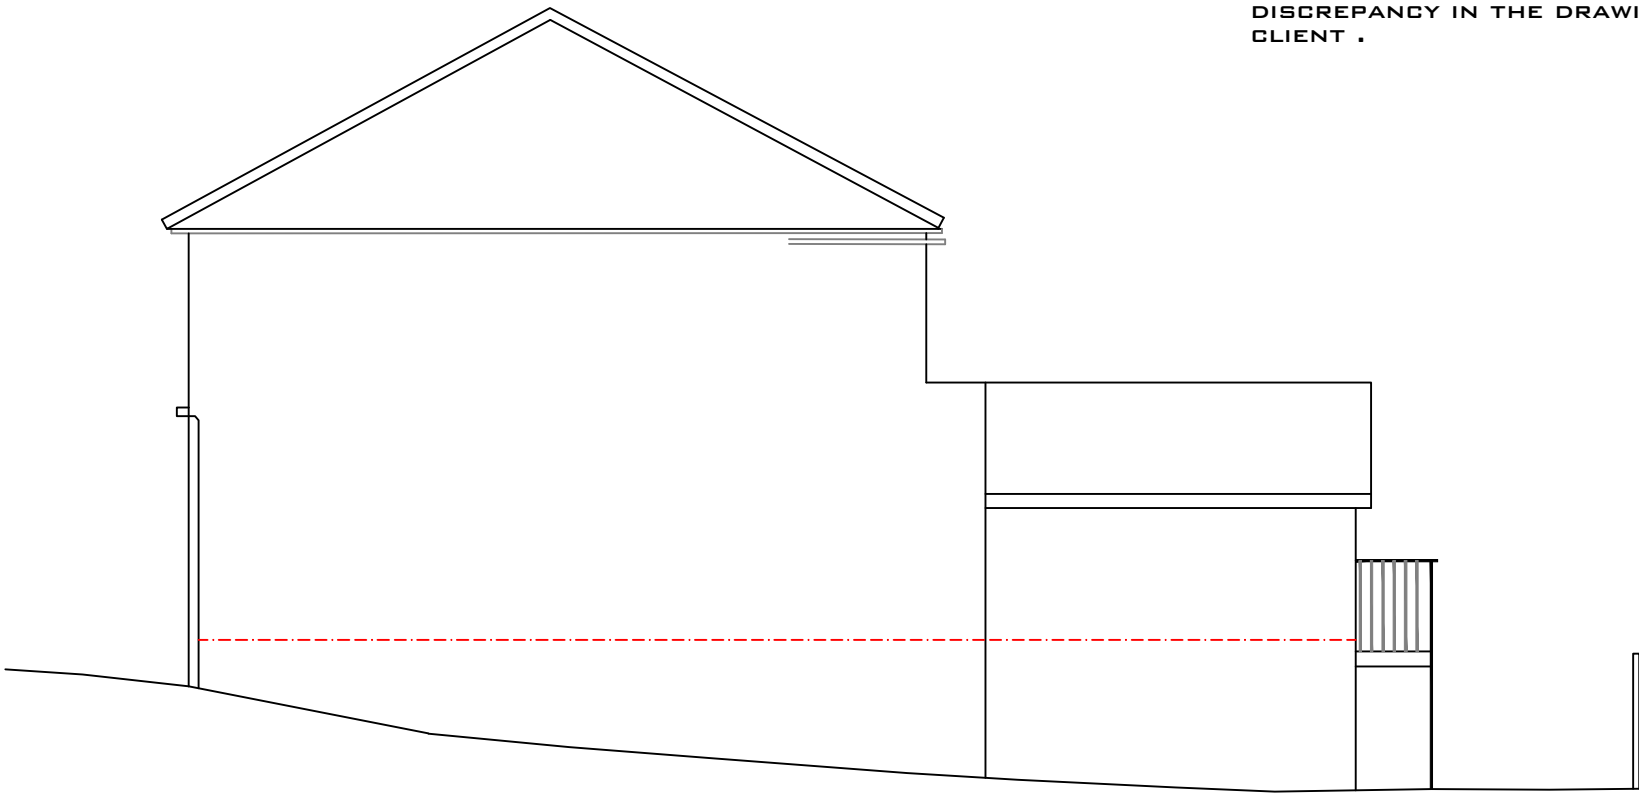

Elevation From No 10

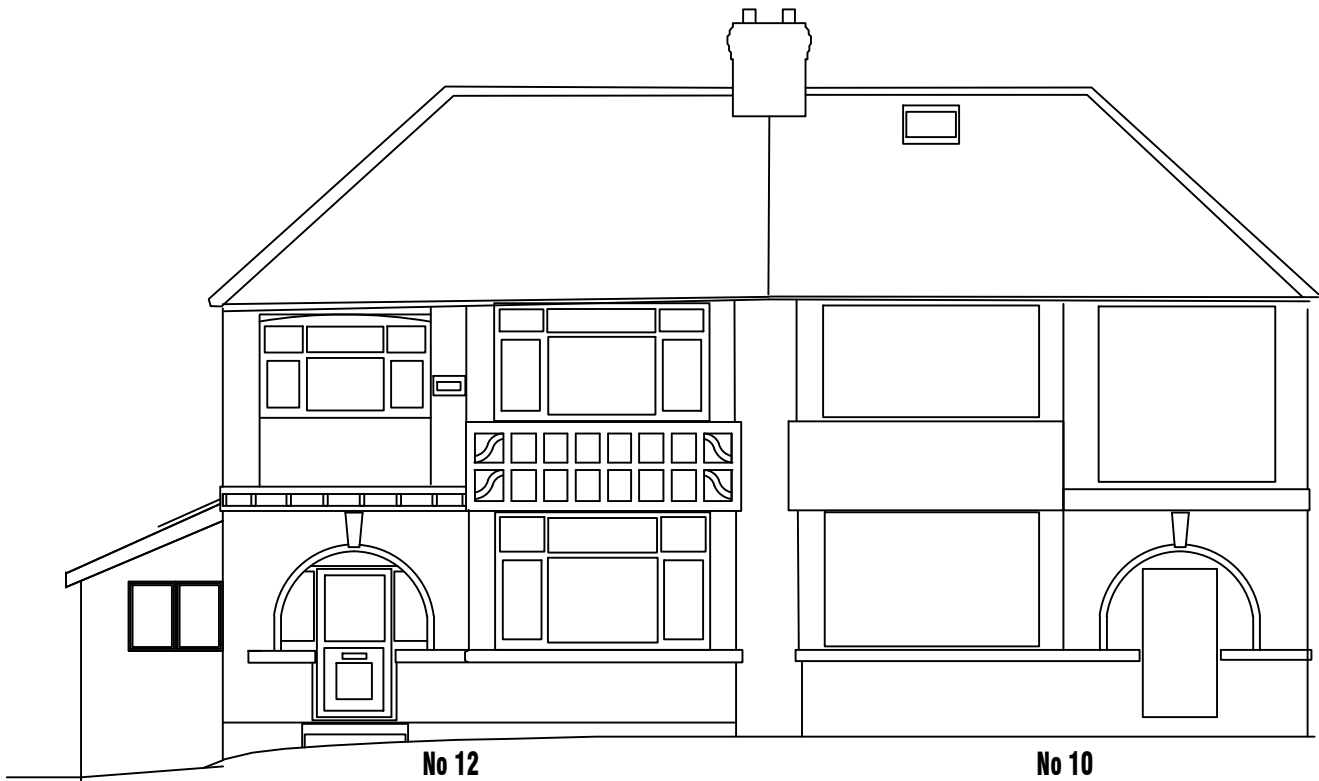

Front Elevation

H S H Engineering Design Services 428 Cheetham Hill Road Cheetham Manchester M8 9LE, UK 01617956385,07940197 333			
project title	Proposed ground floor extension to create an additional living accomodation.		
client	Mr & Mrs Abdul Karim Zeria		
dwg. title	Proposed Elevations		
dwg.no.	sheet no.	scale.	job no.
05		1:100 • A3	
12 Queens Drive Prestwich M/c M25 OHQ			
drawn by.	checked by.	approved by.	date
TZ		-	April 2022