



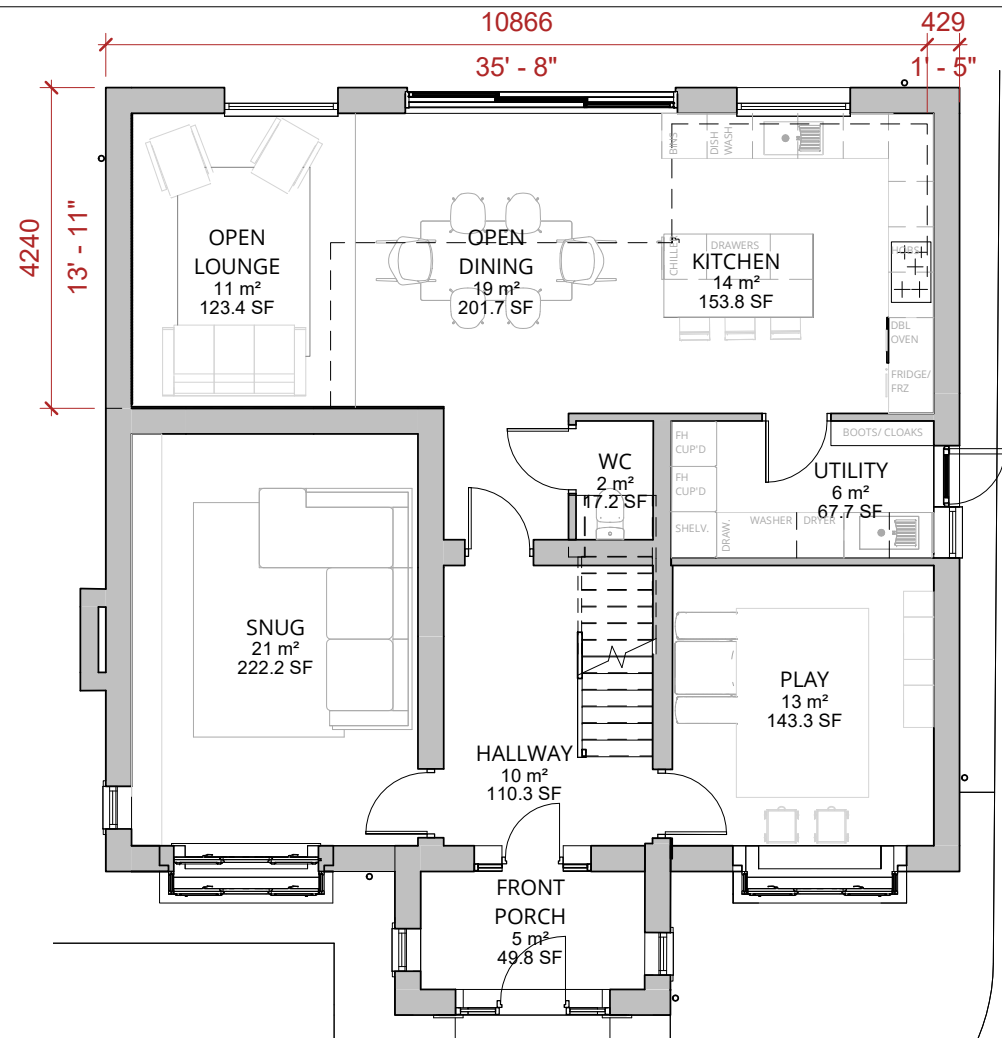


1 Proposed Ground Floor
1 : 100



3 Proposed Front Elevation
1 : 100

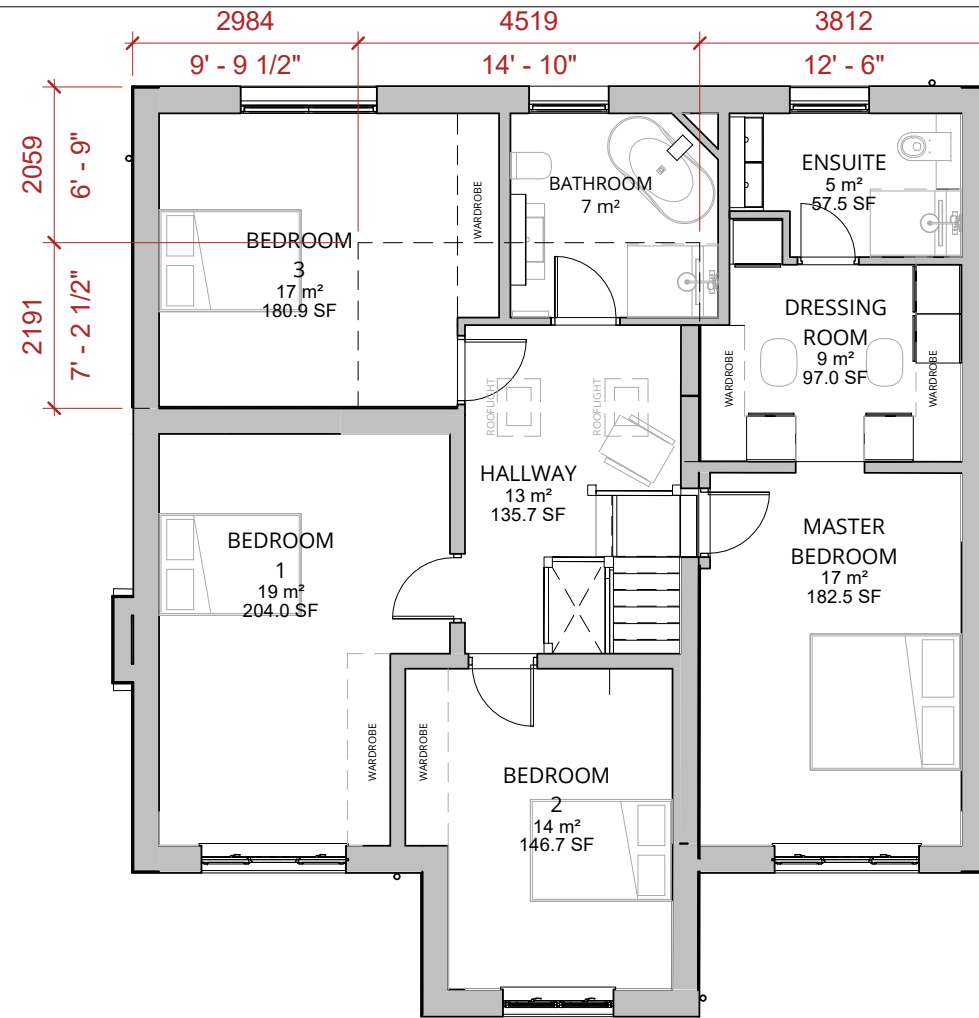

2 Proposed First Floor
1 : 100

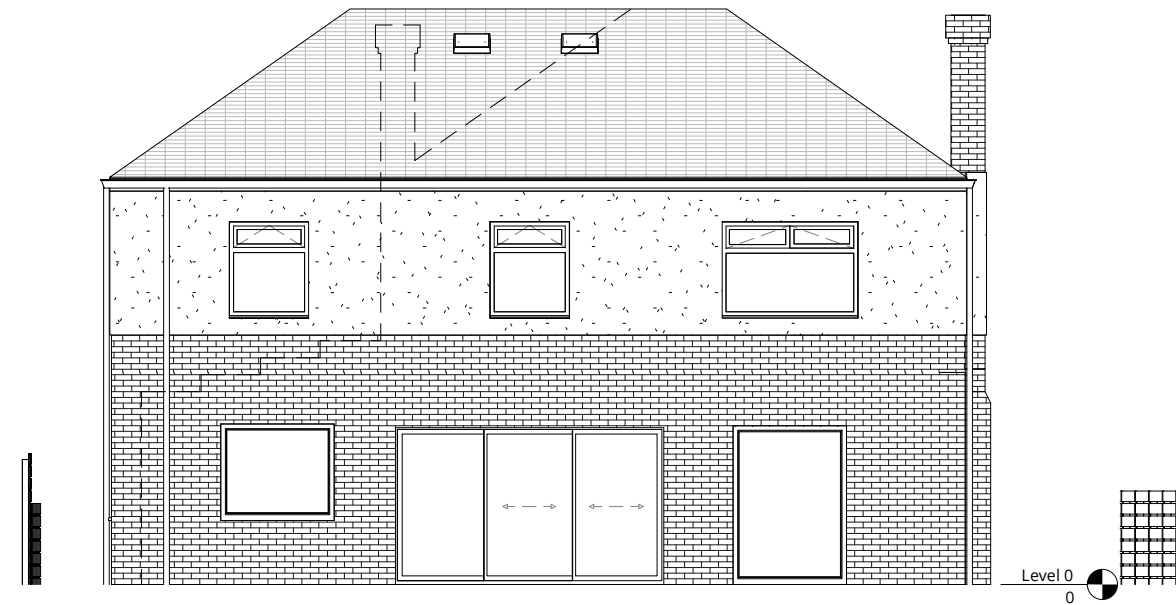

4 Proposed Rear Elevation
1 : 100

0m 1m 2m 3m 4m 5m
SCALE 1:100

RALA SHALL HAVE NO RESPONSIBILITY FOR ANY USE MADE OF THIS DOCUMENT OTHER THAN FOR THAT WHICH IT WAS PREPARED AND ISSUED. ALL DIMENSIONS SHOULD BE CHECKED ON SITE. DO NOT SCALE FROM THIS DRAWING

ANY DRAWING ERRORS OR DIVERGENCIES SHOULD BE BROUGHT TO THE ATTENTION OF RALA AT THE ADDRESS SHOWN BELOW.

DRAWINGS SHALL BE READ IN CONJUNCTION WITH THE FOLLOWING BEFORE WORK COMMENCES:

- THE CDM DESIGN ISSUES REGISTER
- THE RALA RISK SERIES OF DRAWINGS
- THE PROJECT CDM RISK REGISTER

NOTES

P00	Client Workshop 1	RB	RB	15/11/21
P01	Client Interim Review	RB	RB	25/11/21
P02	Planning Issue	RB	RB	31/12/21

REVISION	DESCRIPTION	DRAWN	CHECKED	DATE
----------	-------------	-------	---------	------

REVISION	DESCRIPTION	DRAWN	CHECKED	DATE
----------	-------------	-------	---------	------

CLIENT

0m 1m 2m 3m 4m 5m

SCALE 1:100

11 Hackford Close,
Brandlesholme,
Bury,
Greater Manchester,
BL8 1XP
United Kingdom

T +44 [0]7564 361 972



PROJECT TITLE
19 Tor Avenue

RDP JOB NUMBER
P0011

ISO 27001 CLASSIFICATION
Planning

DRAWING TITLE
Proposed Plans

SCALE
@ A3

1 : 100

DATE FIRST ISSUED
18/11/21

DRAWING NO.
TOR-RALA-ZZ-XX-DR-A-(PL)-0002

REVISION
P02