
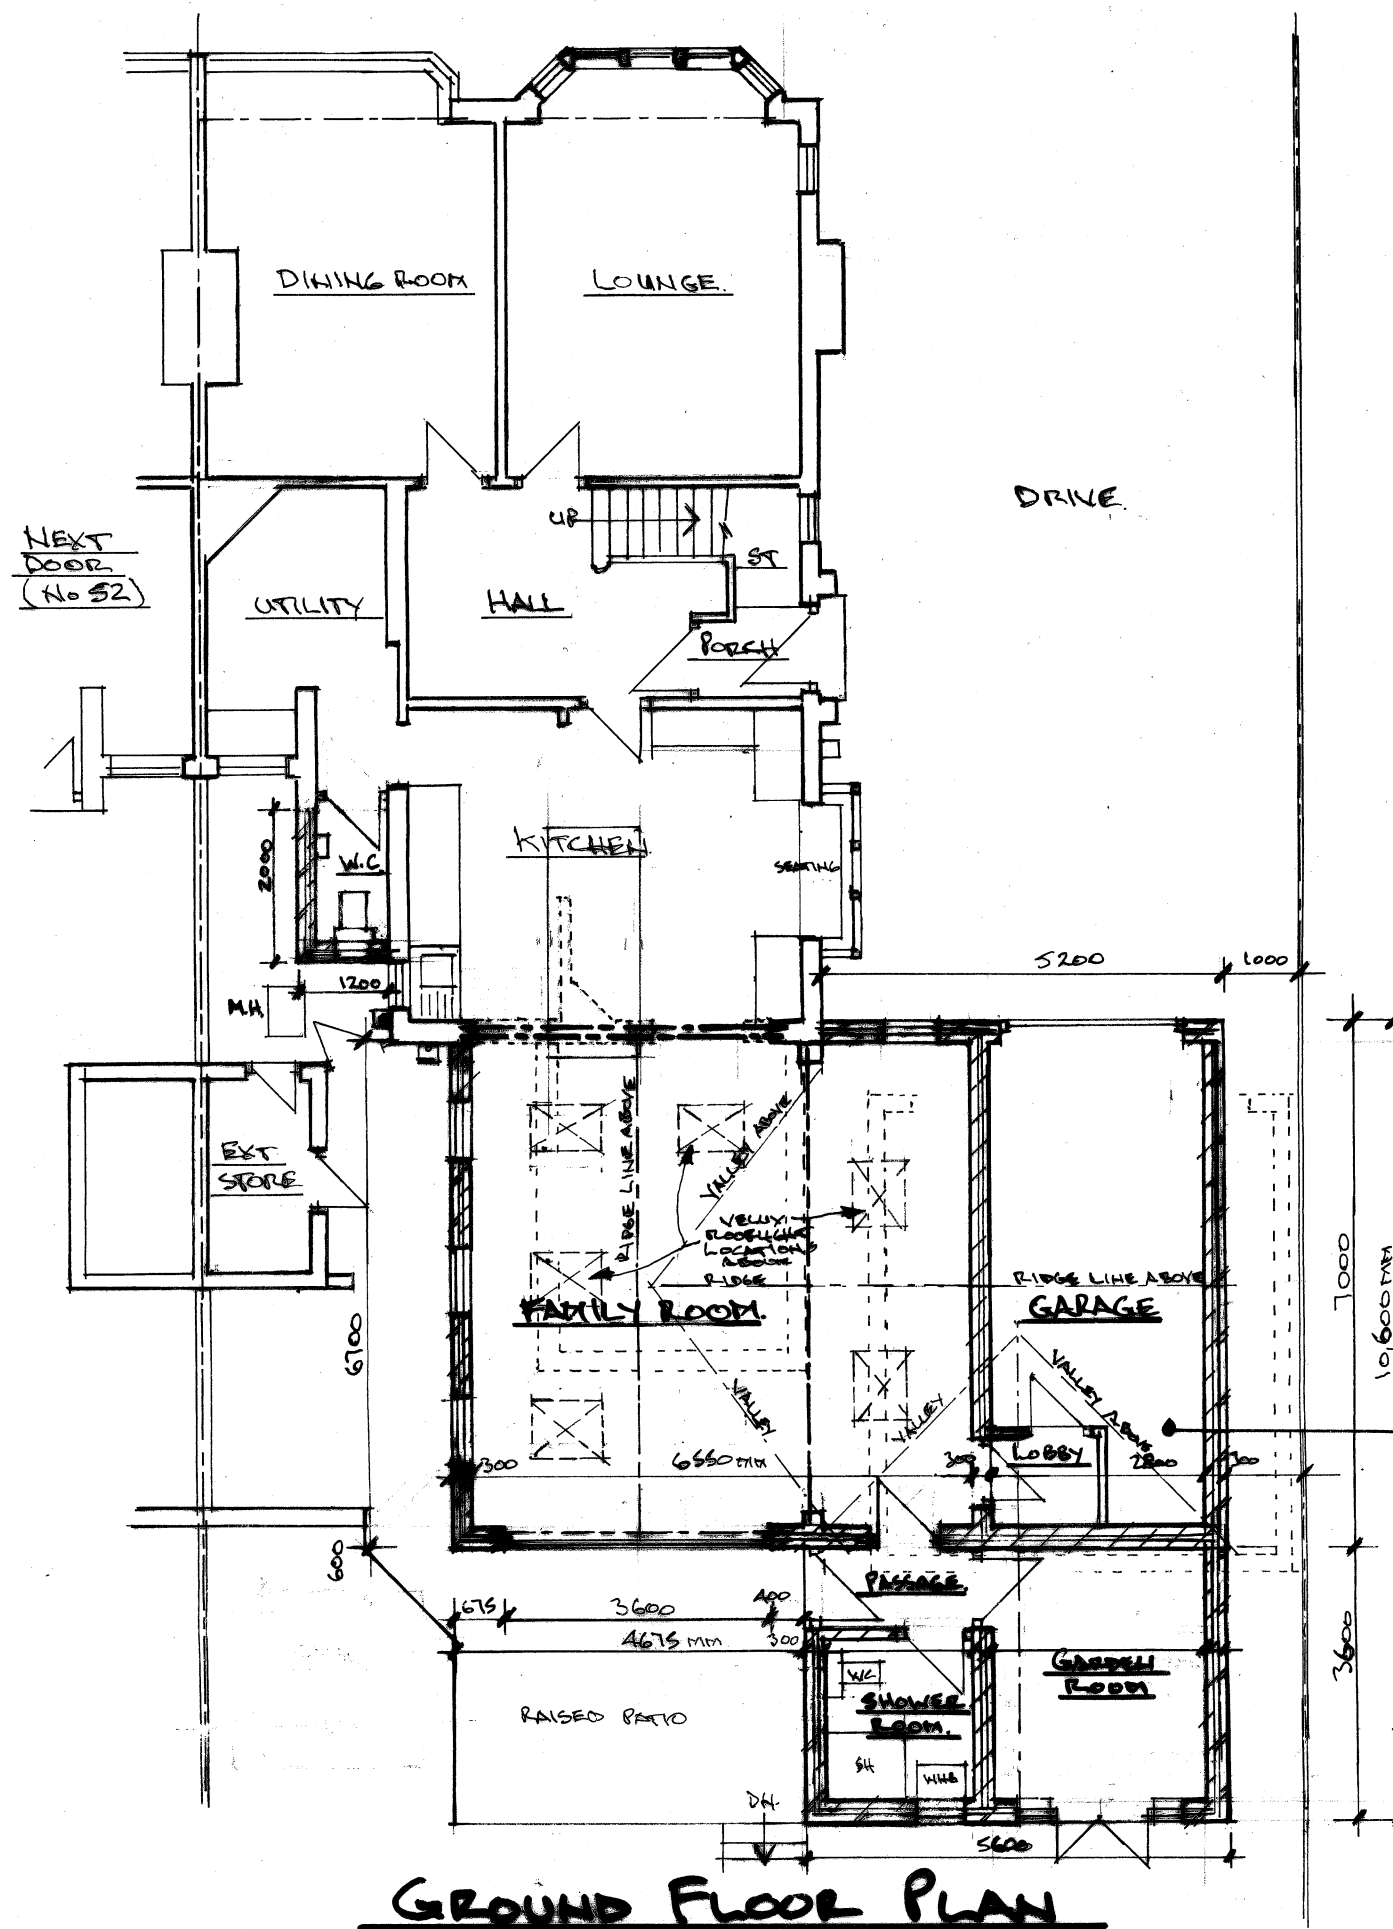


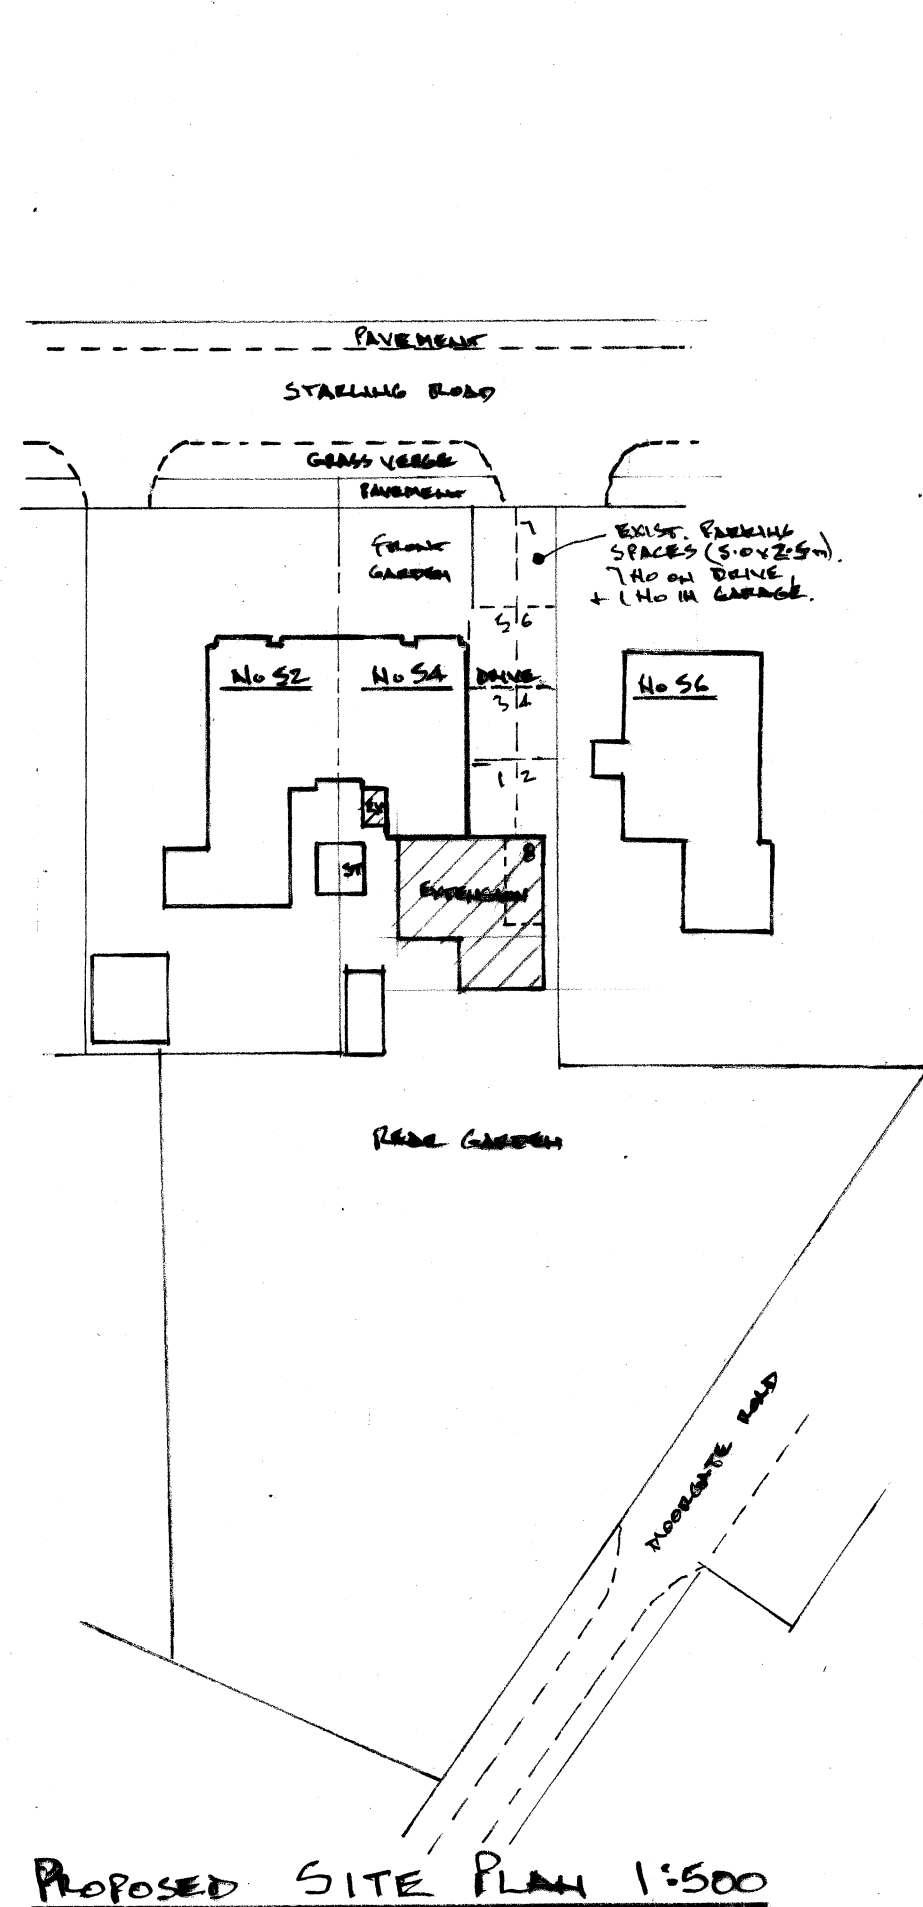

REV. A - PARKING SPACES SHOWN ON SITE PLAN. + VOLUME OF EXTENSION SHOWN. - 5.1.23 N.B.

Architectural & Building Services NEIL BUTTERWORTH Tel: Mobile: 07785 275483 89 Higher Ainsworth Road, Radcliffe, Manchester, M26 4JJ.			
Job Title PROPOSED SINGLE STOREY REAR EXTENSION & ALTERATIONS, AT 54 STARLING ROAD, BURY, FOR MR & MRS R. STEVENS.			
Drawing Title PLANS & ELEVATIONS (PROPOSED)			
Scale 1:100	Date OCT.21	Drawn by N.B.	Drawing No. 2