




SITE LOCATION
Scale 1:1250



SITE LOCATION
Scale 1:500



BLOCK PLAN (SHOWING PROPOSED)
Scale 1:200

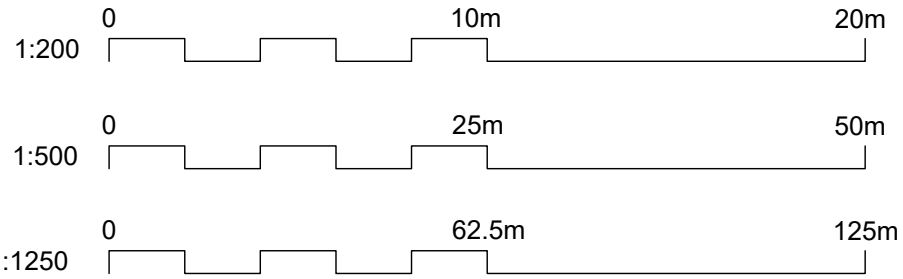

01 PROPOSED SITE LOCATION AND BLOCK PLAN
SCALE AS SHOWN @ A1



Salvus House, Aykley Heads,
Durham, DH1 5TS
sales@crdesignservices.co.uk
www.crdesignservices.co.uk
Tel: 0191 645 6000

NOTES:

1. All dimensions to be checked on site.
2. Any discrepancies to be reported back to CR Design Services.

A	05/05/23	Length of extension reduced.
Rev	Date	Description

DRAWING NO

DATE

DRAWING

PROJECT

2028-01

20.03.23

PROPOSED PLANS


122 BURY NEW ROAD
WHITEFIELD
MANCHESTER
M45 6AD

DRAWN


SCALE

JJ


1:50 @ A1

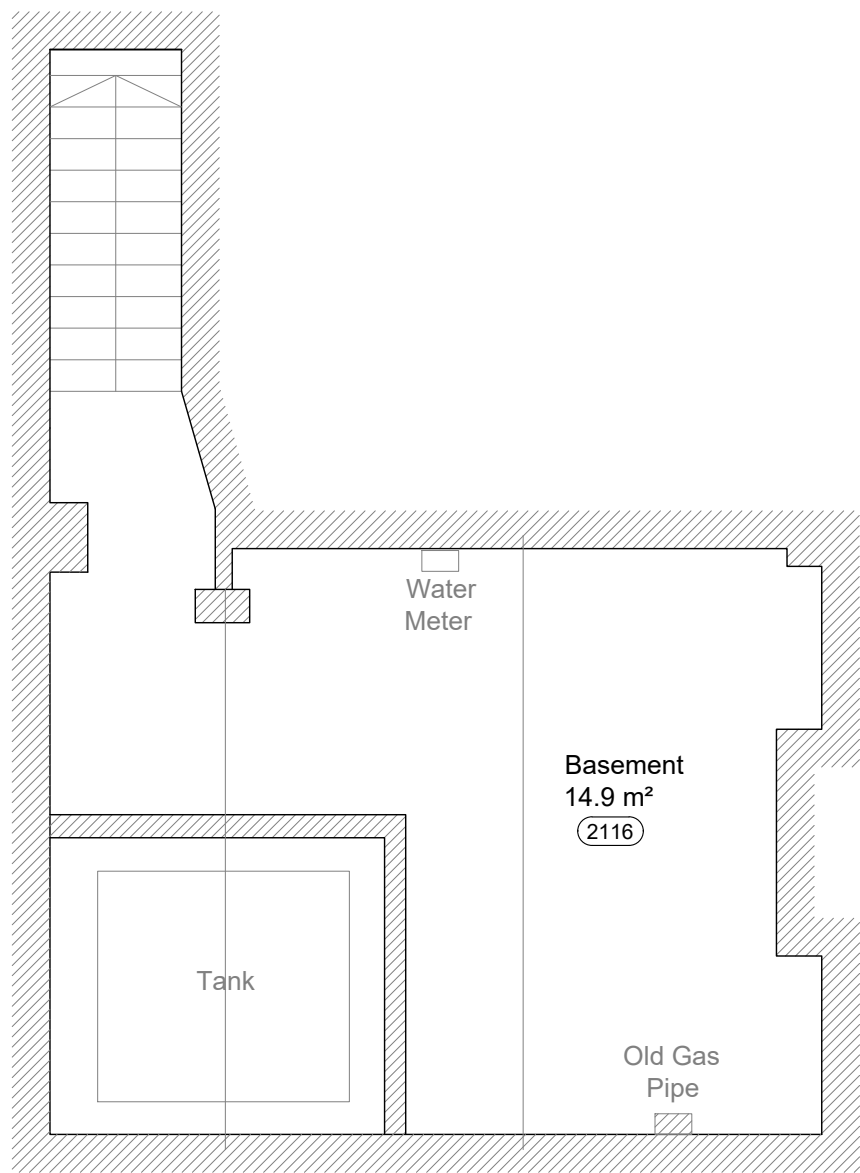


EXISTING BASEMENT PLAN

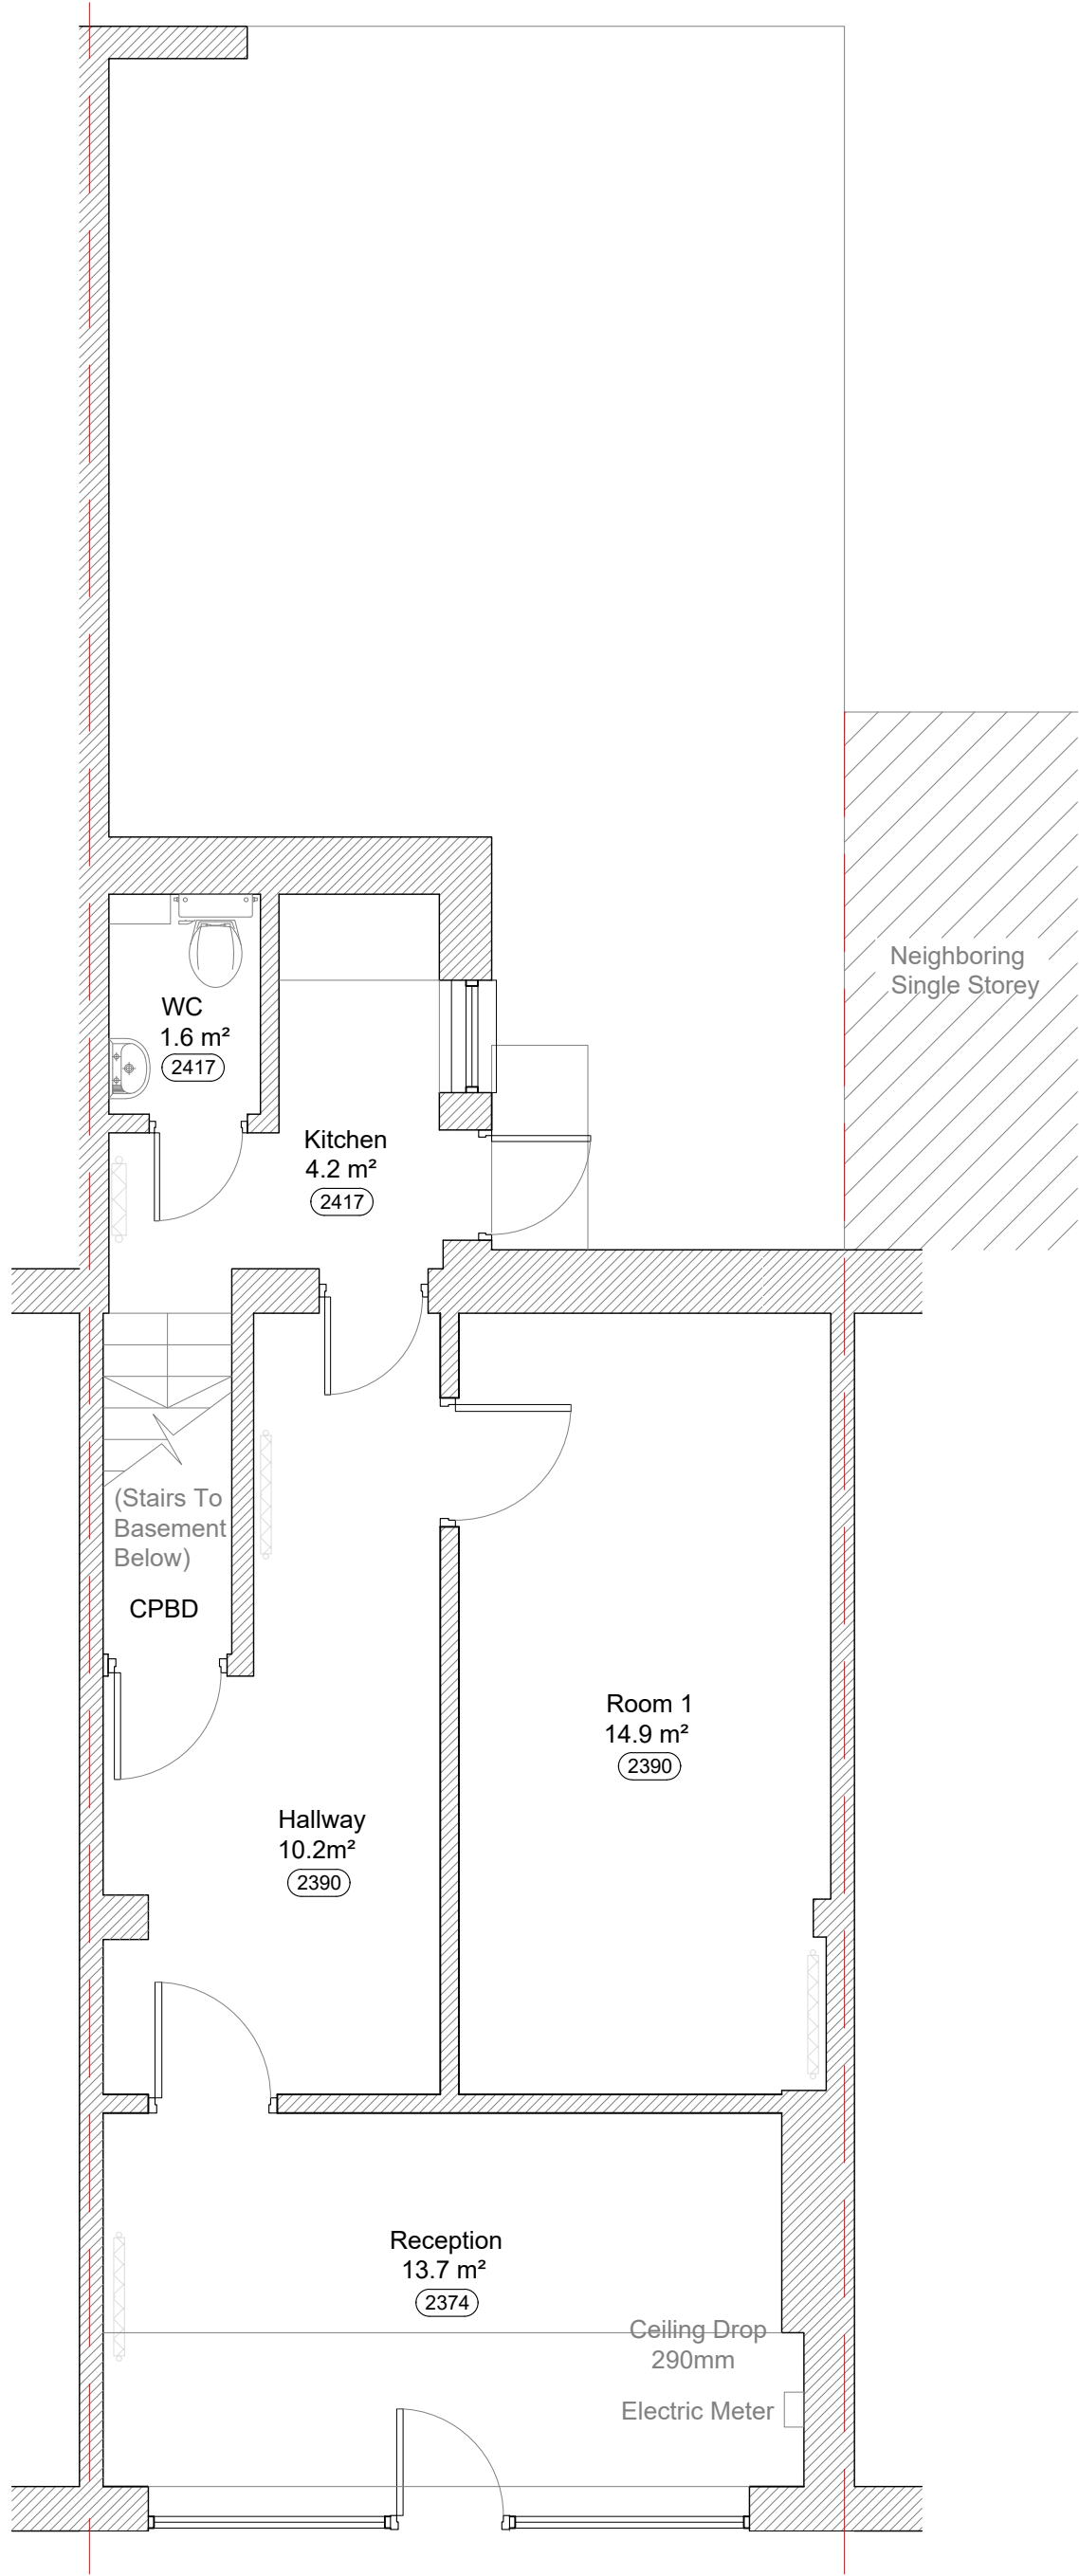

EXISTING GROUND FLOOR PLAN

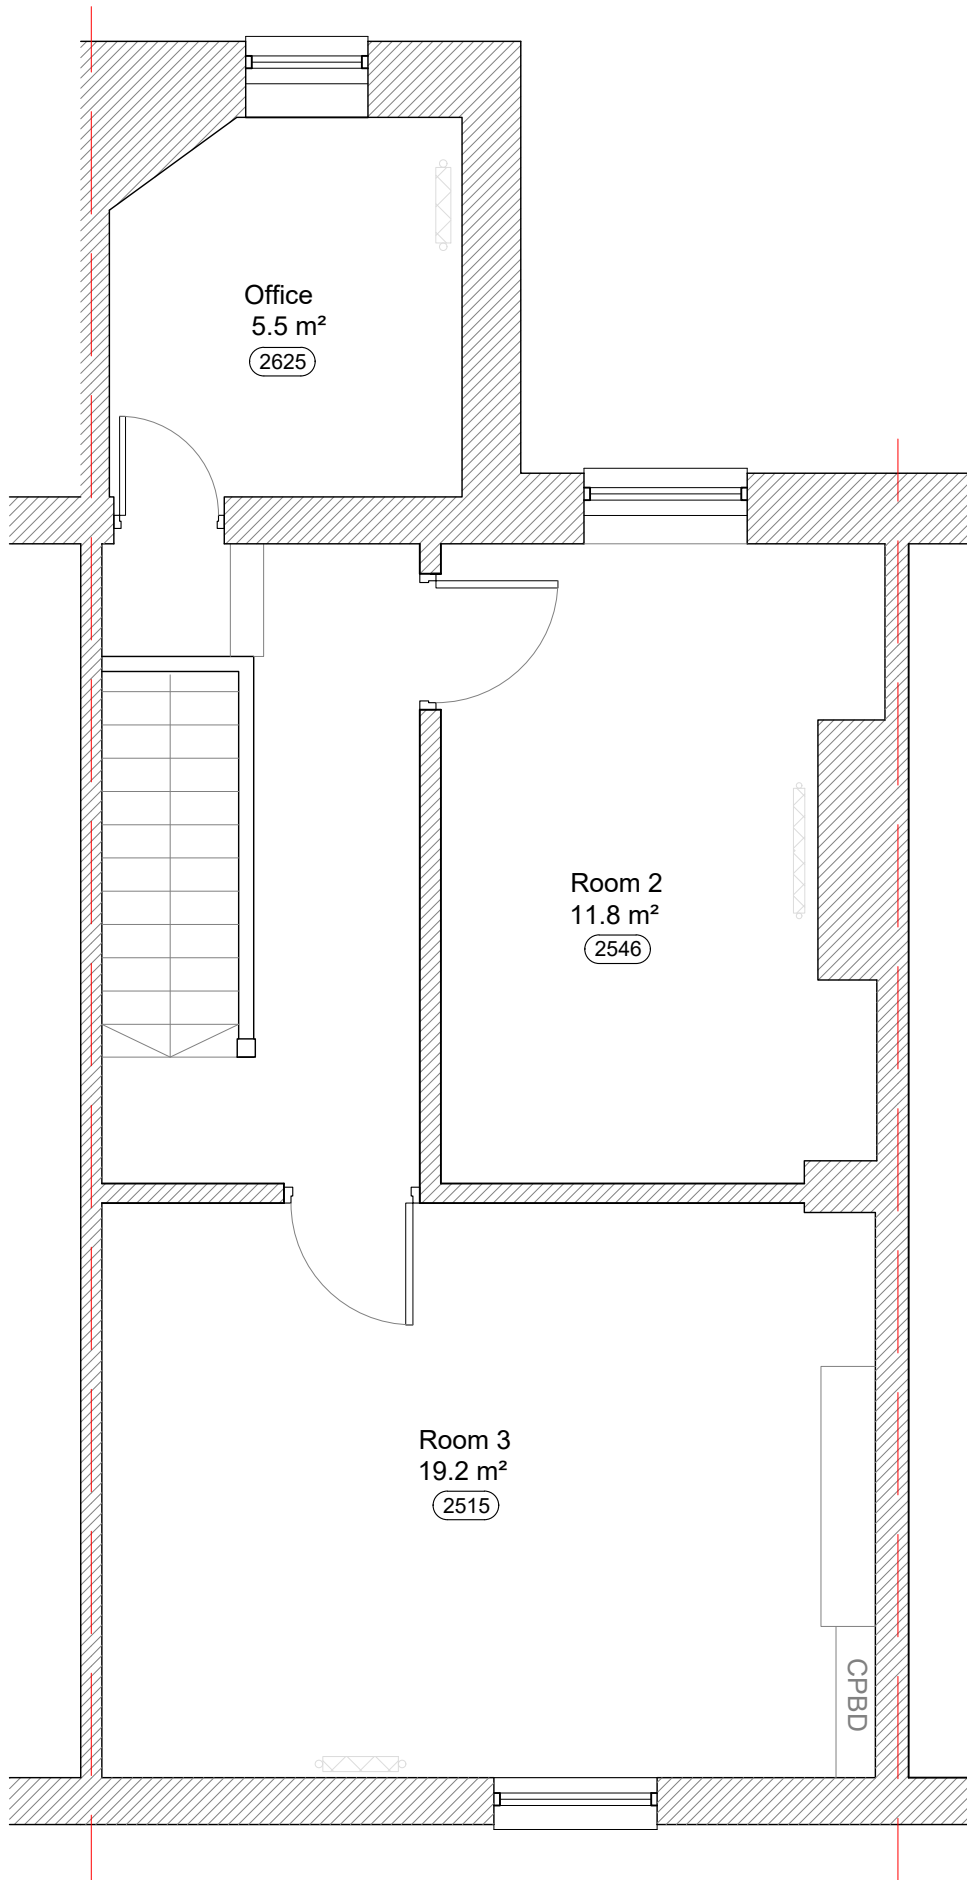


EXISTING FIRST FLOOR PLAN

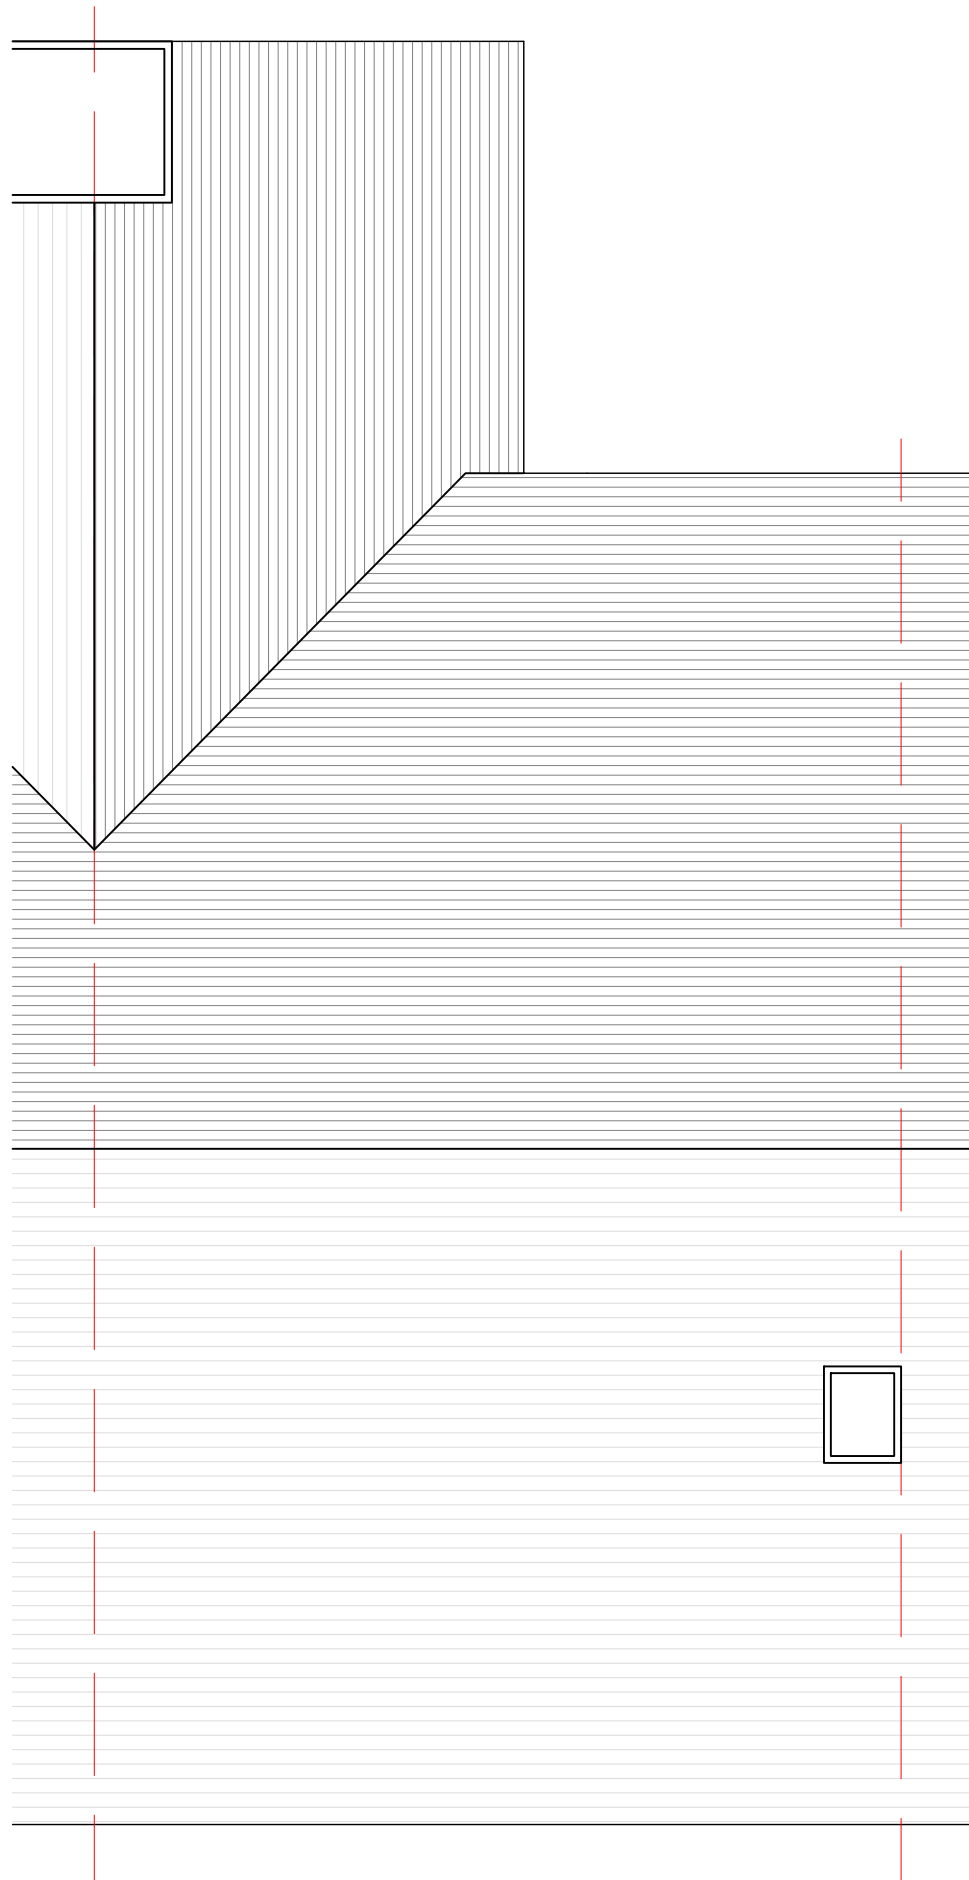

EXISTING ROOF PLAN


- NOTES:
- 1. All dimensions to be checked on site.
 - 2. Any discrepancies to be reported back to CR Design Services.

DRAWING NO	DATE	DRAWING	PROJECT
2028-02	22.09.22	EXISTING PLANS	122 BURY NEW ROAD WHITEFIELD MANCHESTER M45 6AD
DRAWN	SCALE		
JJ	1:50 @ A1		

 




EXISTING FRONT ELEVATION

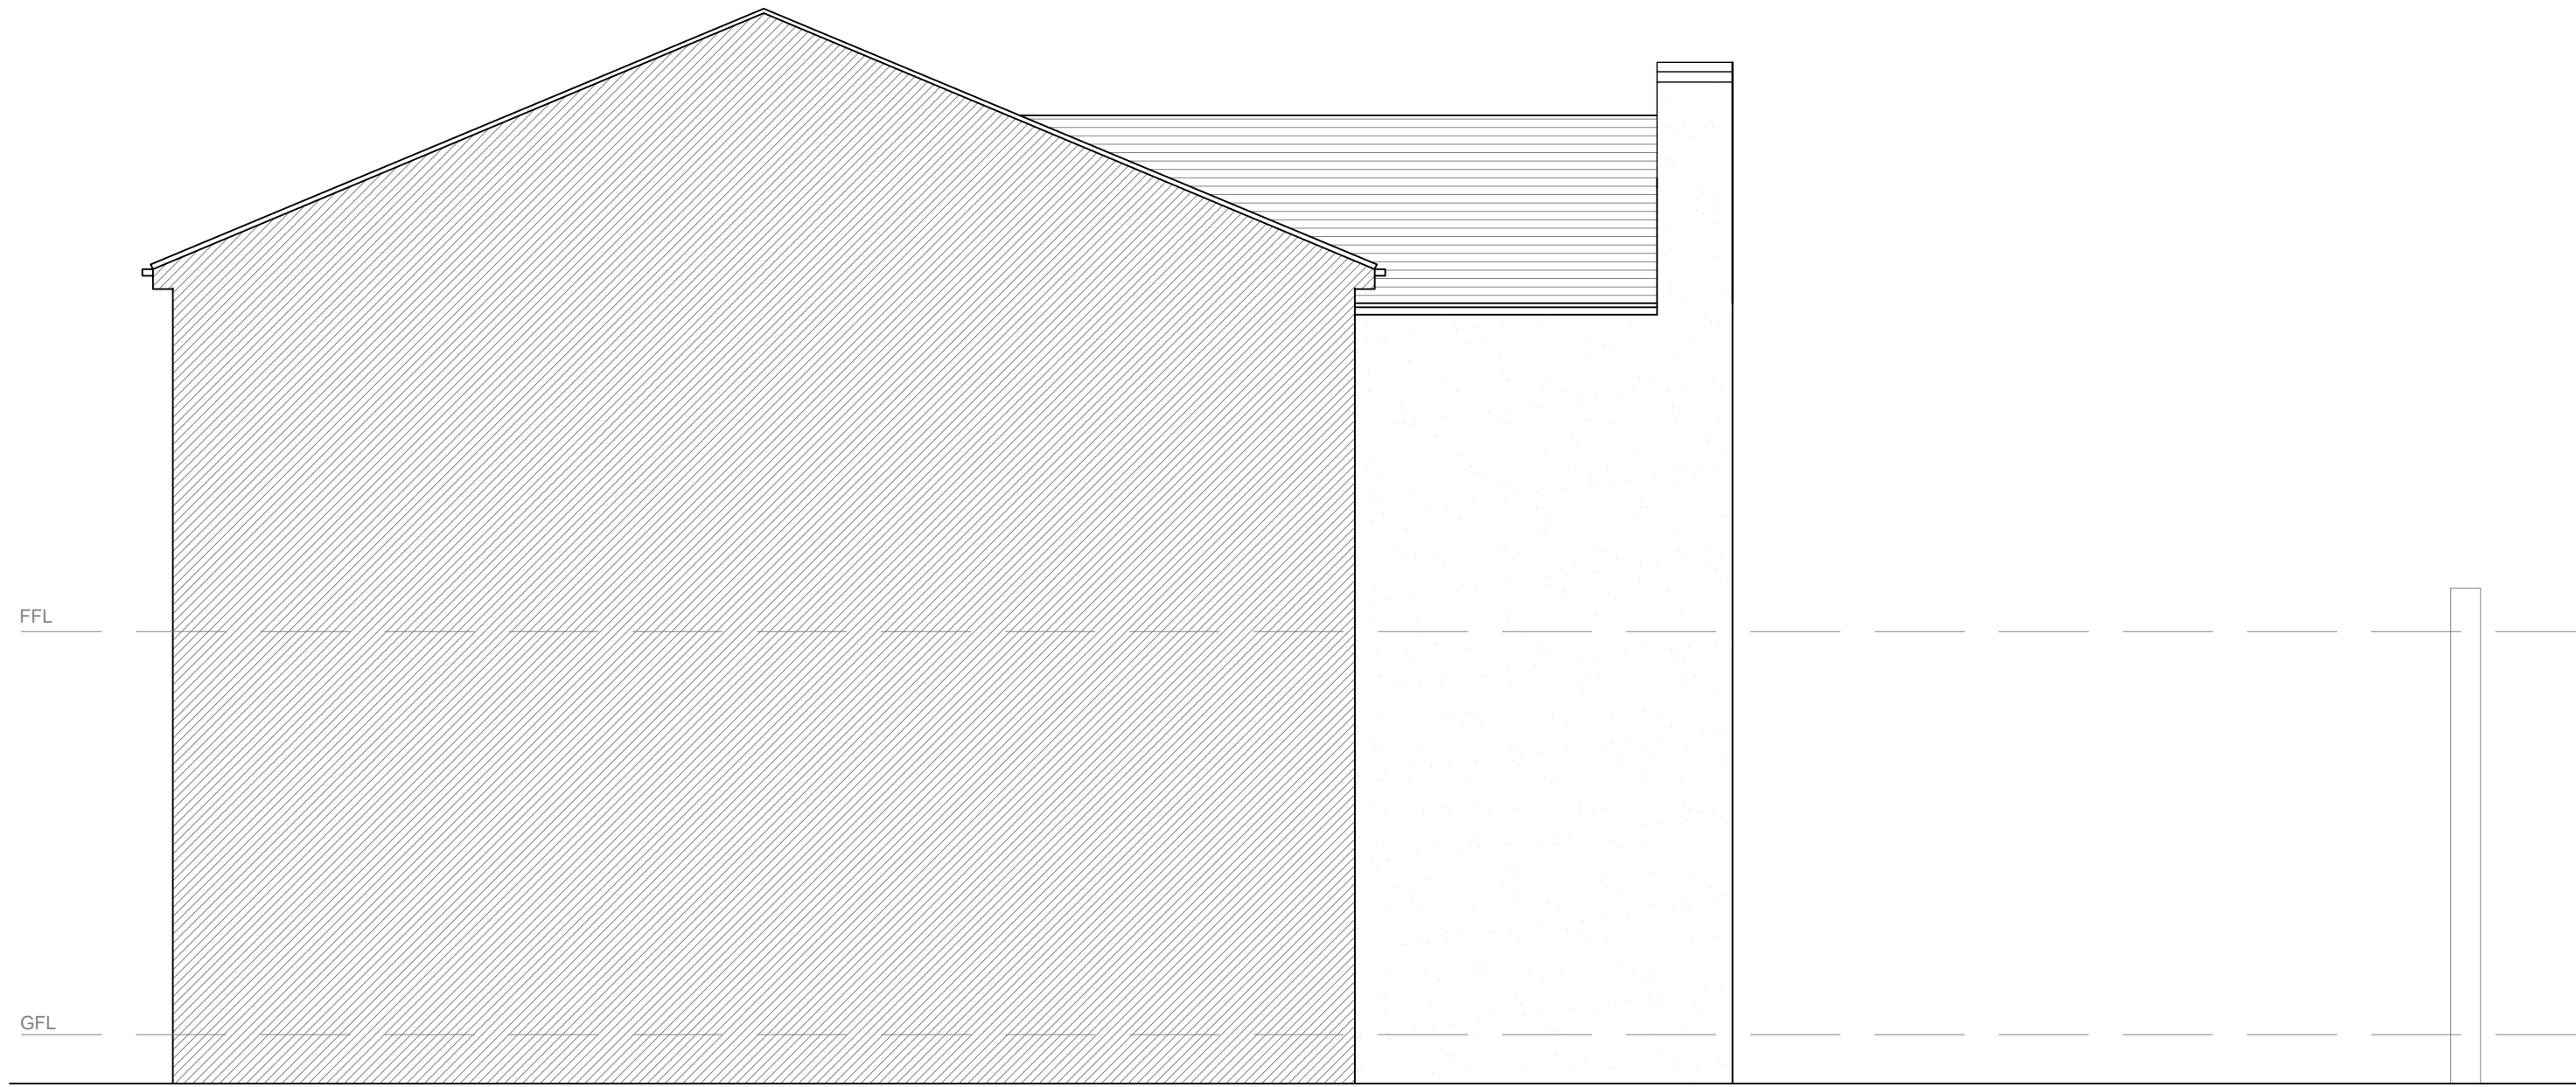

EXISTING SIDE ELEVATION



EXISTING REAR ELEVATION

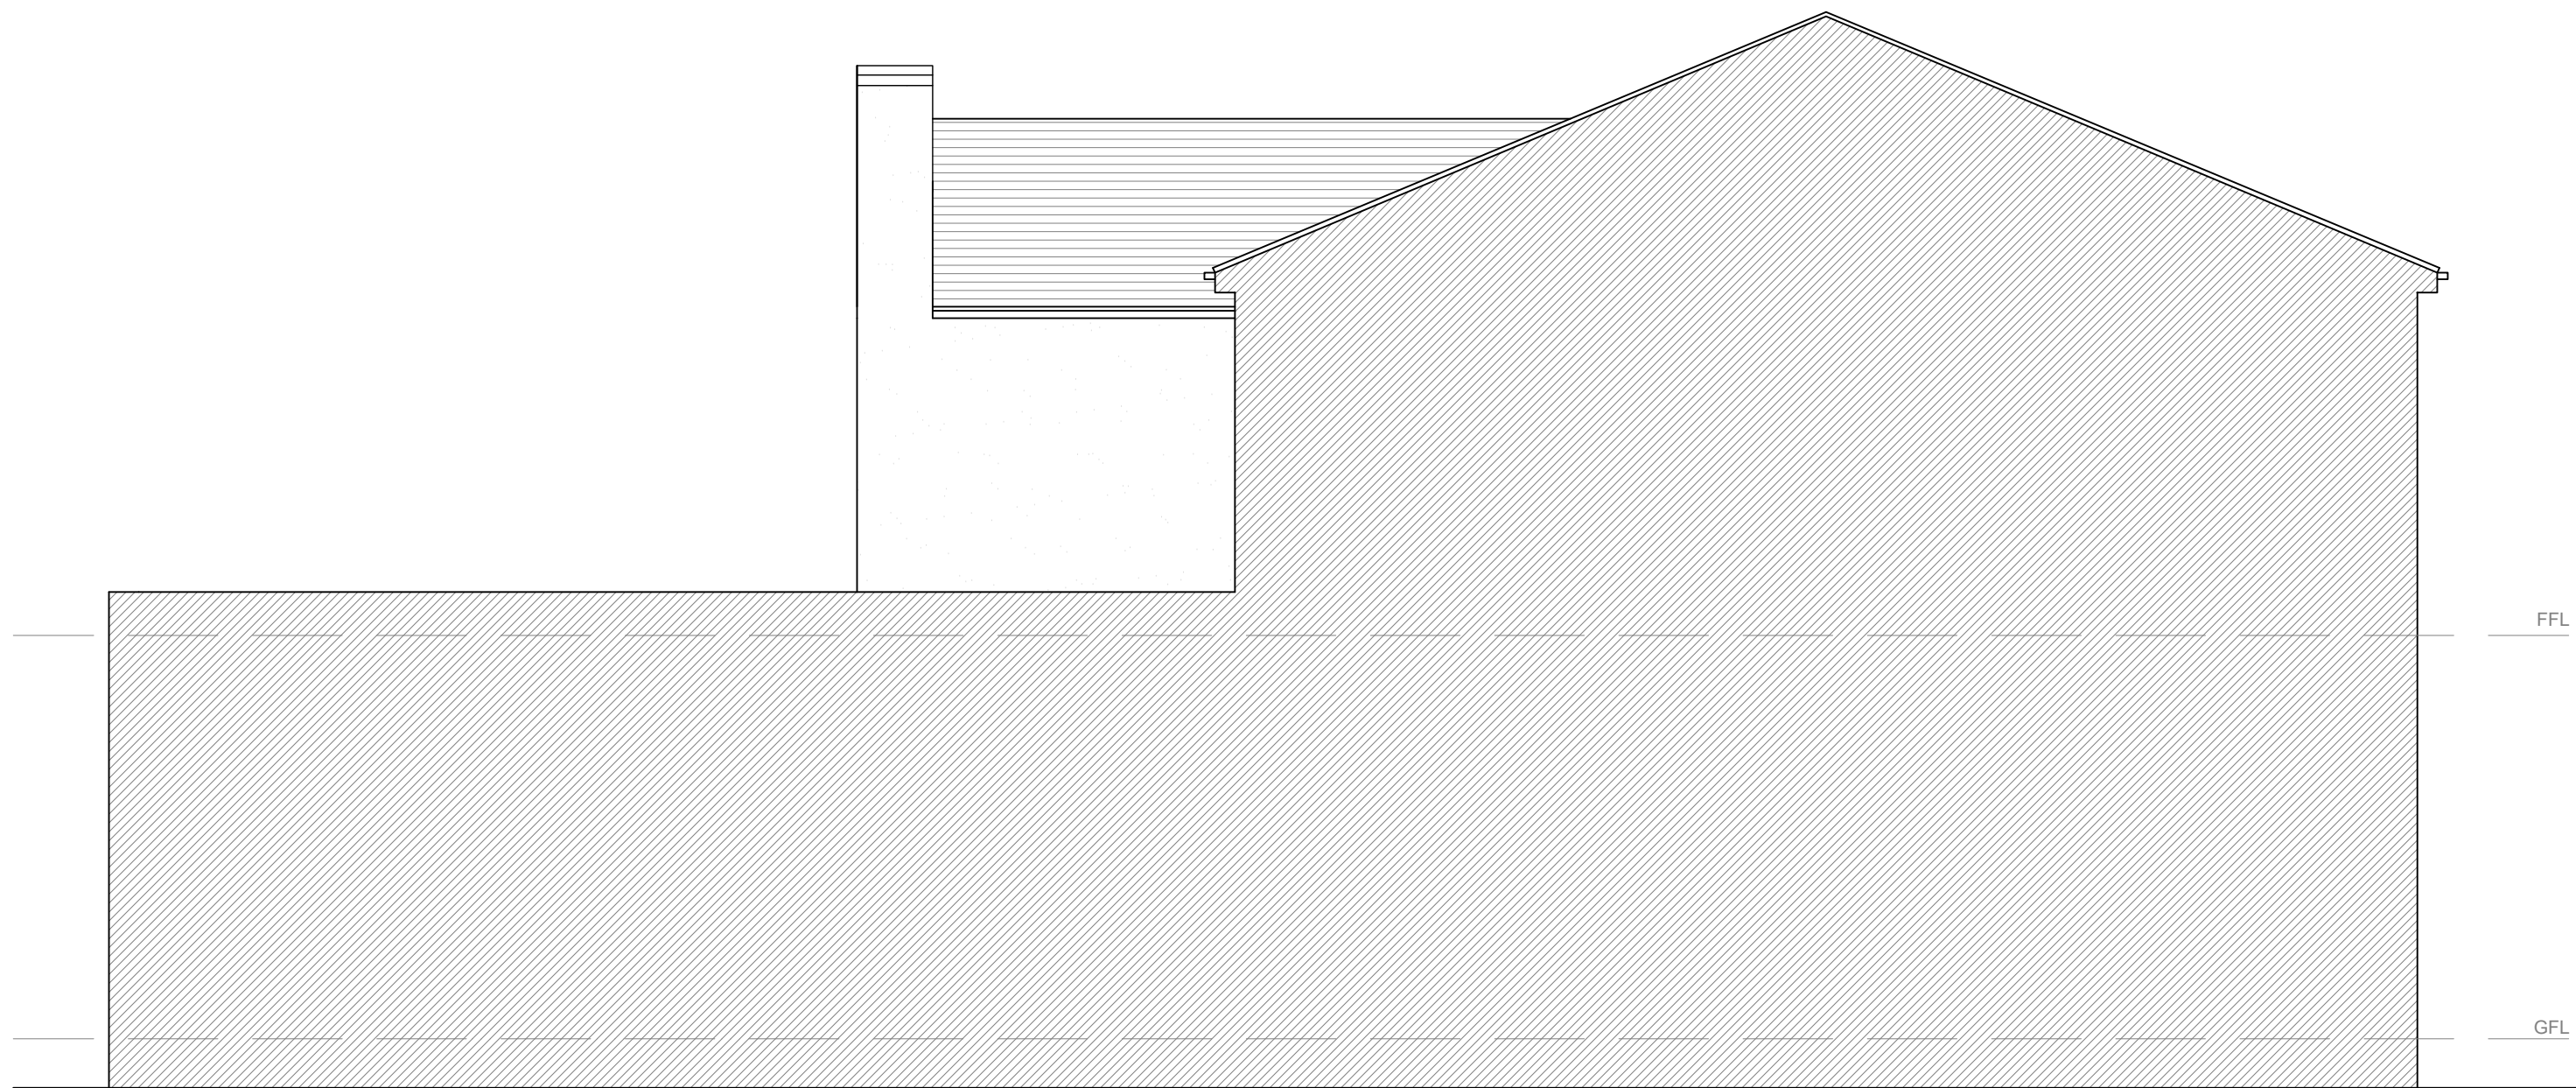

EXISTING SIDE ELEVATION

03 EXISTING ELEVATIONS
SCALE 1:50 @ A1

NOTES:

1. All dimensions to be checked on site.
2. Any discrepancies to be reported back to CR Design Services.

Rev.	Date	Description
------	------	-------------

DRAWING NO

2028-03

DRAWN

JJ

DATE

22.09.22

SCALE


1:50 @ A1


DRAWING

EXISTING ELEVATIONS


PROJECT

122 BURY NEW ROAD
WHITEFIELD
MANCHESTER
M45 6AD

 


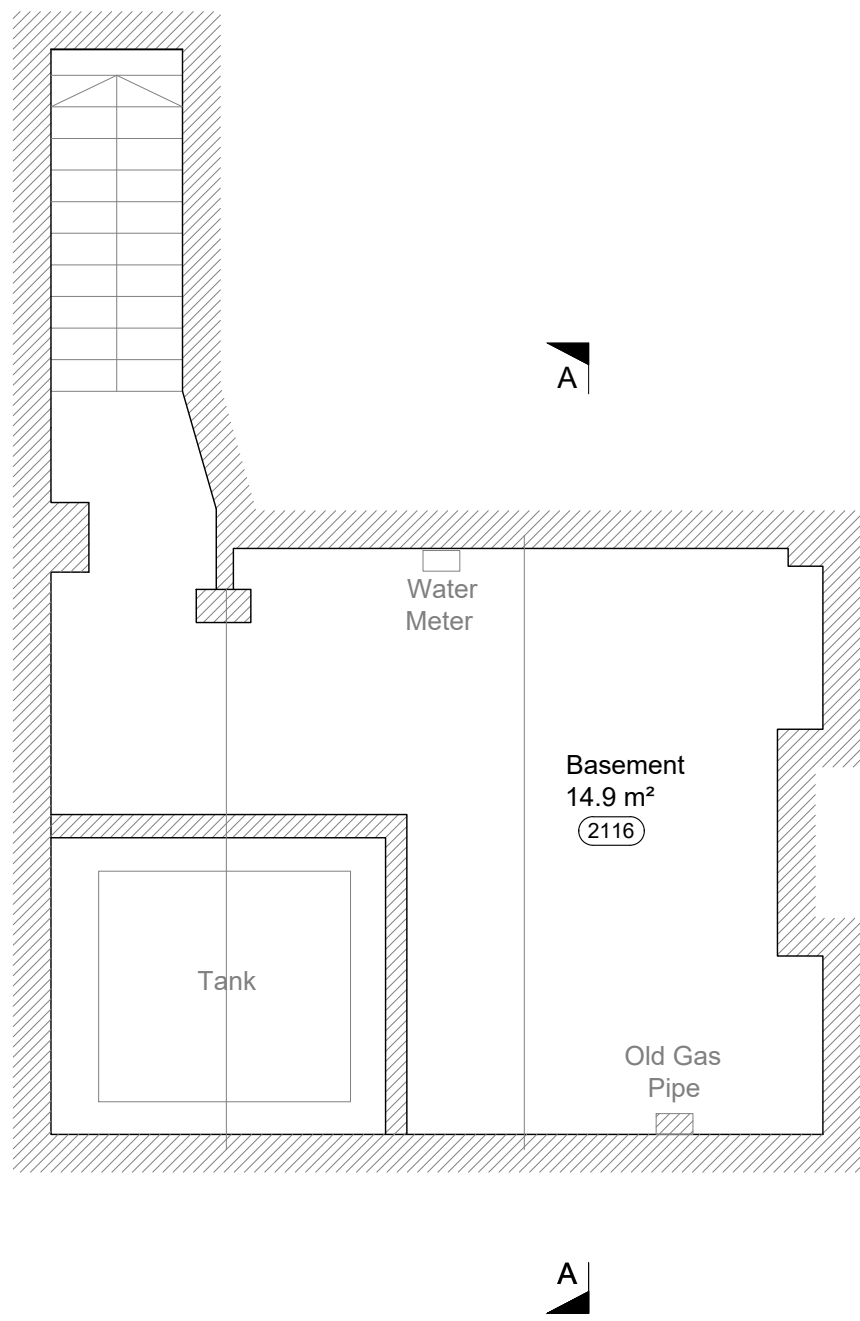


PROPOSED BASEMENT PLAN

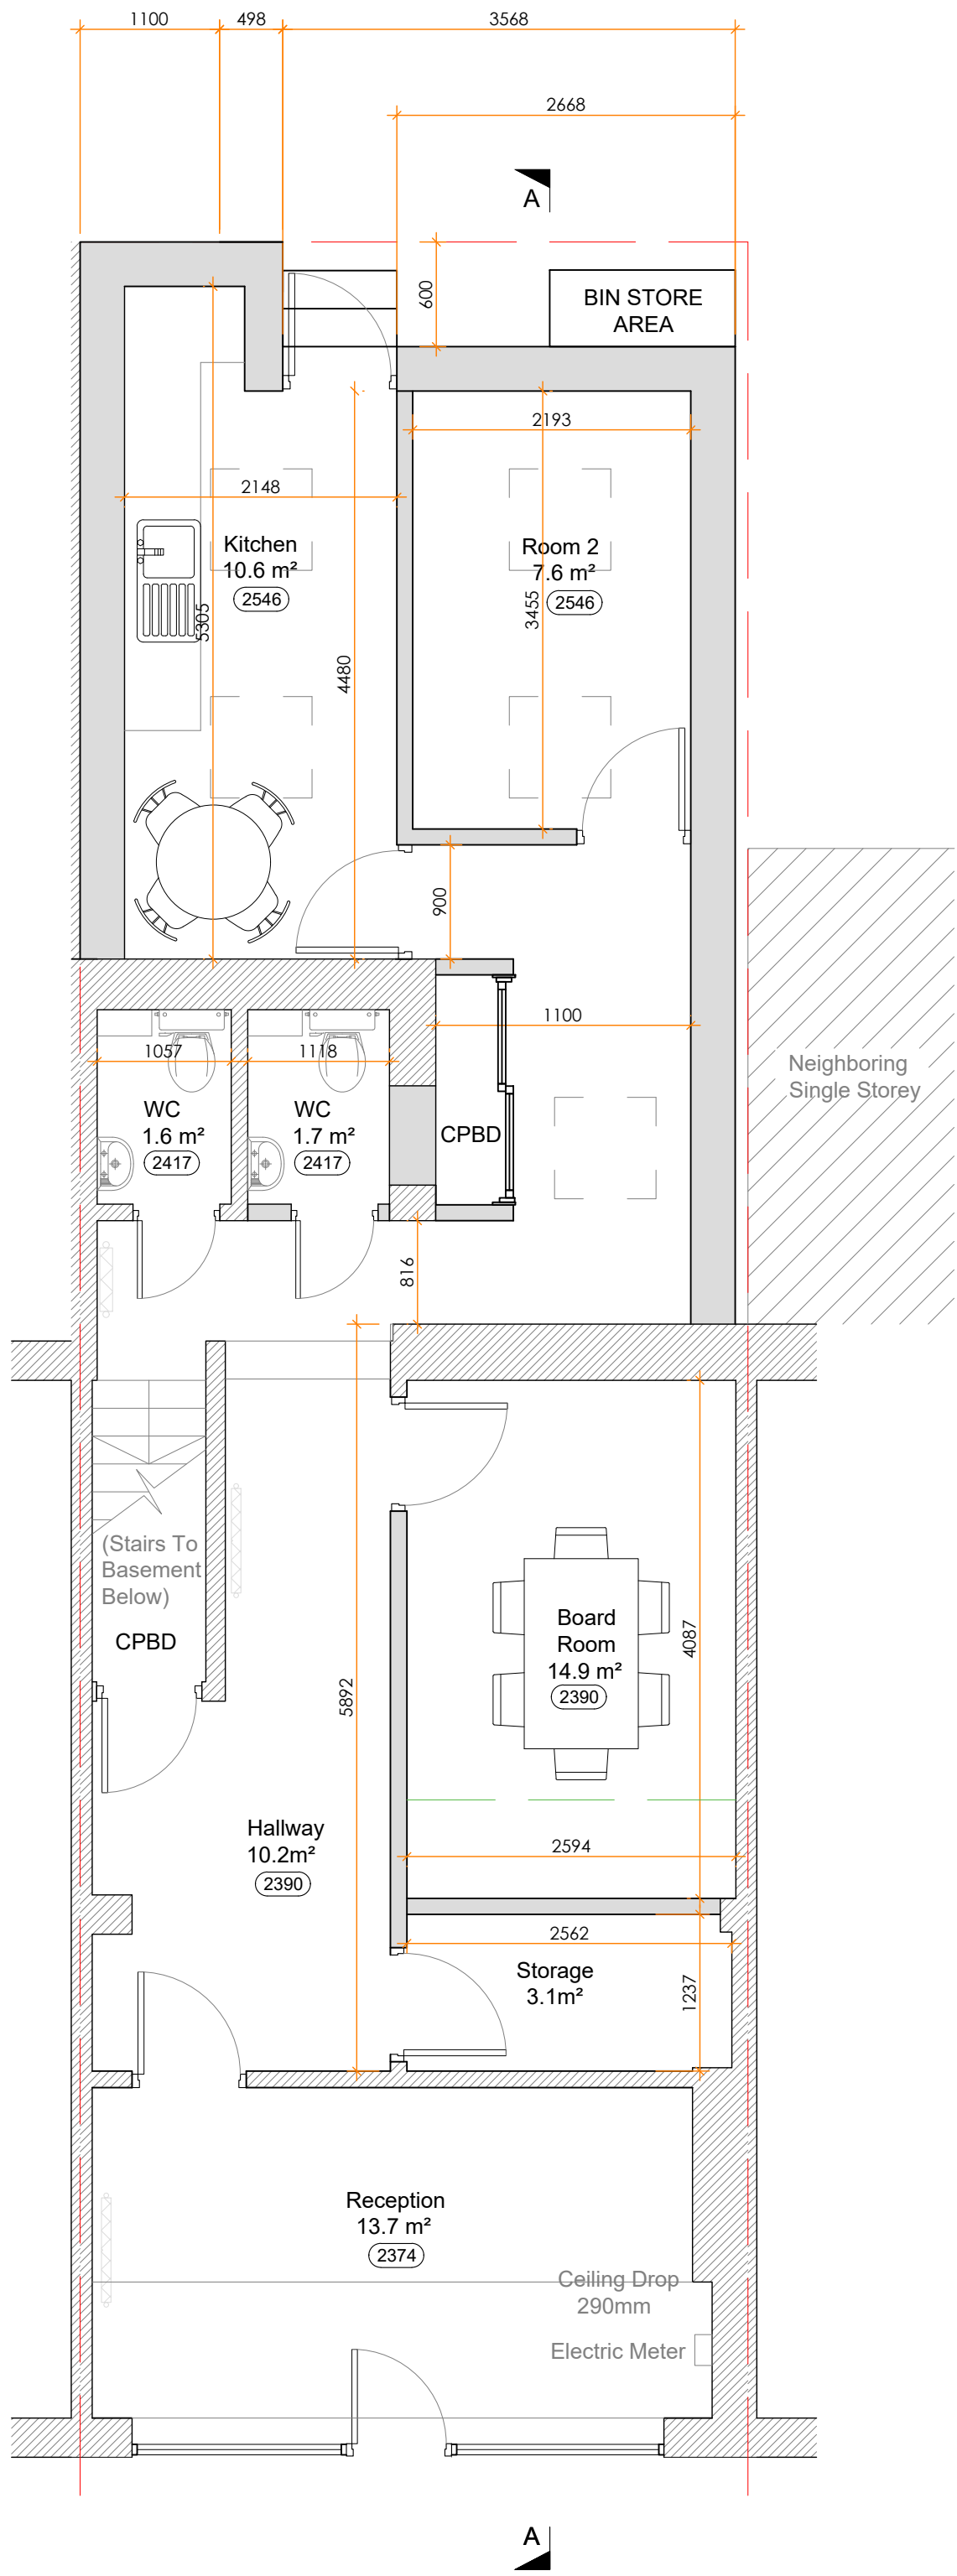

PROPOSED GROUND FLOOR PLAN

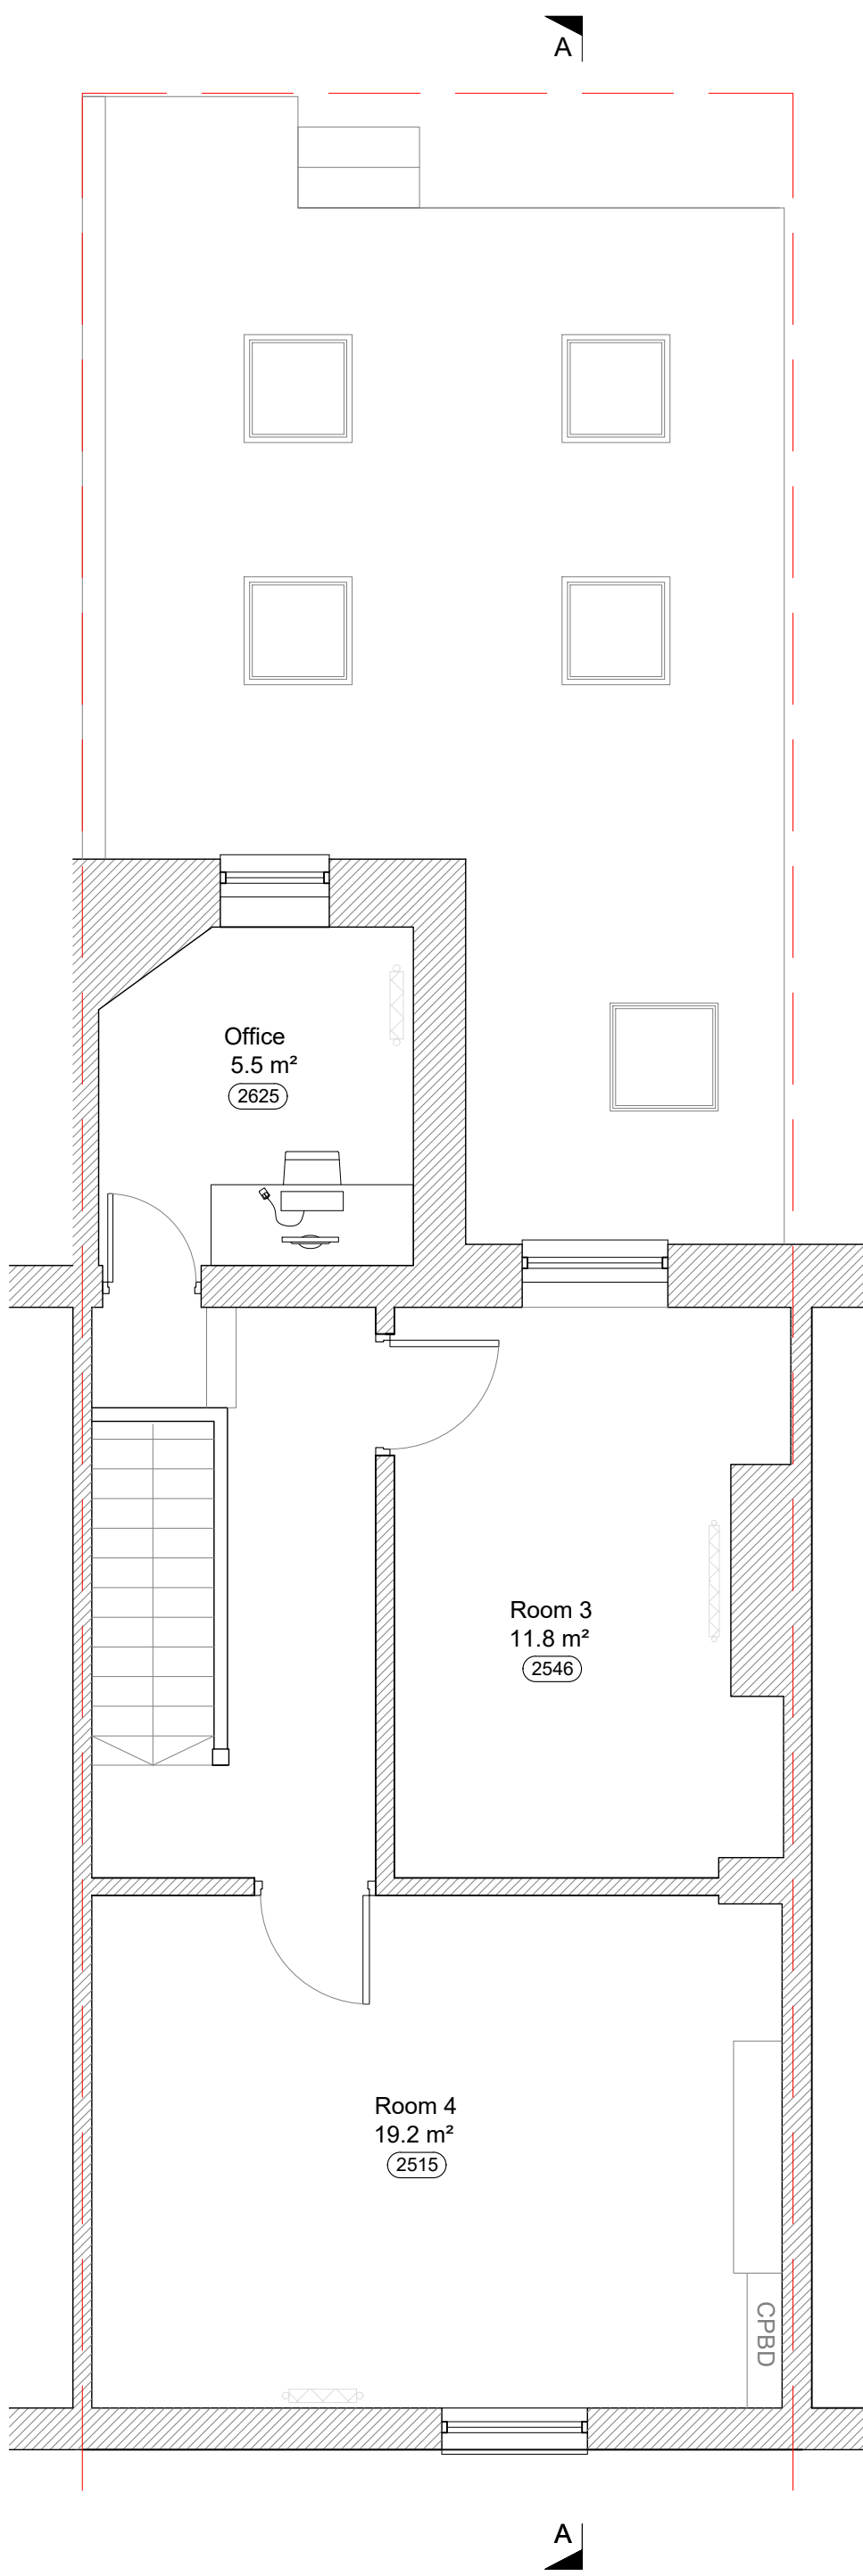

PROPOSED FIRST FLOOR PLAN

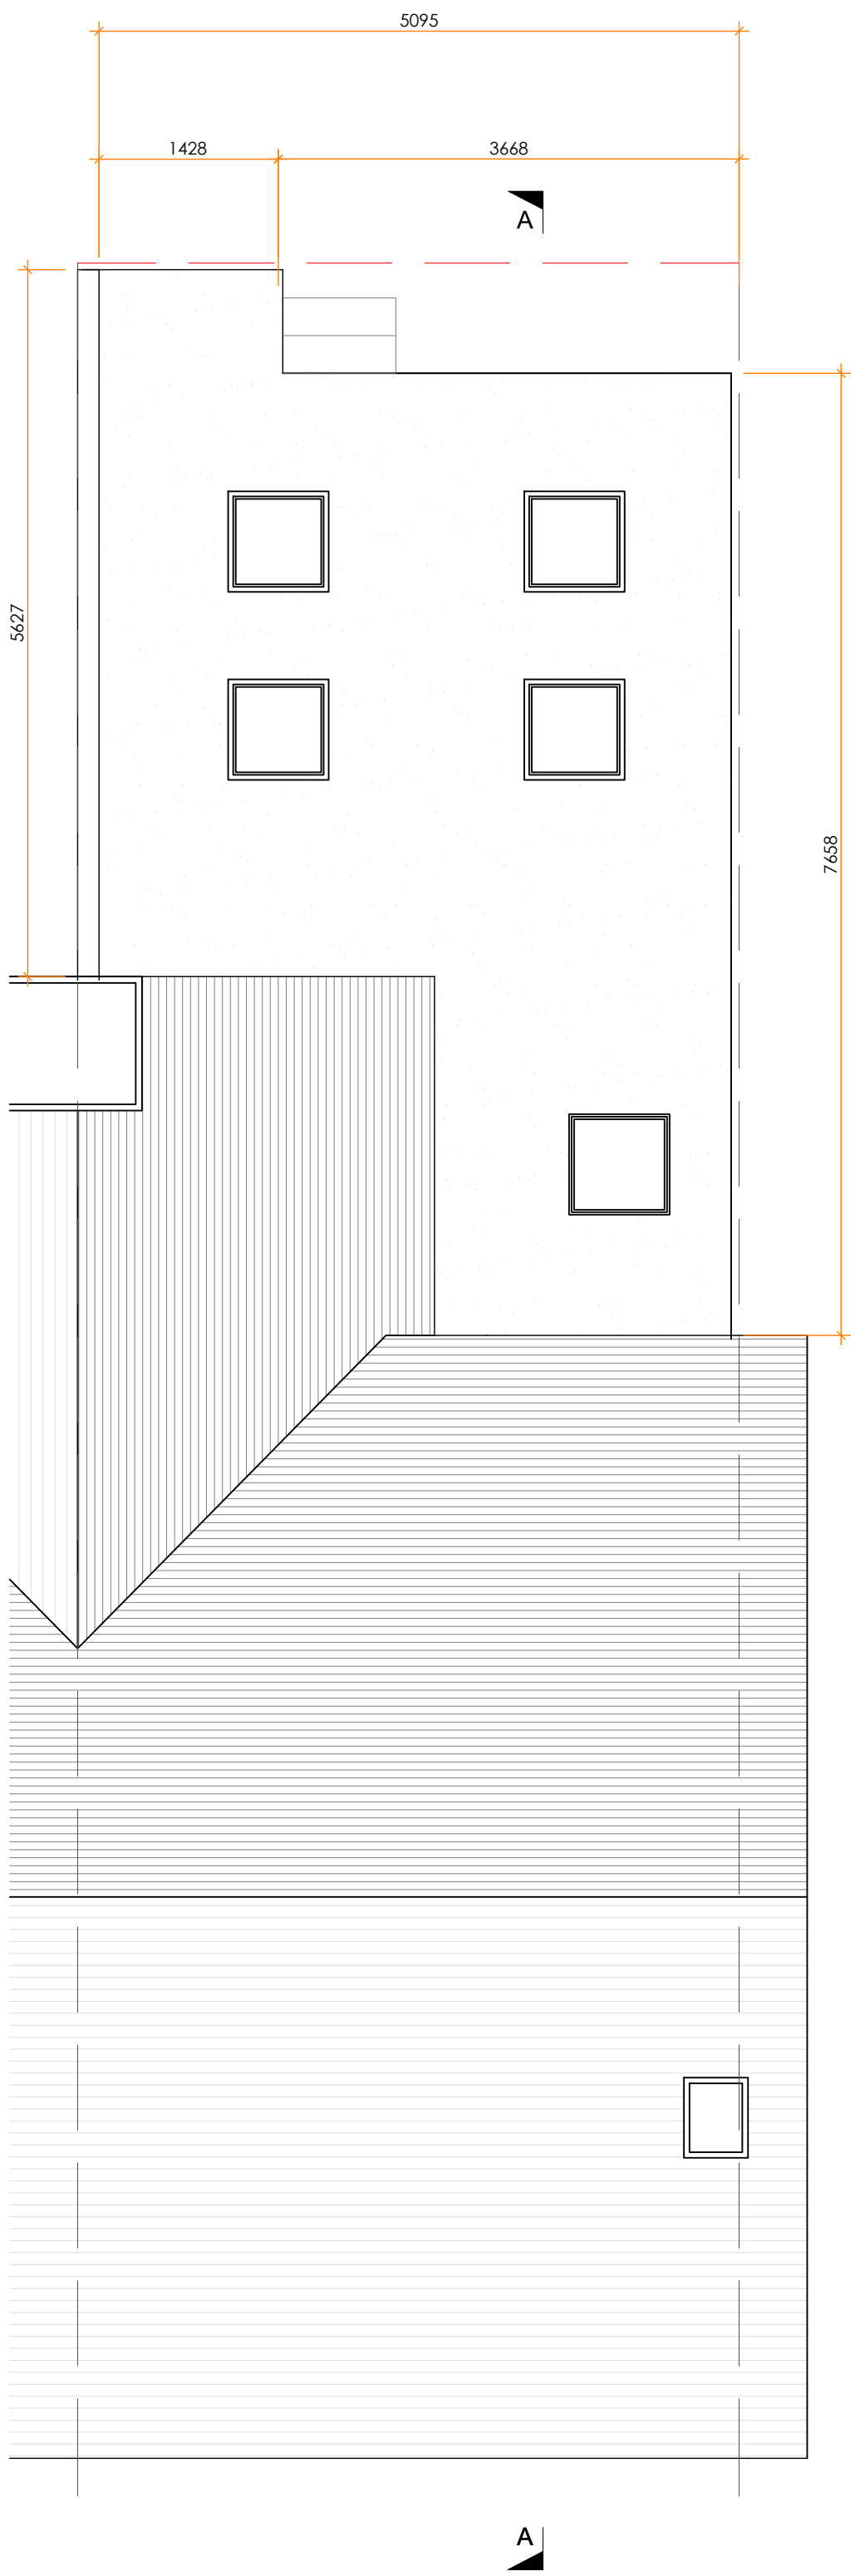

PROPOSED ROOF PLAN

NOTES:

1. All dimensions to be checked on site.
2. Any discrepancies to be reported back to CR Design Services.

A	05/05/23	Length of extension reduced.
Rev.	Date	Description

DRAWING NO

DATE

DRAWING

PROJECT

2028-04

22.09.22

PROPOSED PLANS

122 BURY NEW ROAD
WHITEFIELD
MANCHESTER
M45 6AD

DRAWN


SCALE

JJ

1:50 @ A1




PROPOSED FRONT ELEVATION

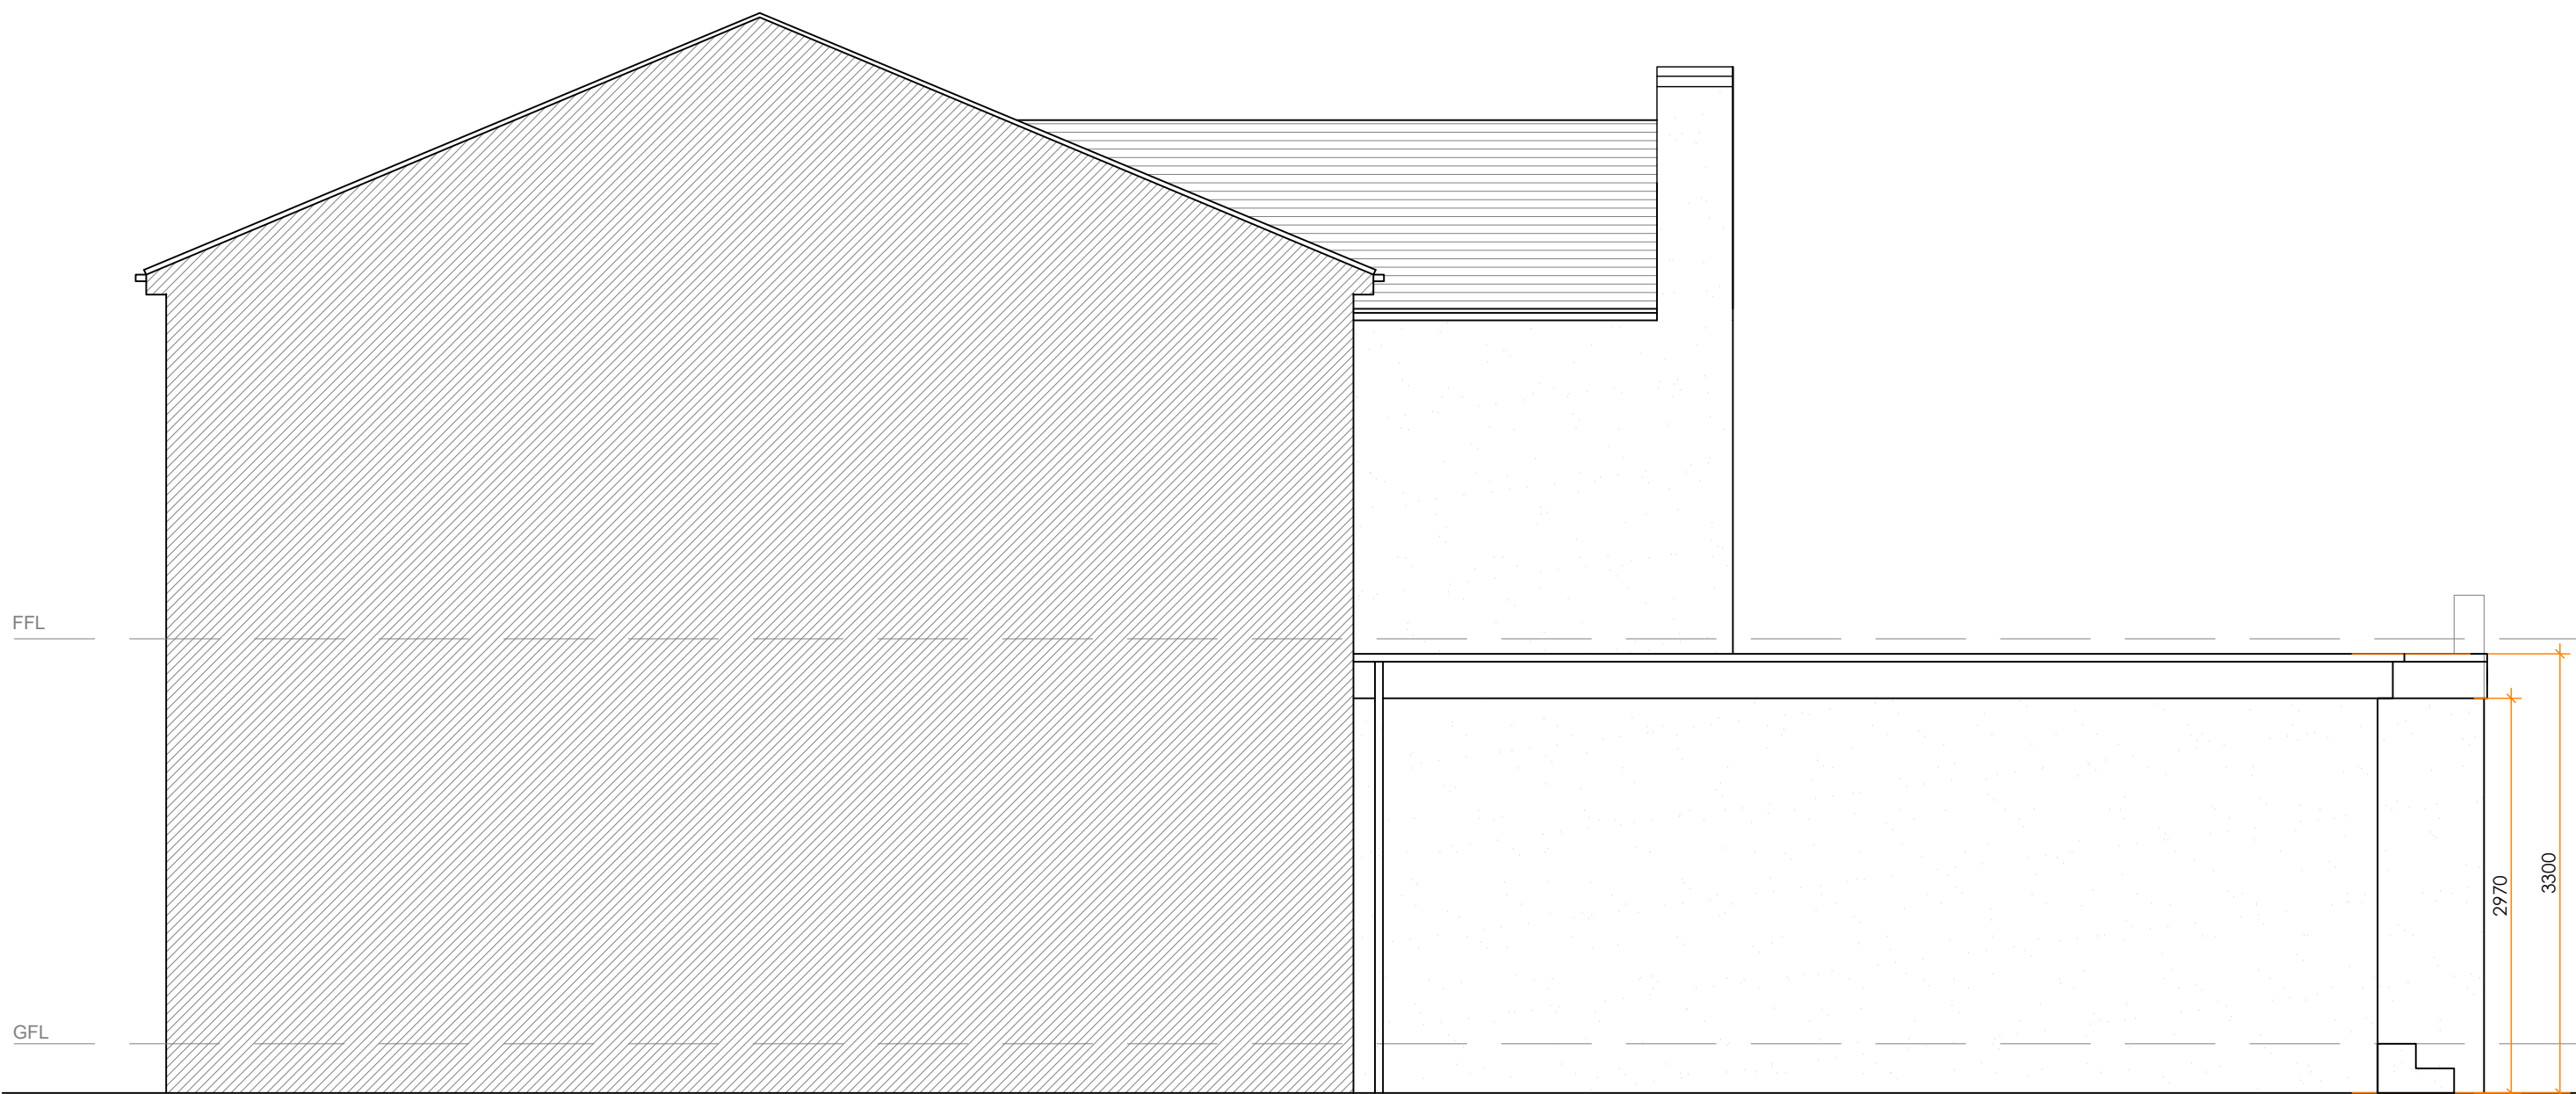

PROPOSED SIDE ELEVATION



PROPOSED REAR ELEVATION

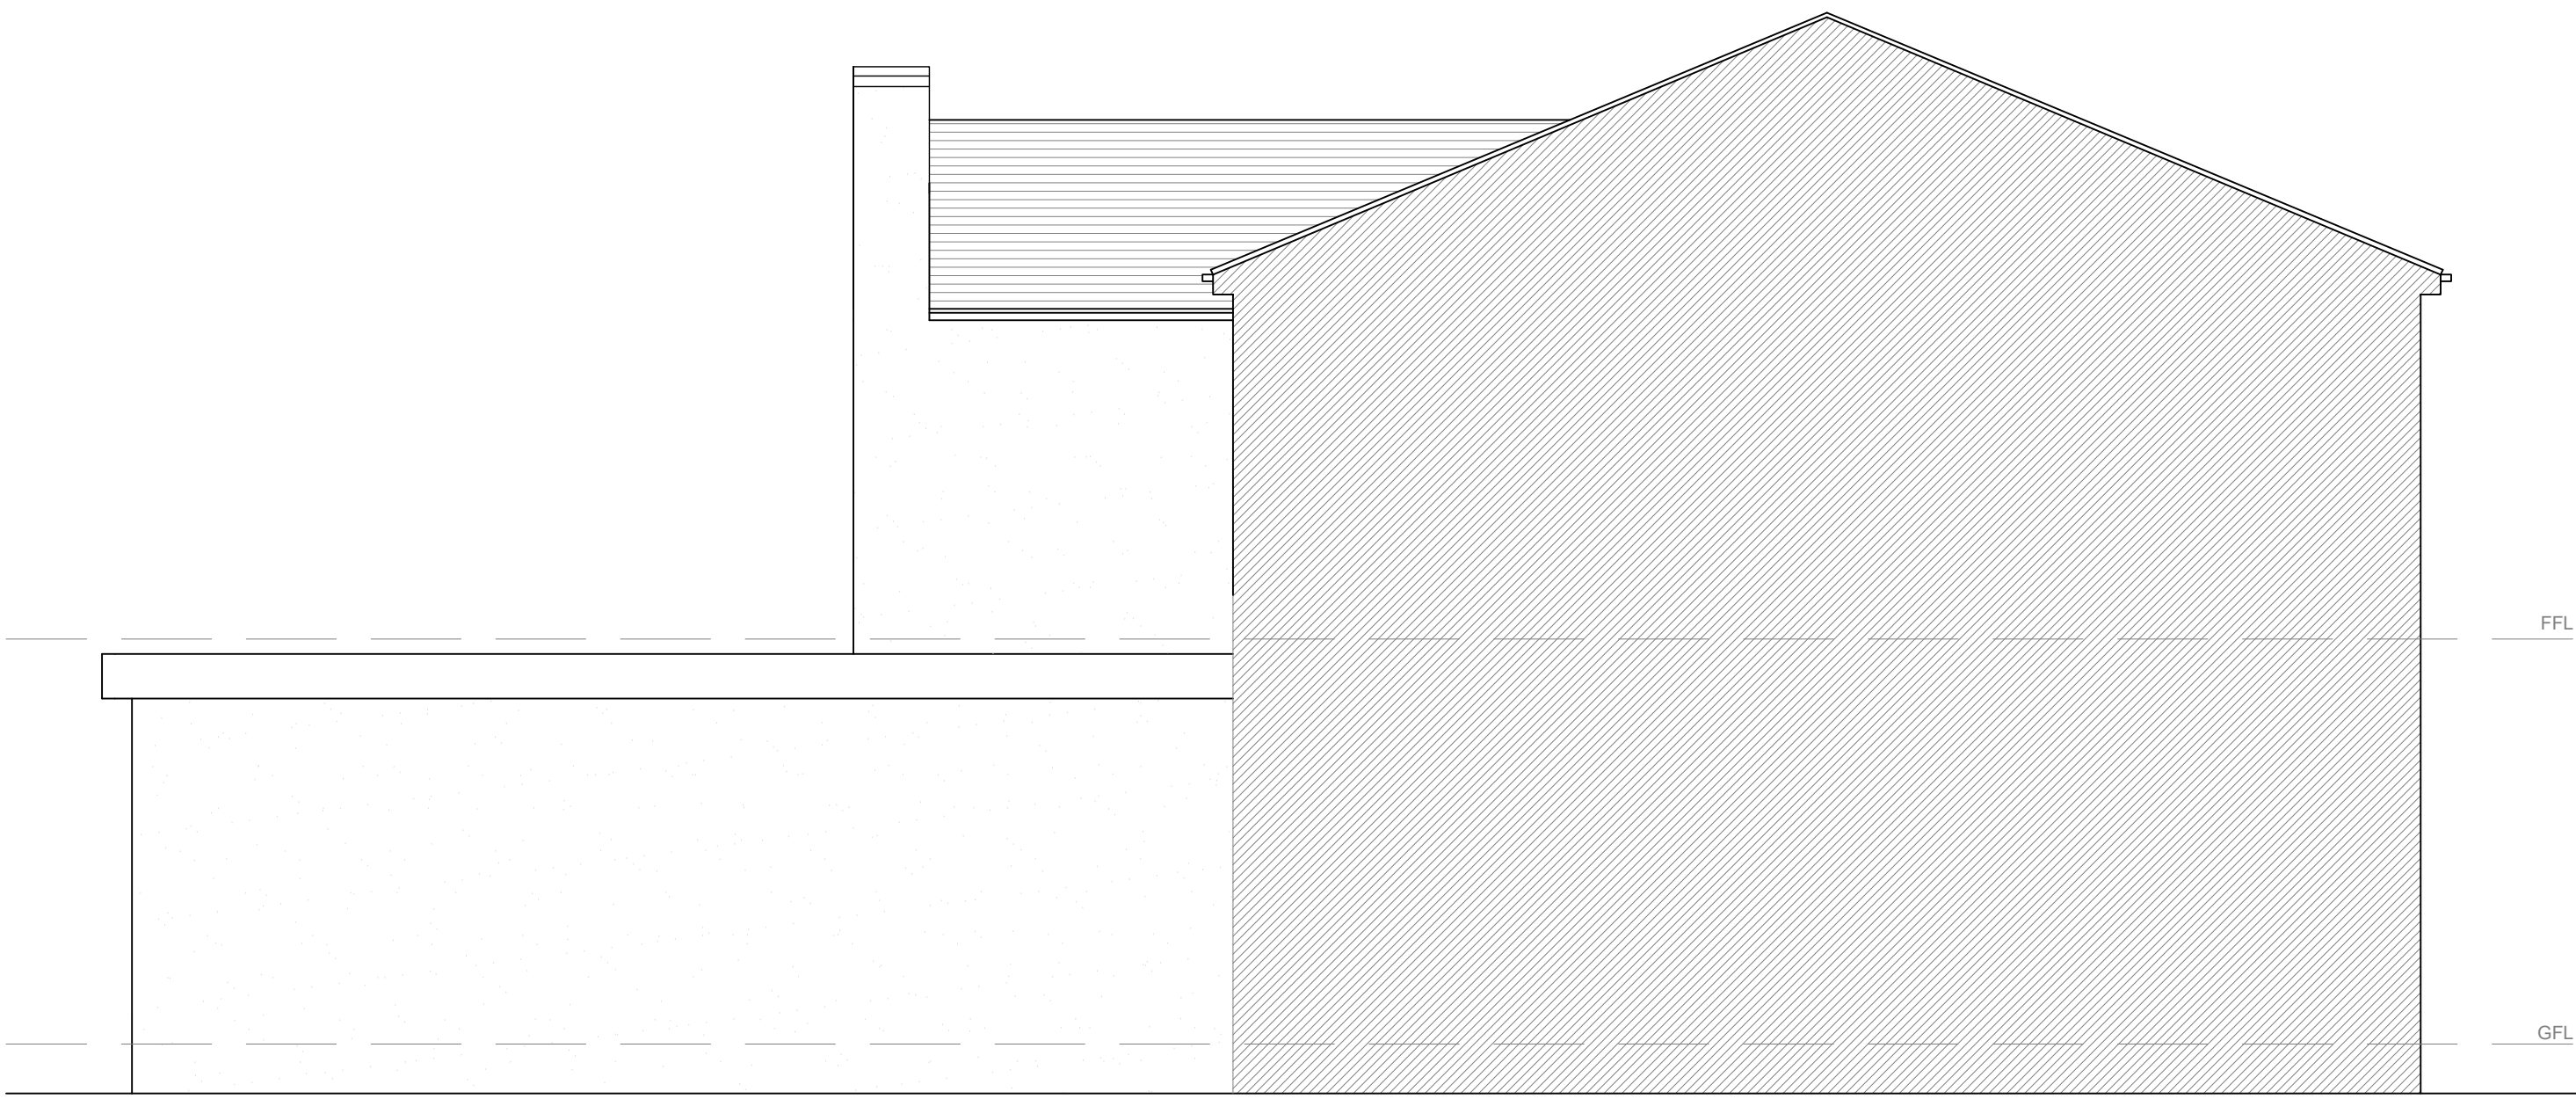

PROPOSED SIDE ELEVATION

05 PROPOSED ELEVATIONS
SCALE 1:50 @ A1

CRDesignServices

Salvus House, Aykley Heads,
Durham, DH1 5TS
sales@crdesignservices.co.uk
www.crdesignservices.co.uk
Tel: 0191 645 6000

NOTES:

1. All dimensions to be checked on site.
2. Any discrepancies to be reported back to CR Design Services.

Rev	Date	Description
A	05/05/23	Length of extension reduced.

DRAWING NO

DATE

DRAWING

PROJECT

2028-05

22.09.22

PROPOSED ELEVATIONS


122 BURY NEW ROAD
WHITEFIELD
MANCHESTER
M45 6AD


DRAWN

SCALE

JJ


1:50 @ A1

 

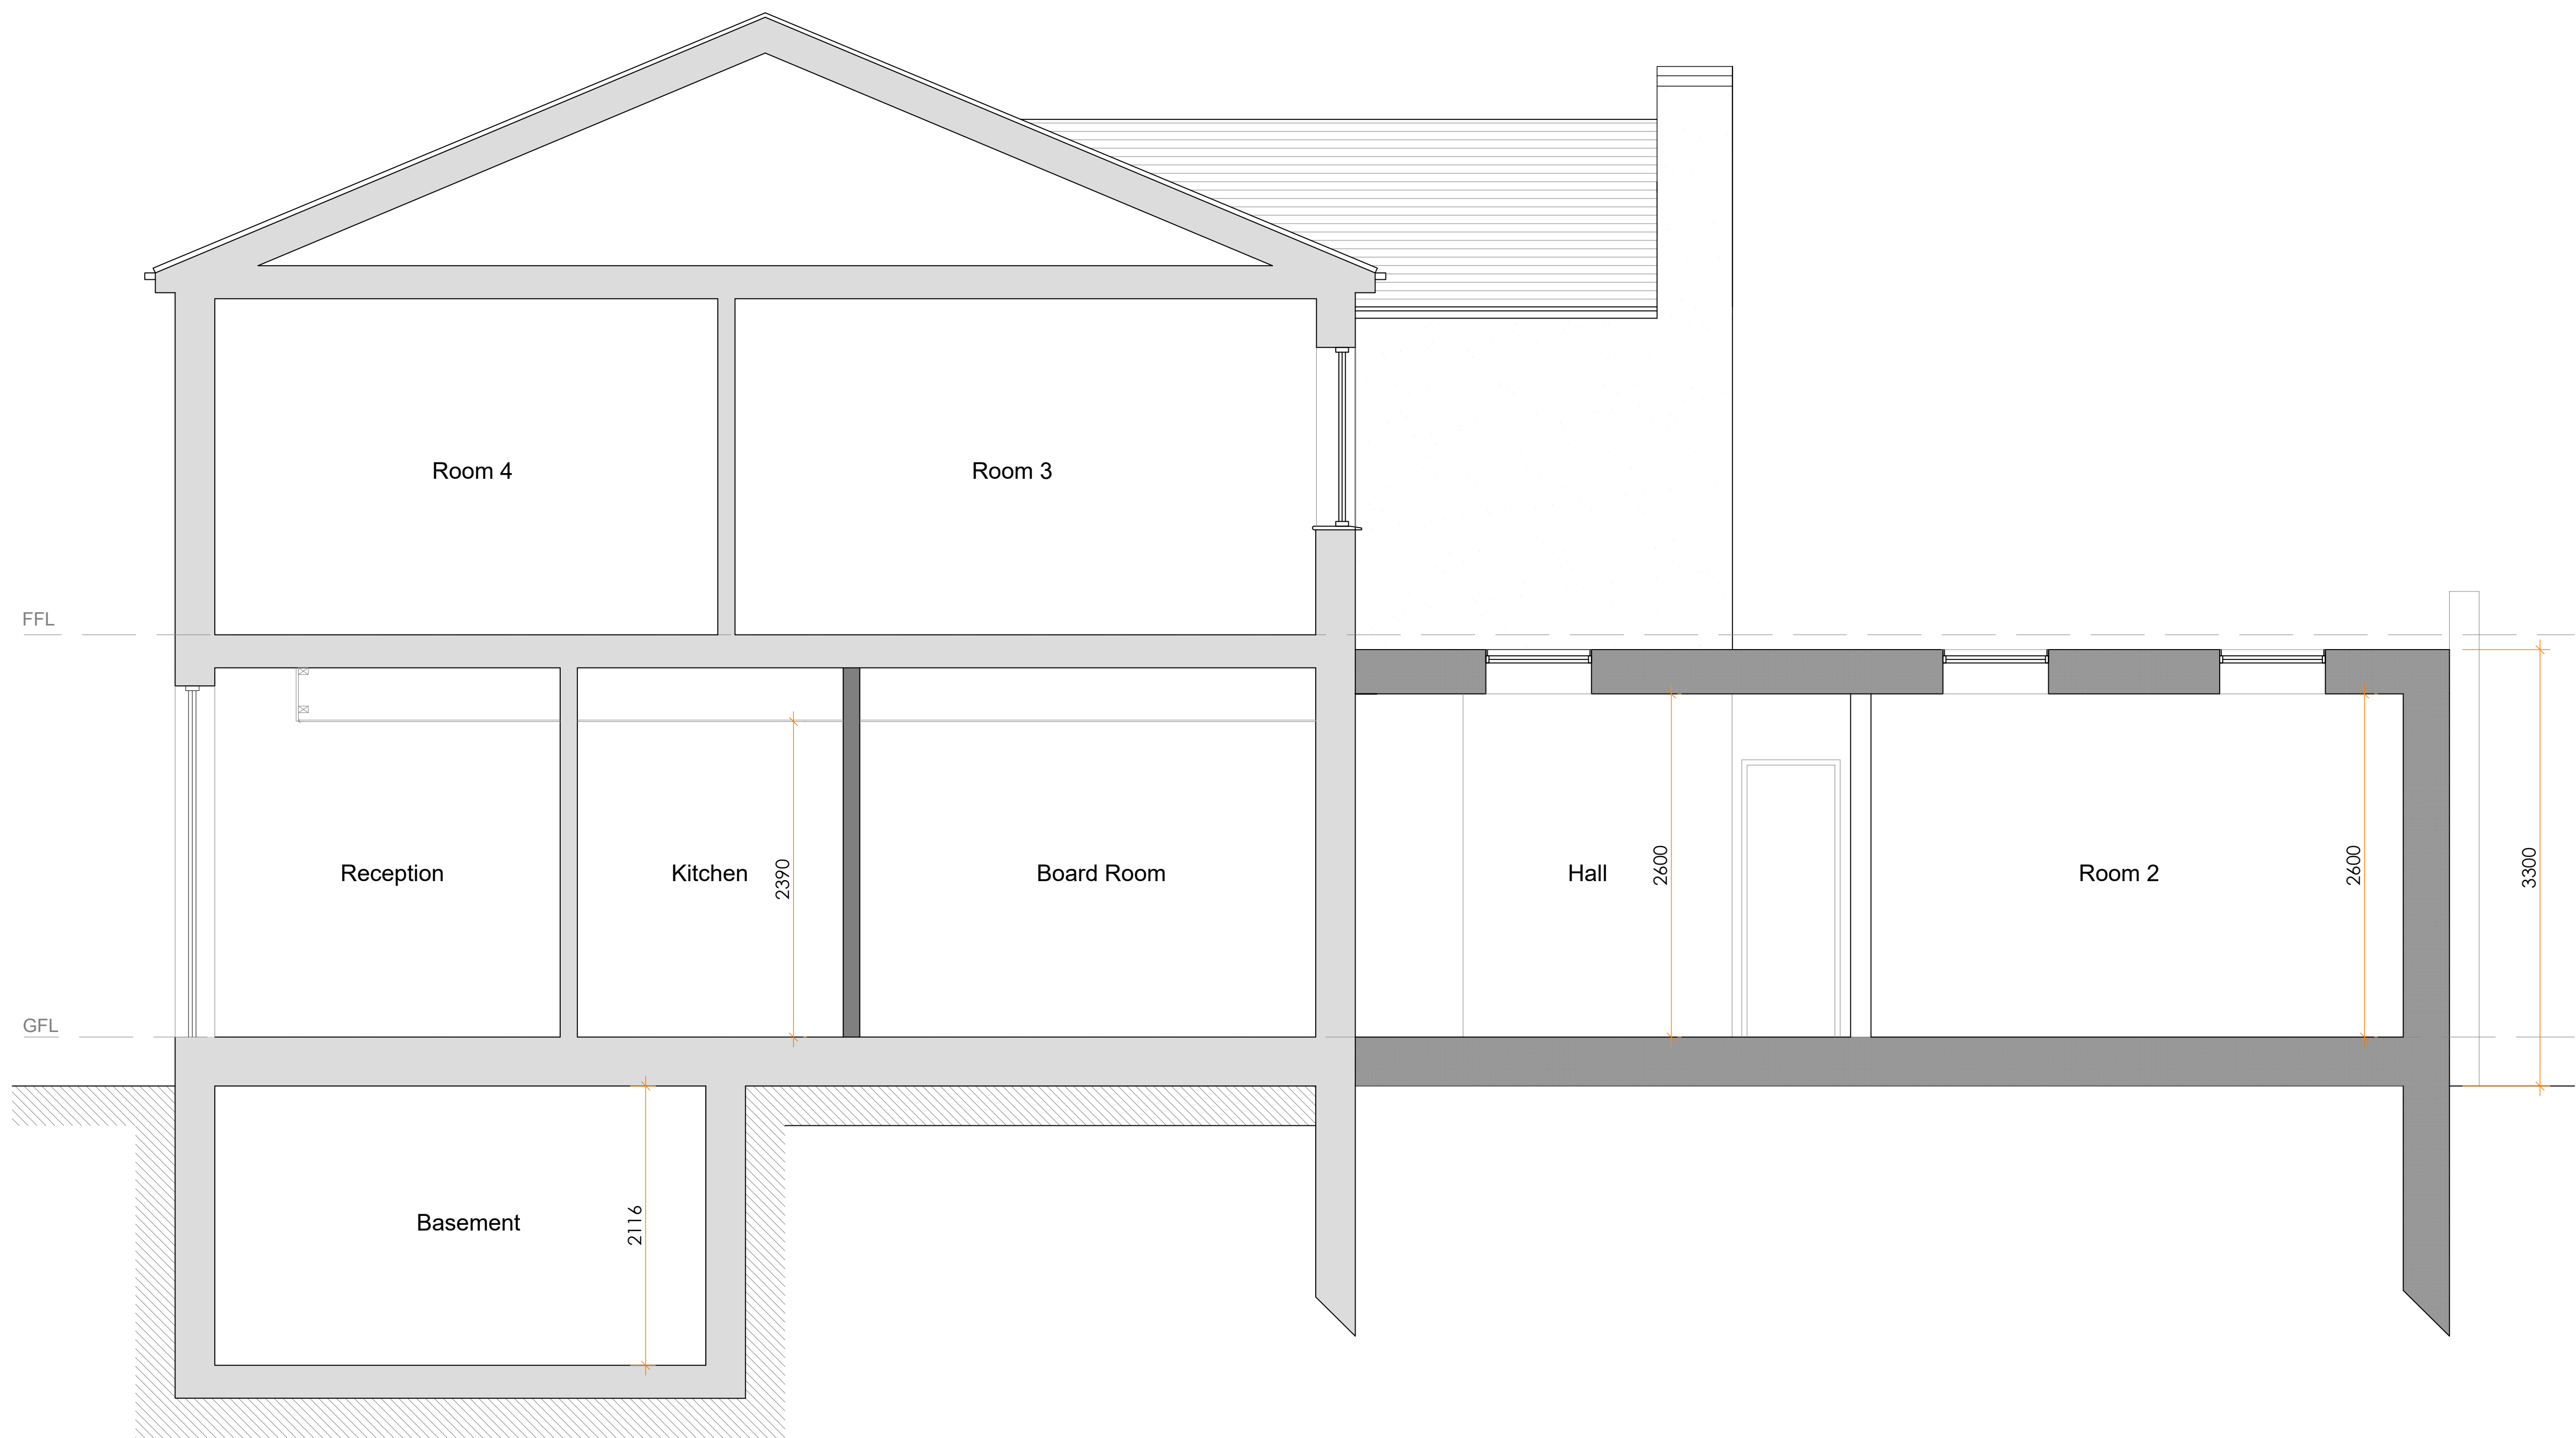

SECTION A - A

06 PROPOSED SECTION
SCALE 1:25 @ A1

 

NOTES:
1. All dimensions to be checked on site.
2. Any discrepancies to be reported back to CR Design Services.

DRAWING NO	DATE	DRAWING	PROJECT
2028-06	22.09.22	PROPOSED SECTION	122 BURY NEW ROAD WHITEFIELD MANCHESTER M45 6AD
DRAWN	SCALE		
JJ	1:25@ A1		




SITE LOCATION
Scale 1:1250



SITE LOCATION
Scale 1:500



BLOCK PLAN (SHOWING PROPOSED)
Scale 1:200

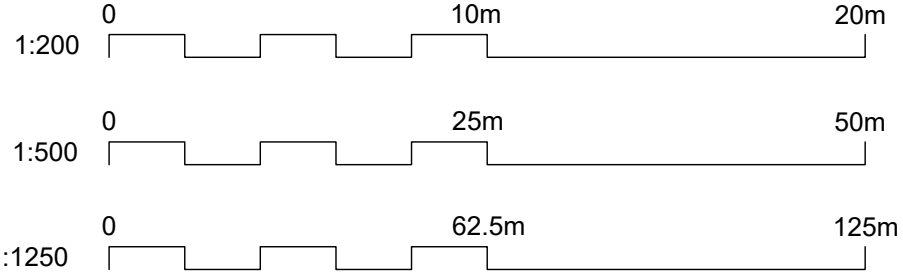

07 EXISTING SITE LOCATION AND BLOCK PLAN
SCALE AS SHOWN @ A1

CRDesignServices

Salvus House, Aykley Heads,
Durham, DH1 5TS
sales@crdesignservices.co.uk
www.crdesignservices.co.uk
Tel: 0191 645 6000

NOTES:

1. All dimensions to be checked on site.
2. Any discrepancies to be reported back to CR Design Services.

Rev. Date Description

DRAWING NO

DATE

DRAWING

PROJECT

2028-07

20.03.23

EXISTING PLANS

122 BURY NEW ROAD
WHITEFIELD
MANCHESTER
M45 6AD

DRAWN

SCALE

JJ

1:50 @ A1