
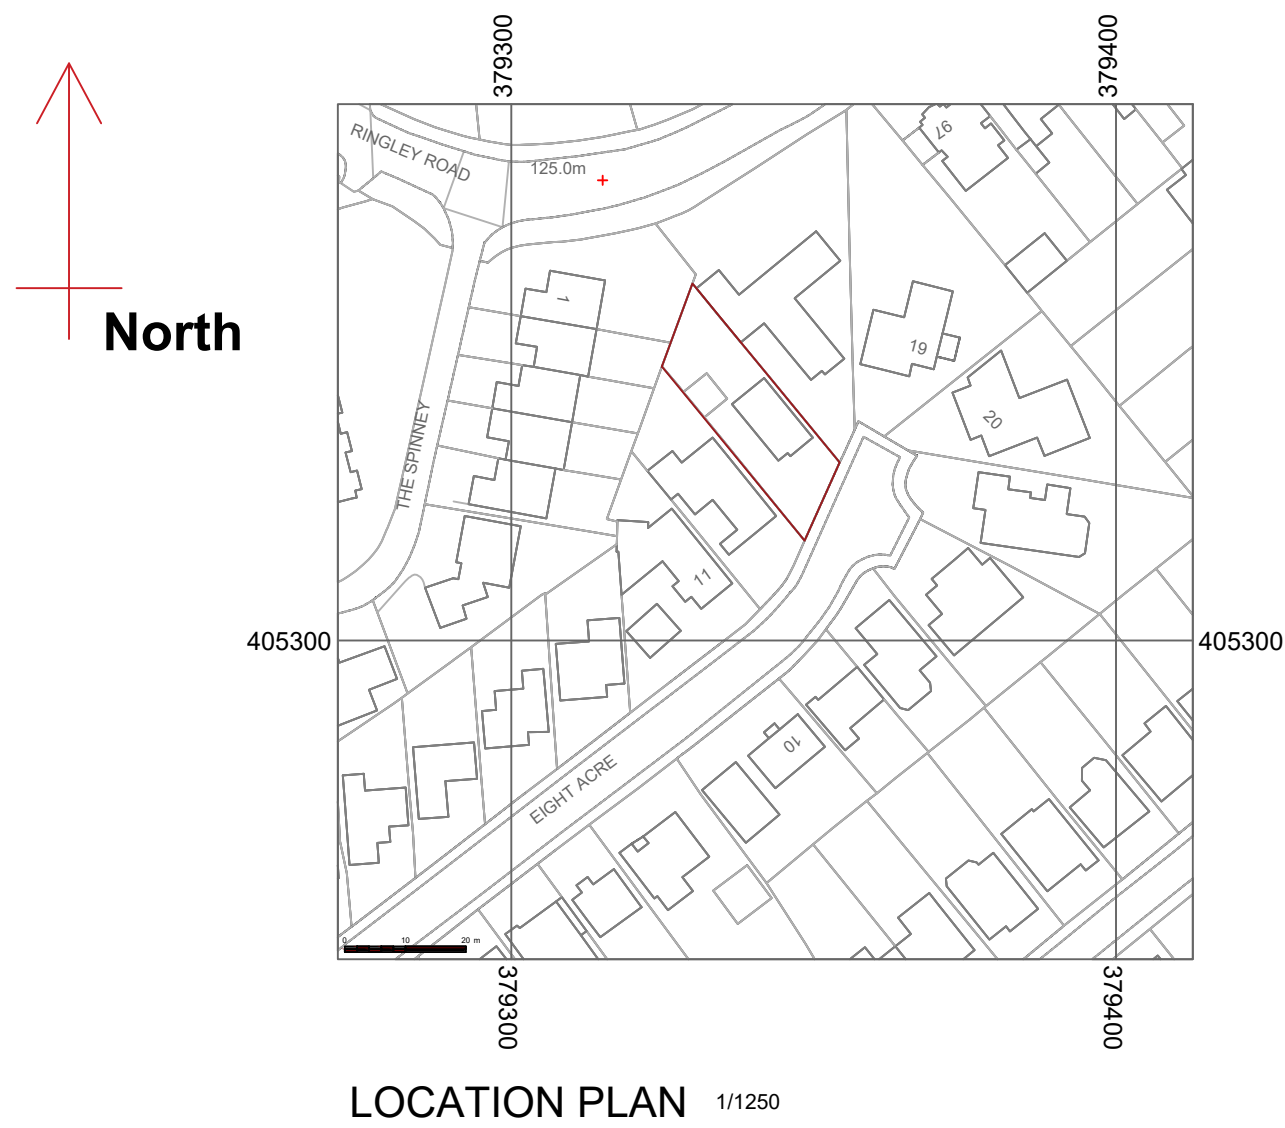


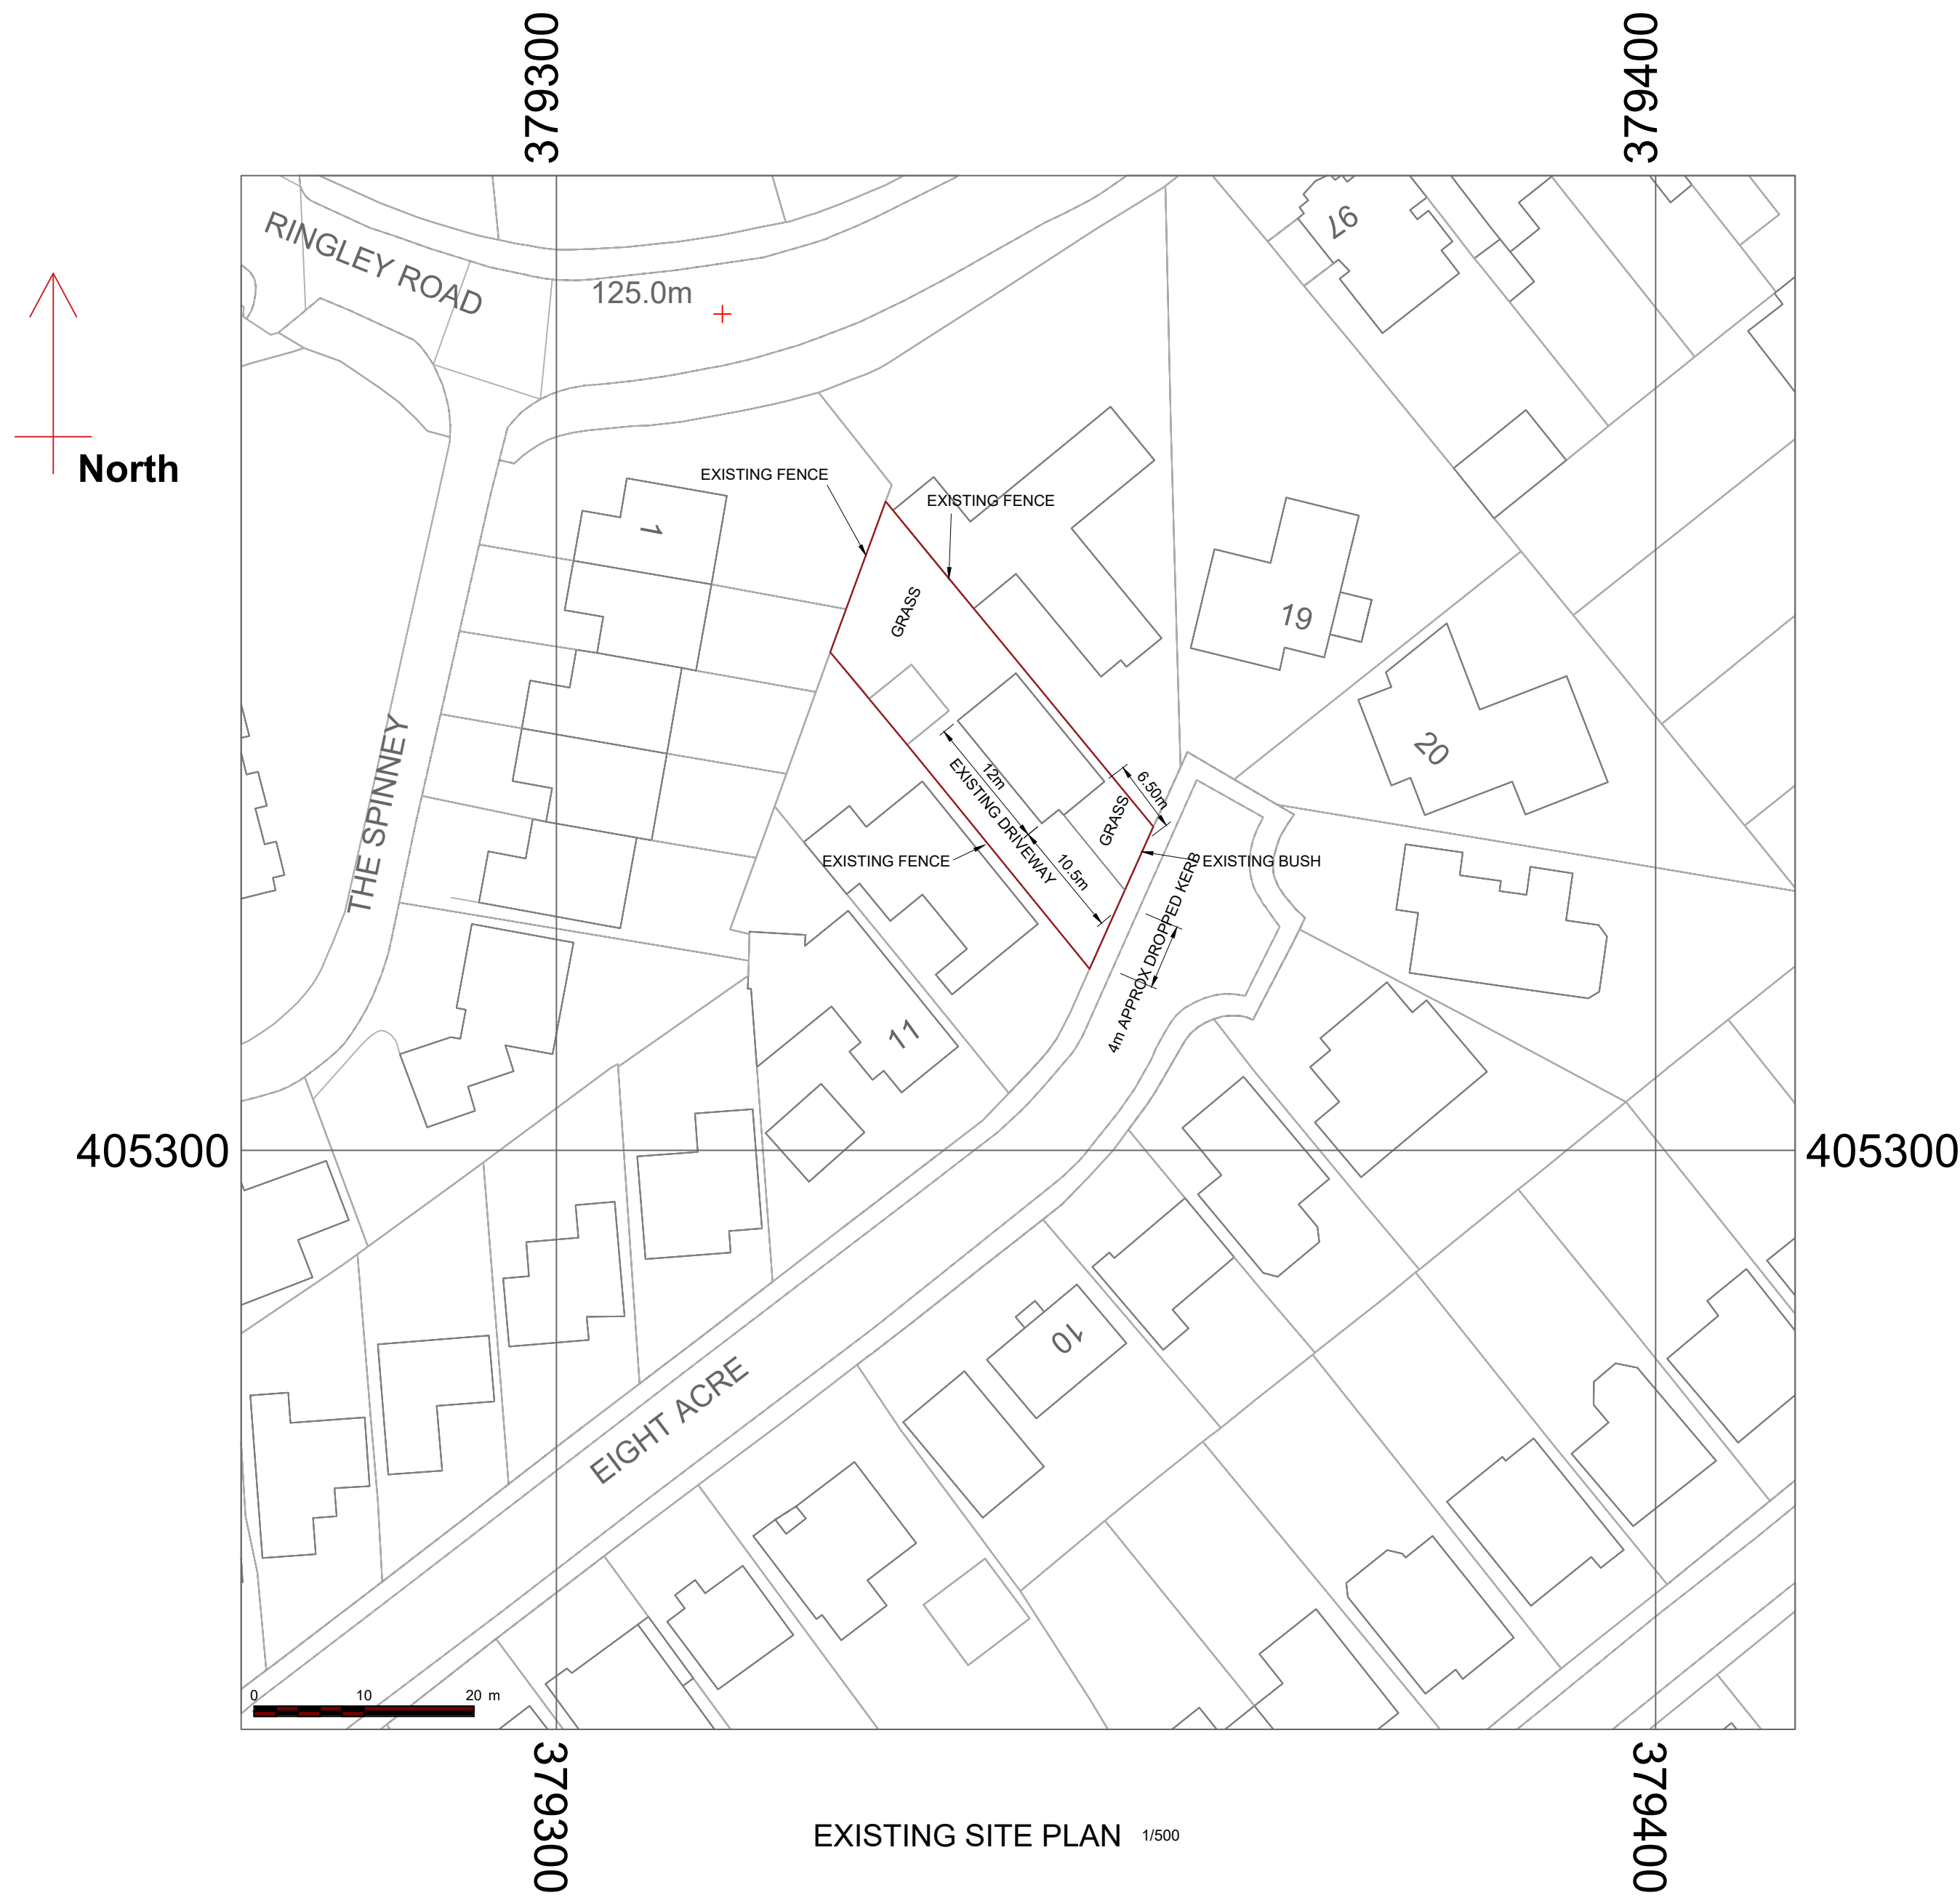

A	22.08.22	ISSUED FOR B.REGS
N°	DATE	DESCRIPTION
REVISION		

CLIENT: Mr & Mrs xxxx					
CONTRACT: 15 EIGHT ACRE					
DRAWING TITLE: EXISTING & PROPOSED SITE PLANS LOCATION PLAN					
PROJECT N°:		Dwg N°:	004	Rev:	A
PLANNING:		SCALE:	AS SHOWN		
BUILDING REGS:		DATE:	13.09.22		
TENDER:		DRAWN:	AG		
CONSTRUCTION:		CHECKED:			