


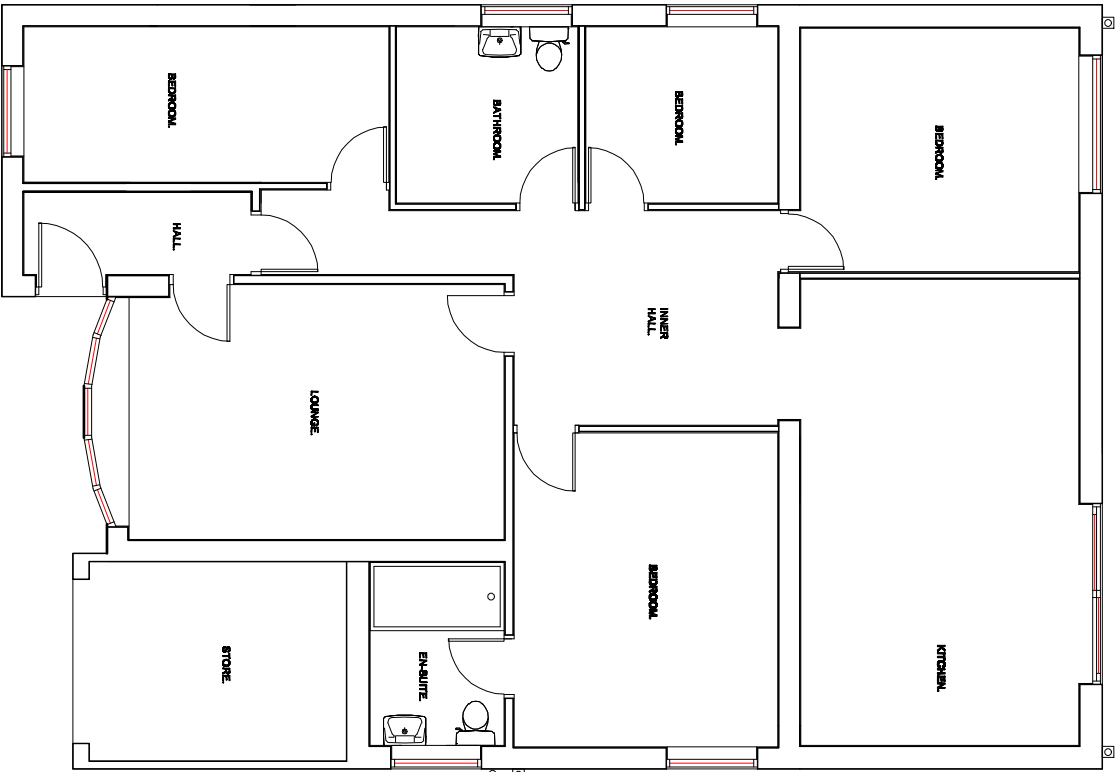

EXISTING GROUND FLOOR PLAN.

Revision	Title : PROPOSED PITCHED ROOF OVER EXISTING FRONT EXTENSION.	Project : 3, HARRIS DRIVE, BURY. BL9 8PG	MTC Designs Scale 1:100 @ A3 Date: September 2022	31 Essex Drive Bolton BL2 6TB T: 01594 418714, M: 07700220714 Email: info@mtcdesigns.co.uk
			Drawing No: P02	