


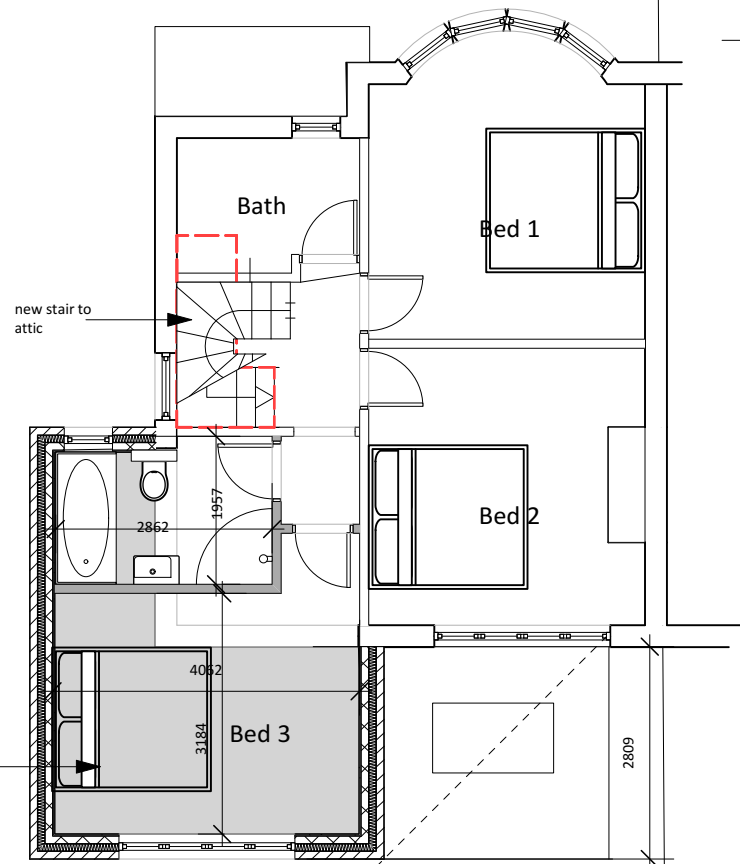

1 First Floor proposed option  
Scale: 1:100

Rev Note DRN CHK

## 7 Overbrook Drive

First Floor Plan - proposed

|          |           |
|----------|-----------|
| scheme   | 205       |
| drwg no. | <b>16</b> |
| rev      |           |

|                  |           |
|------------------|-----------|
| scale            | 1:200@ A4 |
| date first drawn | Aug 20    |

SK sketch P proposed T tender C construction AB as built