
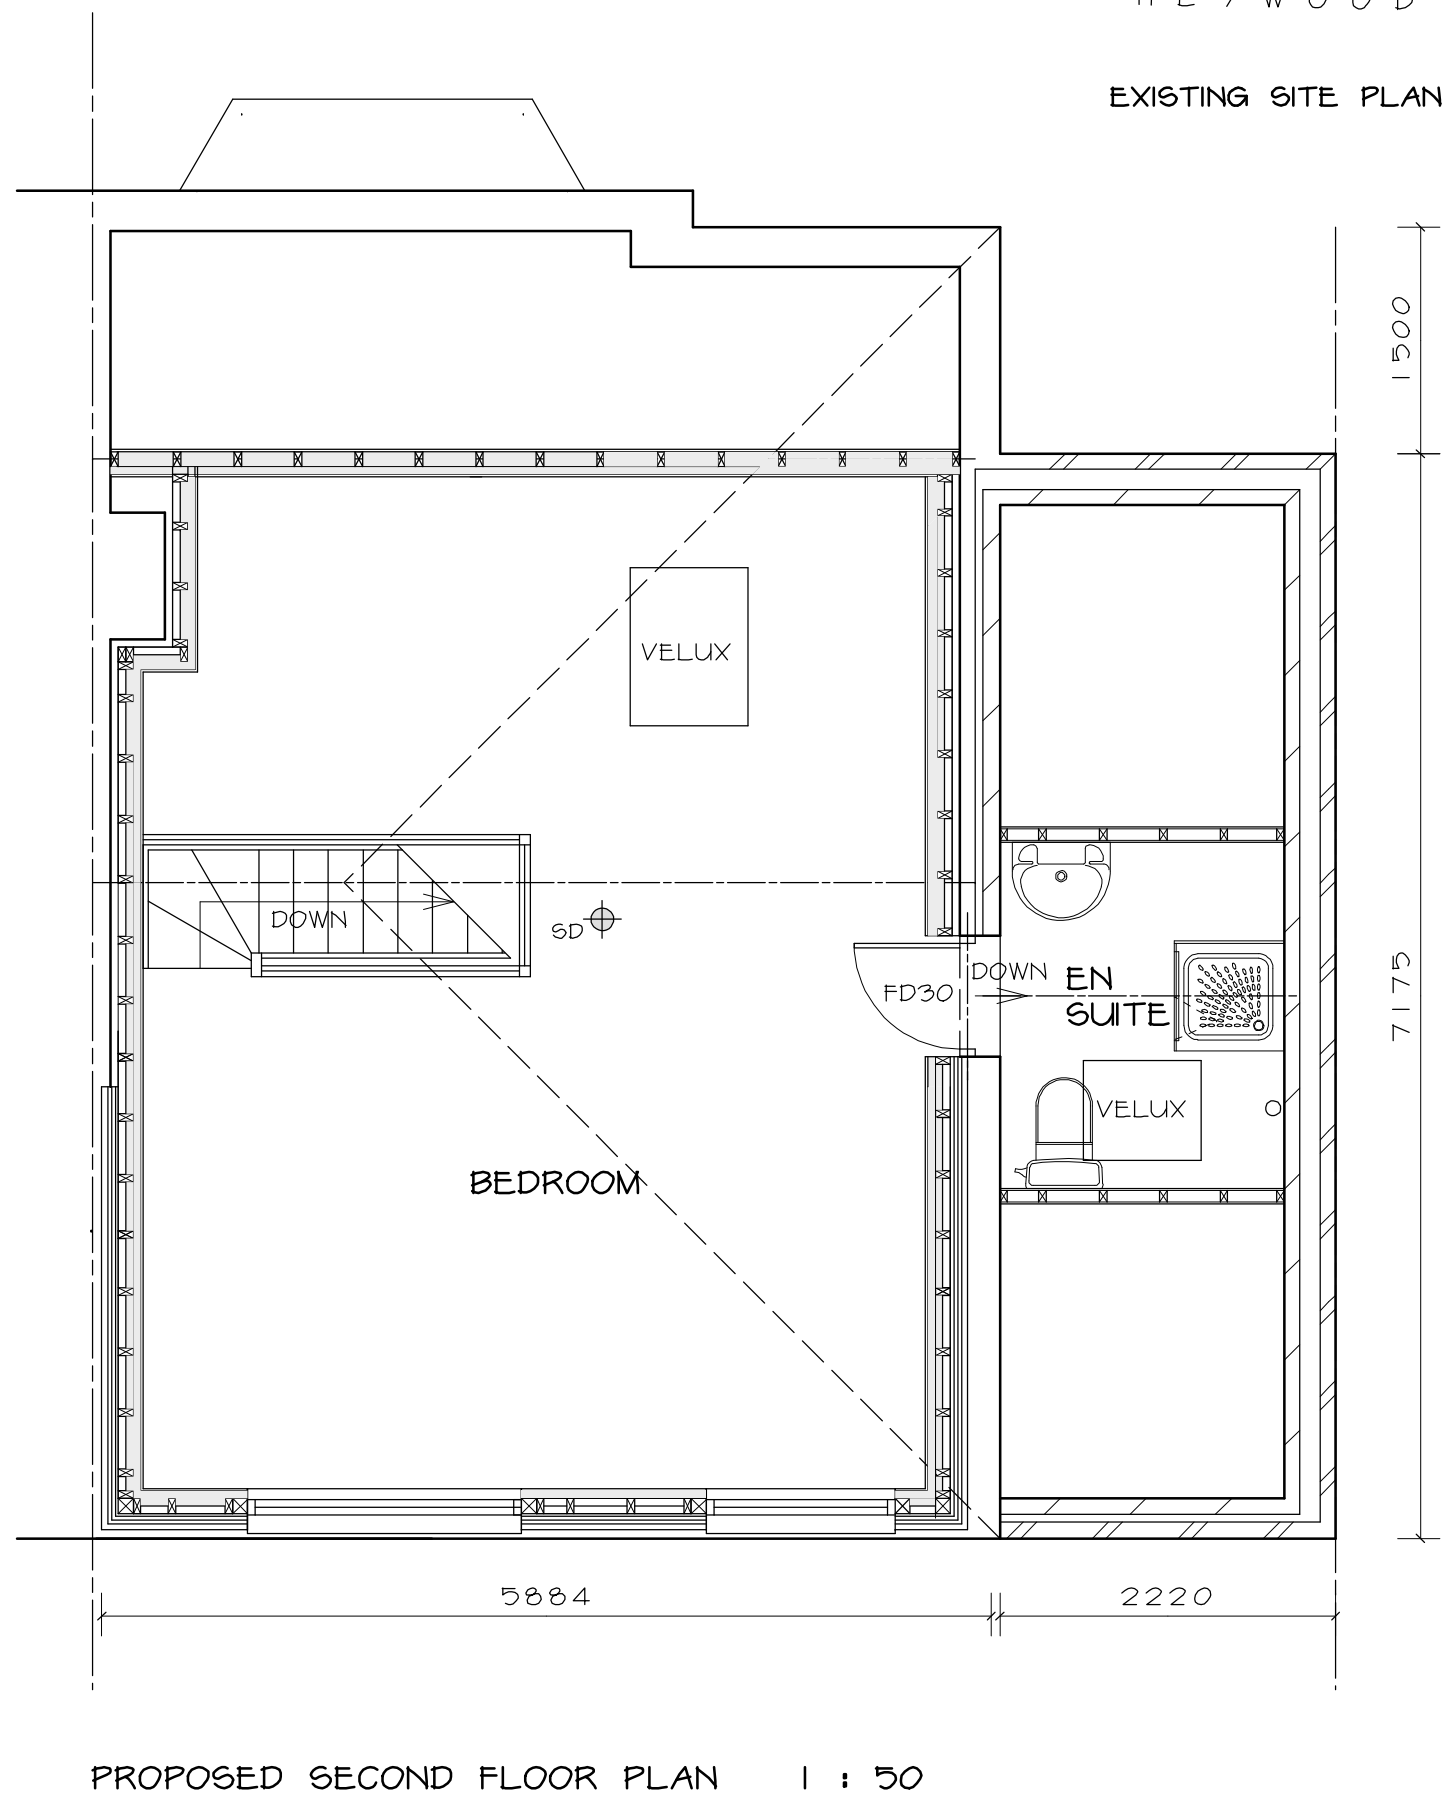
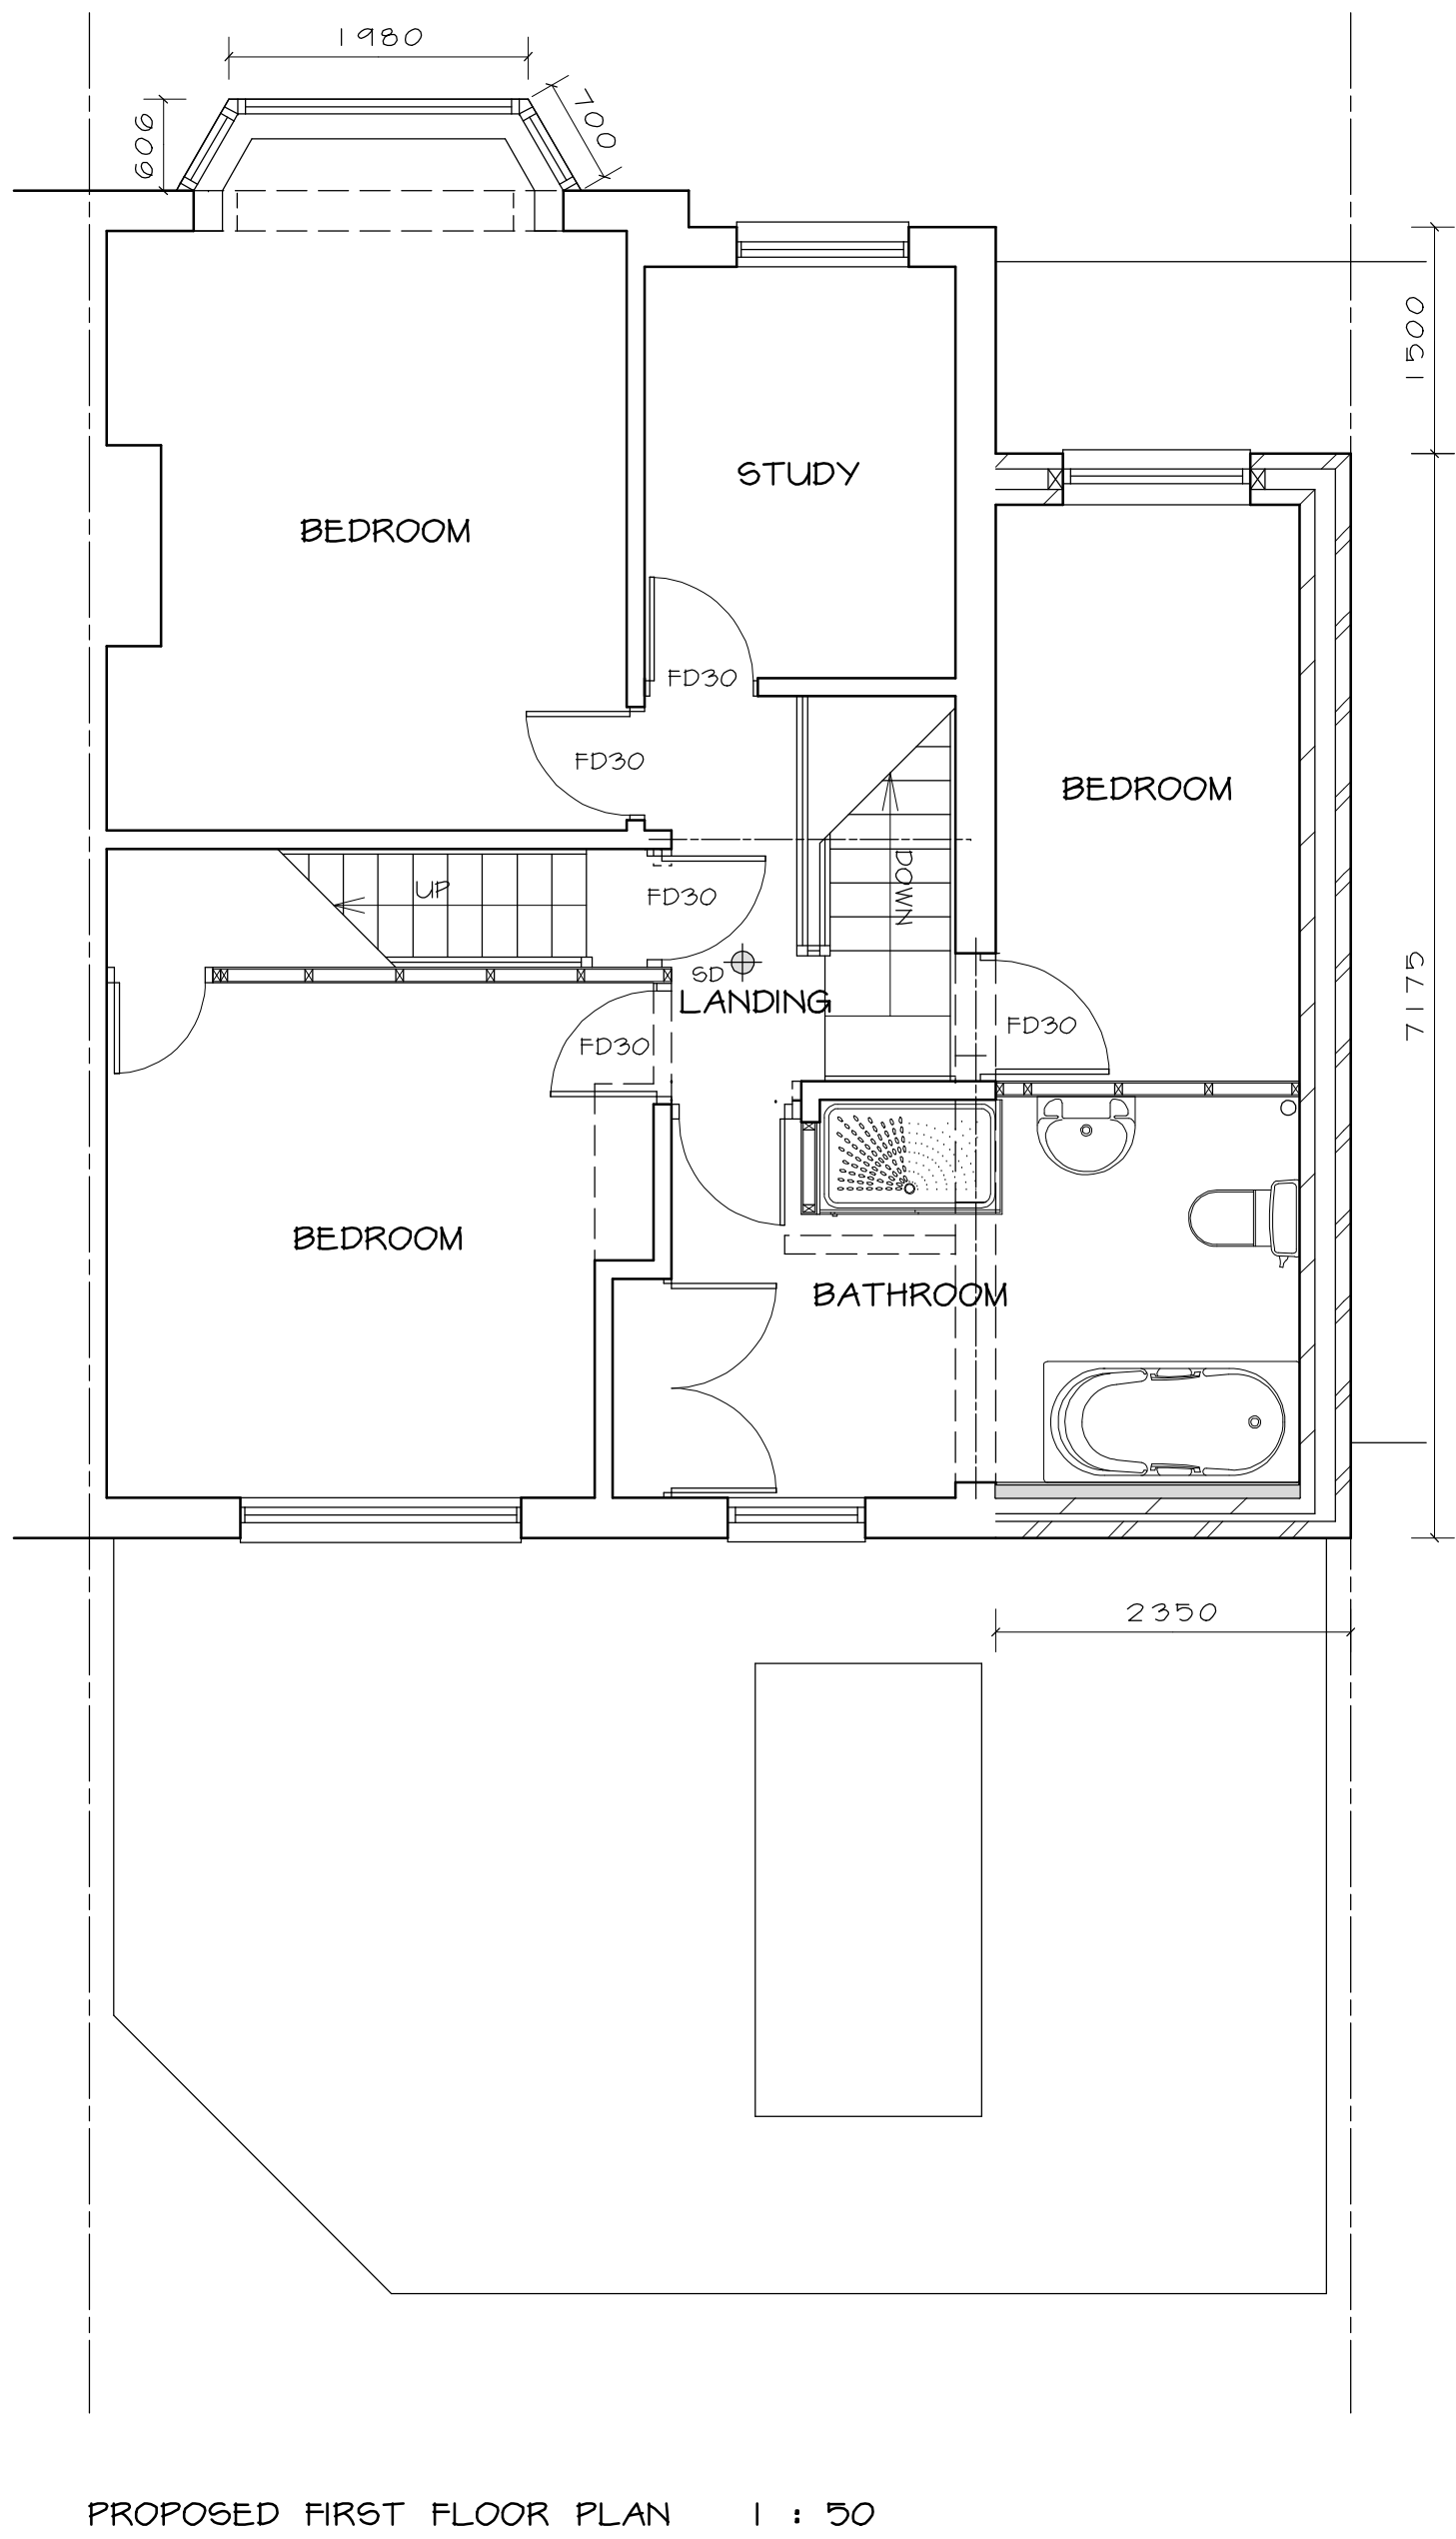
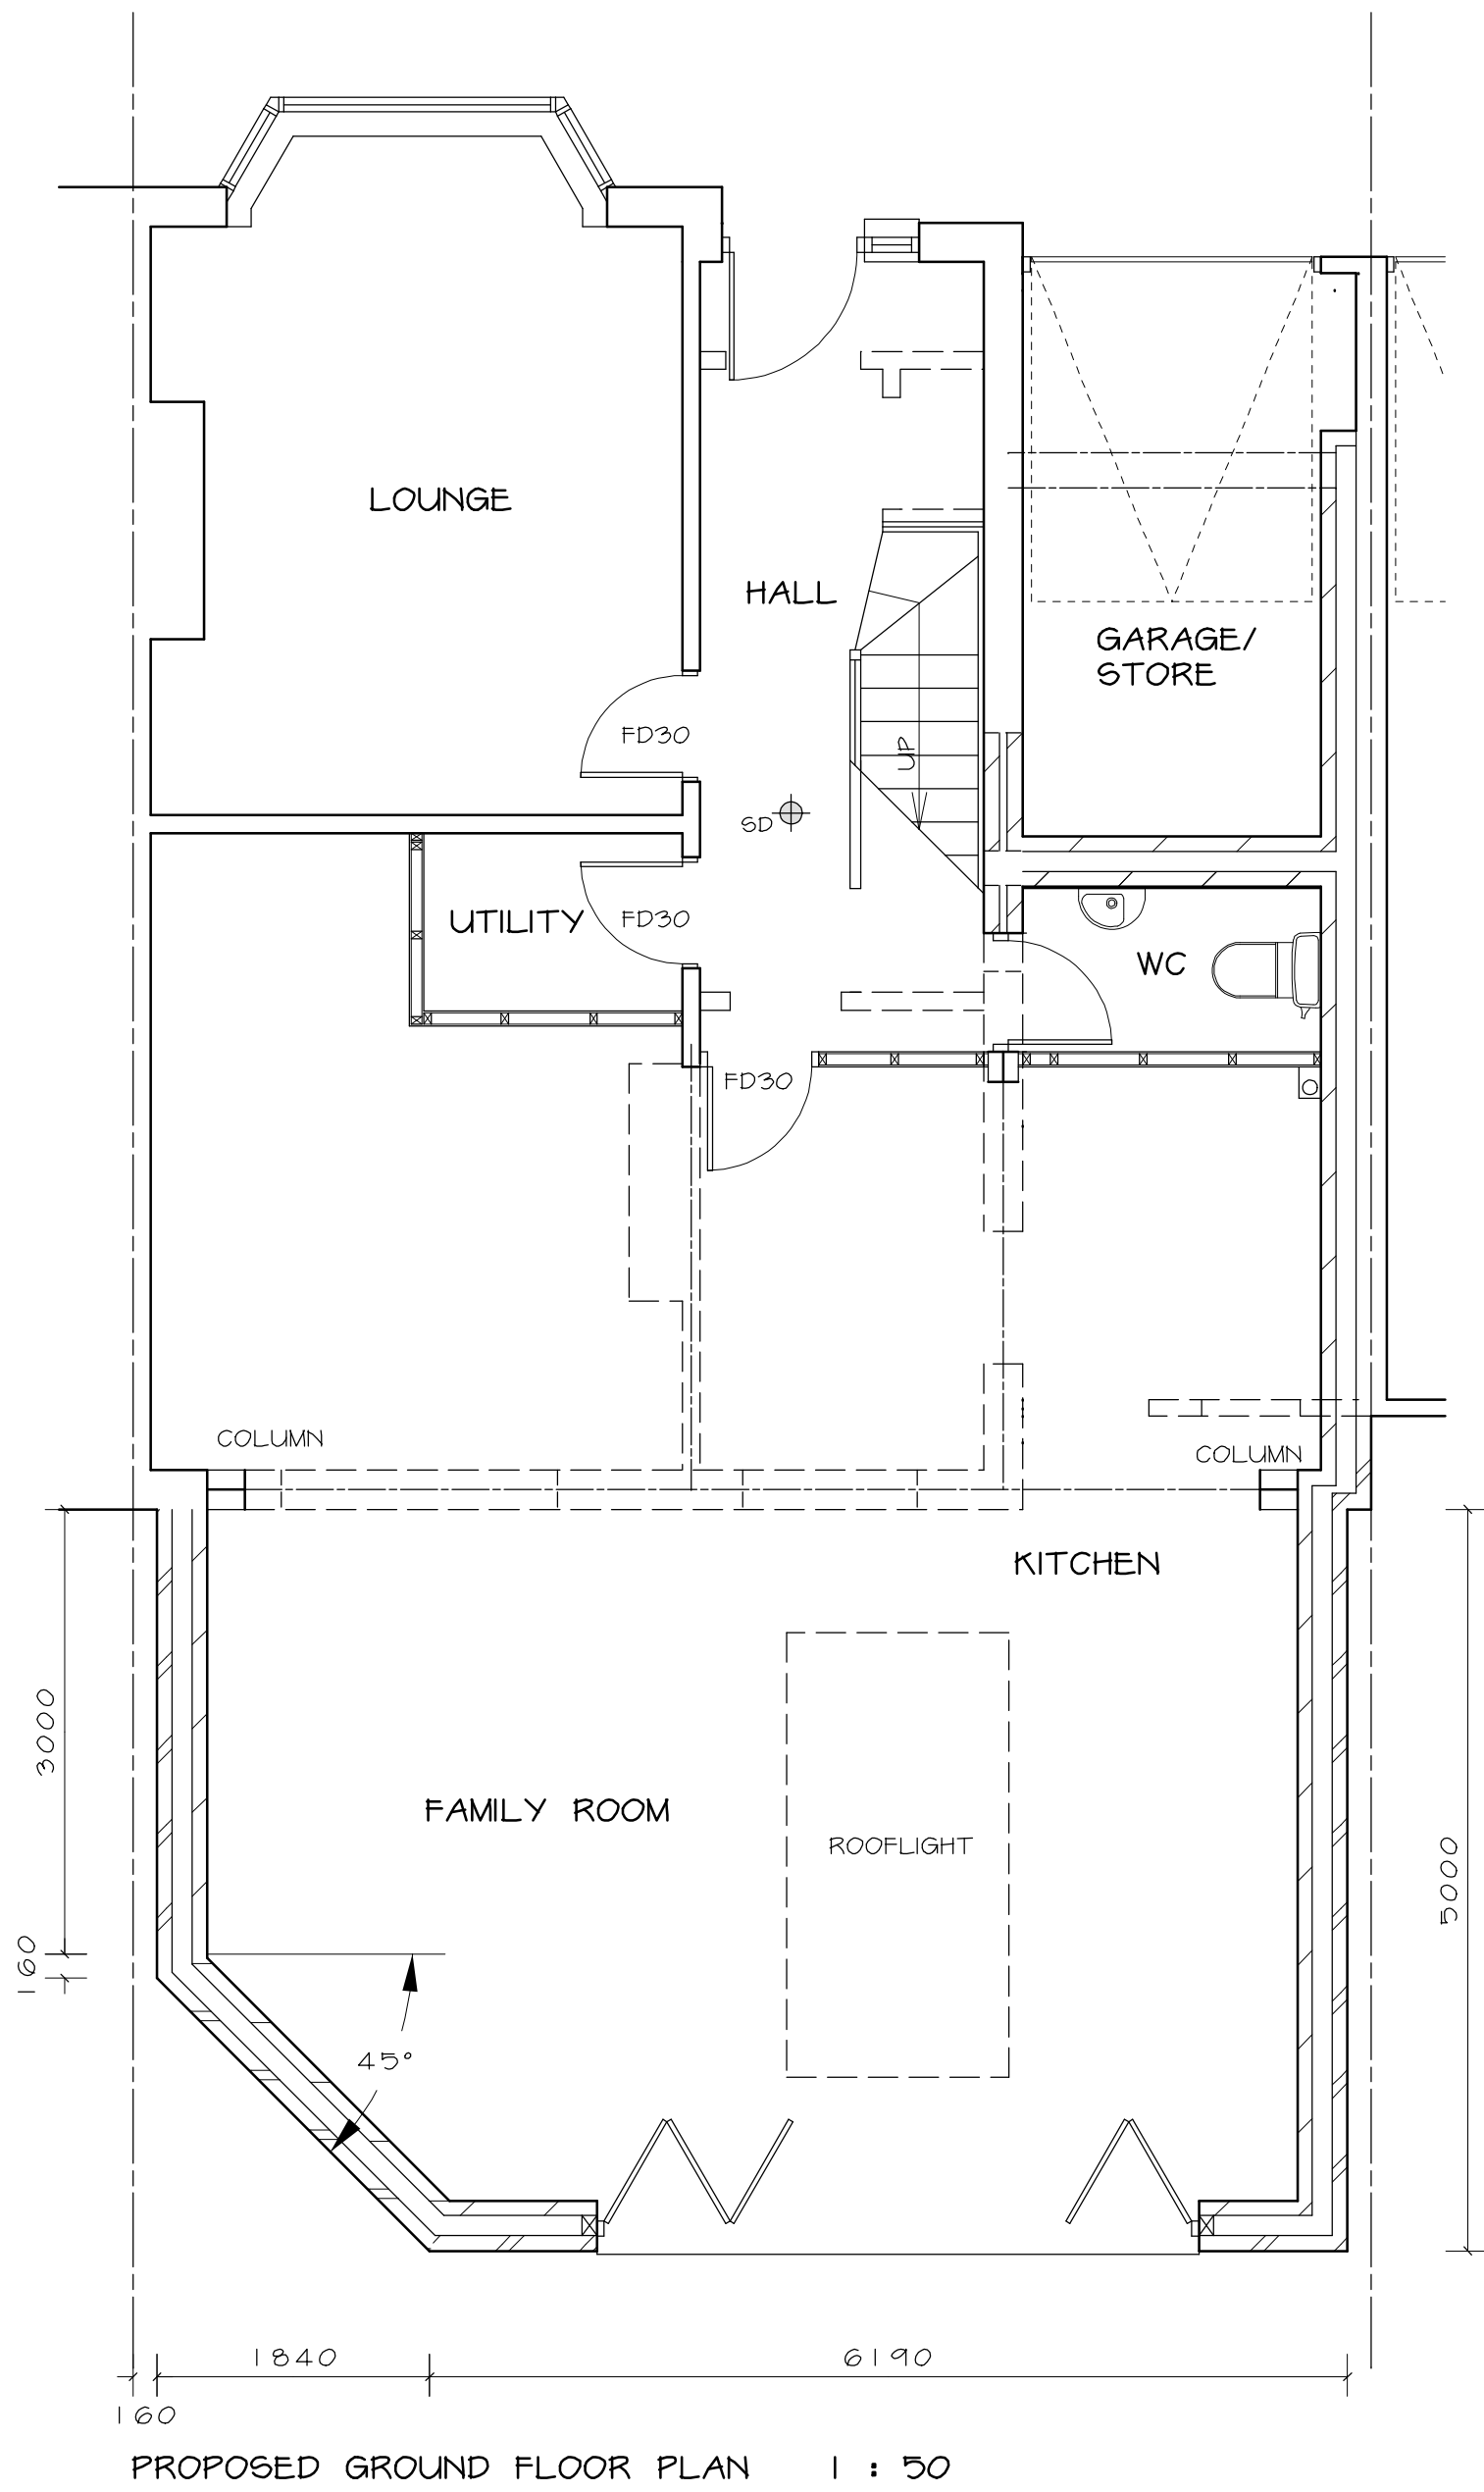
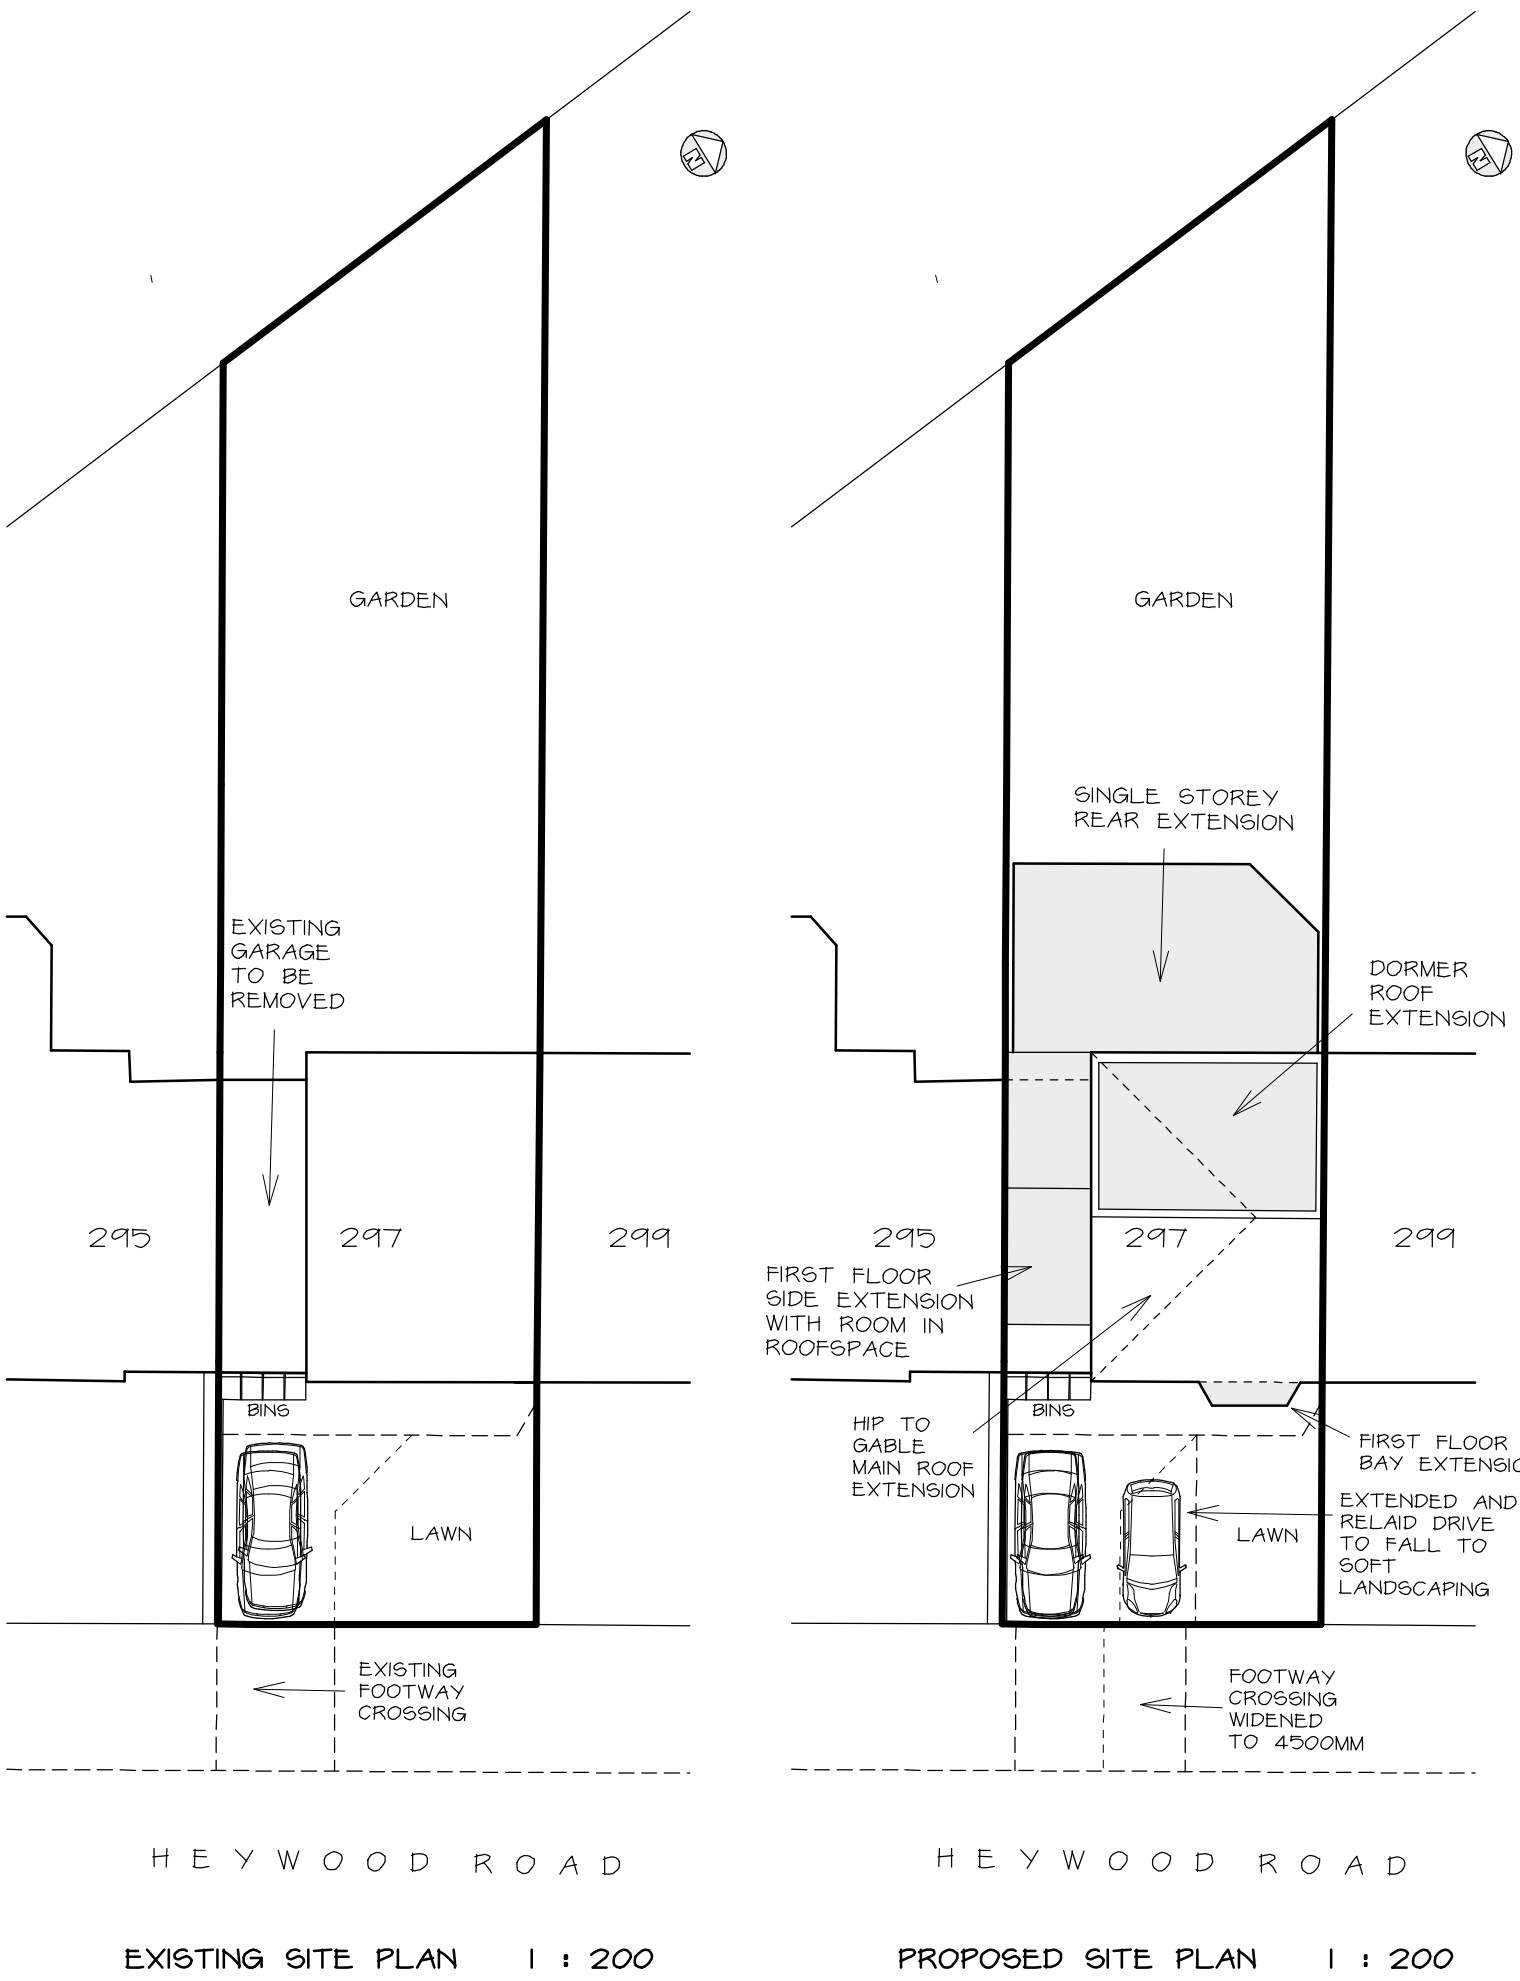


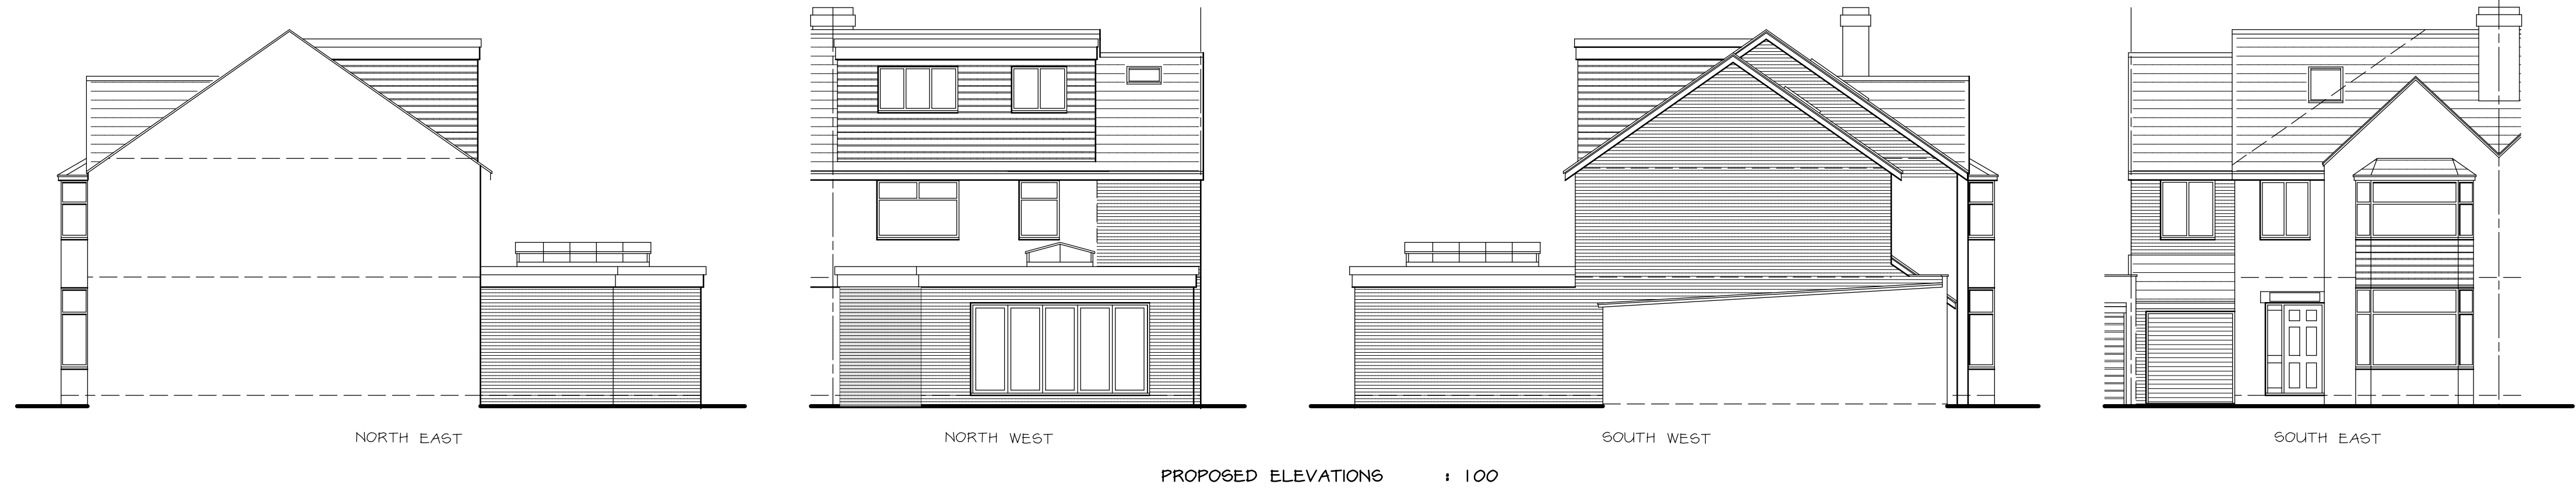


MATERIALS

NEW AND EXISTING PITCHED ROOFS - CONCRETE ROOF TILES SIMILAR COLOUR TO EXISTING ROSEMARY TILES

FLAT ROOFS - GRP OR EDPM FLAT ROOF COVERINGS.

EXTERNAL WALLS - BRICKWORK TO MATCH EXISTING

DORMER WALL AND CHEEKS - VERTICAL TILE HANGING SIMILAR COLOUR TO MAIN ROOF TILES

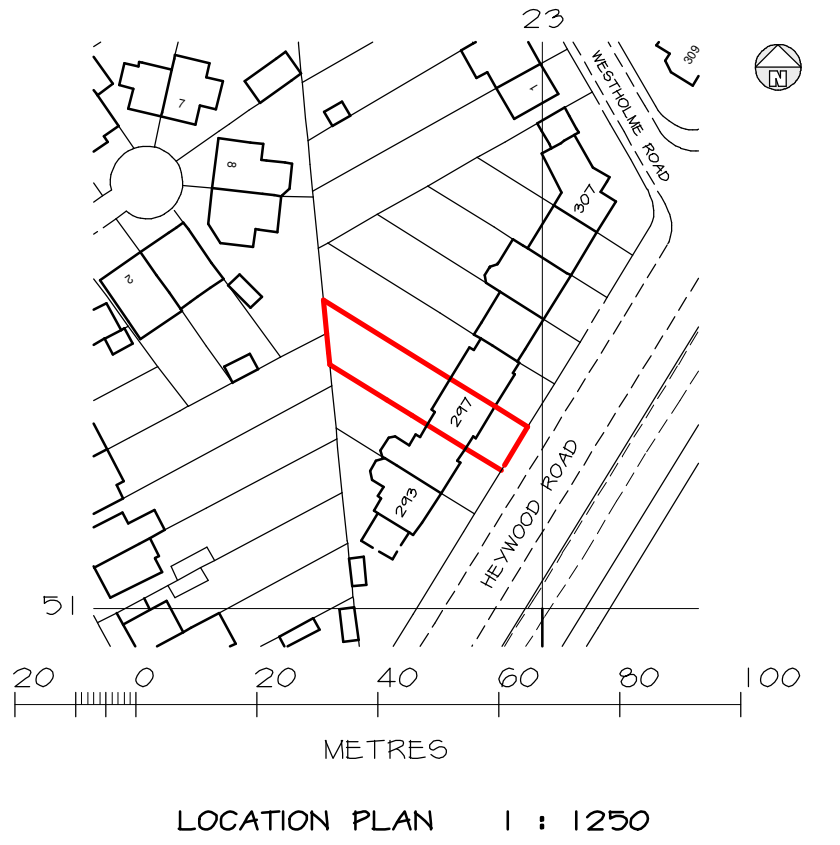

Telephone 0161 643 2422

Northside Plans Ltd

Planning and Building Design

116 Simister Lane Prestwich Manchester M25 2SB

Project

PROPOSED HIP TO GABLE AND REAR DORMER ROOF EXTENSIONS; FIRST FLOOR SIDE EXTENSION WITH ROOM IN ROOF SPACE; SINGLE STOREY REAR EXTENSION; FIRST FLOOR FRONT BAY EXTENSION; WIDENED FOOTWAY CROSSING

297 HEYWOOD ROAD PRESTWICH

Title

FLOOR PLANS, ELEVATIONS AND SITE PLAN

Scale 1:50 1:100 1:200 (A1) Date 10/2024

Drawn by NIGEL TAMS Dwg.no. 297HR/1/C