


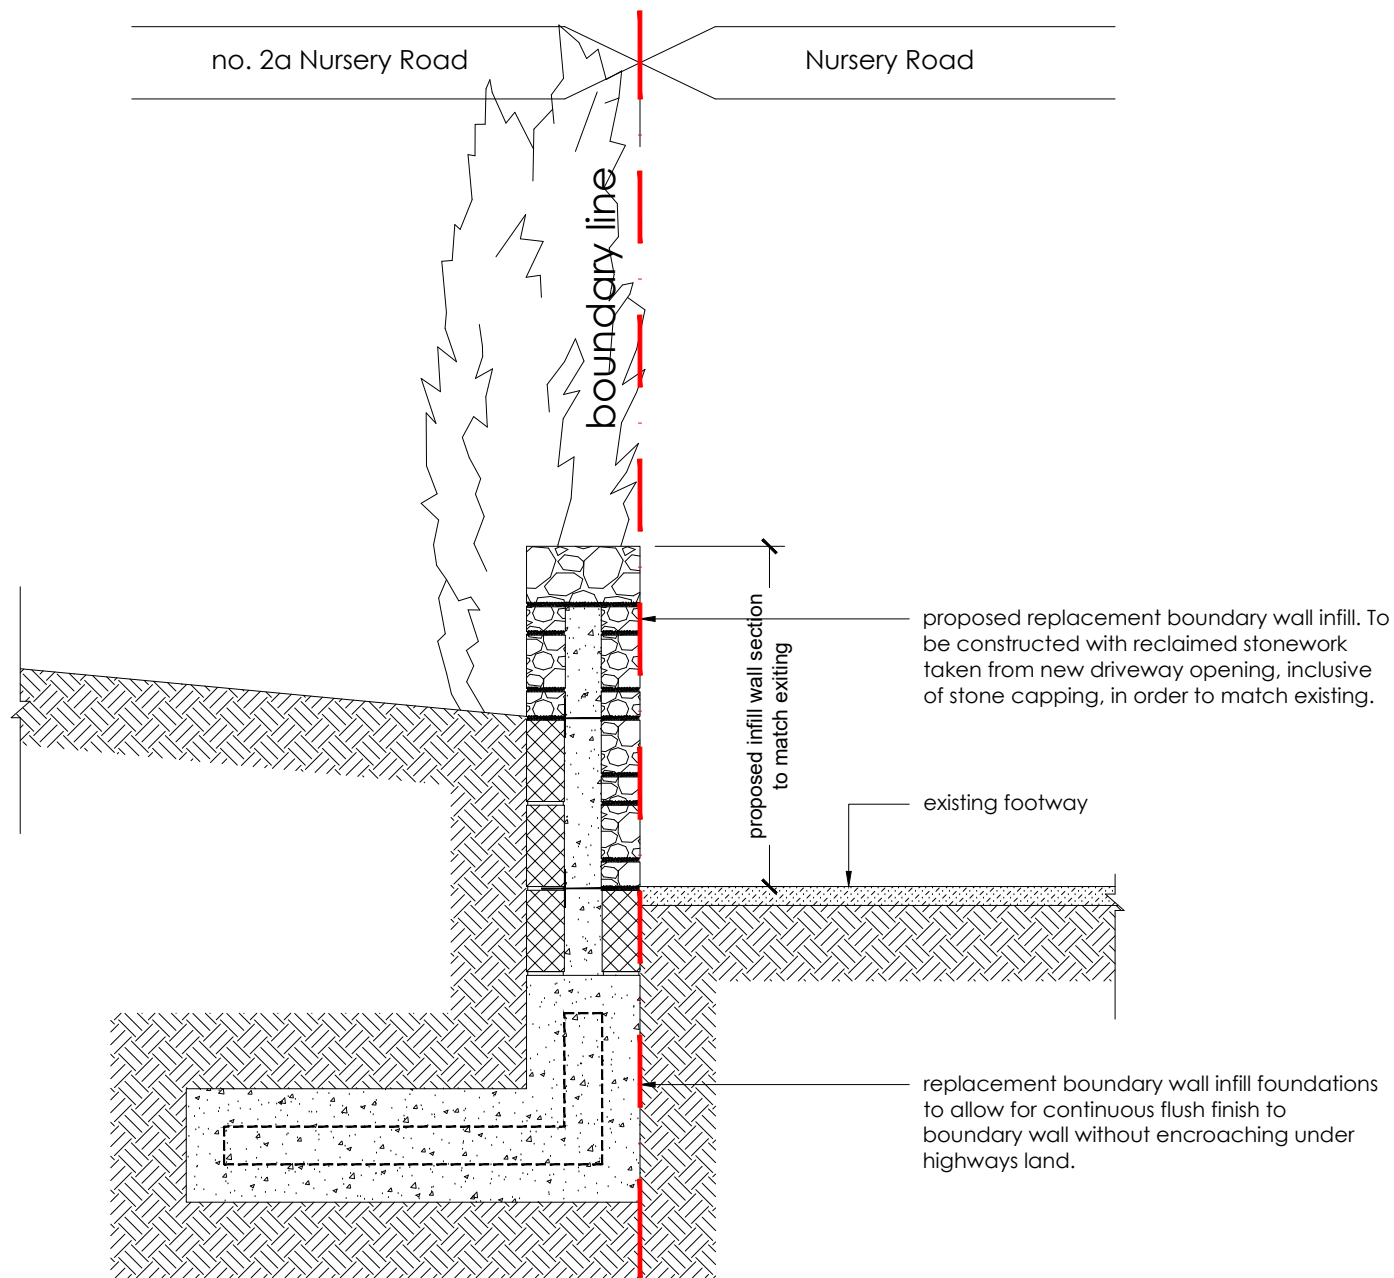

boundary wall section - as proposed

scale 1:20 at A4

0.2 0 0.2 0.5 1.0 2.0m

1:20@A4



Indicative
True
North

Planning drawings

Rev ref	Description	Date
Project	First floor side extension & front porch extensions with front facing balconies, internal works and external treatments inclusive of new drive access	
Site Address	2a Nursery Road Prestwich Manchester M25 3EN	
Client	Mr & Mrs Foxley	
Drawing status	Planning	
Drawing title	Proposed boundary wall section	
Date	August 2022	
Scale	1:20 @ A4	
Dwg No.	2022-1612-P-109	Rev -