


- NOTES
- This drawing is copyright. No unauthorised copying of drawing without the express permission of the architect.
 - Do not scale from prints. Use figure dimensions only.
 - Contractors to check all dimensions on site prior to commencement of works.
 - This drawing is to be read in conjunction with all relevant consultants' and/or specialists' drawings/documents and any discrepancies or variations are to be notified to the architect before affected work commences.

REVISIONS

-

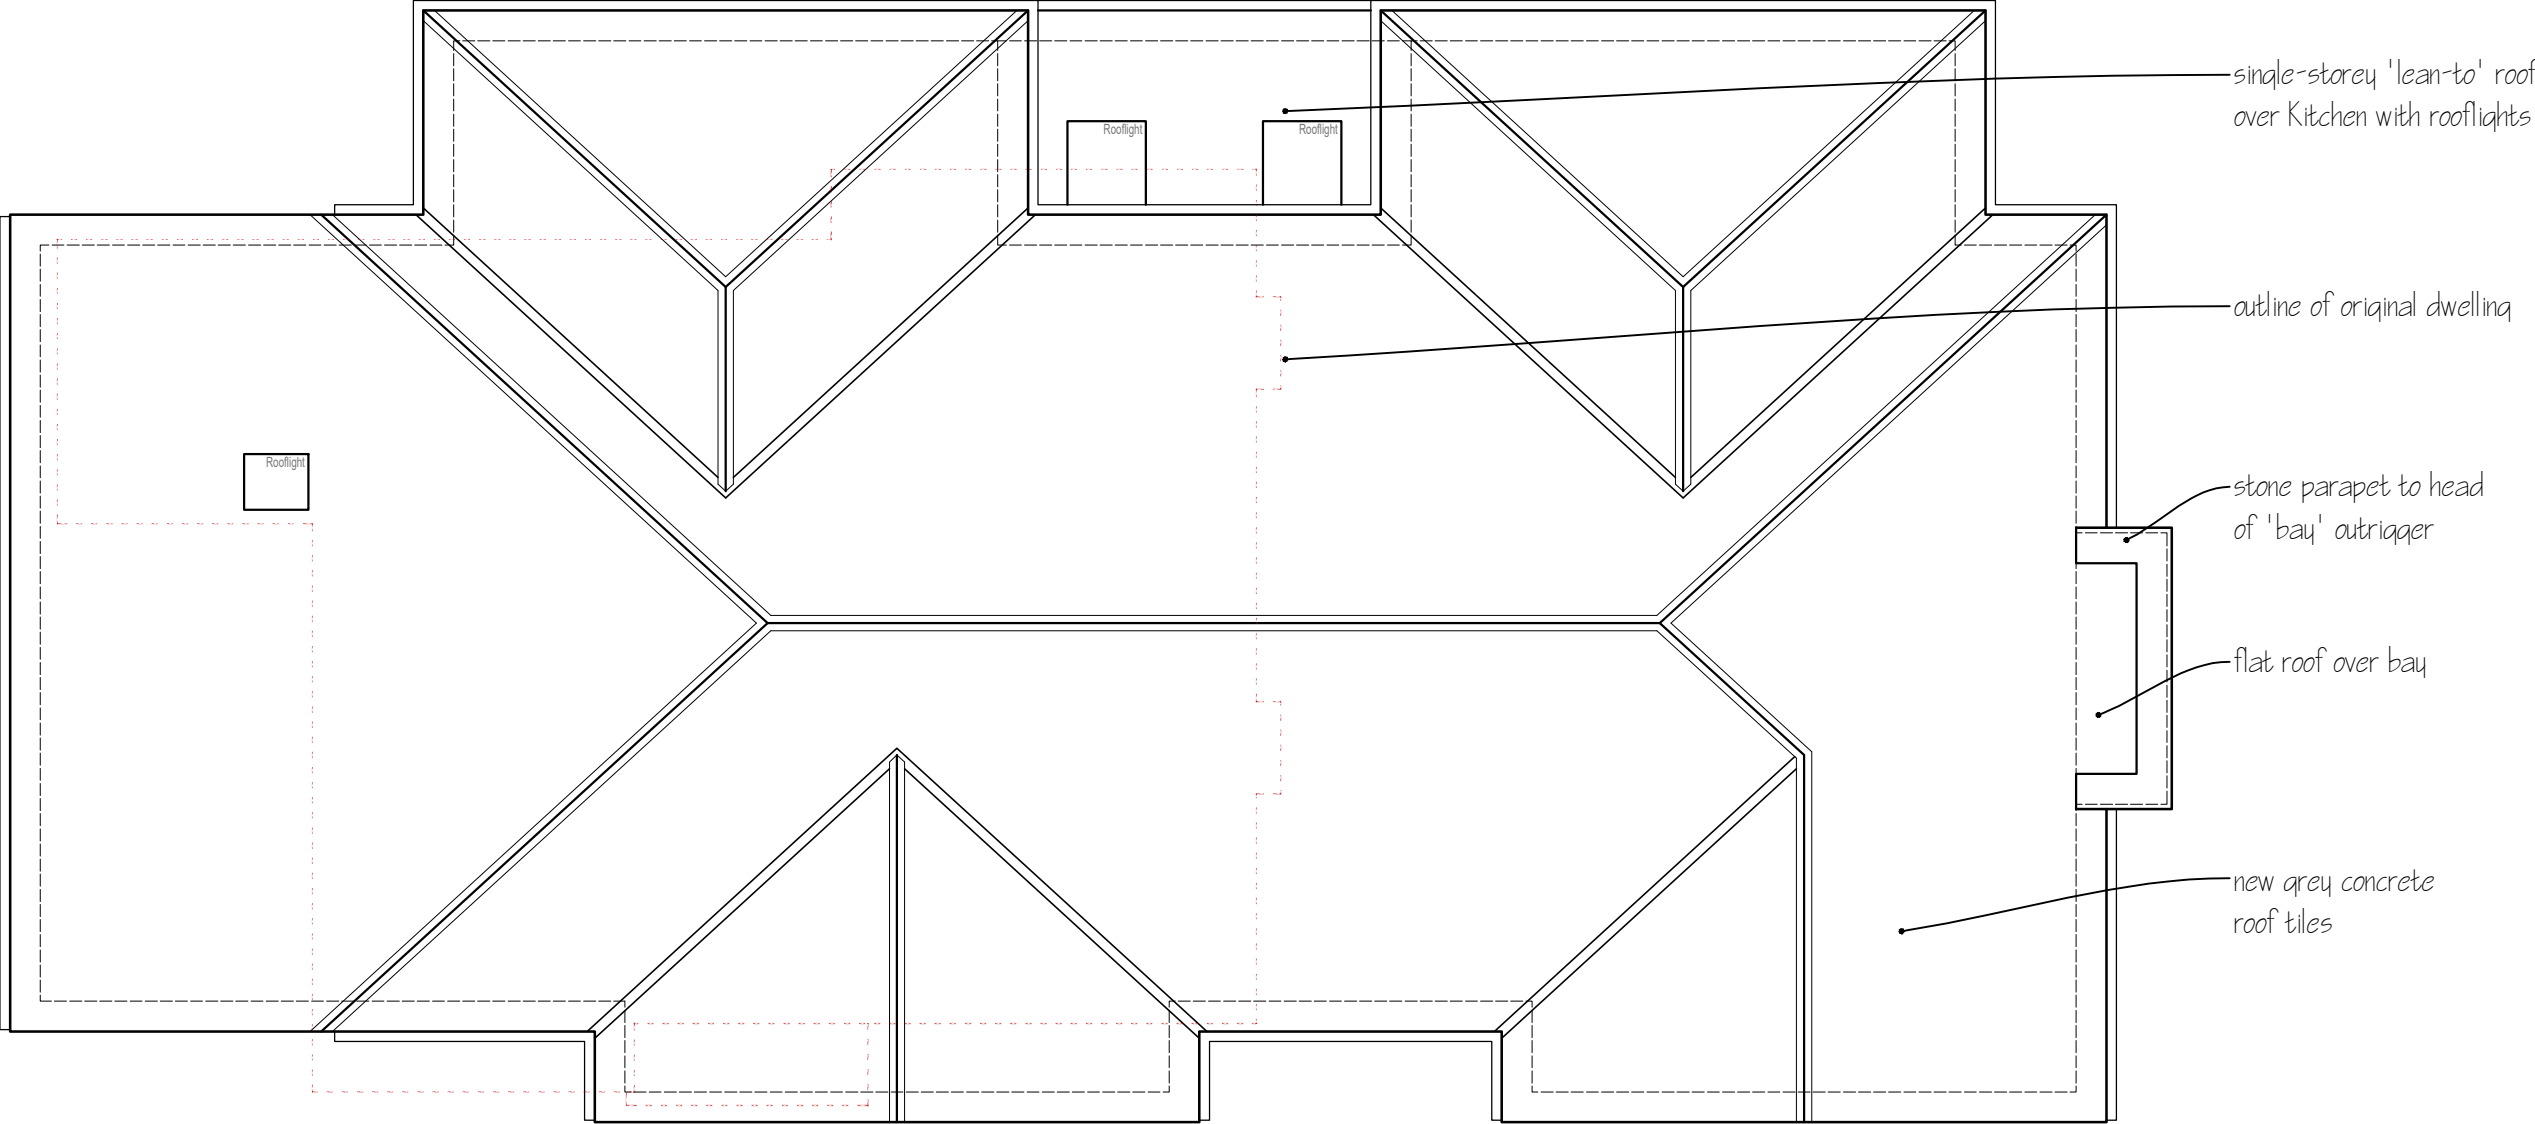

ROOF PLAN

Lancashire Office:
18 Pickering Close
Bury
Lancashire
BL8 1UE
Tel: 079555 69385
Email: chris.shiels@aa-d.co.uk

Proposed replacement dwelling:
2 Windrush Ave, Summerseat, Bury

Mr P. Cowgill

PROPOSED ROOF LAYOUT

A2130-PS-RL01

Scale 1:75 @ A3

0

|||||

1

2

3

3.75 m