




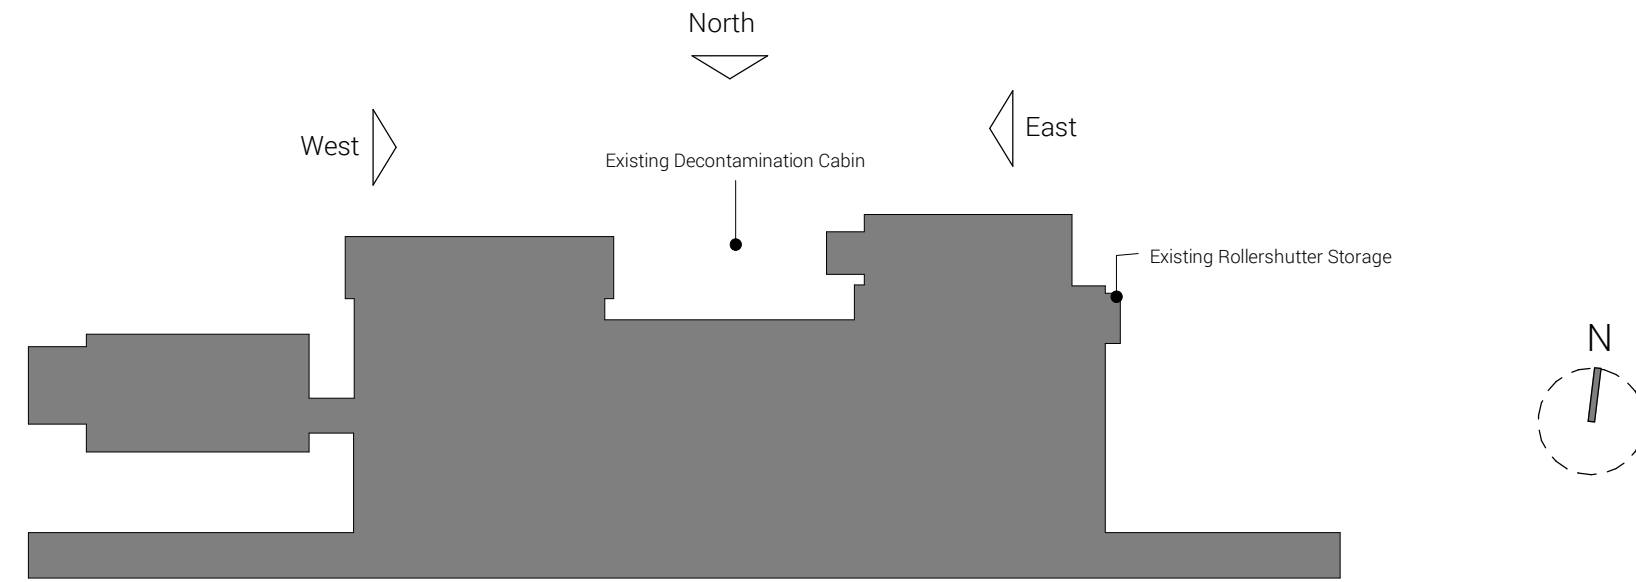

Existing North Elevation
1 : 50

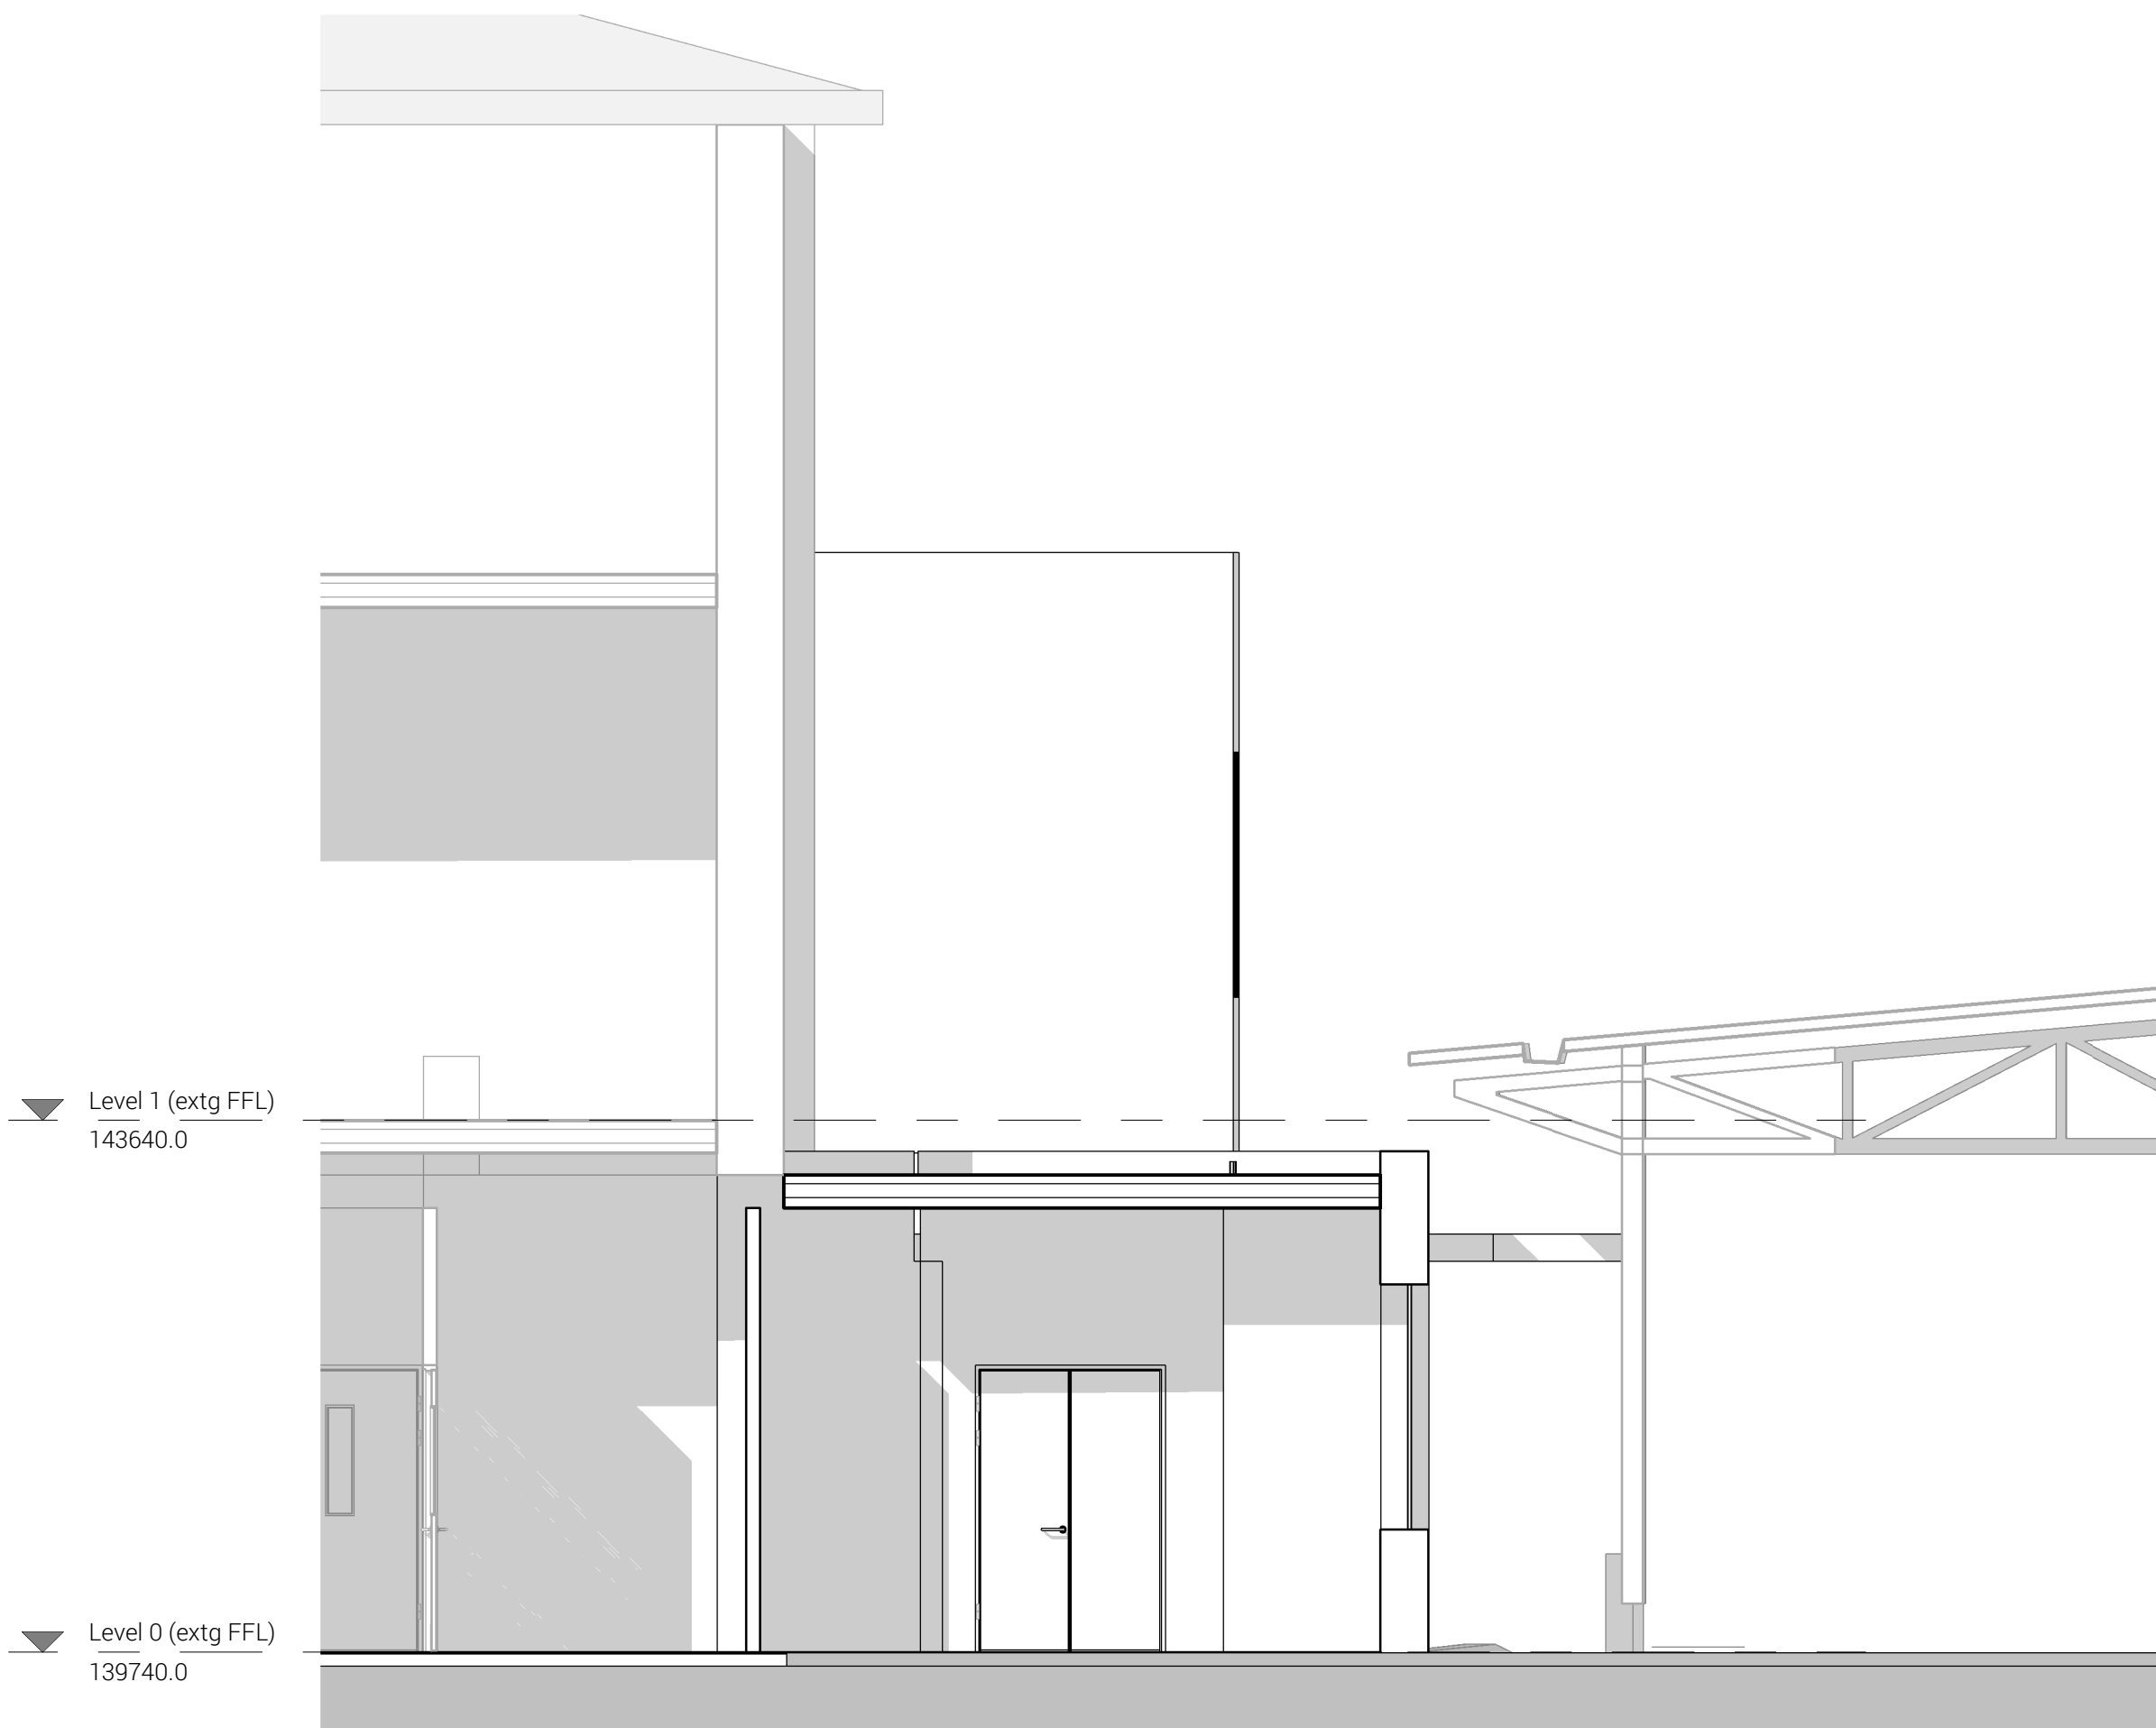

Existing East Elevation
1 : 50

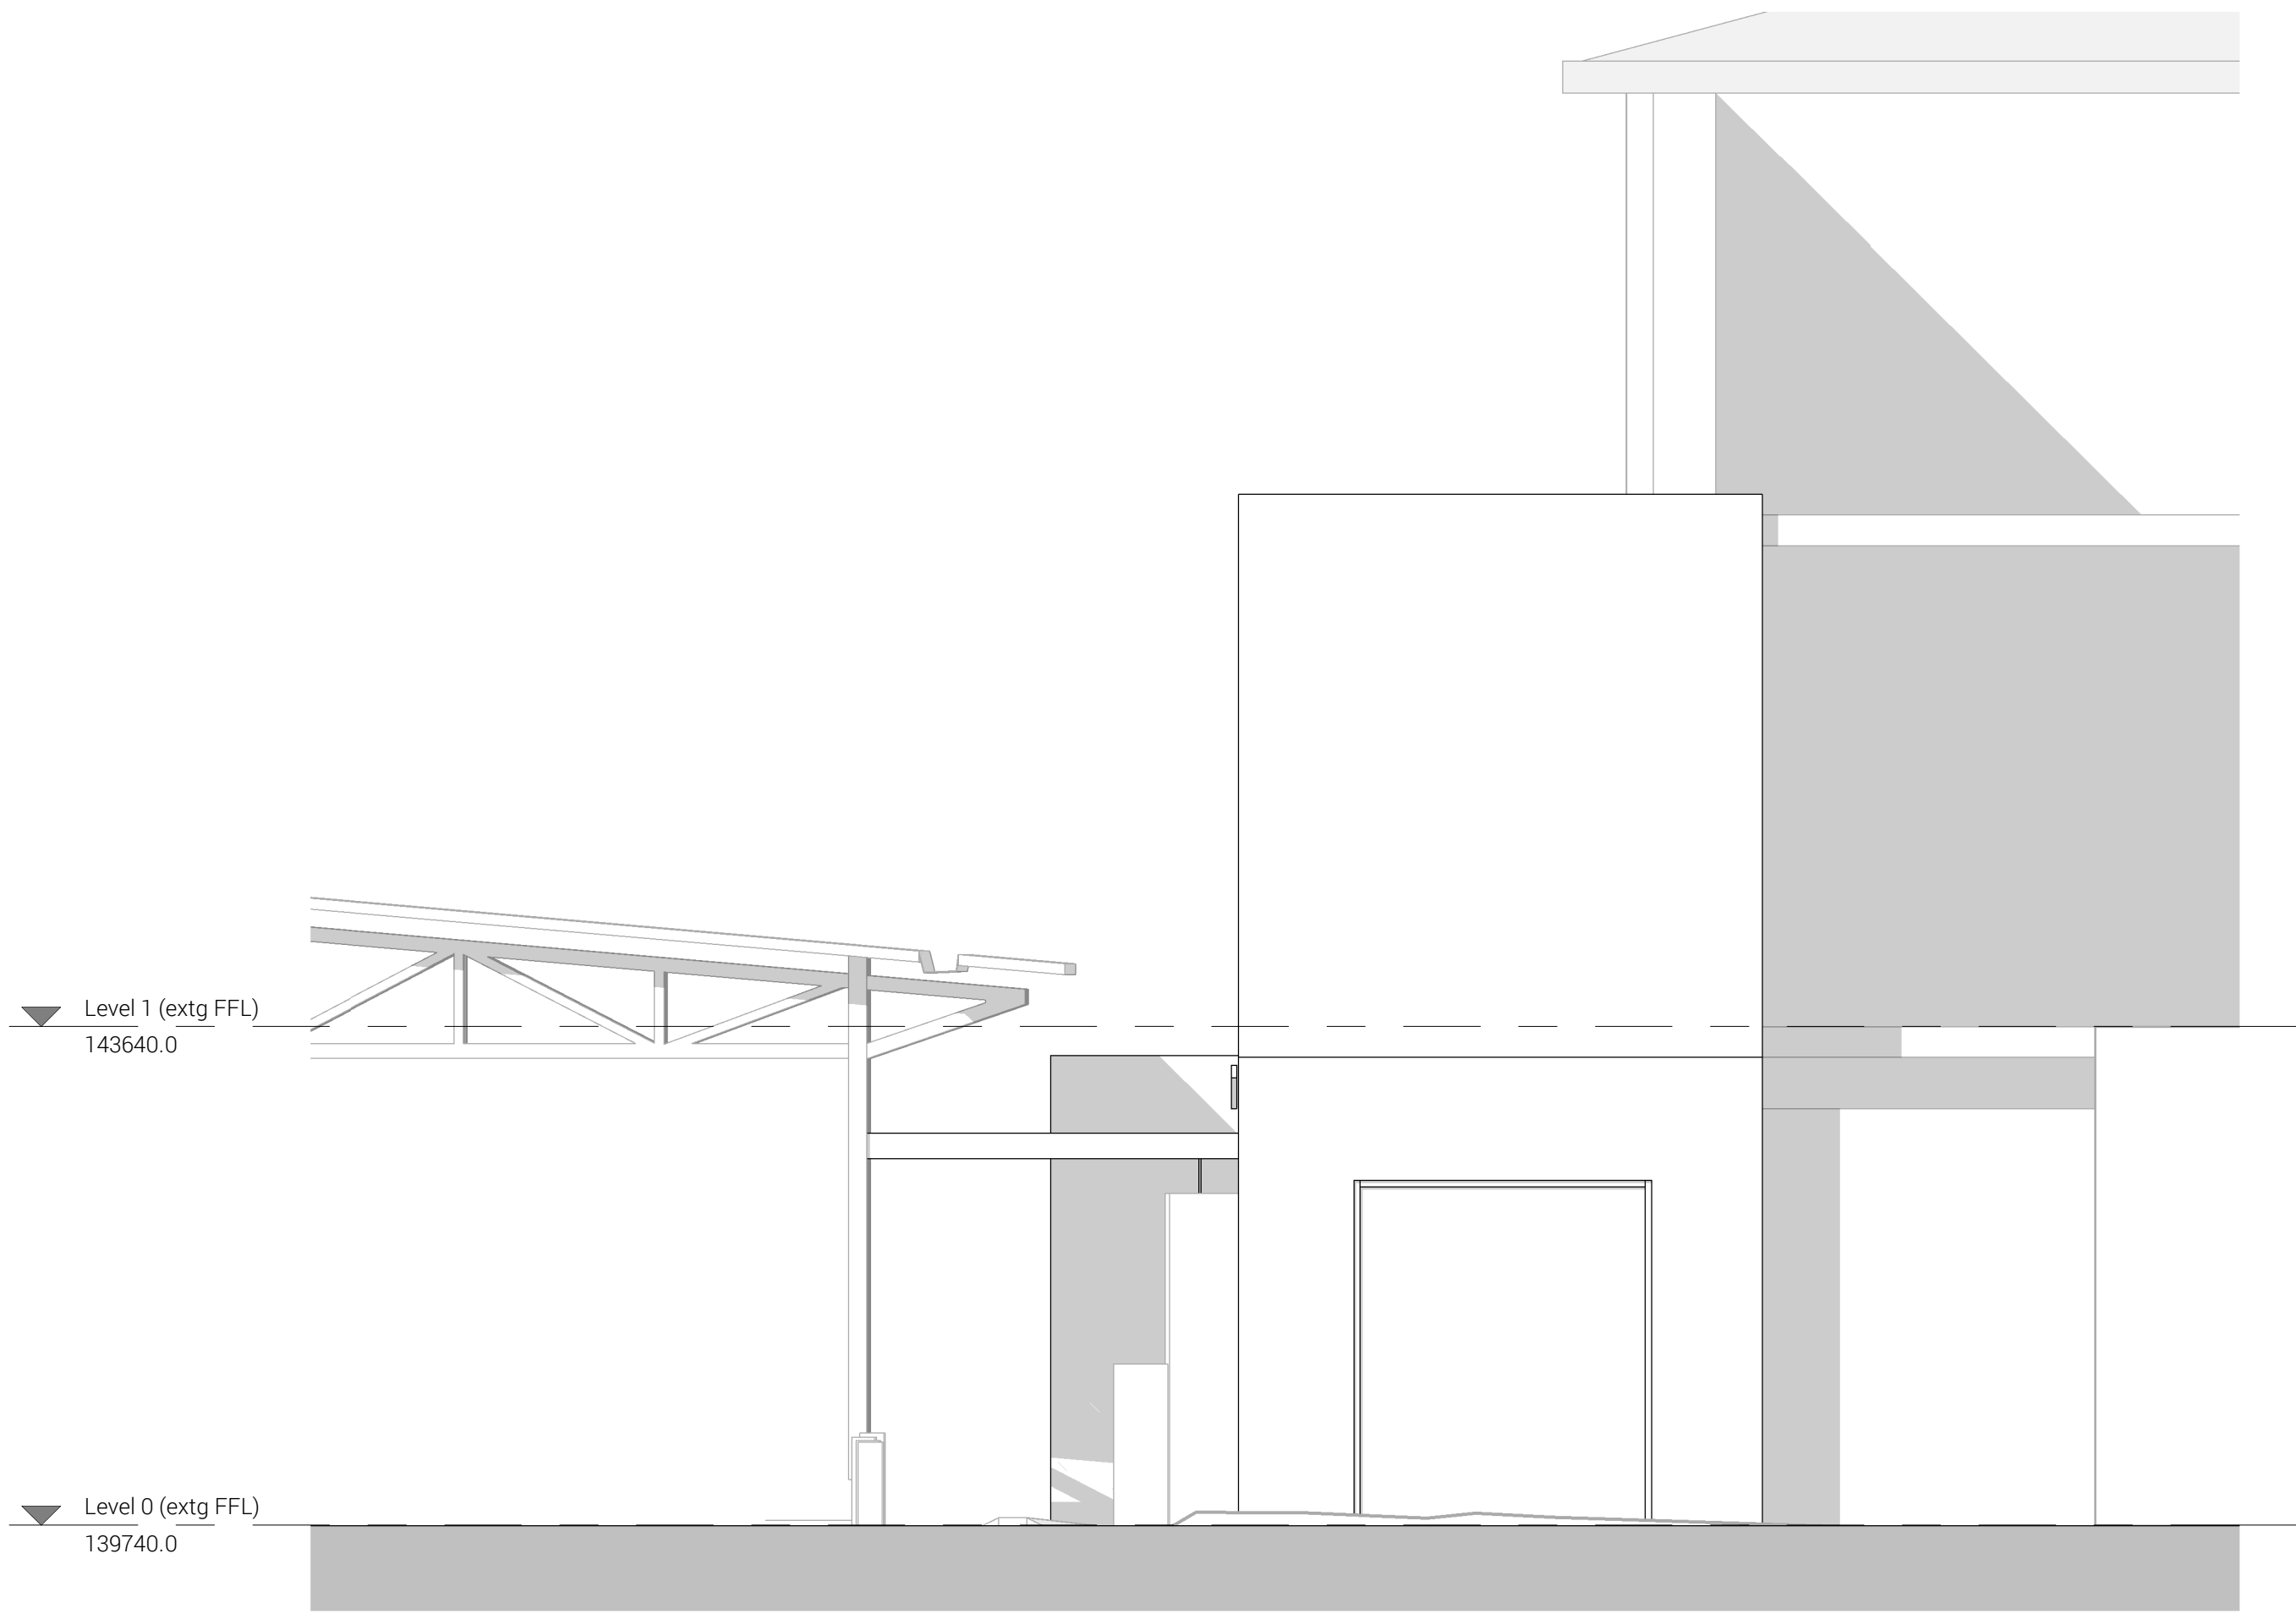

Existing West Elevation
1 : 50

GENERAL NOTES DAY Architectural Ltd accepts no responsibility for any costs, losses or claims whatsoever arising from these drawings, specifications and related documents unless there is full compliance with the Client or any unauthorised user of the following: 1. All boundaries, dimensions and levels are to be checked on site before construction and any discrepancies reported to the Architect / Designer. 2. Partial Service: Any discrepancies with site or other information is to be advised to the Architect / Designer and direction and / or approval is to be sought before the implementation of the detail. 3. Block and site plans are reproduced under license from the Ordnance Survey. 4. Do not scale this drawing. 5. For the purpose of coordination, all relevant parties must check this information prior to implementation and report any discrepancies to the Architect / Designer.								Northern Care Alliance NHS Group Existing Elevations SCALE As indicated @ A0 PHOTO/DATE 03/01/23 PROJECT ED Reconfiguration, Fairfield General Hospital PROJECT 137022 CLIENT REF NCA DRAWN BY SU CHECKED BY BQ ORIGIN DAY VOLUME XX LEVEL XX TYPE DR FILE A NUMBER 630002 REVISION C1 STABILITY CONSTRUCTION							
C1	Construction Issue					27.03.23	BQ								
A	Issued for Planning					28.02.23	SU								
REV	DESCRIPTION					DATE	REV BY	Information contained on this drawing is the sole copyright of DAY Architectural Ltd, and is not to be reproduced without their permission.							

DAY

DAY Architectural Ltd

Studio 1, Lancaster Buildings

17 Queensgate, Manchester, M3 2BW

T: 0161 834 5703

W: www.day-architectural.com