


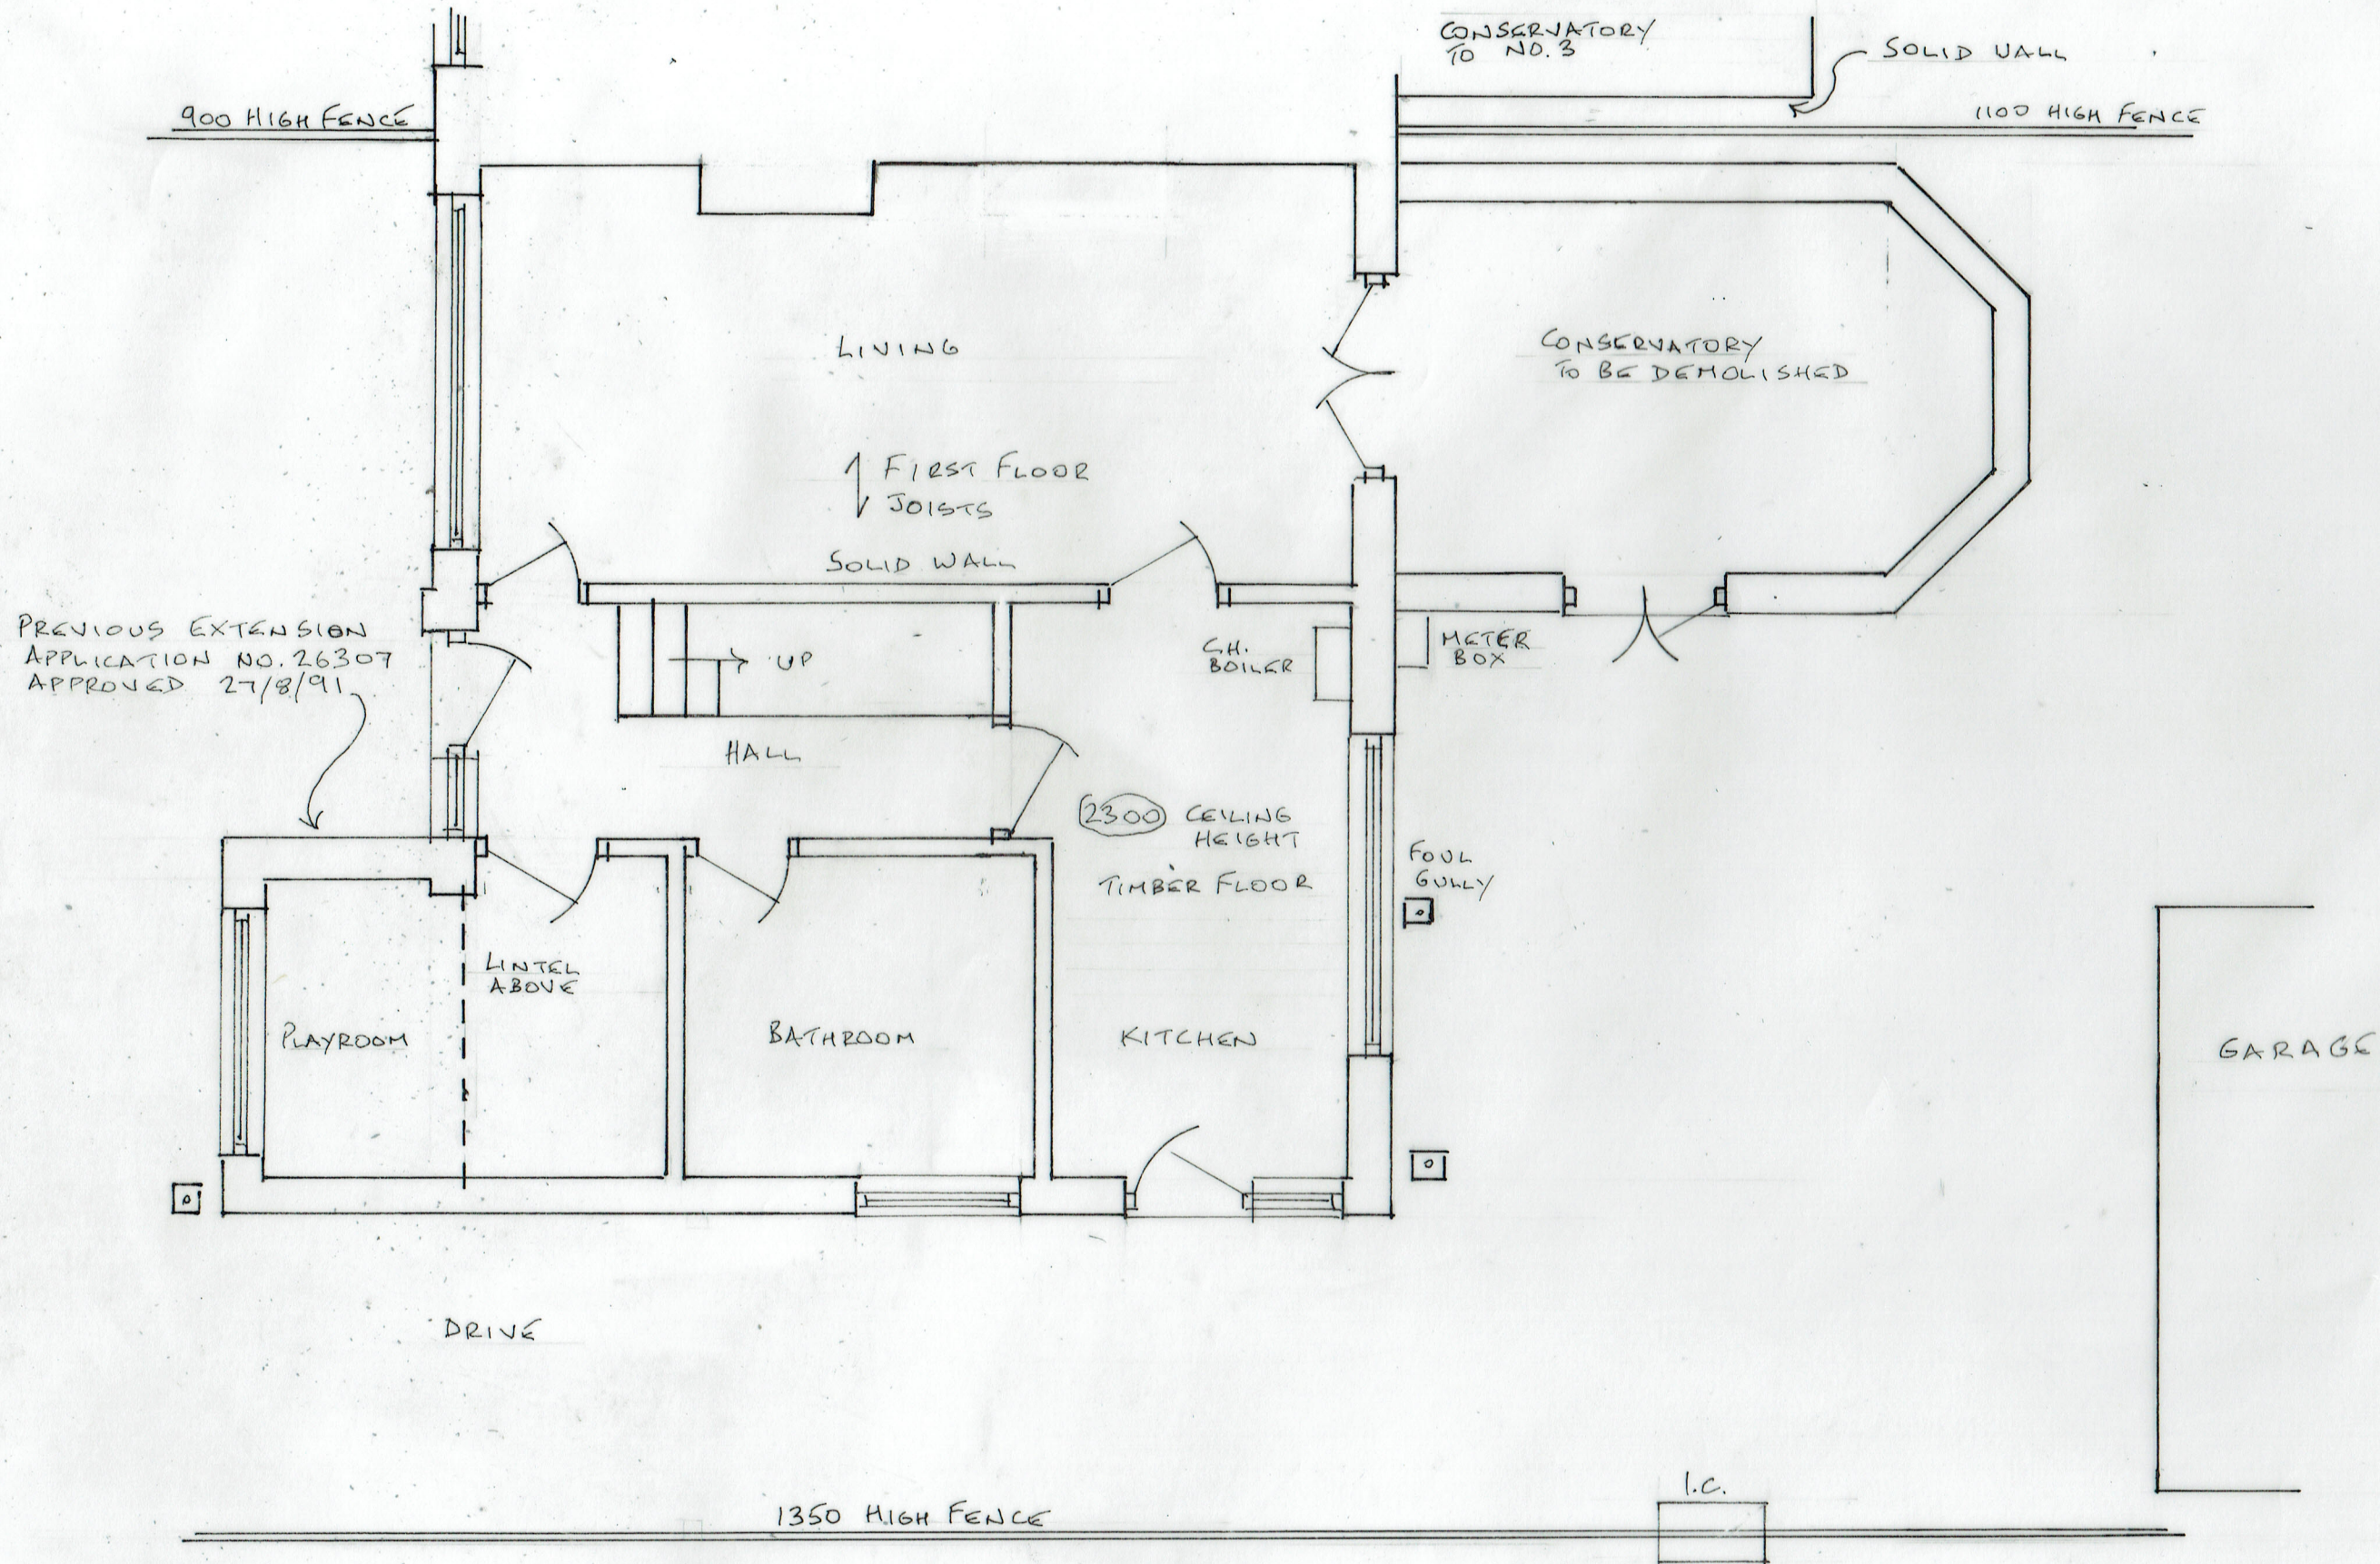

EXISTING GROUND FLOOR PLAN

SINGLE STOREY REAR EXTENSION
5 PENNINE CLOSE, BURY BL8 1RB

SCALE 1:50 @ A3