
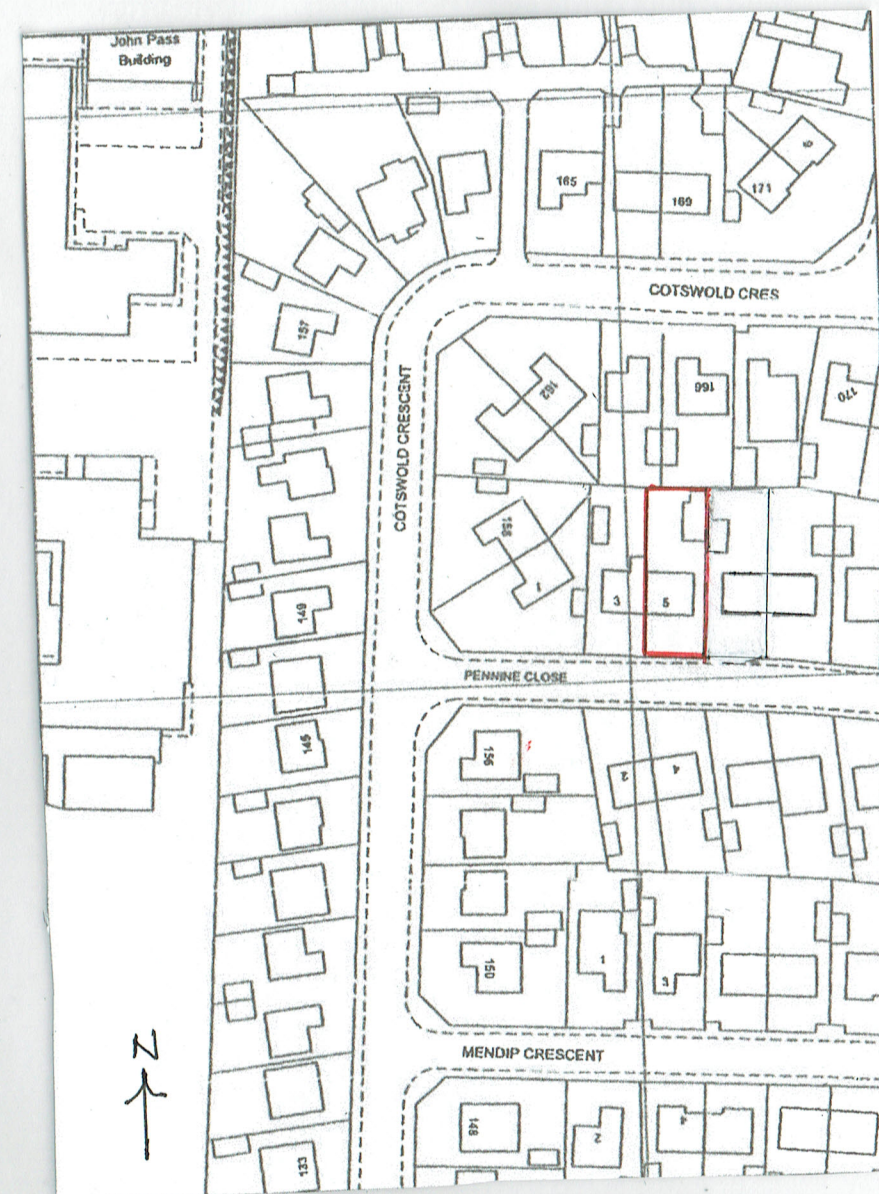


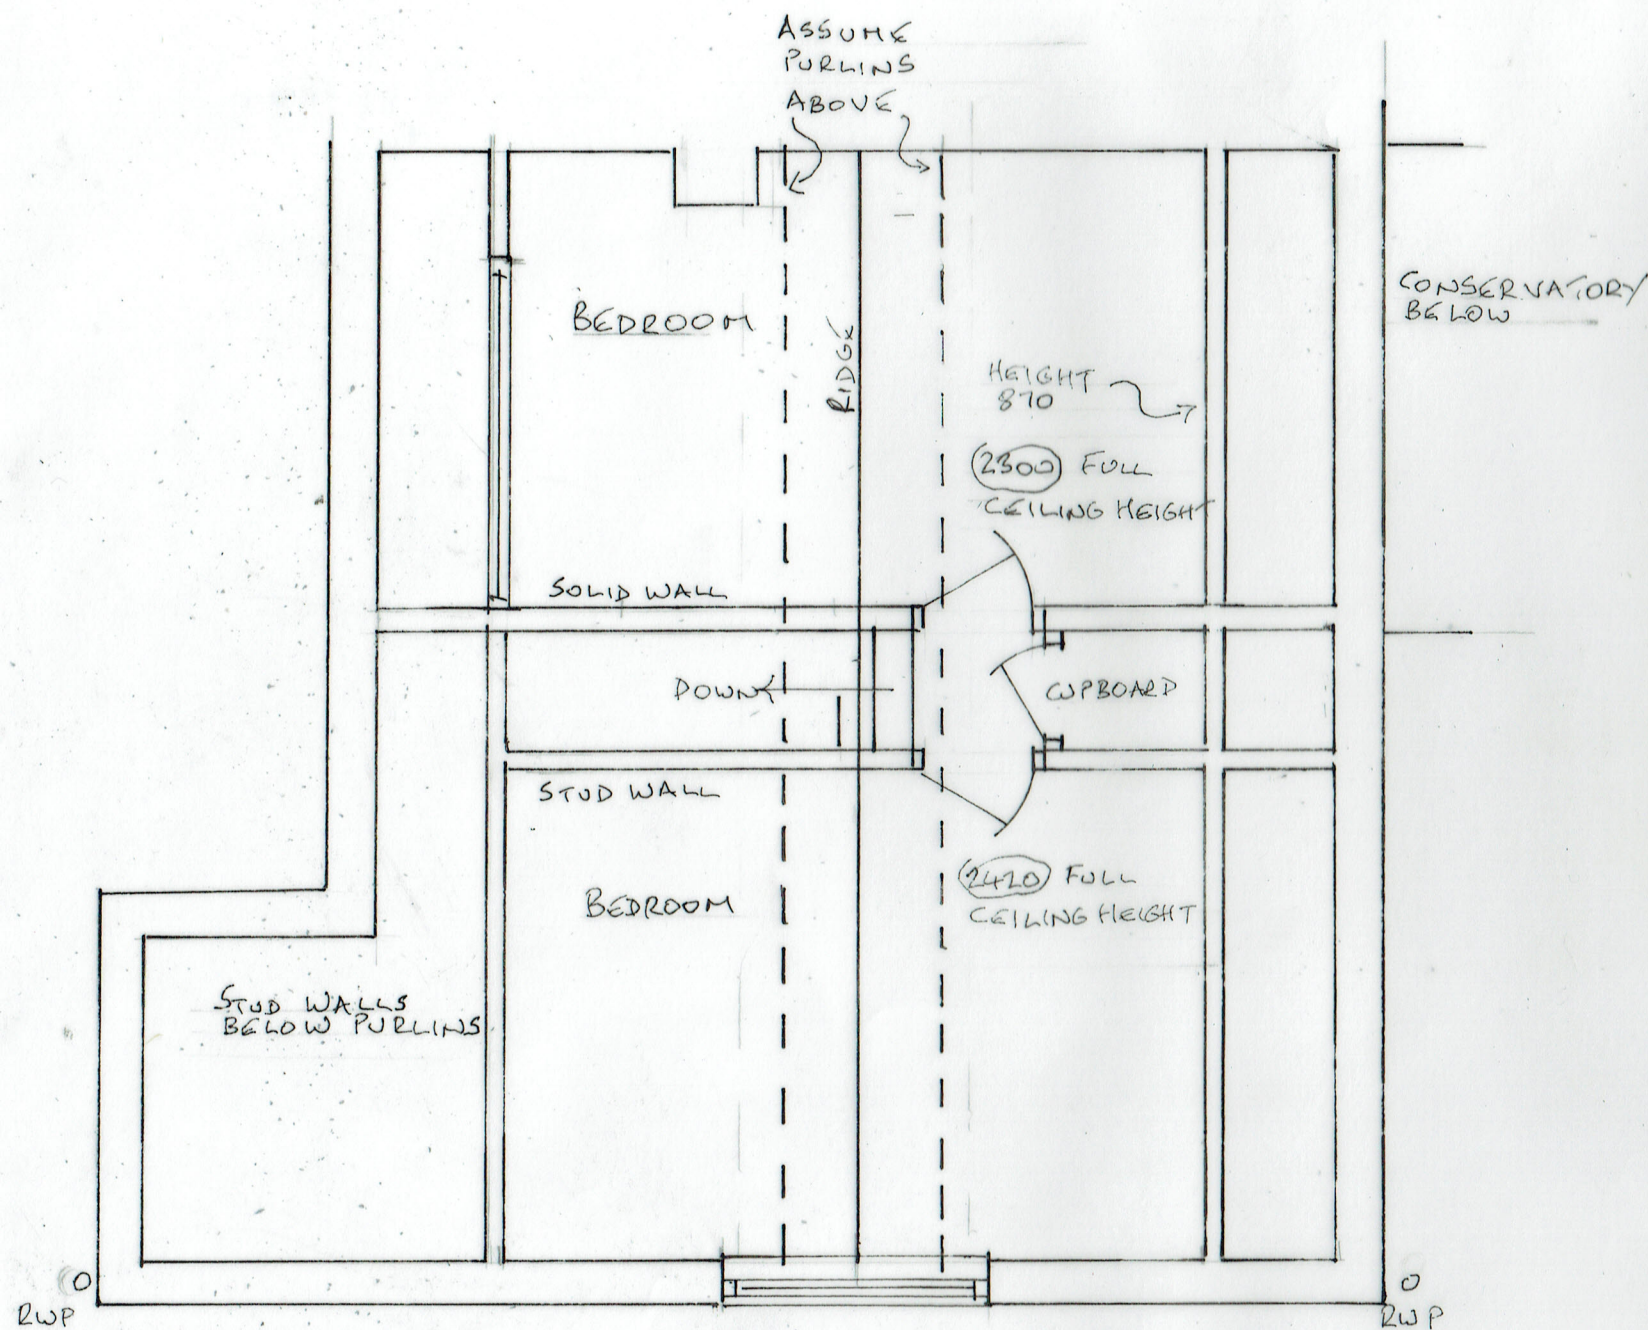

LOCATION PLAN (1:1250)

2/ EXISTING FIRST FLOOR PLAN

0 5
SCALE 1:50 @ A3

29/11/22

22/11/02

DORMER EXTENSIONS
S. PENNING CLOSE, BURY BL8 1RB