



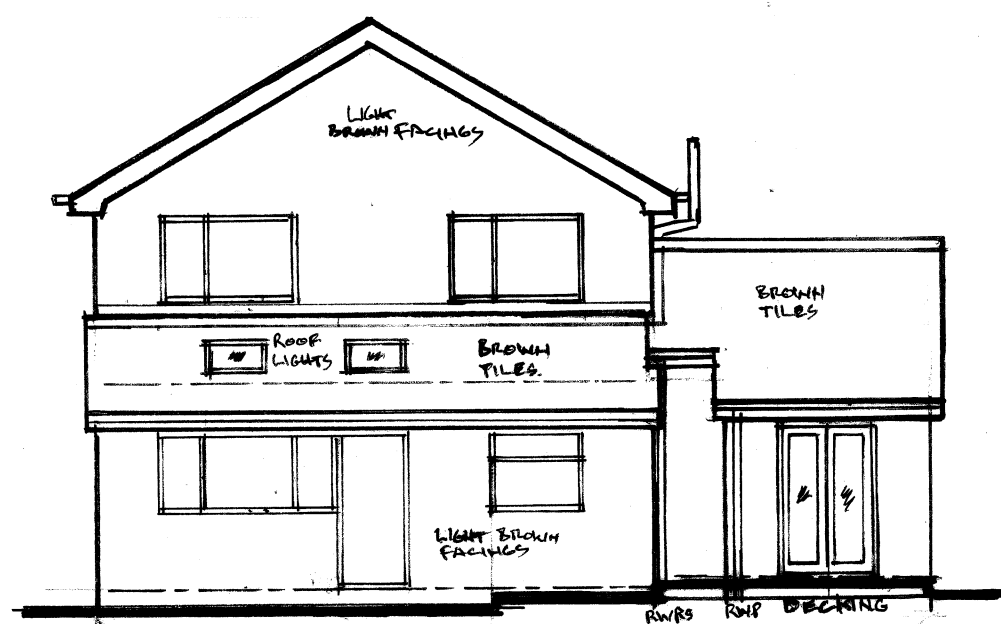


REAR ELEVATION 1:100

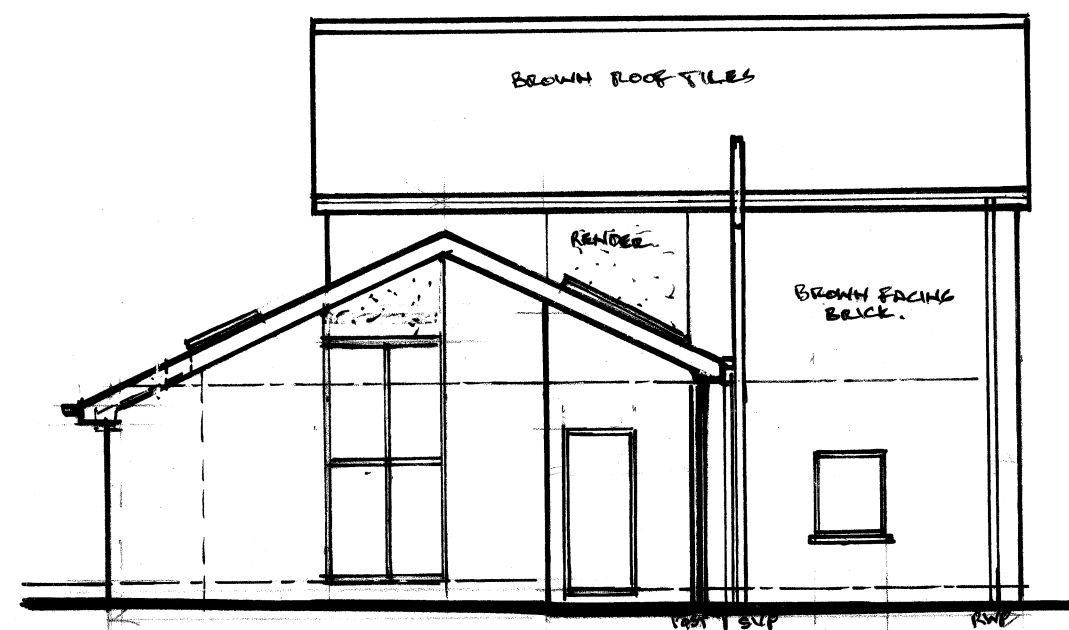


SIDE ELEVATION




FRONT ELEVATION

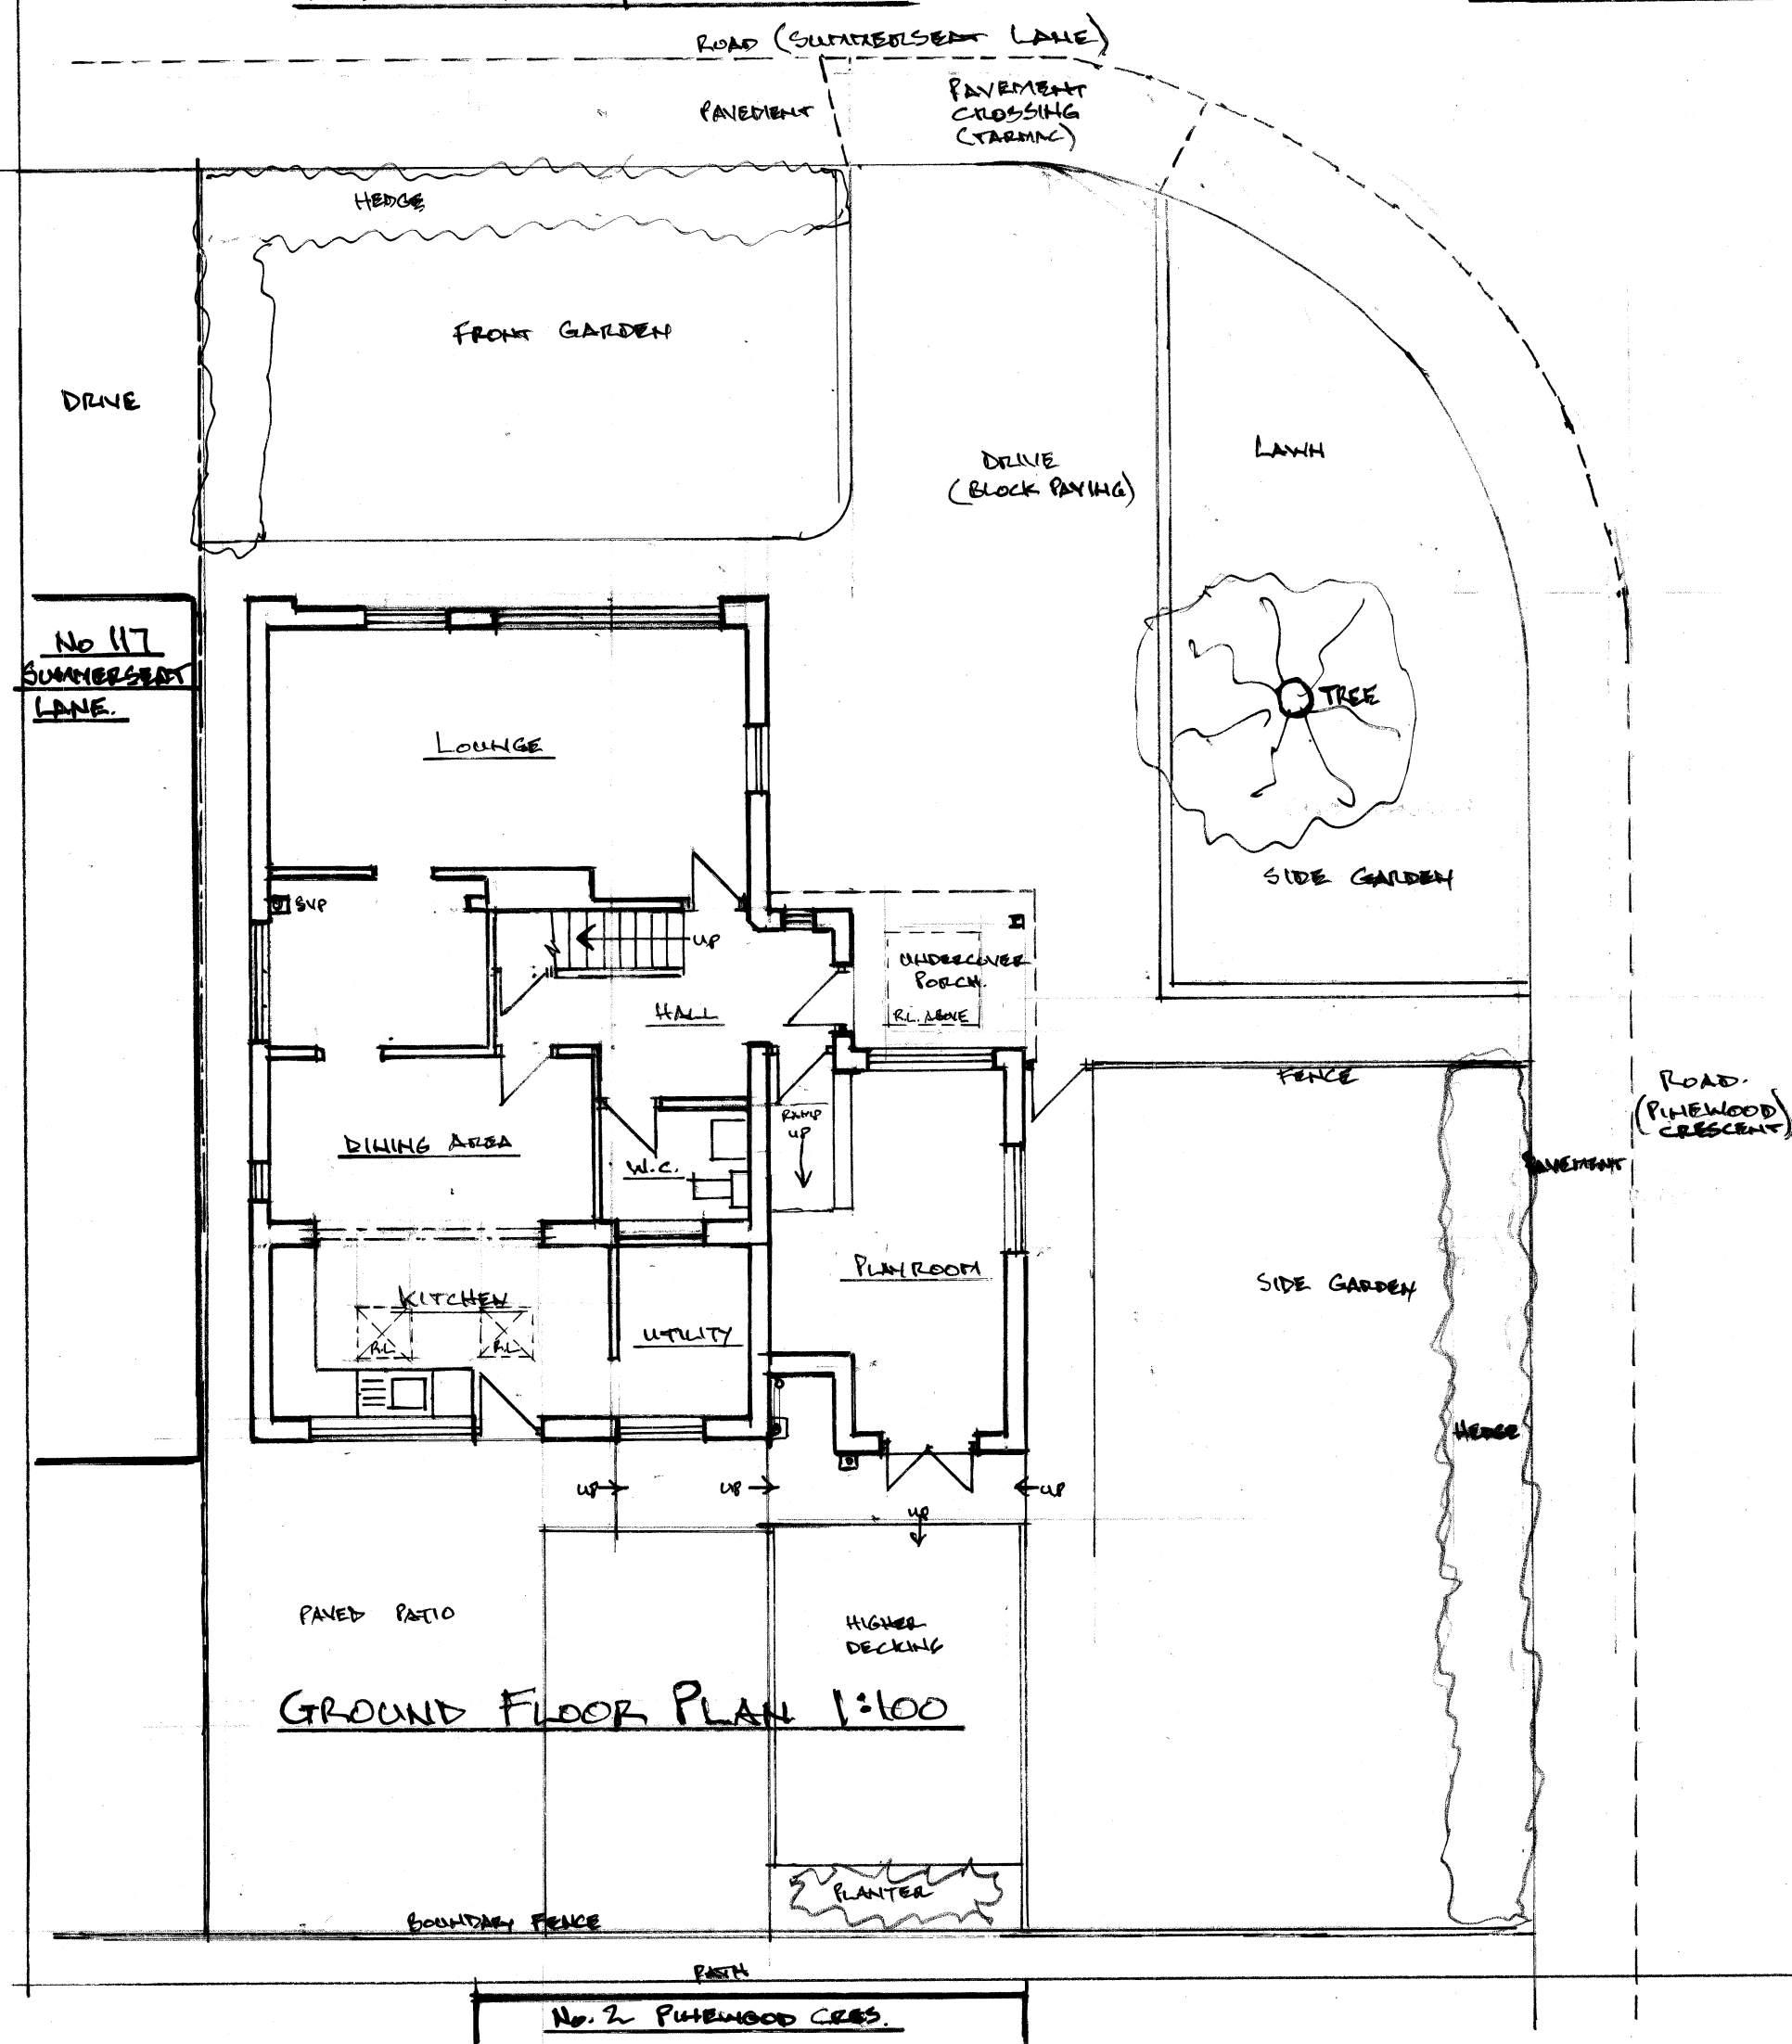

GROUND FLOOR PLAN 1:100

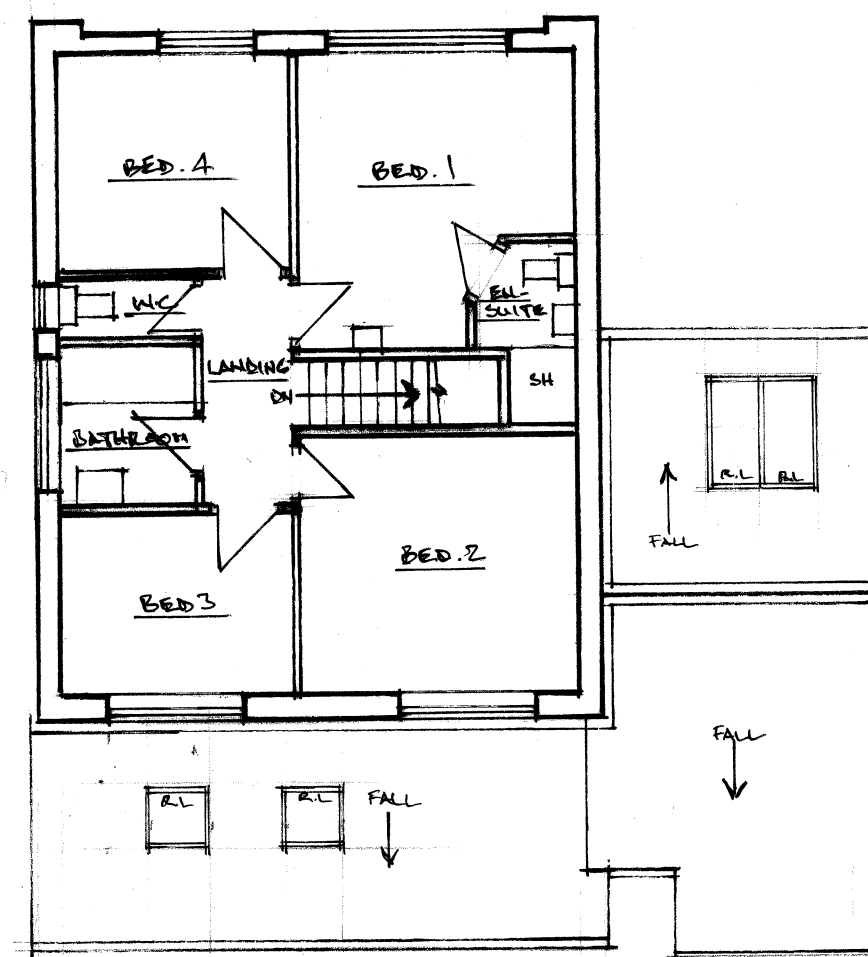

FIRST FLOOR PLAN

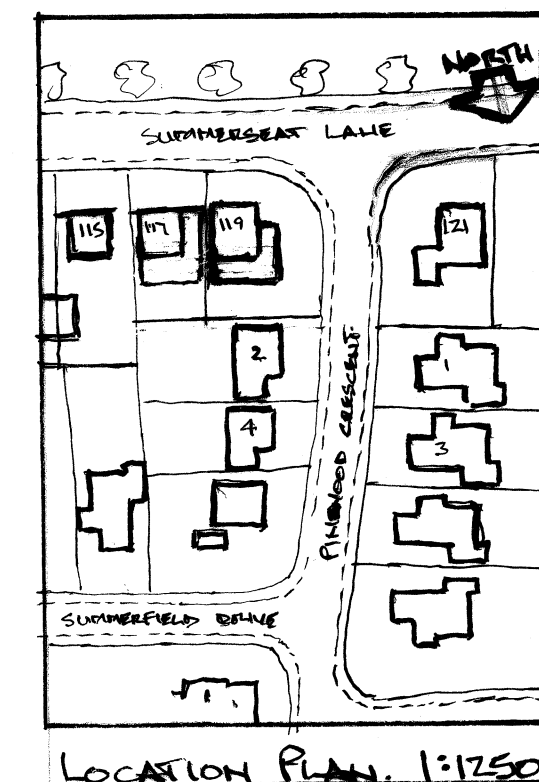

LOCATION PLAN 1:1250

Architectural & Building Services			
NEIL BUTTERWORTH			
Tel: 07785 275483			
89 Higher Ainsworth Road, Radcliffe, Manchester, M26 4JJ.			
Job Title PROPOSED FIRST FLOOR/TWO STOREY SIDE EXTENSION & ALTERATIONS, AT 119 SUMMERSEAT LANE, HOLCOMBE BROOK, FOR MR & MRS LAW-ASTIN.			
Drawing Title PLANS & ELEVATIONS (EXISTING)			
Scale 1:100	Date AUG. 25	Drawn by N.B.	Drawing No. 1