
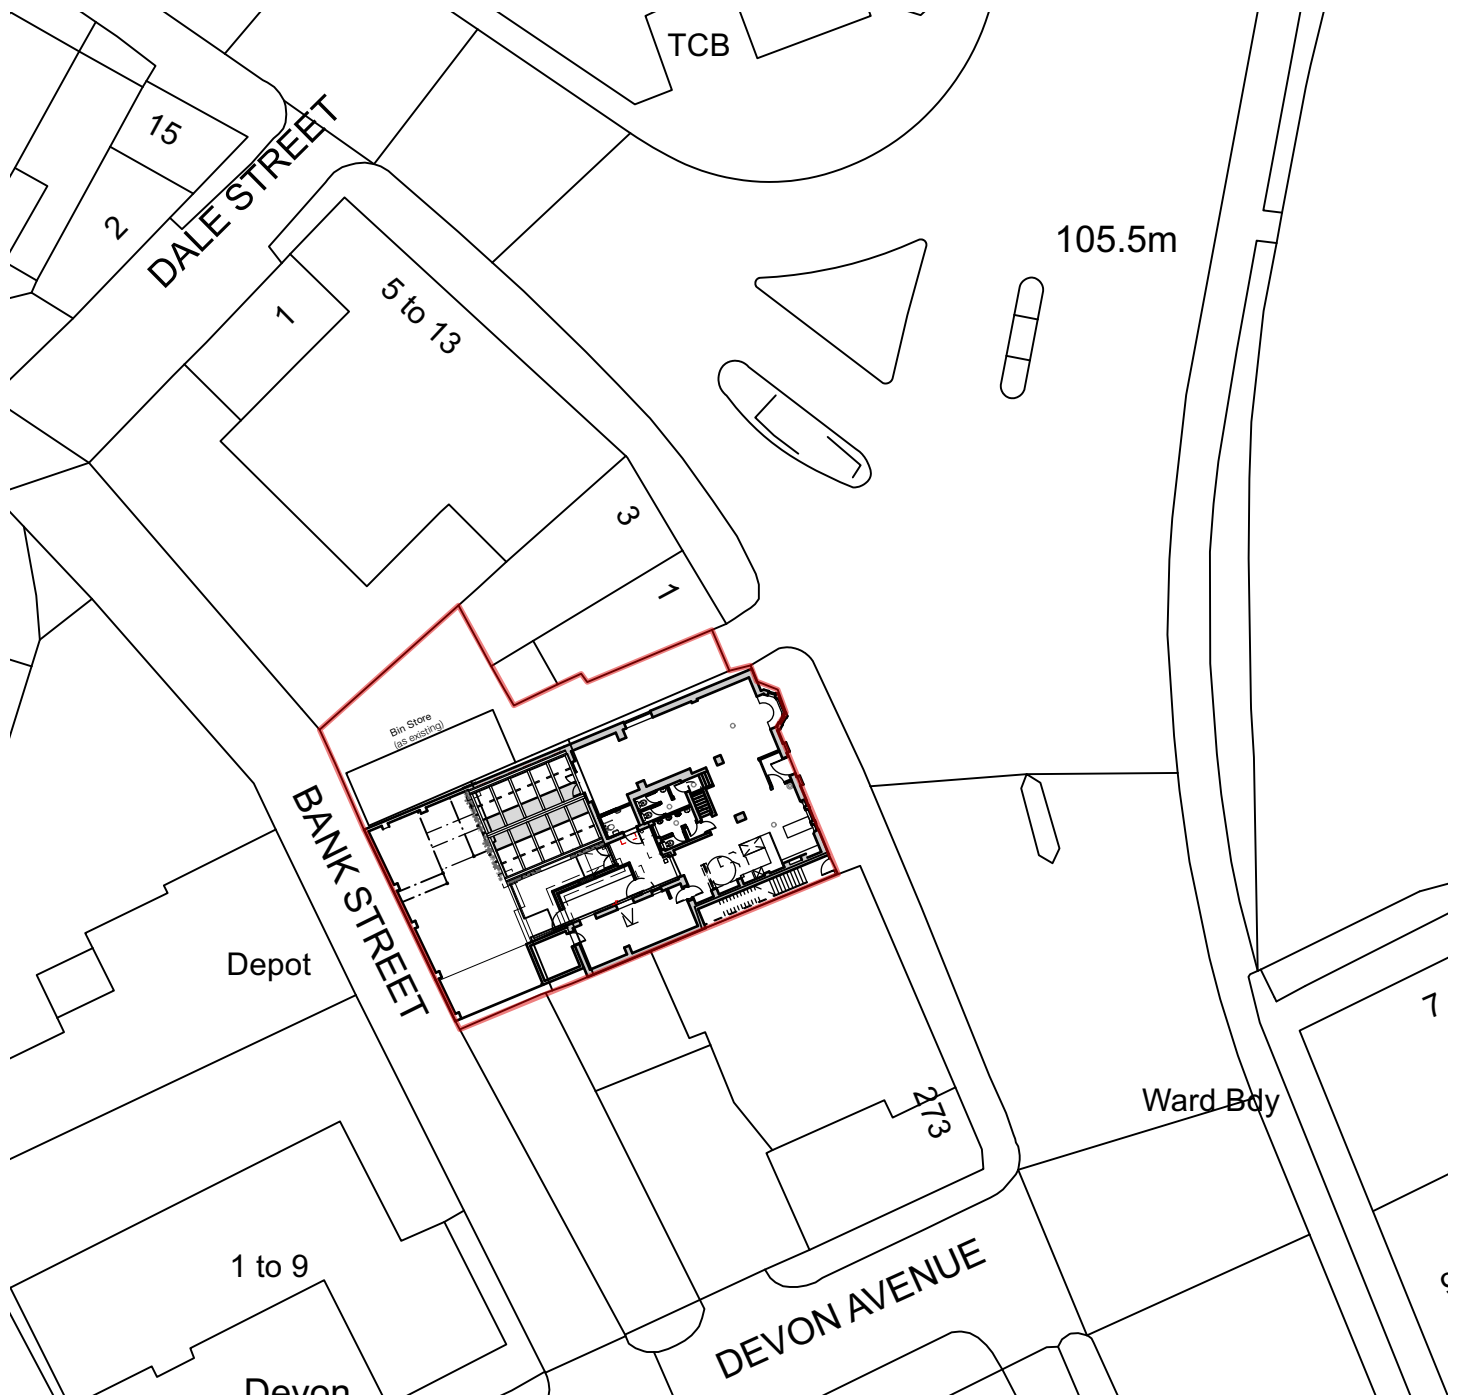


Reproduced by permission of Ordnance Survey on behalf of The Controller of His Majesty's Stationery Office.
© Crown Copyright. All rights reserved.
Licence number AR 169552

 

1:500 For Planning Application only
Not for Construction

Revision

Project

Proposed Rear Extension

Address

**Mezzaluna, 277 Bury New Rd,
Whitefield, M45 8QP**

Client

Mr F. Stefanuto

Drawing

Proposed Site Plan



Chartered Architects
RIBA Chartered Practice

www.storah.com

mail@storah.com

01706 813214

Scale

1:500

Sheet Size

ISO A4

Date

Oct 22

Drawn

LA

Drawing Number

Revision

22-052 - 300

© Storah Architecture Ltd.