





Proposed Side Elevation and Section

Proposed Rear Elevation

Proposed Side Elevation and Section

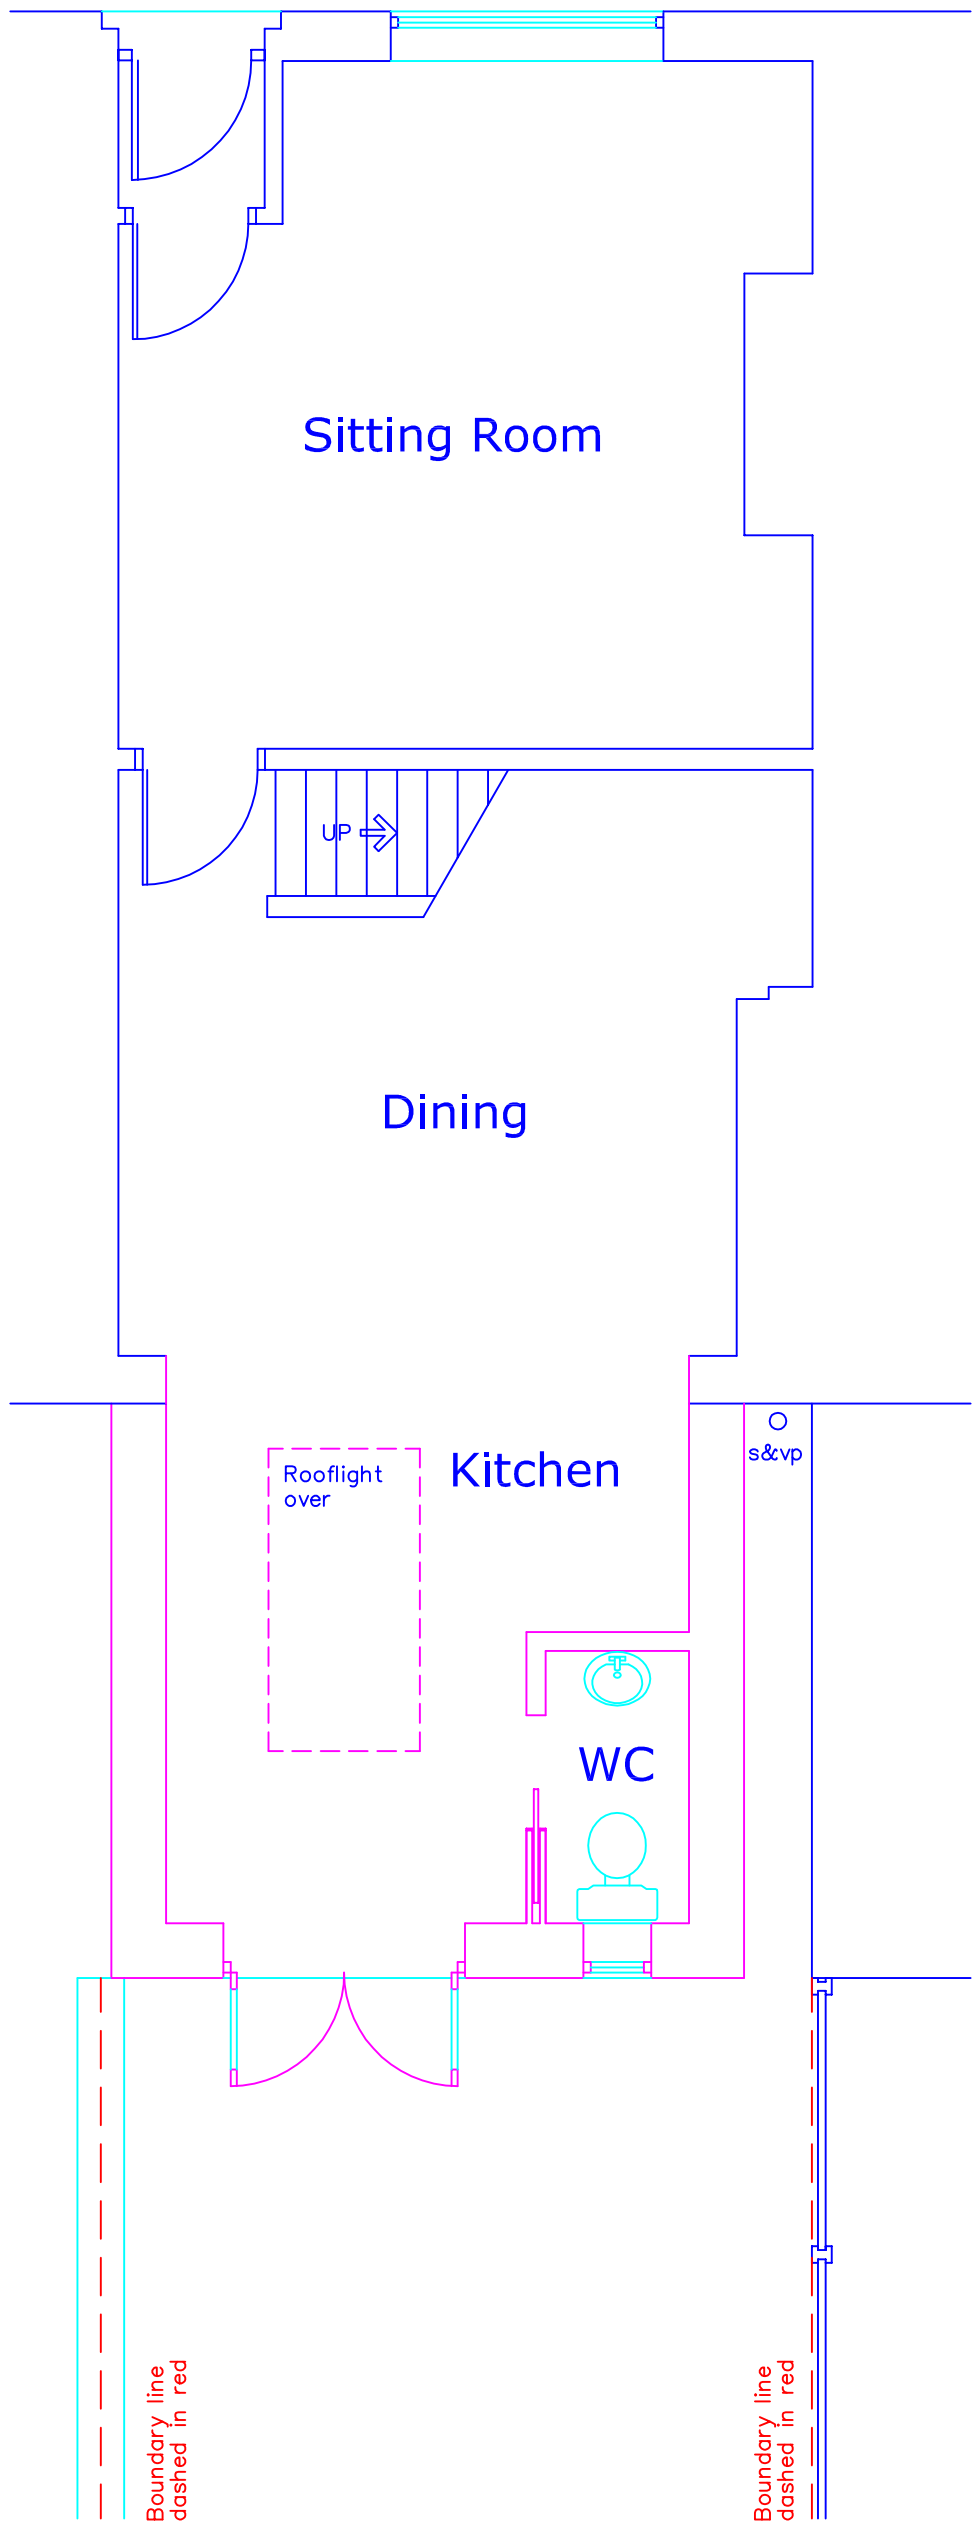

Proposed Plan
Ground Floor

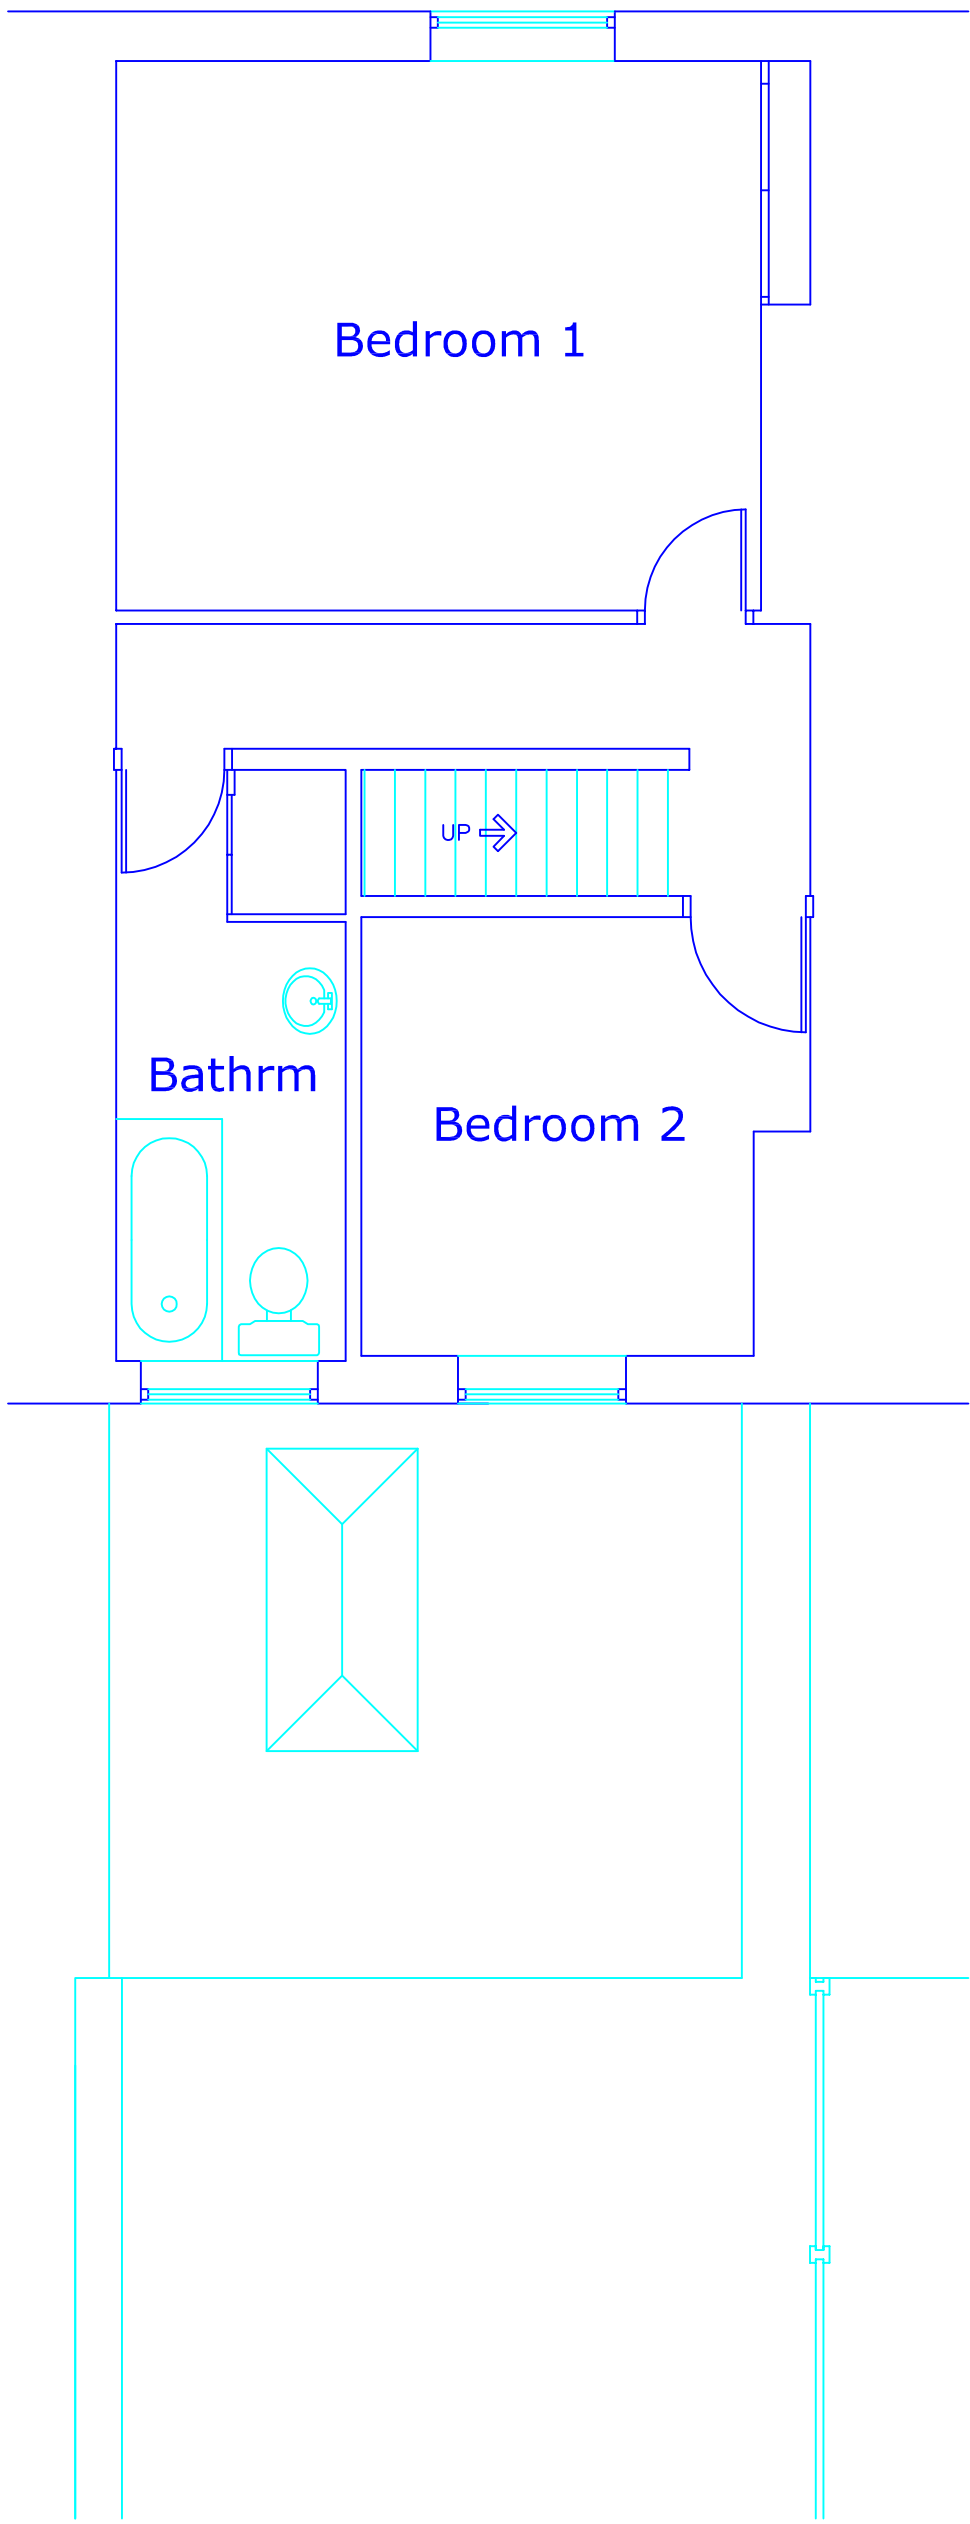

Proposed Plan
First Floor

This drawing and design concept is the property of PPY design. It should not be reproduced without written permission

0 1 2 3 m

44 Grosvenor Street Raddliffe Manchester M26 4BQ	scale 1:50 at A1 November 2022
KW1-02	Proposed Plans and Elevations
PPY design Ltd	

2 Helmshore Road, Holcombe Village
Ramsbottom, Lancashire BL8 4PA

Gary Dearden BAC(hons) DipArch RIBA
gary@ppy-design.co.uk www.ppy-design.co.uk
T. 01706 822731 M. 07712 669482