




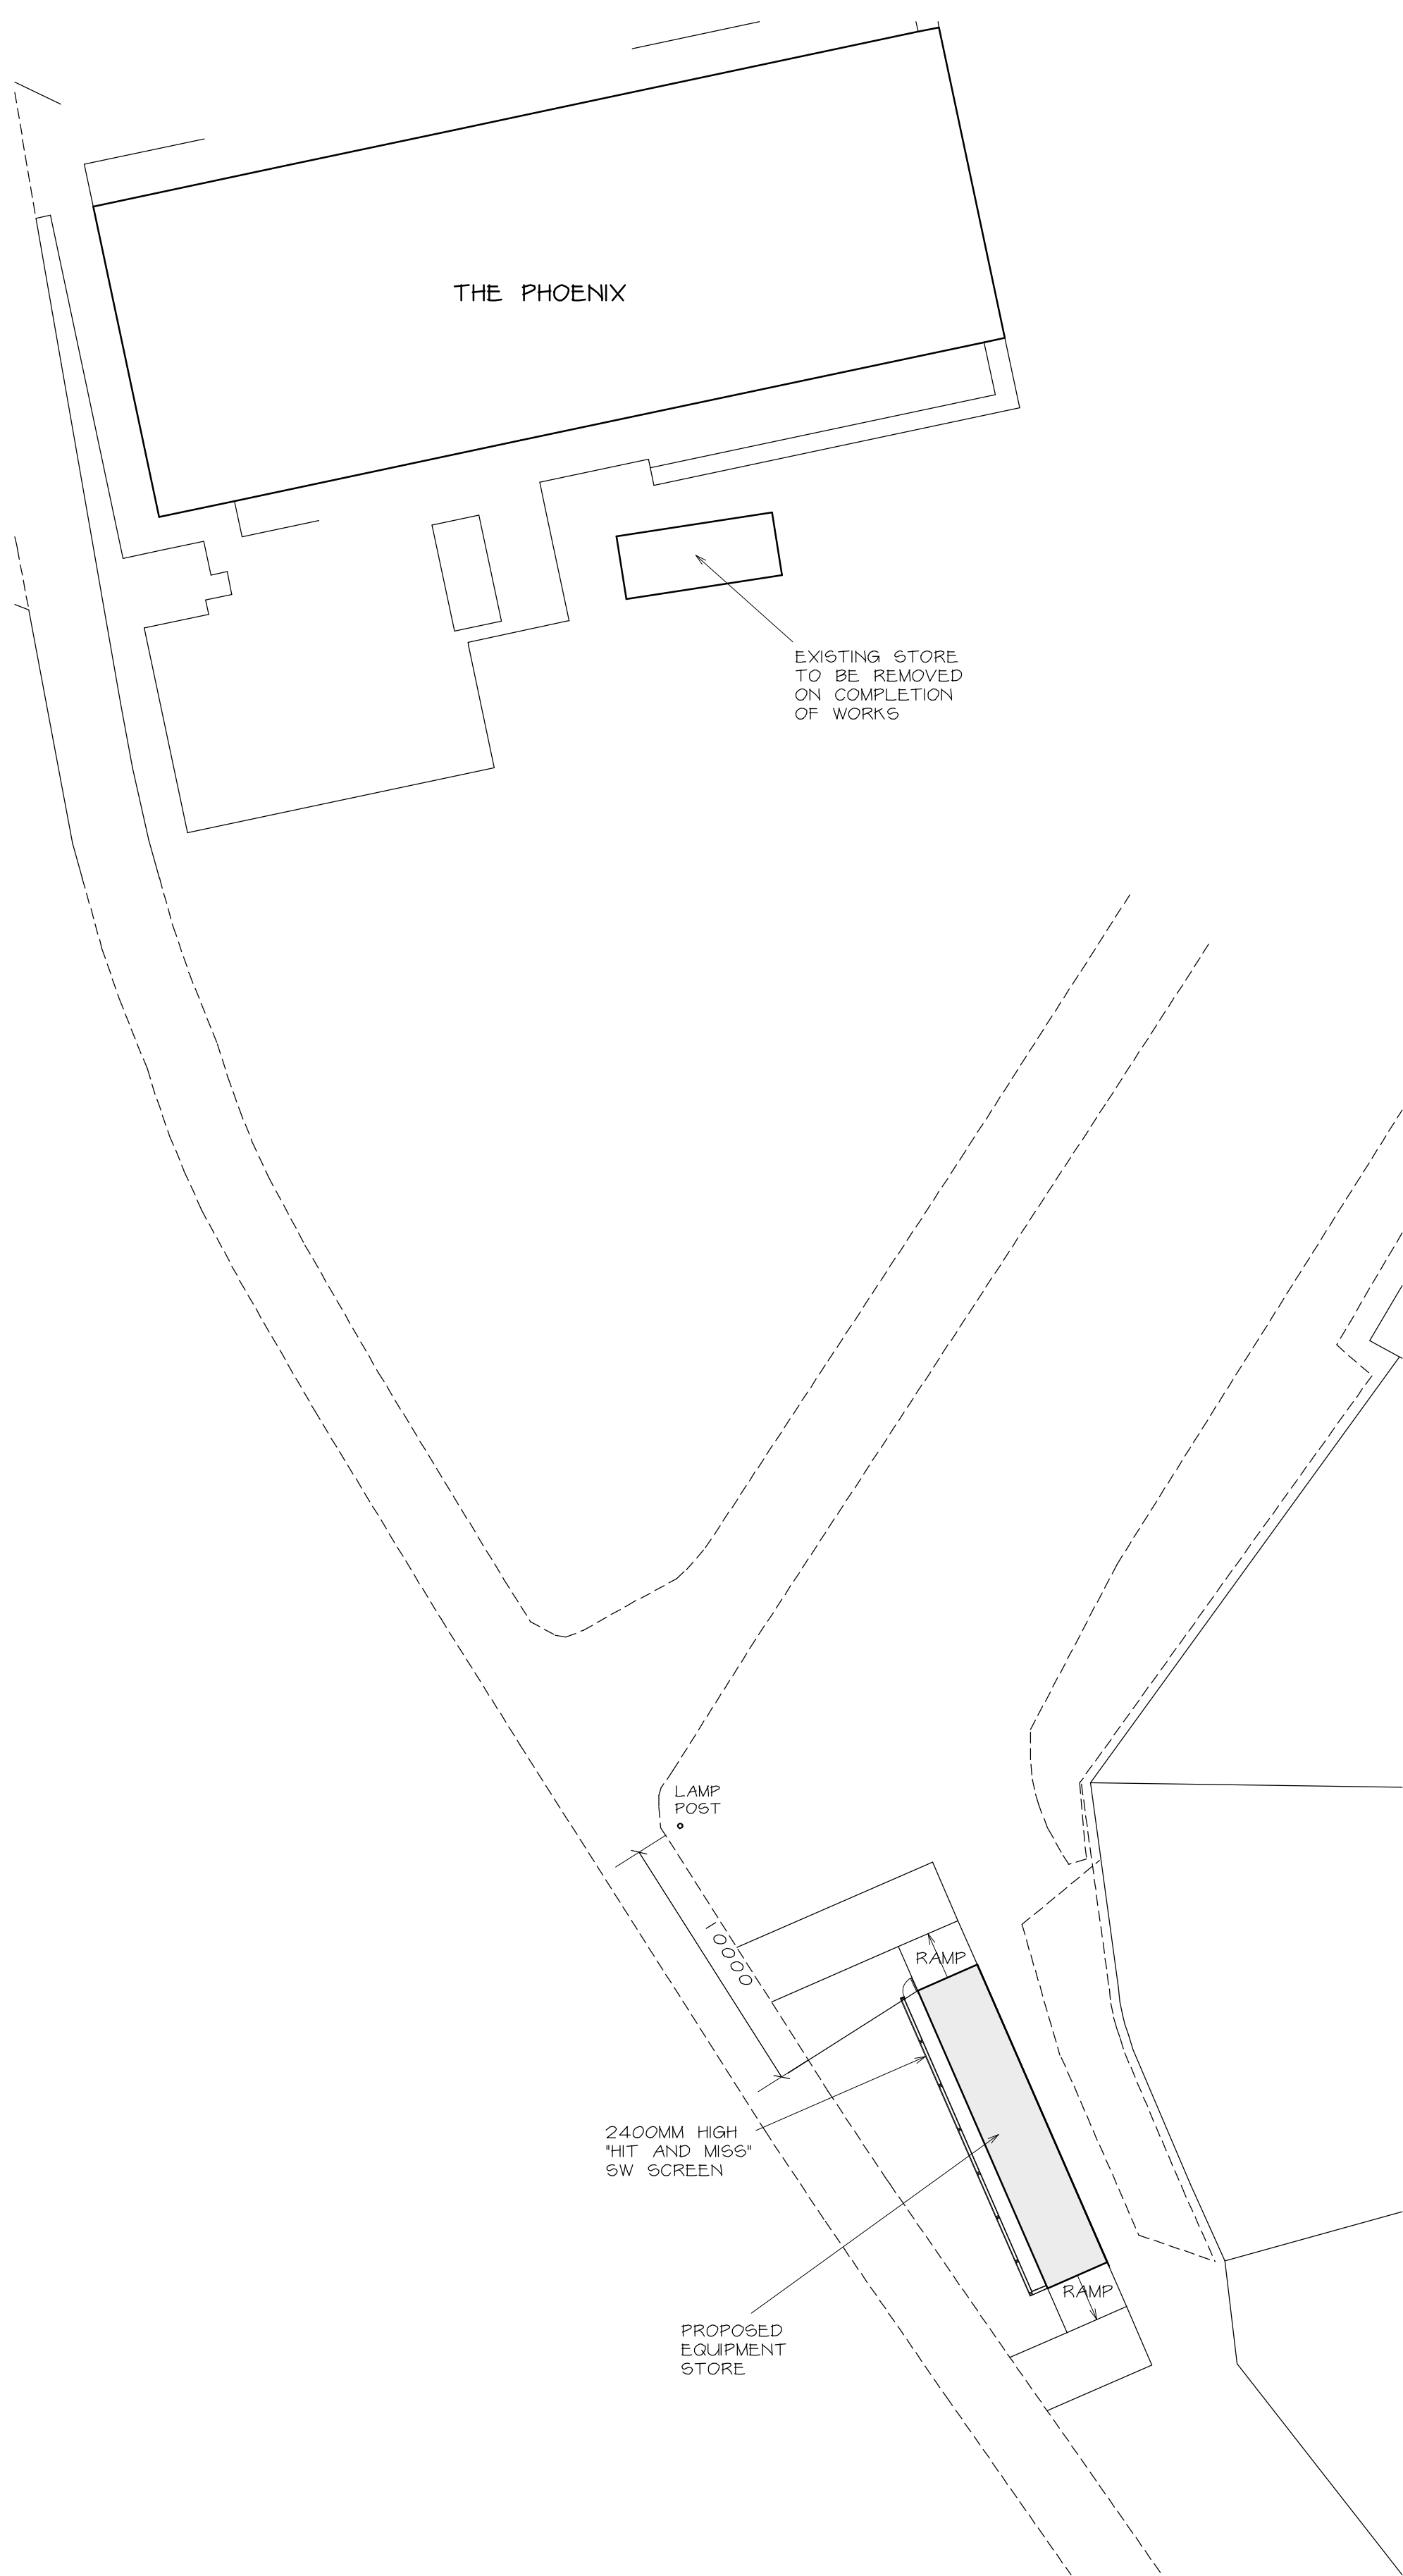


SITE PLAN 1 : 200

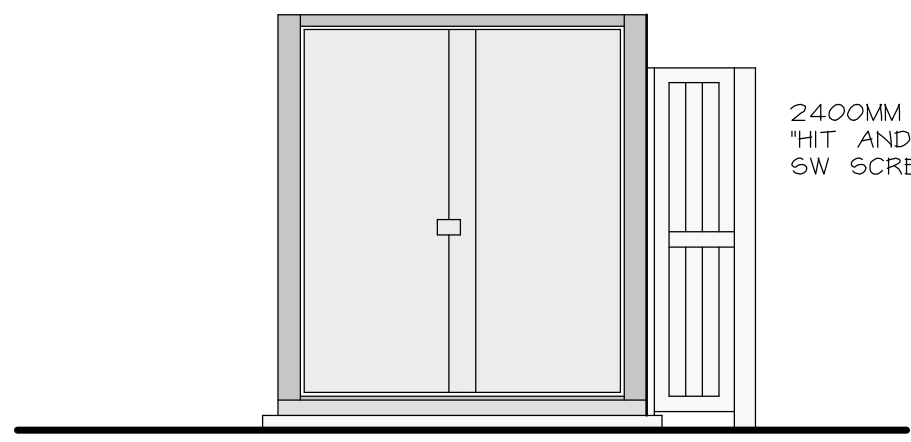


NORTH WEST

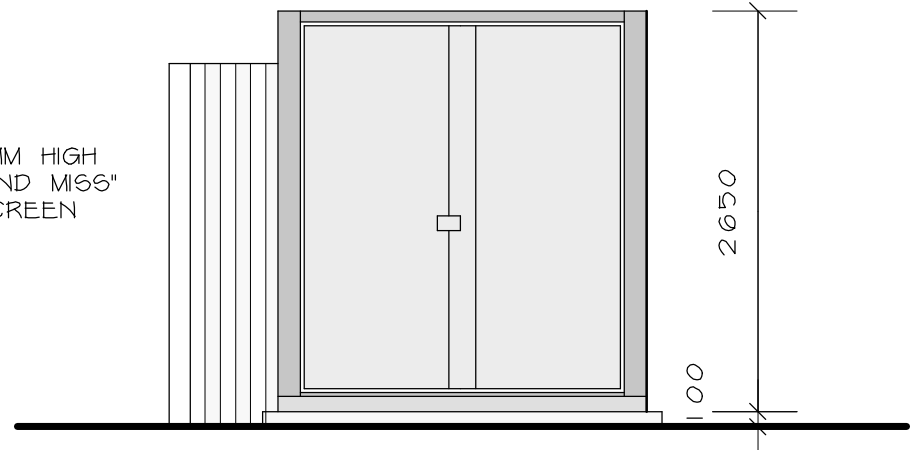

SOUTH EAST

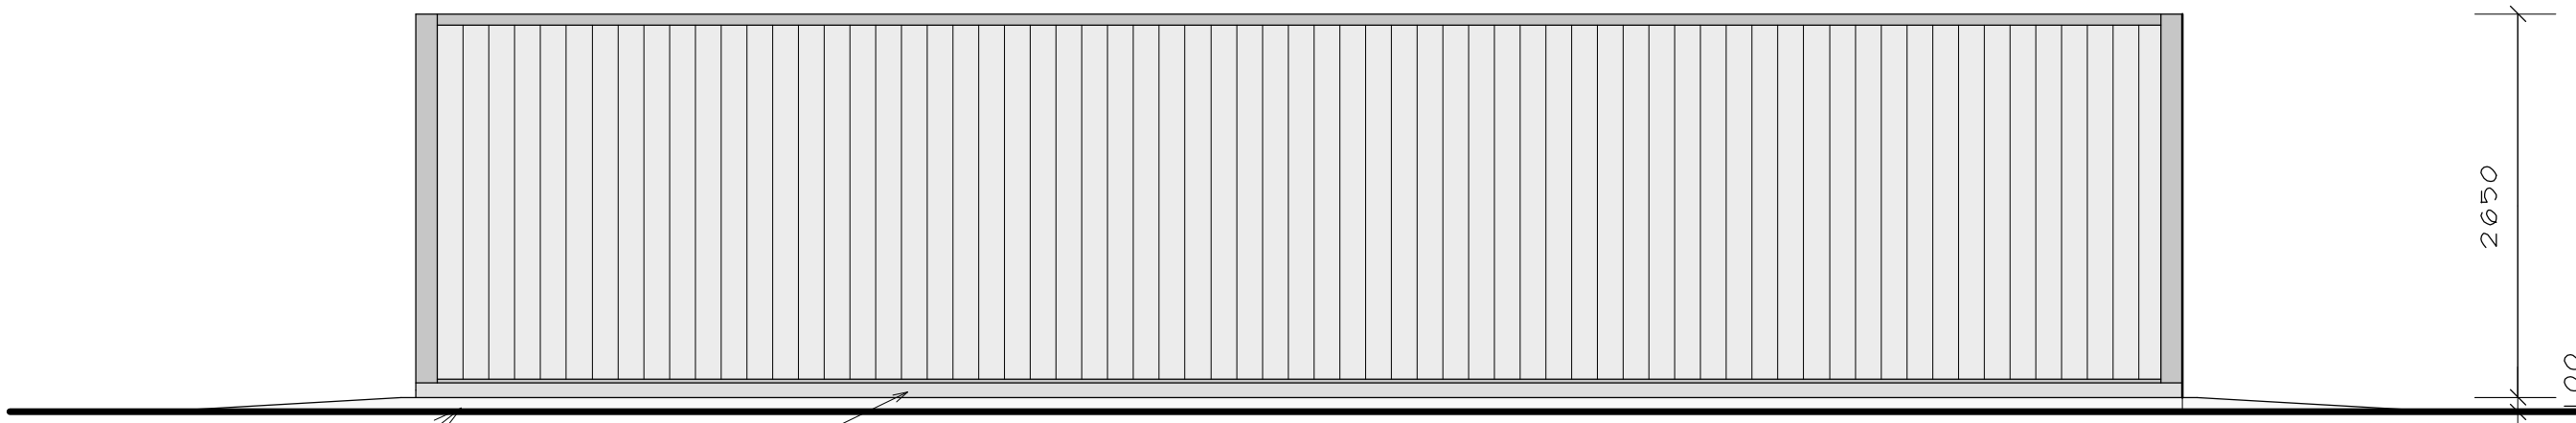


NORTH EAST

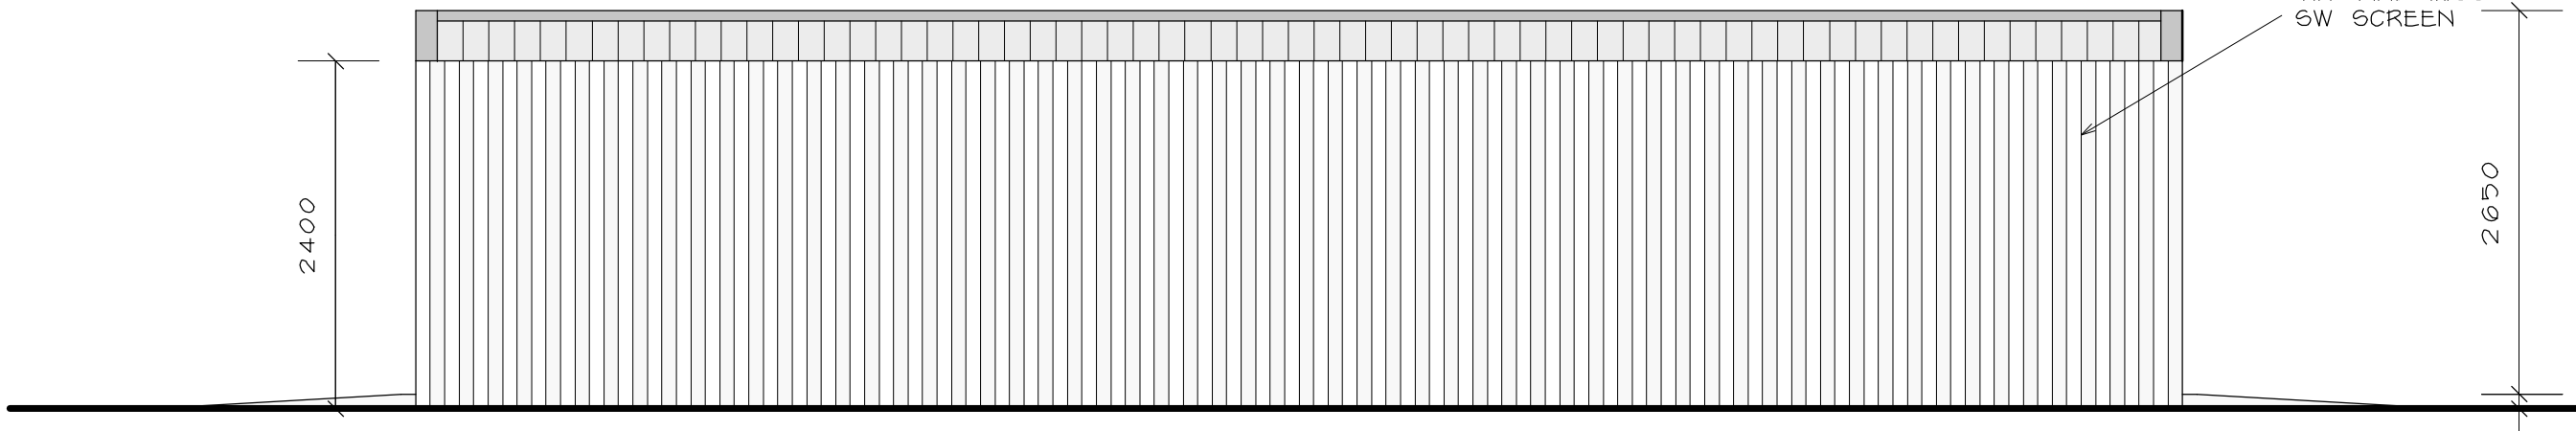


SOUTH WEST


PROPOSED ELEVATIONS 1 : 50

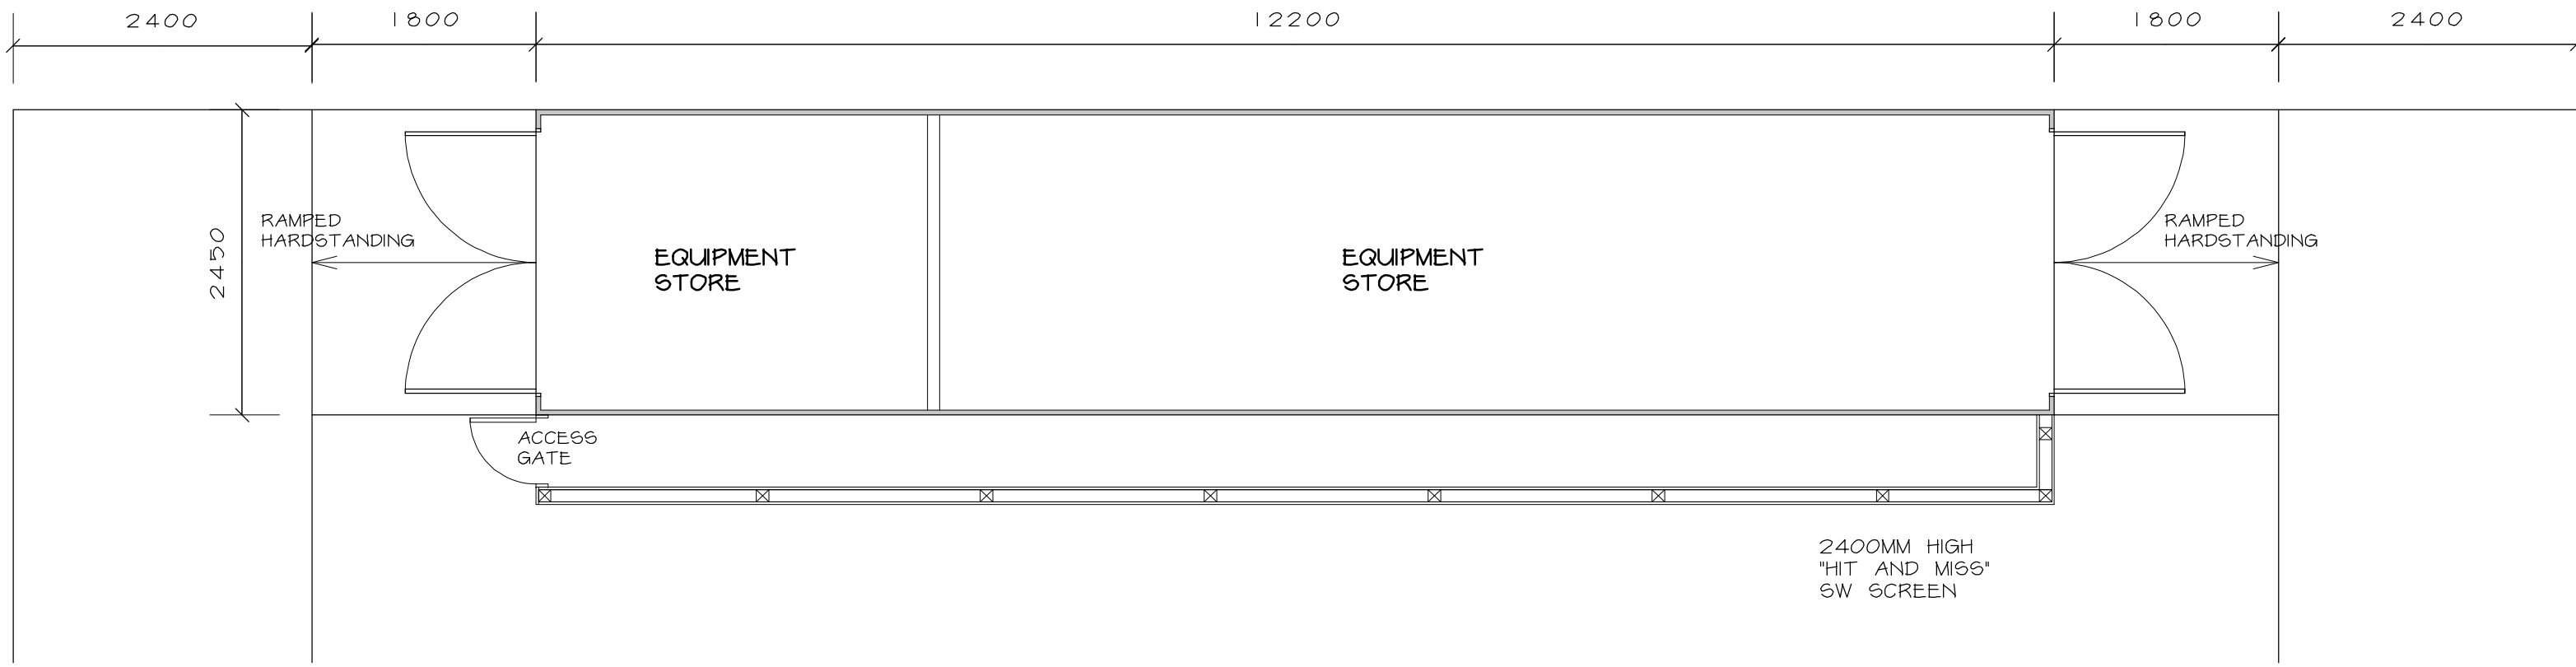

PROPOSED PLAN 1 : 50

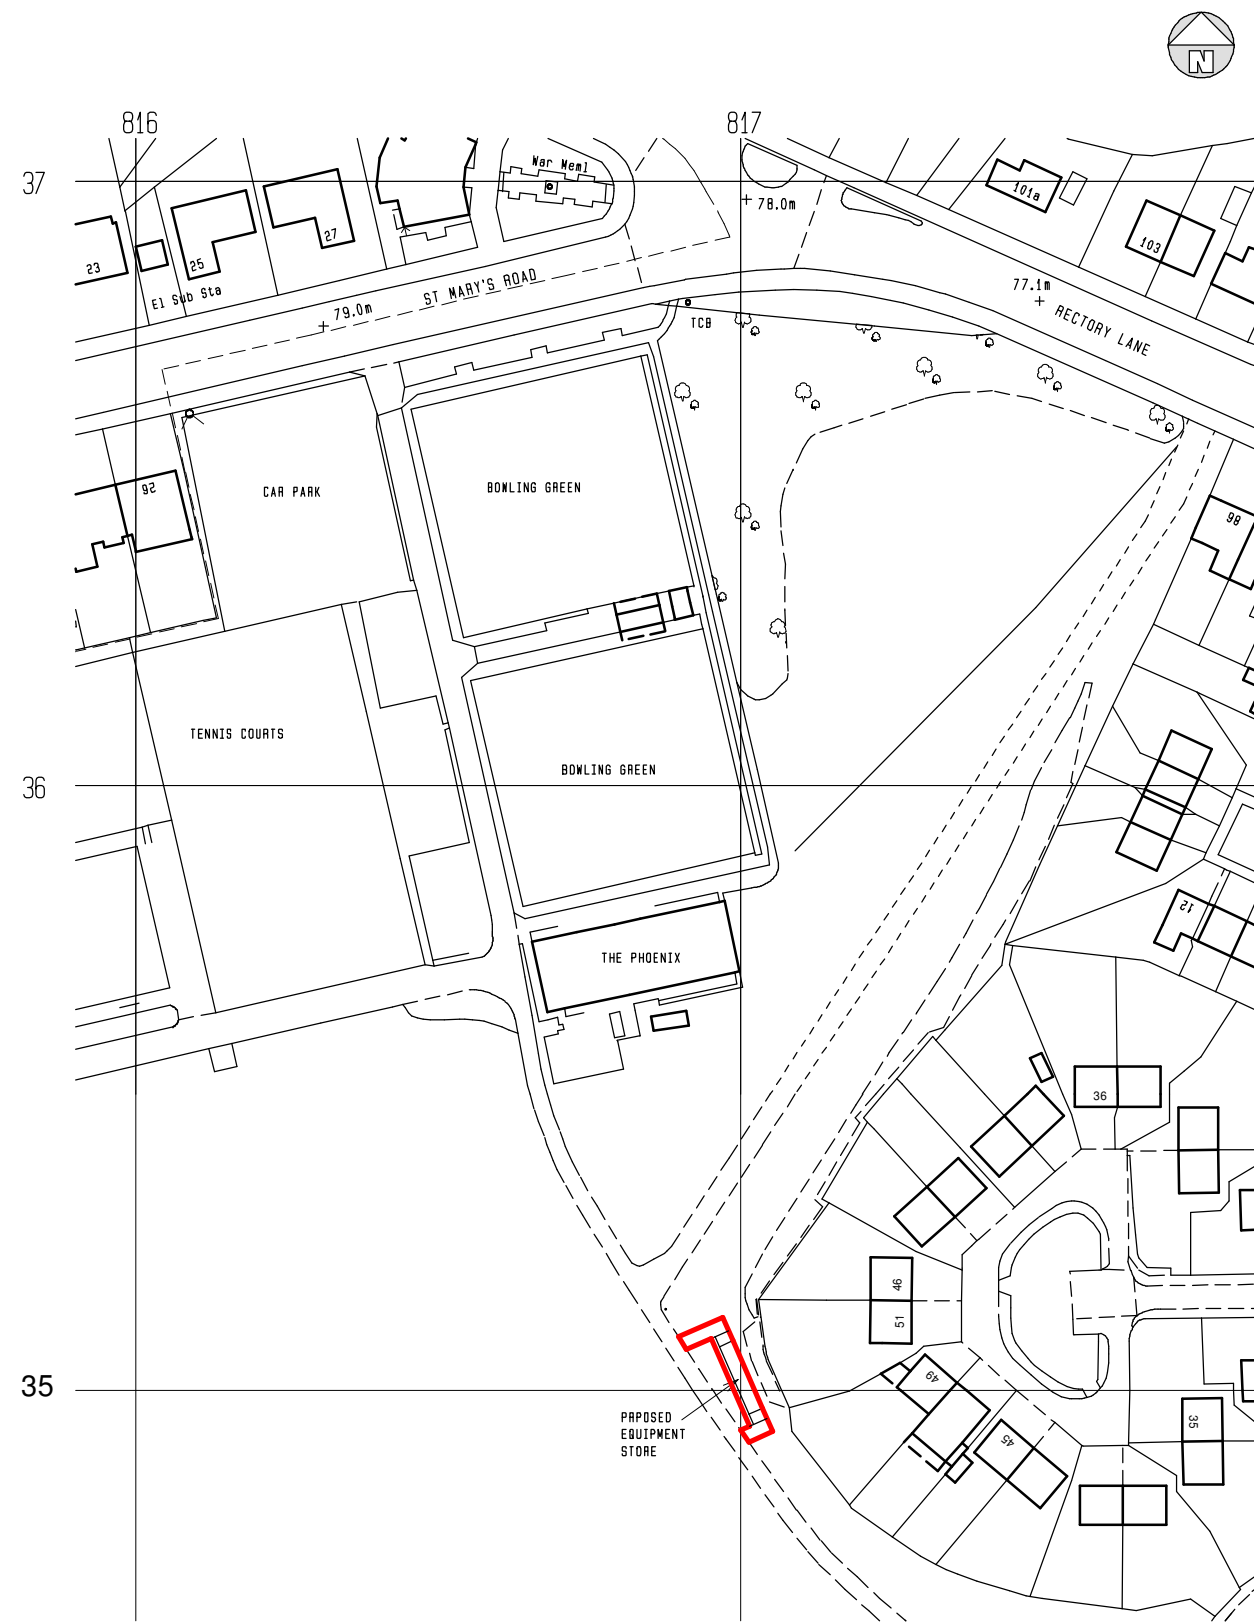

LOCATION PLAN 1 : 1250

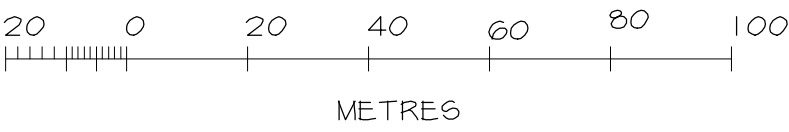

- MATERIALS
- METAL ROOF AND WALLS PAINTED GREEN (RAL 6005)
- HARDSTANDING
- CONCRETE HARDSTANDING SLOPED DOWN TO GROUND LEVEL AT EITHER END
- 'HIT AND MISS' SCREEN
- 2400MM HIGH 'HIT AND MISS' TREATED SW SCREEN

Telephone 0161 643 2422

Northside Plans Ltd

Planning and Building Design

116 Simister Lane Prestwich Manchester M25 2SB

Project

PROPOSED EQUIPMENT STORE
ST MARY'S PARK
ST MARY'S ROAD
PRESTWICH

Title

PROPOSED FLOOR PLAN, ELEVATIONS
AND SITE PLAN

Scale 1:50 1:200 (A1) Date 01/2022
Drawn by NIGEL TAMM Dwg.no. SMP/1H