



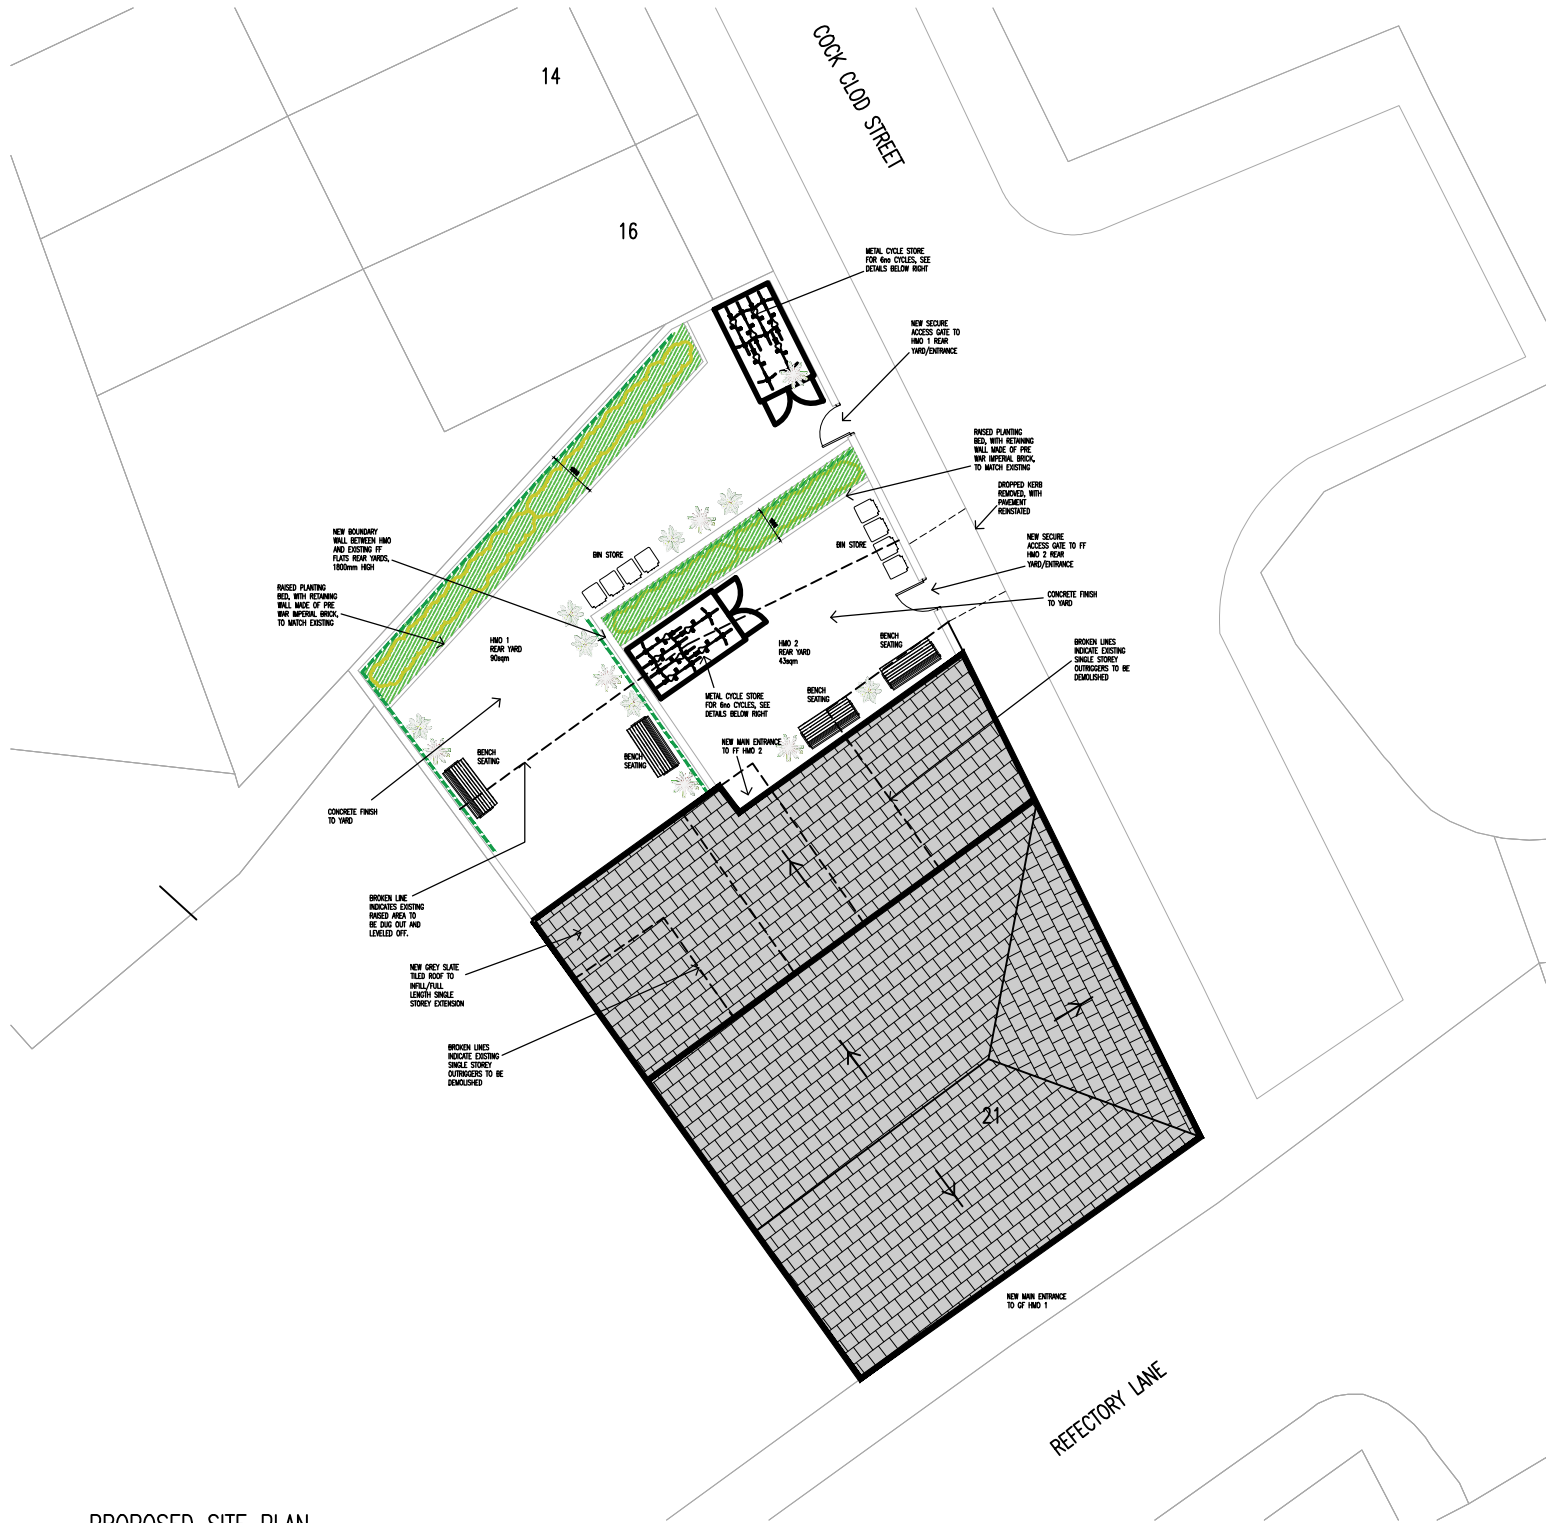

PROPOSED SITE PLAN
1:200@A3

 

CENTURION BIKE STORE x6 (HIGH SECURITY)
EXTERNAL MEASUREMENTS

Weight:
294kg (46.4 stone)
Door Aperture:
1690mm (5R 6'7") x
1420mm (4R 7')

Door Clearance
760mm (2R 6')

Height:
2030mm (6R 7')
Depth:
2740mm (9R 0')
Width:
1580mm (5R 2')

METAL SHED FOR 6no CYCLES BEING 2740mm DEEP AND
1580mm WIDE, WITH A HEIGHT OF 2030mm, POLICE APPROVED.
SECURE WITH PADLOCK TO AMIN OF SOLD SECURE SILVER STANDARD.
ALSO WITHIN UNIT PROVIDE 3no SHEFFIELD RACKS SECURED TO A
SOLID FOUNDATION.



EVER GREEN CLIMBING PLANTS TO TRELLIS COMPRISING :
HALLS JAPANESE HONEYSUCKLE, STAR JASMINE & YELLOW STAR JASMINE

DENOTES PLANTING WITHIN RAISED PLANTING BED, CONSISTING OF A MIX
OF THE FOLLOWING PLANTS;
PURPLE CONEFLOWERS,
LAVENDER,
MILKWEEED,
CARDINAL FLOWER,
FOX GLOVES,
MEADOW CRANESBILL

Rev	Amendments	Date	Ints
C3	Types of plants to planters added	11.07.24	MG
C2	Amendments after client comments	26.06.24	MG
C1	Amendments after client comments	23.04.24	MG

Mark Gordon
Design + Associates

Project

21 CHURCH STREET EAST
RADCLIFFE, M26 2PG

Drawing Title

PROPOSED SITE PLAN

Drawn TW

Checked _

Date JULY 2023

Scale@A3 1 : 100

Drawing No.

21STE/302/BR

Rev.

C3