

NOTES

1. Roof covering: large format profiled concrete tiles, e.g. Marley Ludlow Major or Marley Modern, colour to L.A. approval


2. External walls: Facing brick to L.A. approval

3. Window and door frames: white UPVC


4. Rainwater goods: black UPVC
5. Entrance pathway and parking area: Tarmac.

6. Perimeter paths and patio: Precast concrete flags, colour natural


7. Garden areas generally laid to lawn with beds and borders to client's choice

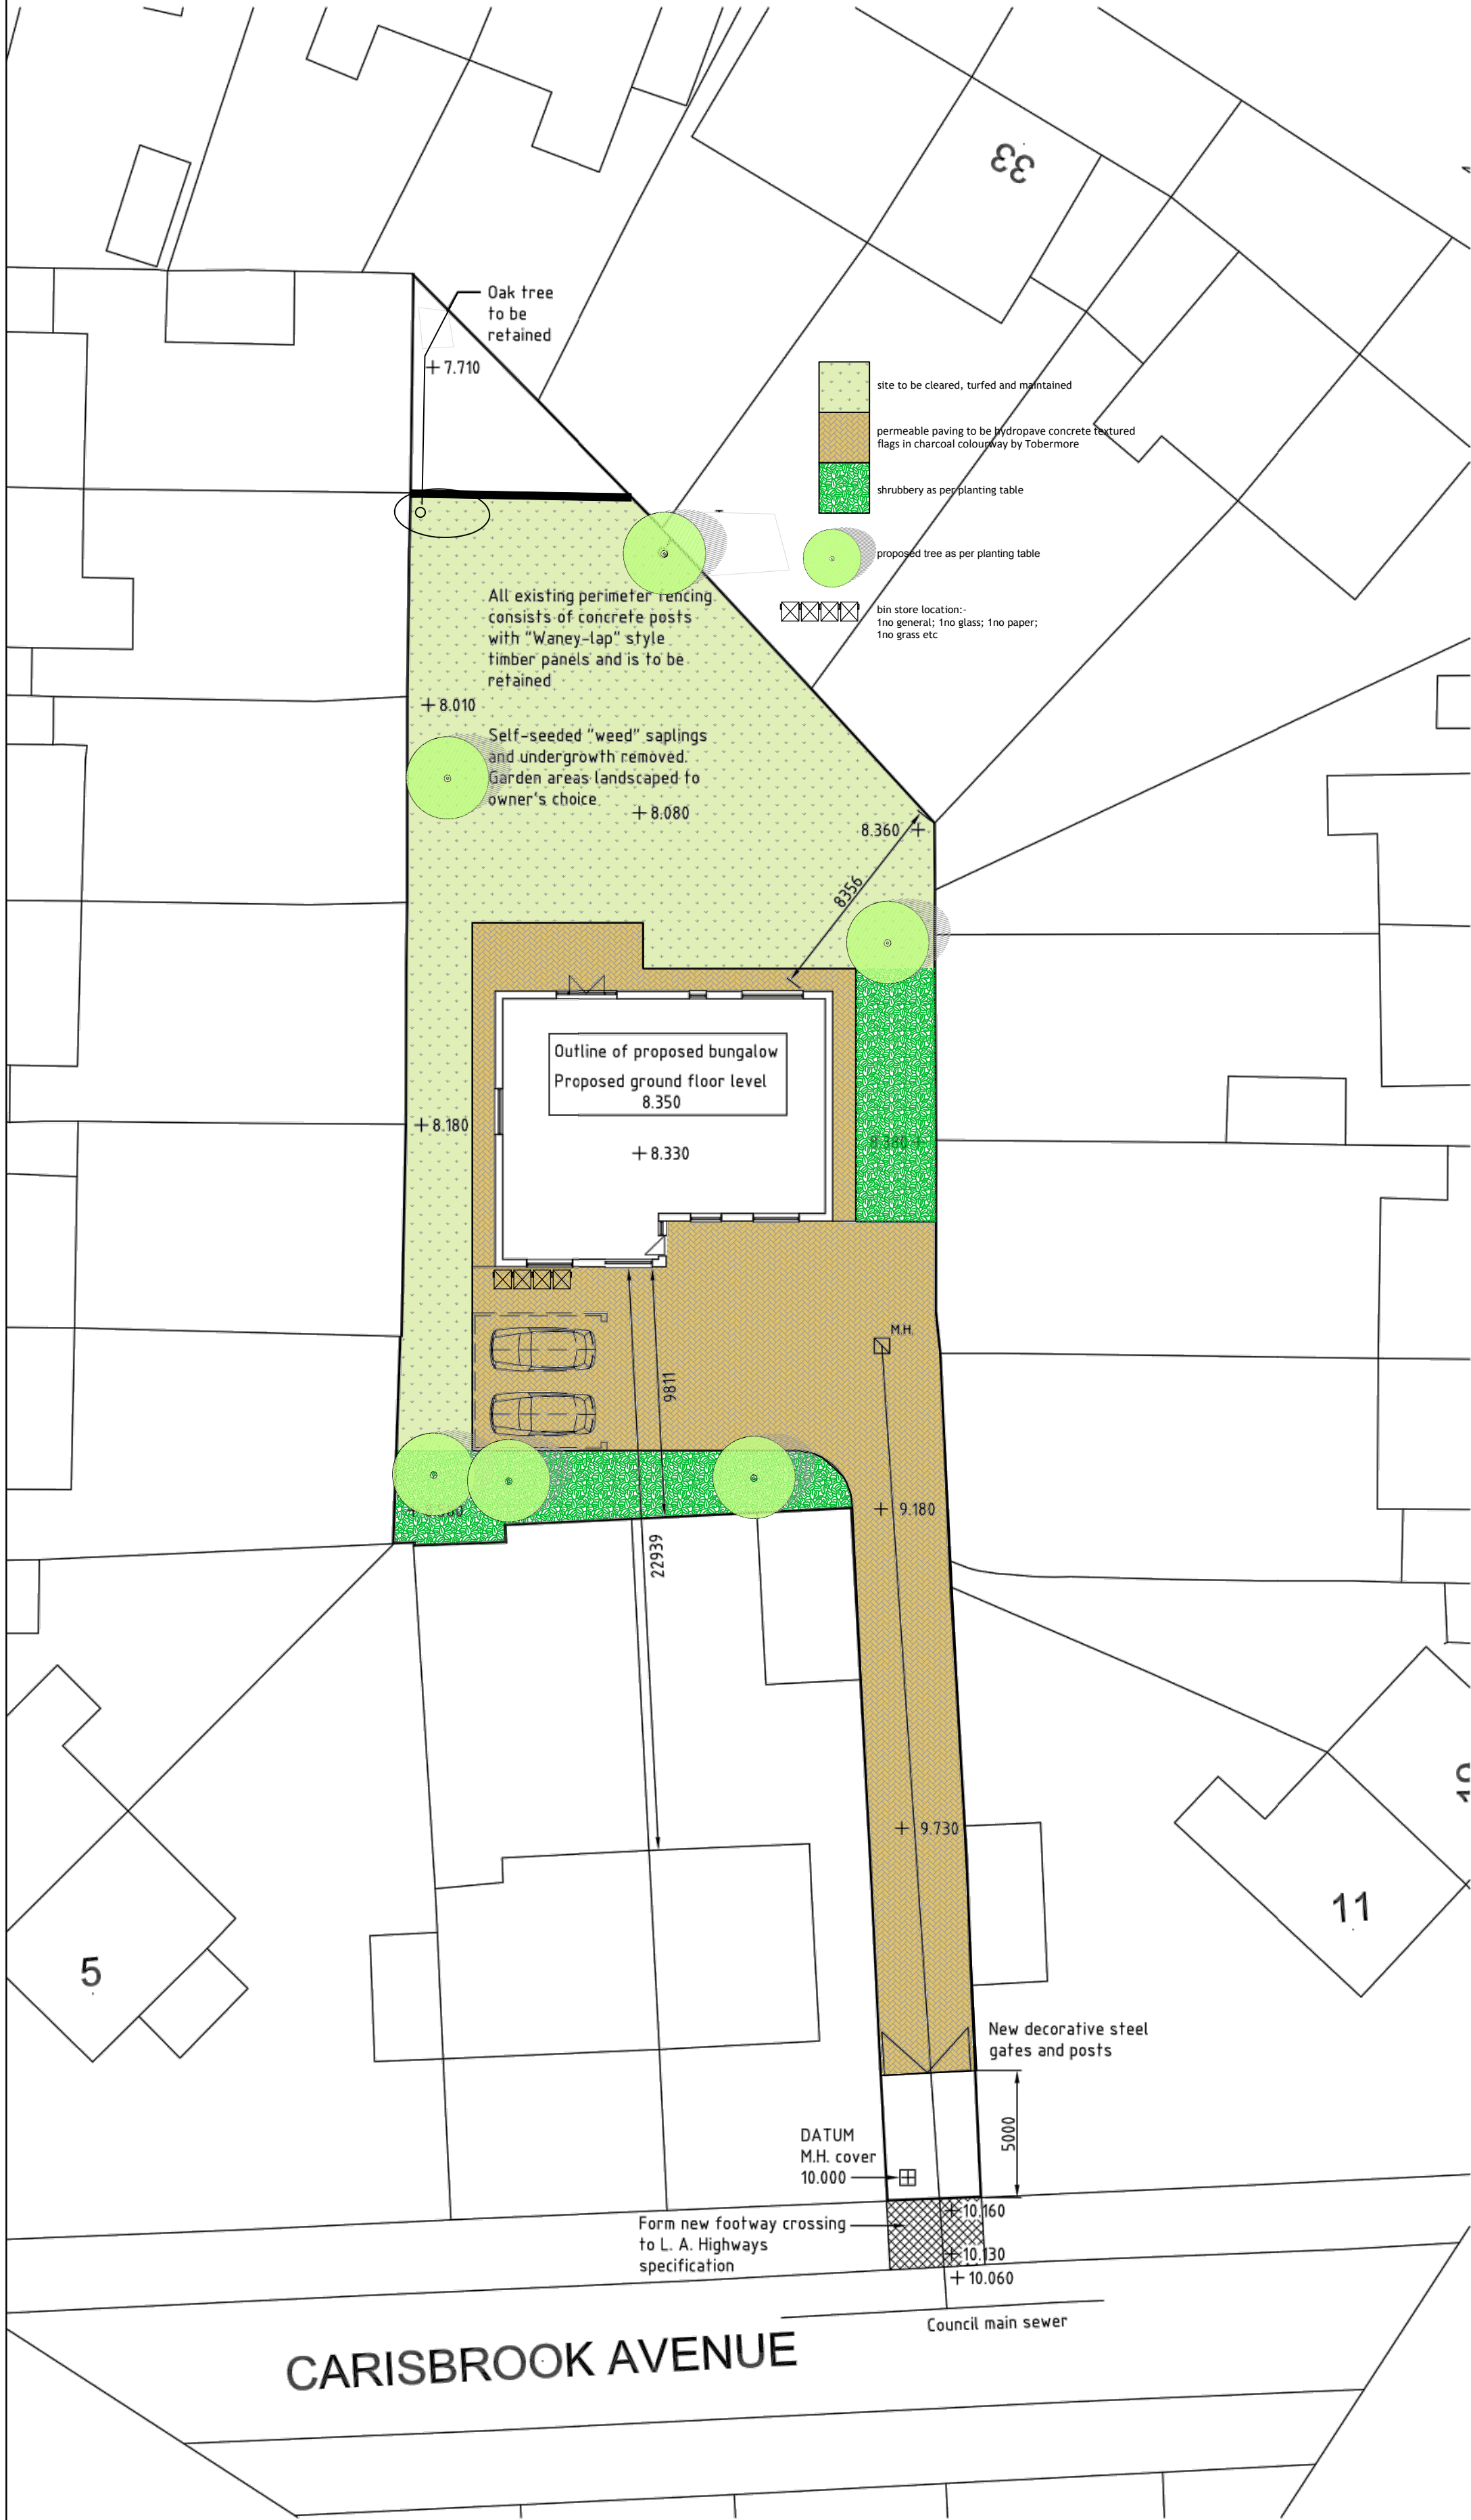


SITE PLAN 1:200 SCALE SHOWING LEVELS
DATUM = MANHOLE COVER ADJ FRONT GATE 10.000

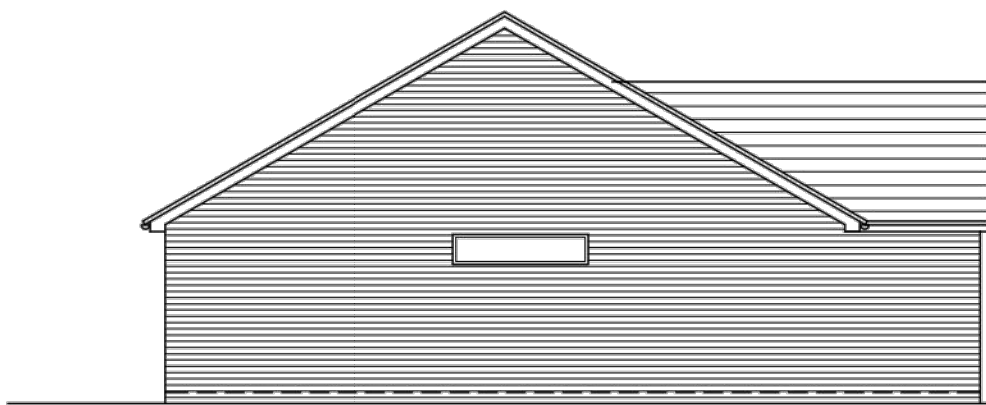


NORTH WEST ELEVATION

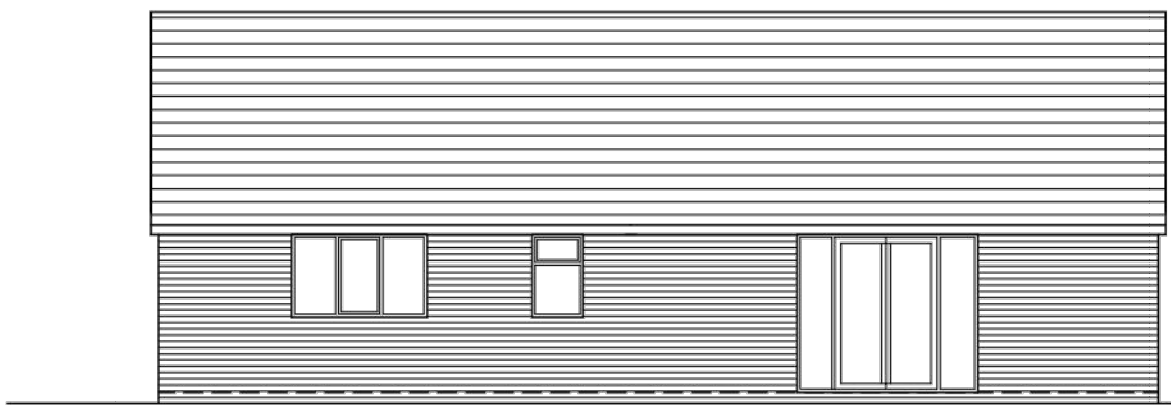


NORTH EAST ELEVATION

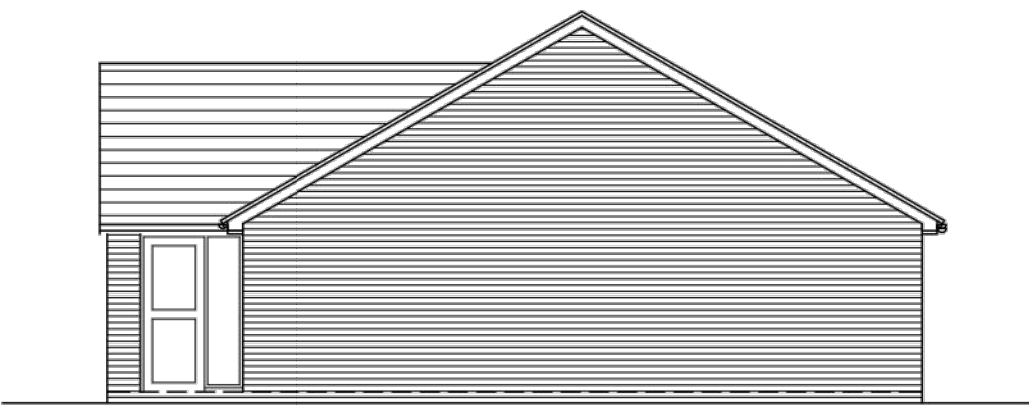

SOUTH EAST ELEVATION

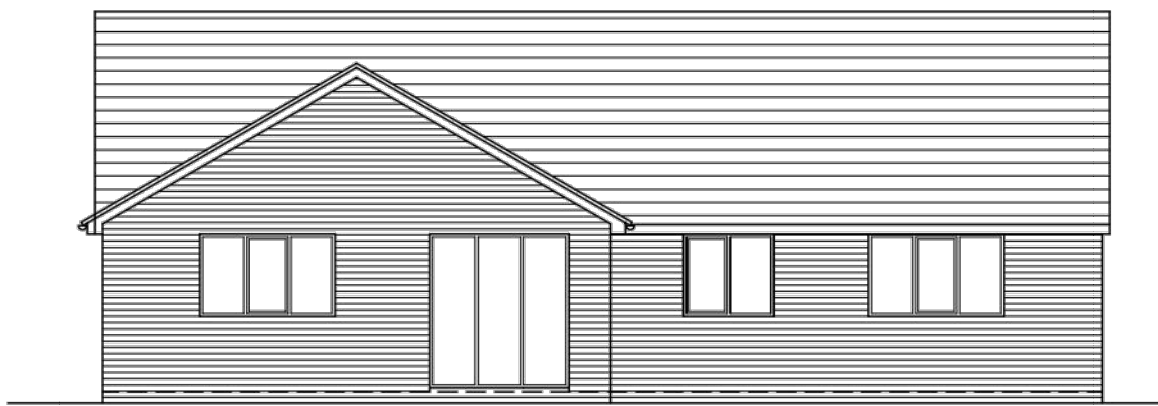

SOUTH WEST ELEVATION

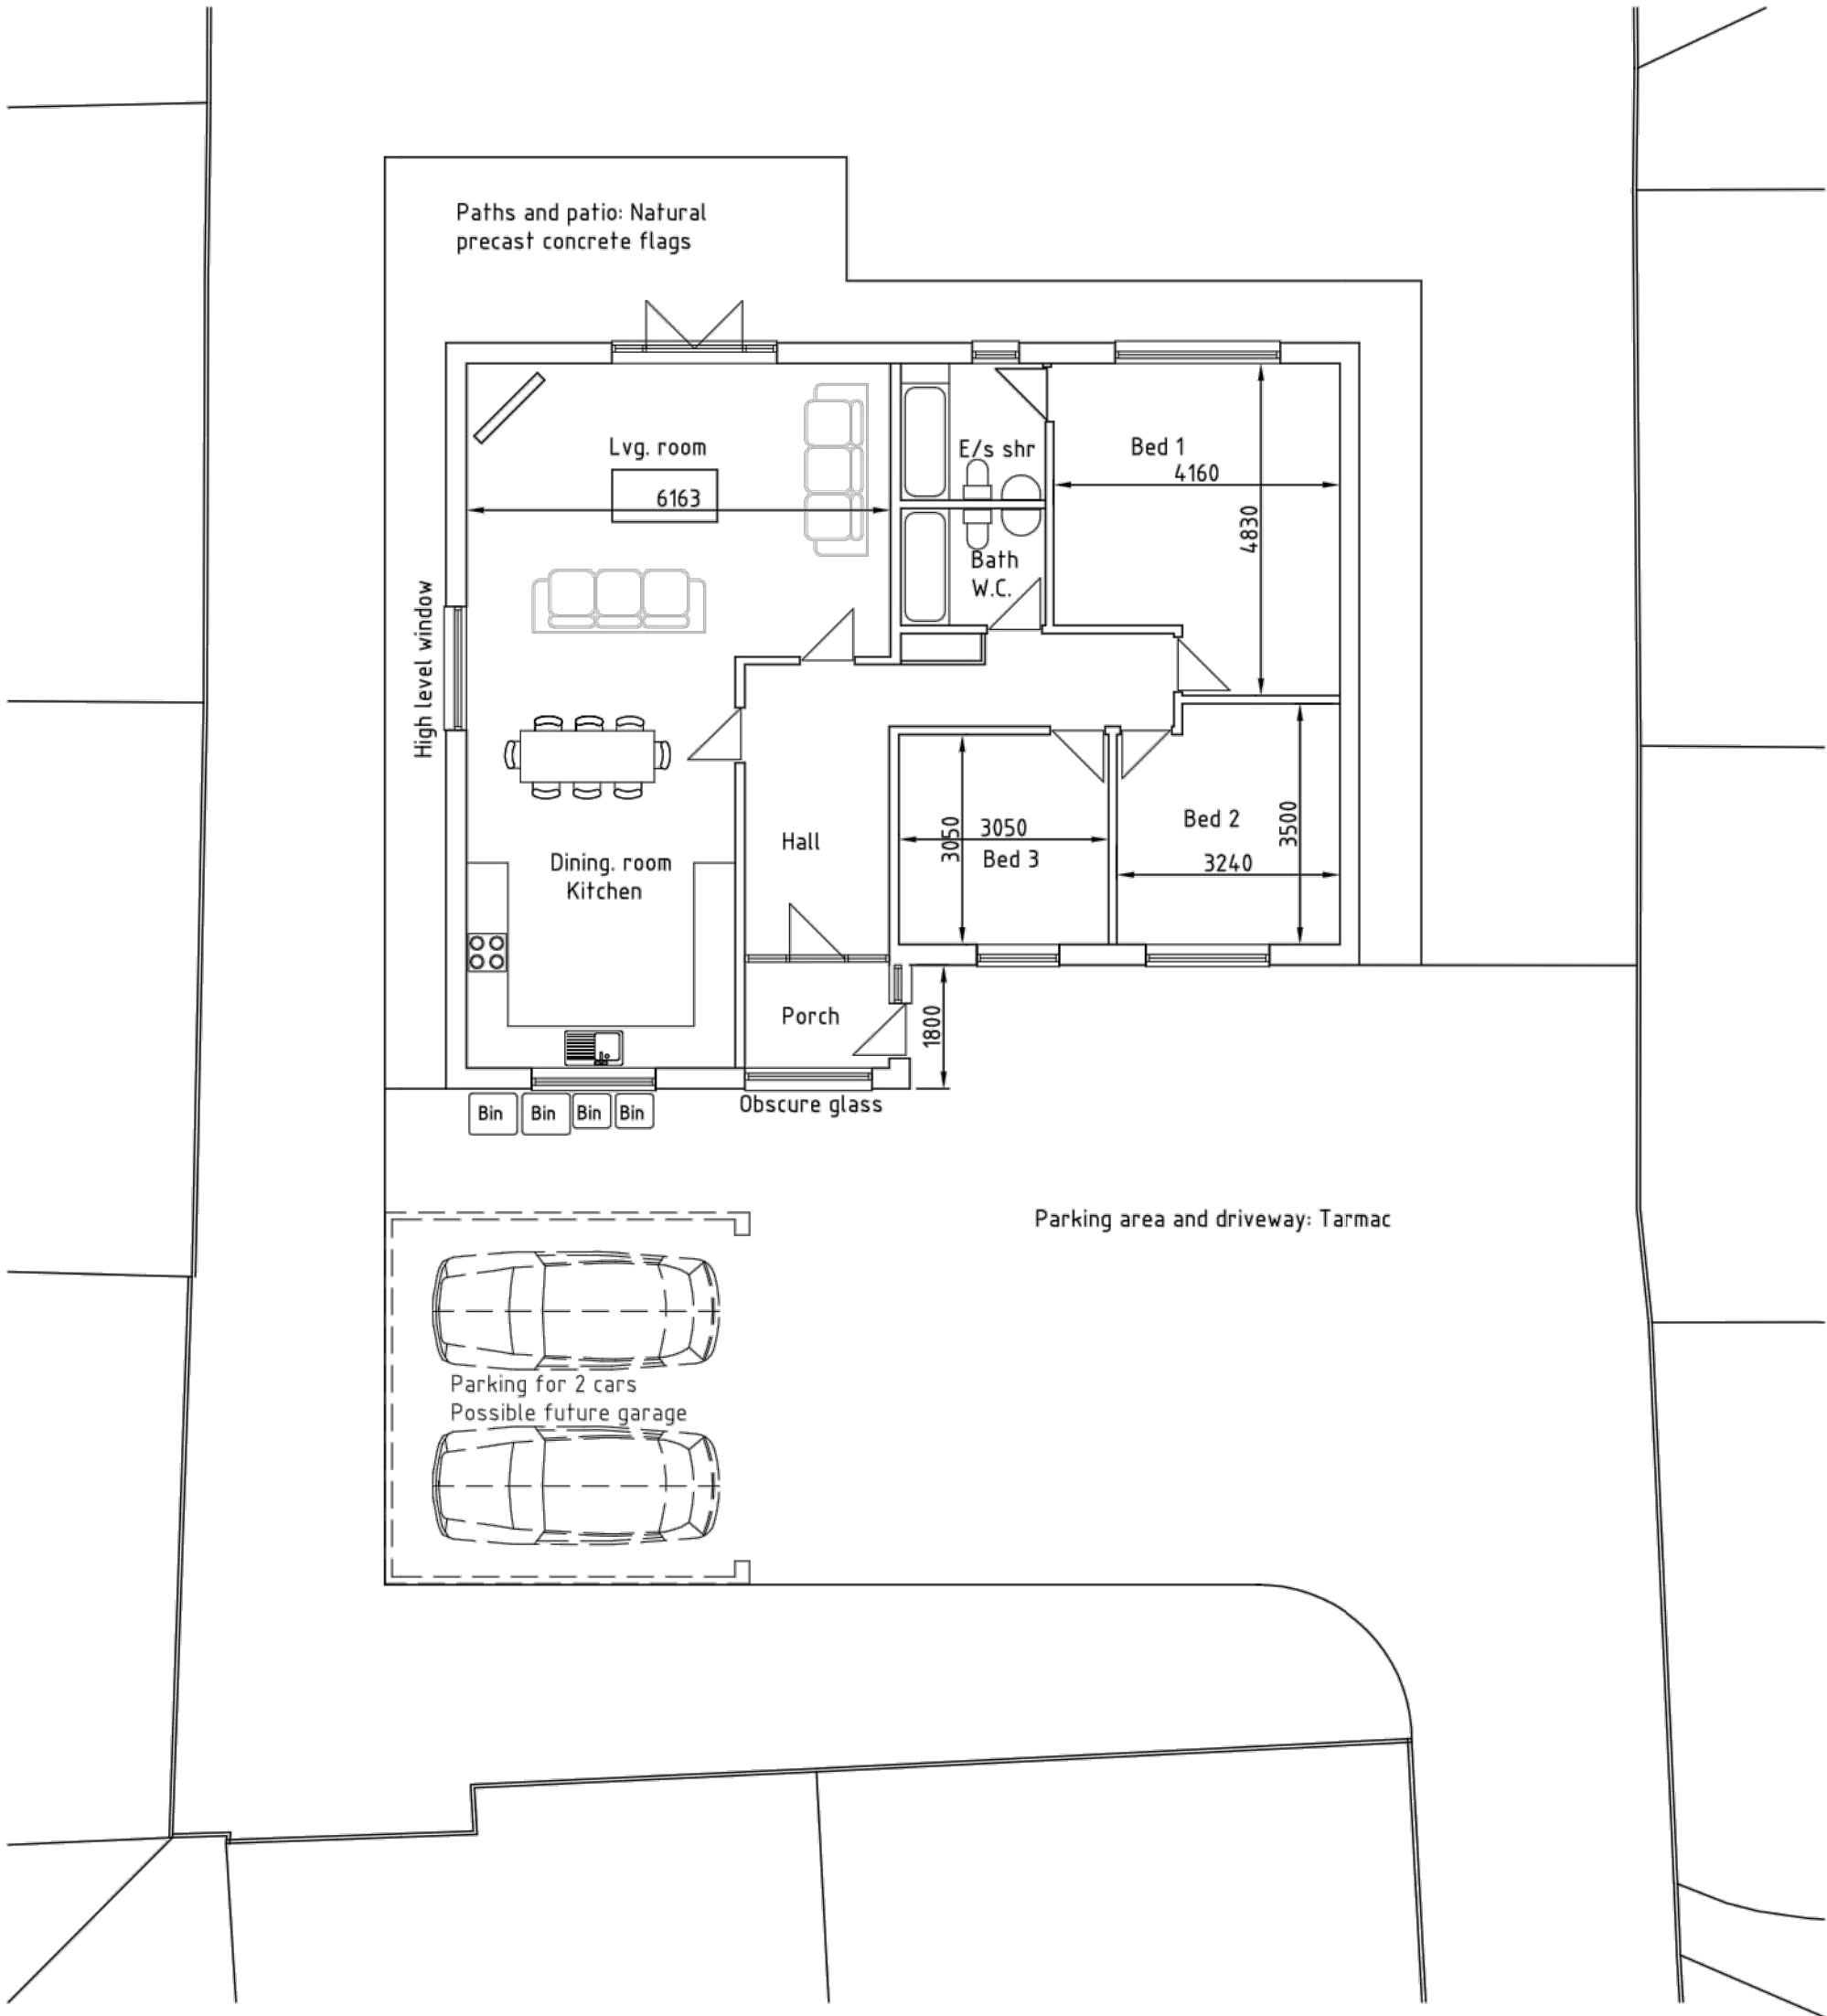

GROUND FLOOR PLAN 1:100 SCALE

C	25.1.16	Footway crossing added, parking area increased	PNH
B	15.1.16	Roof pitch reduced to 30 deg	PNH
A	27.11.15	Location of bins shown	PNH

rev	date	by	chkd
-----	------	----	------

status

client
KATY MOGHIMI

project
PROPOSED BUNGALOW ON LAND BETWEEN 9 AND 11, CARISBROOK ROAD, M45 6UP

title
PLANNING DRAWING

scales
1:50

drawn	checked	approved	date
PNH			NOV 2015

contract no.	drawing no.	revision
12000	01	C

Peter N Hewitt Associates Ltd
Consulting Engineers
3 Wadebridge Avenue, Baguley
Manchester M23 9LS
Tel. 0161-905 2555. Mobile 07946 642 414
E-mail: phewitt1@btconnect.com