


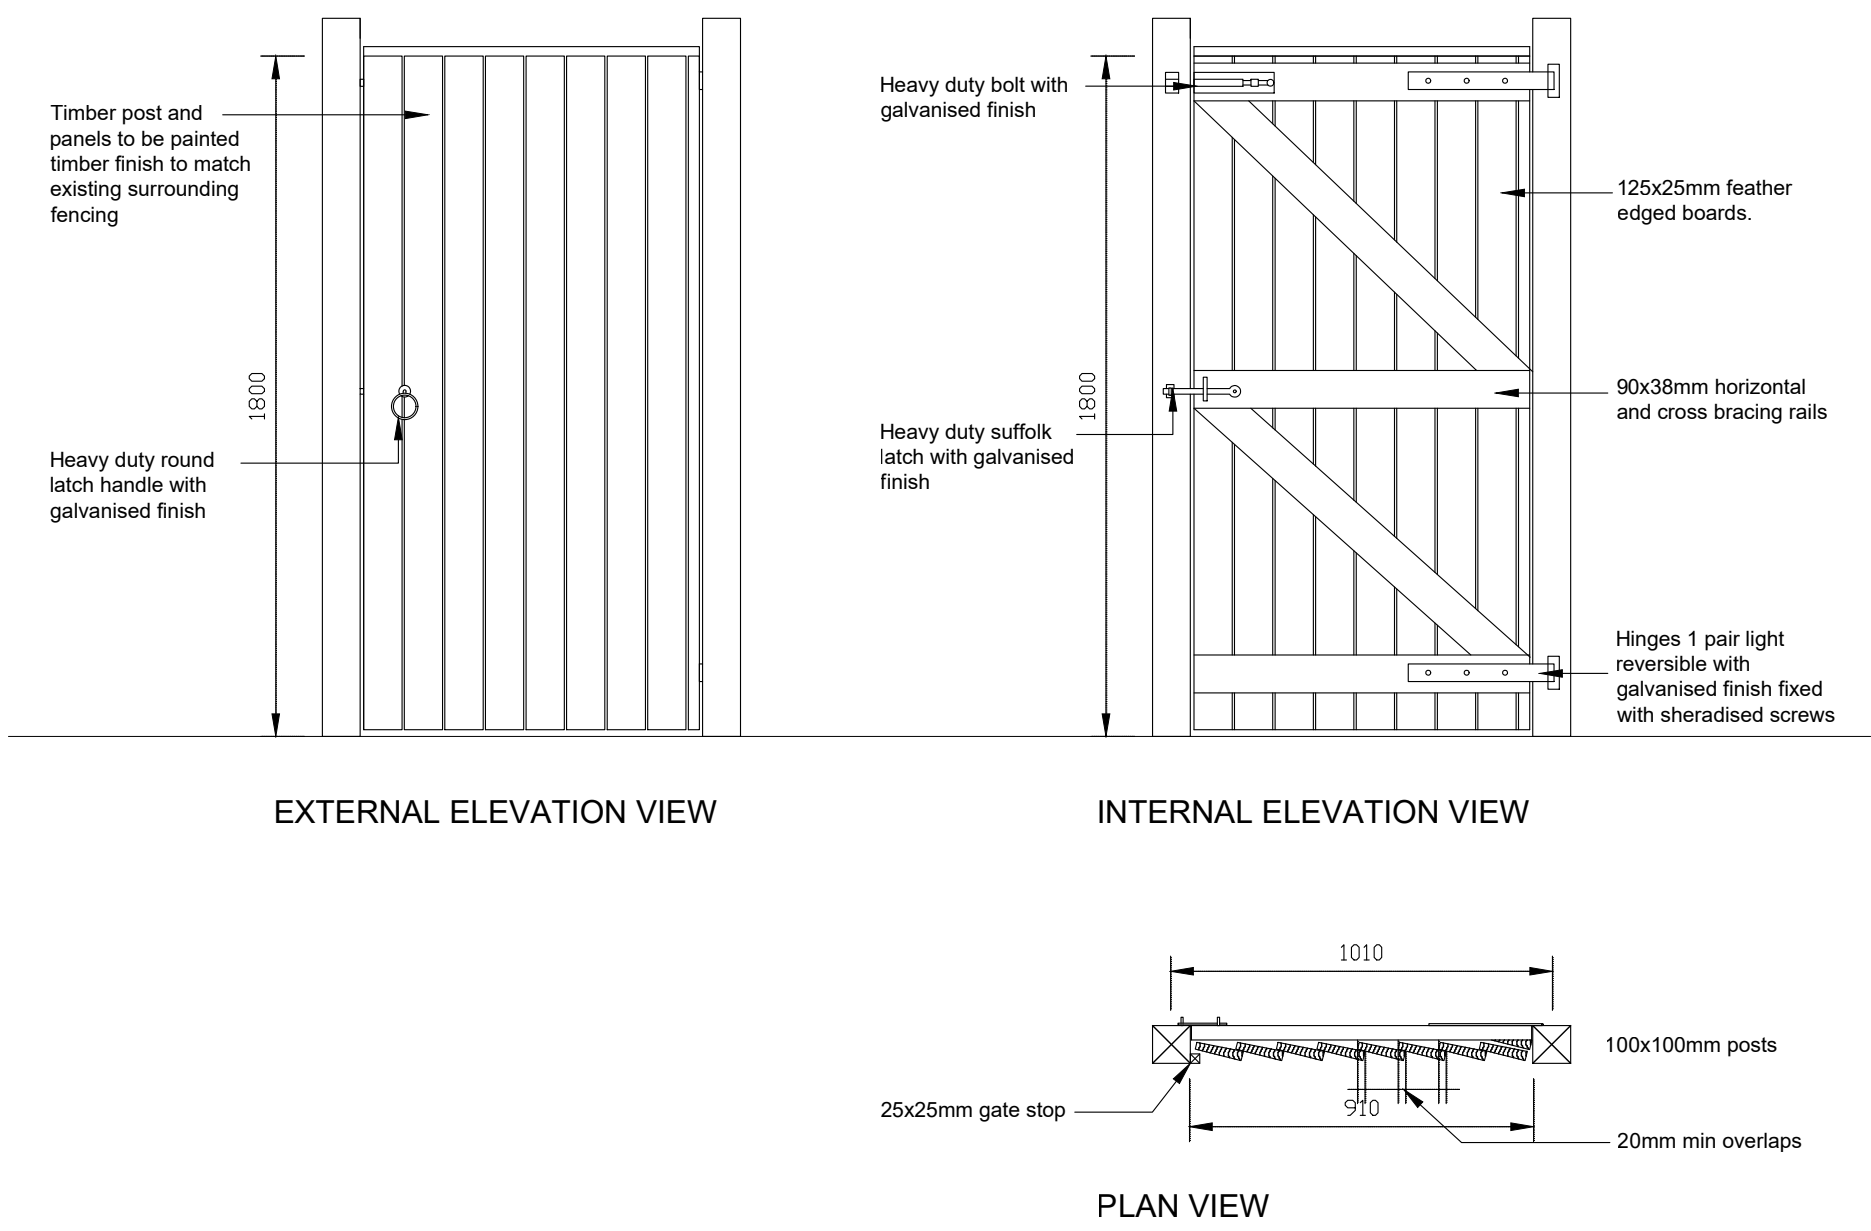

Close Panel Gate Detail
Scale @ 1 : 20

ALL STEEL WORK SIZES AND DESIGN TO BE CONFIRM BY ENGINEER BEFORE COMMENCEMENT OF WORK					
B	21.03.26	Proposed Gate details added	SN	KFD	
A	10.03.26	Amended to suit site constraints	SN	KFD	
rev:	date:	comment(s):	name:	check:	
status: PLANNING					
client: Mr and Mrs Francos-Downs, 38 Heys Road, Prestwich, M25 1JY					
job: Proposed Rear and Side Extension ALT SCHEME					
title: Site Plan as Existing and Proposed and Boundary Treatment Details					
drawn: SN	date: 20.01.26	scale @a1: A/N			
job no: 388	drg no: P-05	Rev B			