




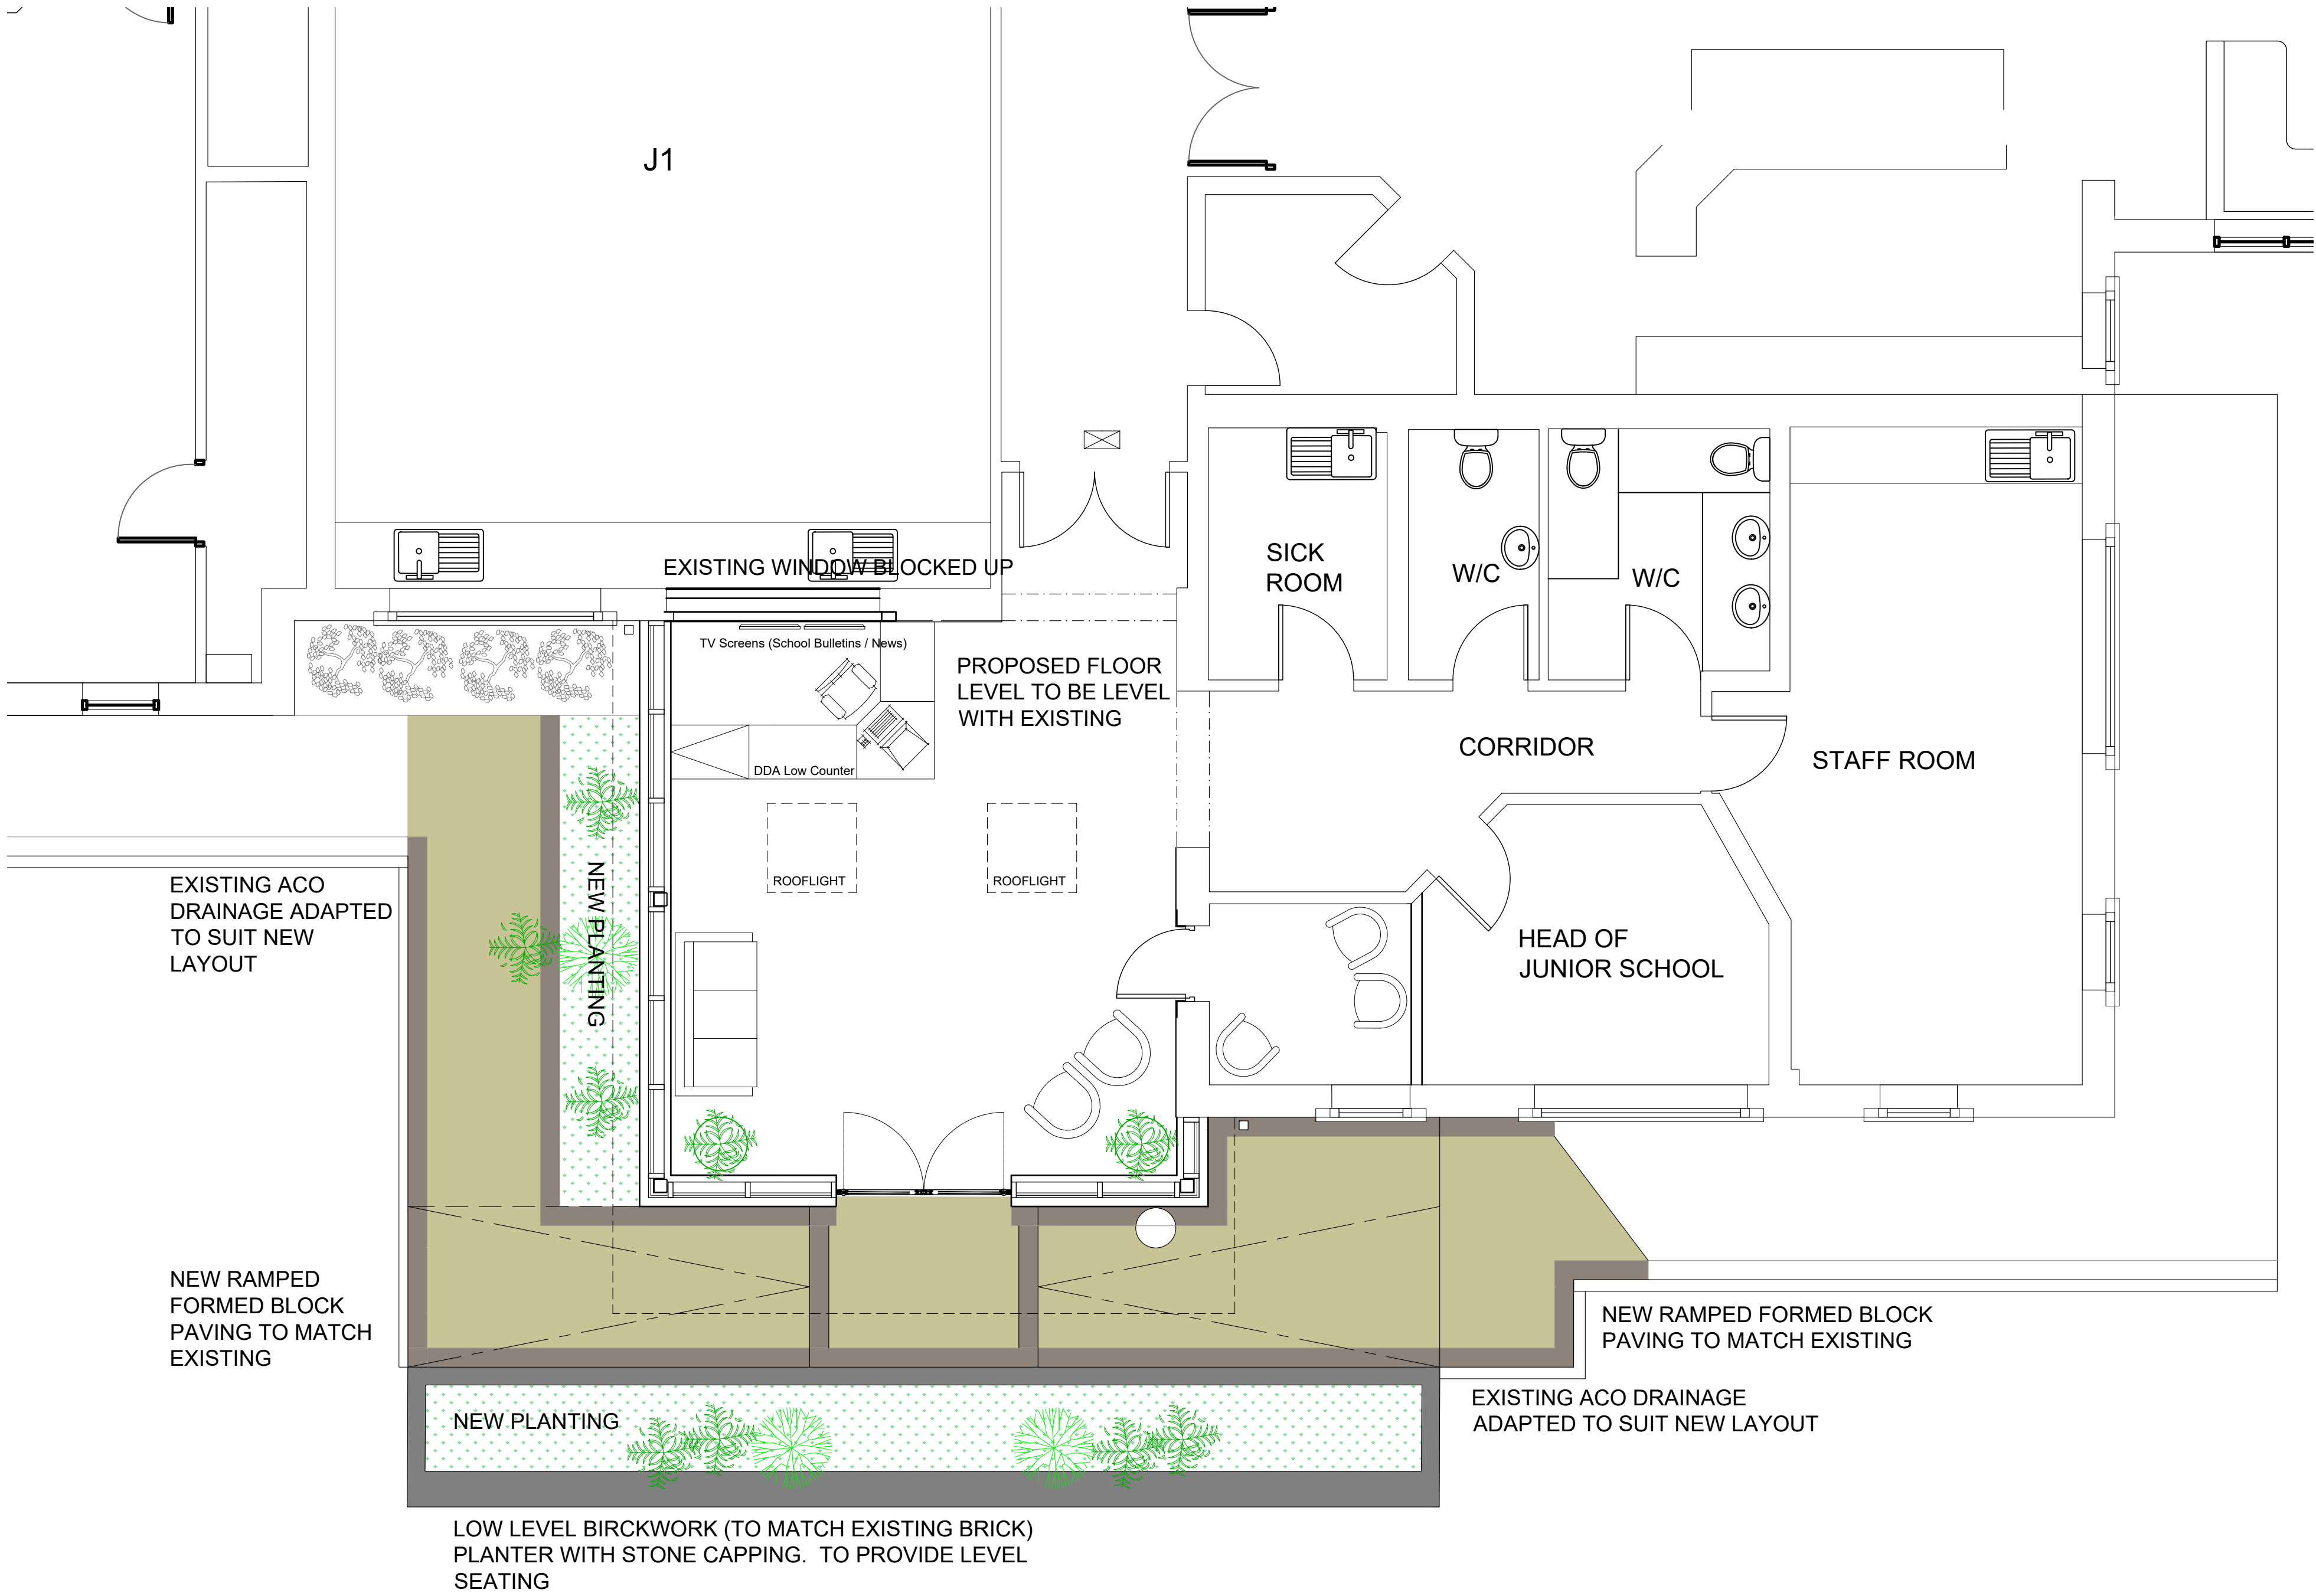

PROPOSED PLAN SCALE 1:50

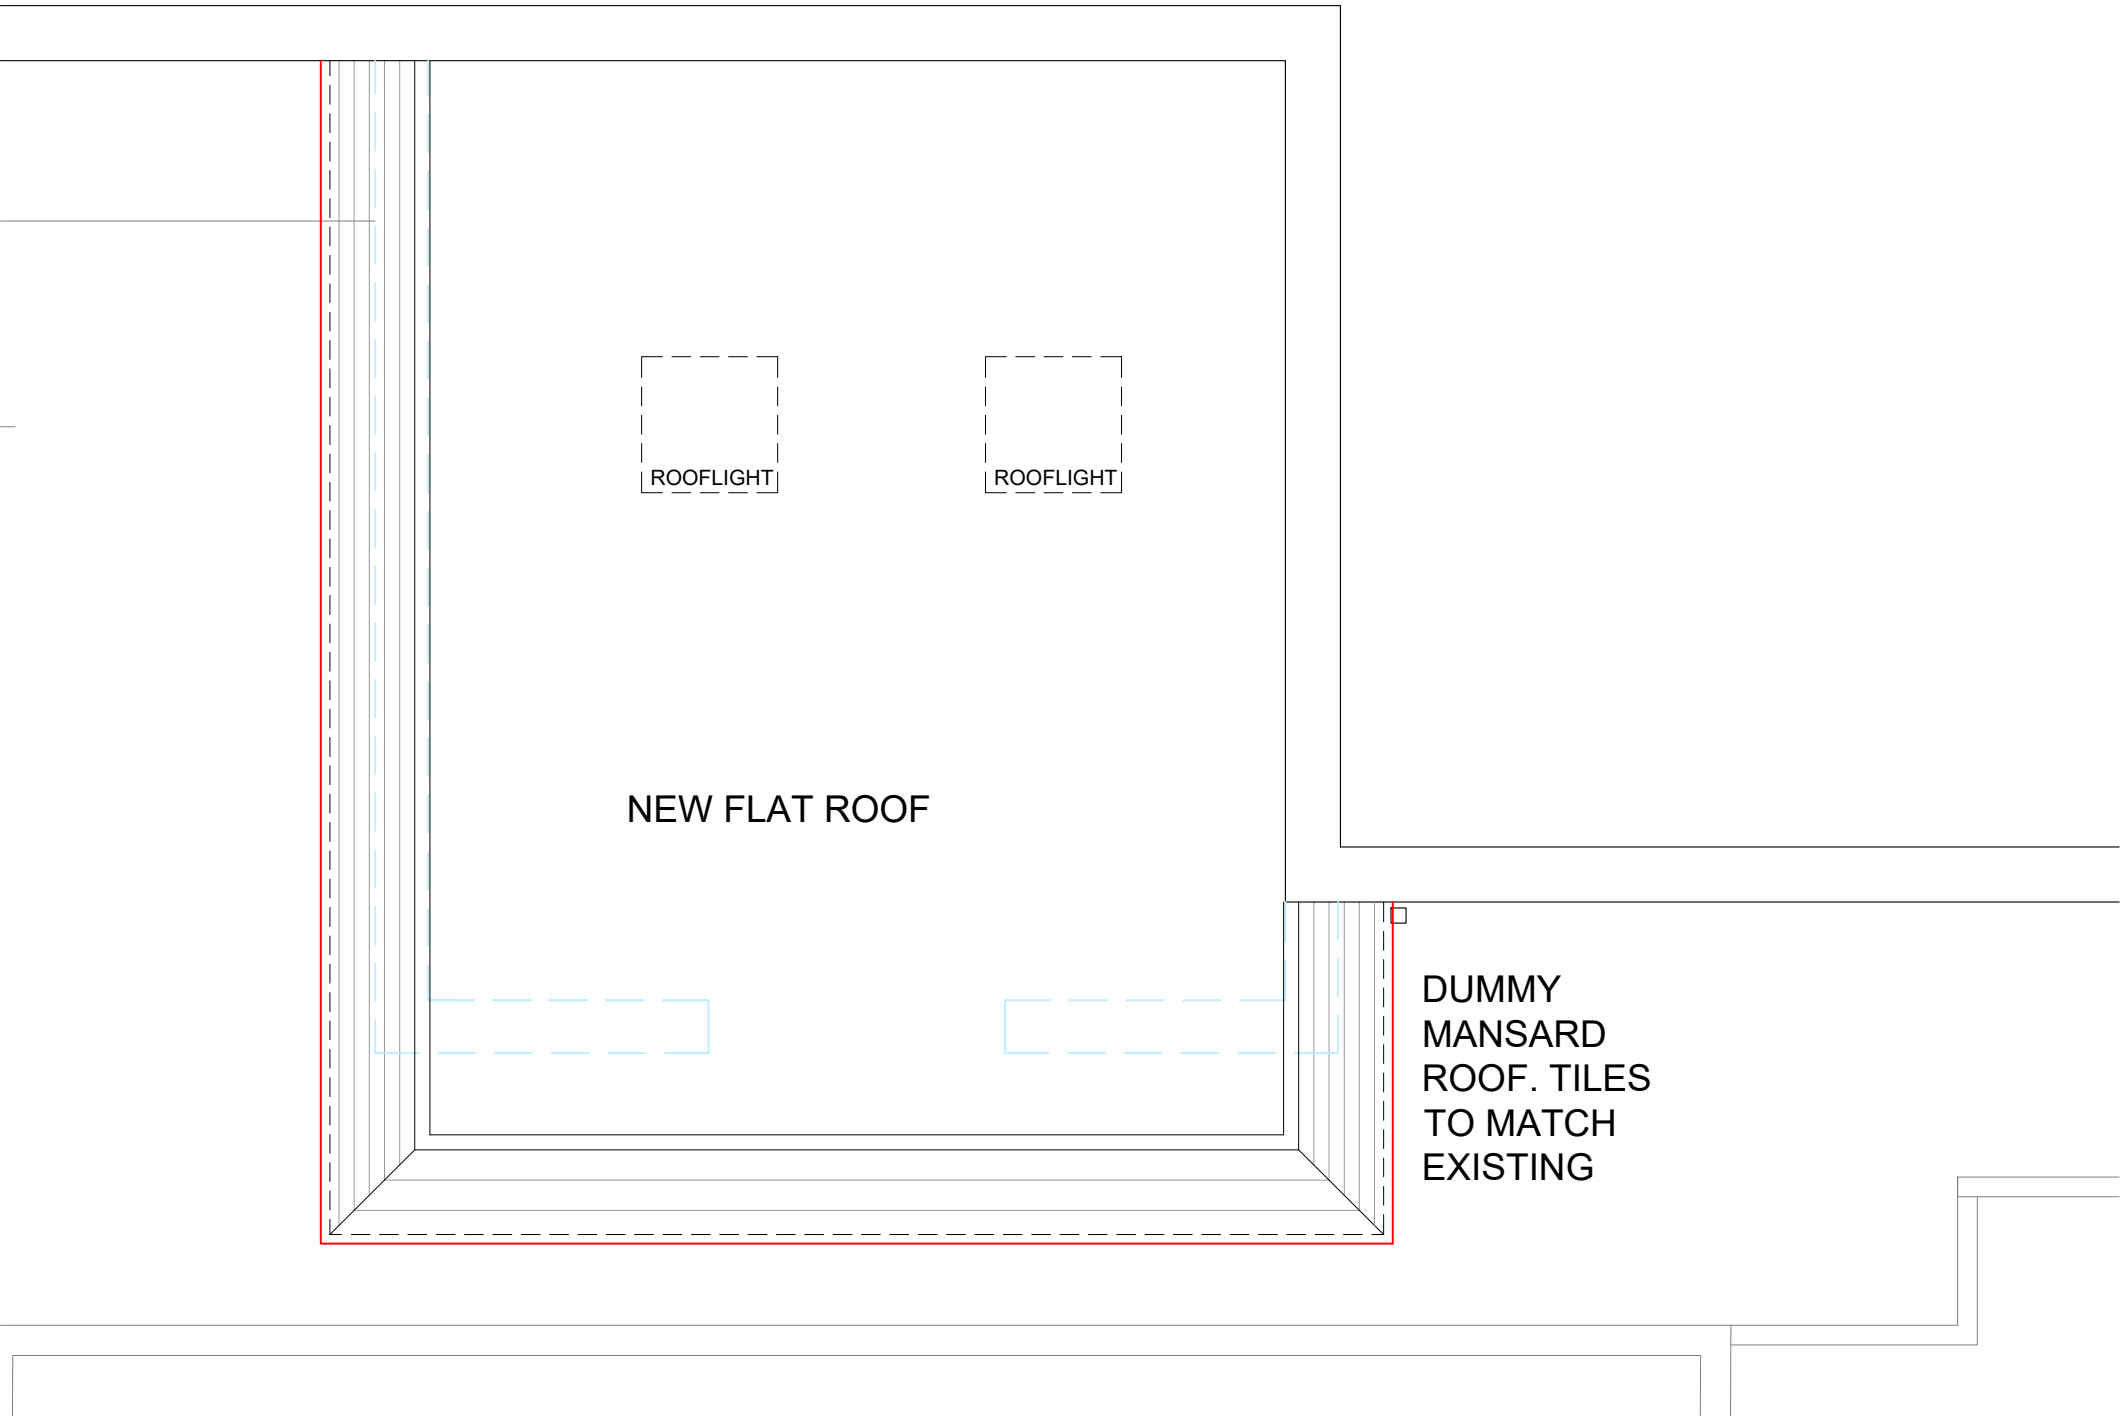

PROPOSED ROOF PLAN SCALE 1:50

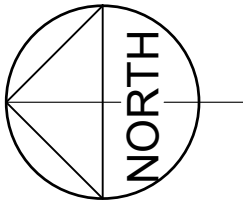

IMPORTANT
© This drawing is copyright and remains the property of this practice
Do not scale this drawing
All dimensions to be checked on site
Positions of existing services to be confirmed prior to proceeding

REVISION STATUS
S Information issued for feasibility or scheme design
T Information issued for tender purposes only
C Information issued for Construction
NB: Only those drawings containing a C revision to be used for construction

NOTES



REVISION	DATE	DESCRIPTION

CLIENT
Bury Grammar Schools

PROJECT
Juniors Entrance Reception

DRAWING TITLE
Proposed Floor and Roof Plan

SCALE	DATE	DRAWN	CHECKED
1:50 @A1	NOV '21	AF	GH

DRG NO.	REVISION
6899_L02	

fwp

FWP
6 & 7 RIBBLESDALE PLACE
PRESTON PR1 3NA
T (01772) 259824
F (01772) 203375
E mail@fwp.co.uk
www.fwpgroup.co.uk

Frank Whittle Partnership Limited