



LAND AT HARPER FOLD ROAD, RADCLIFFE


PLANNING APPROVAL

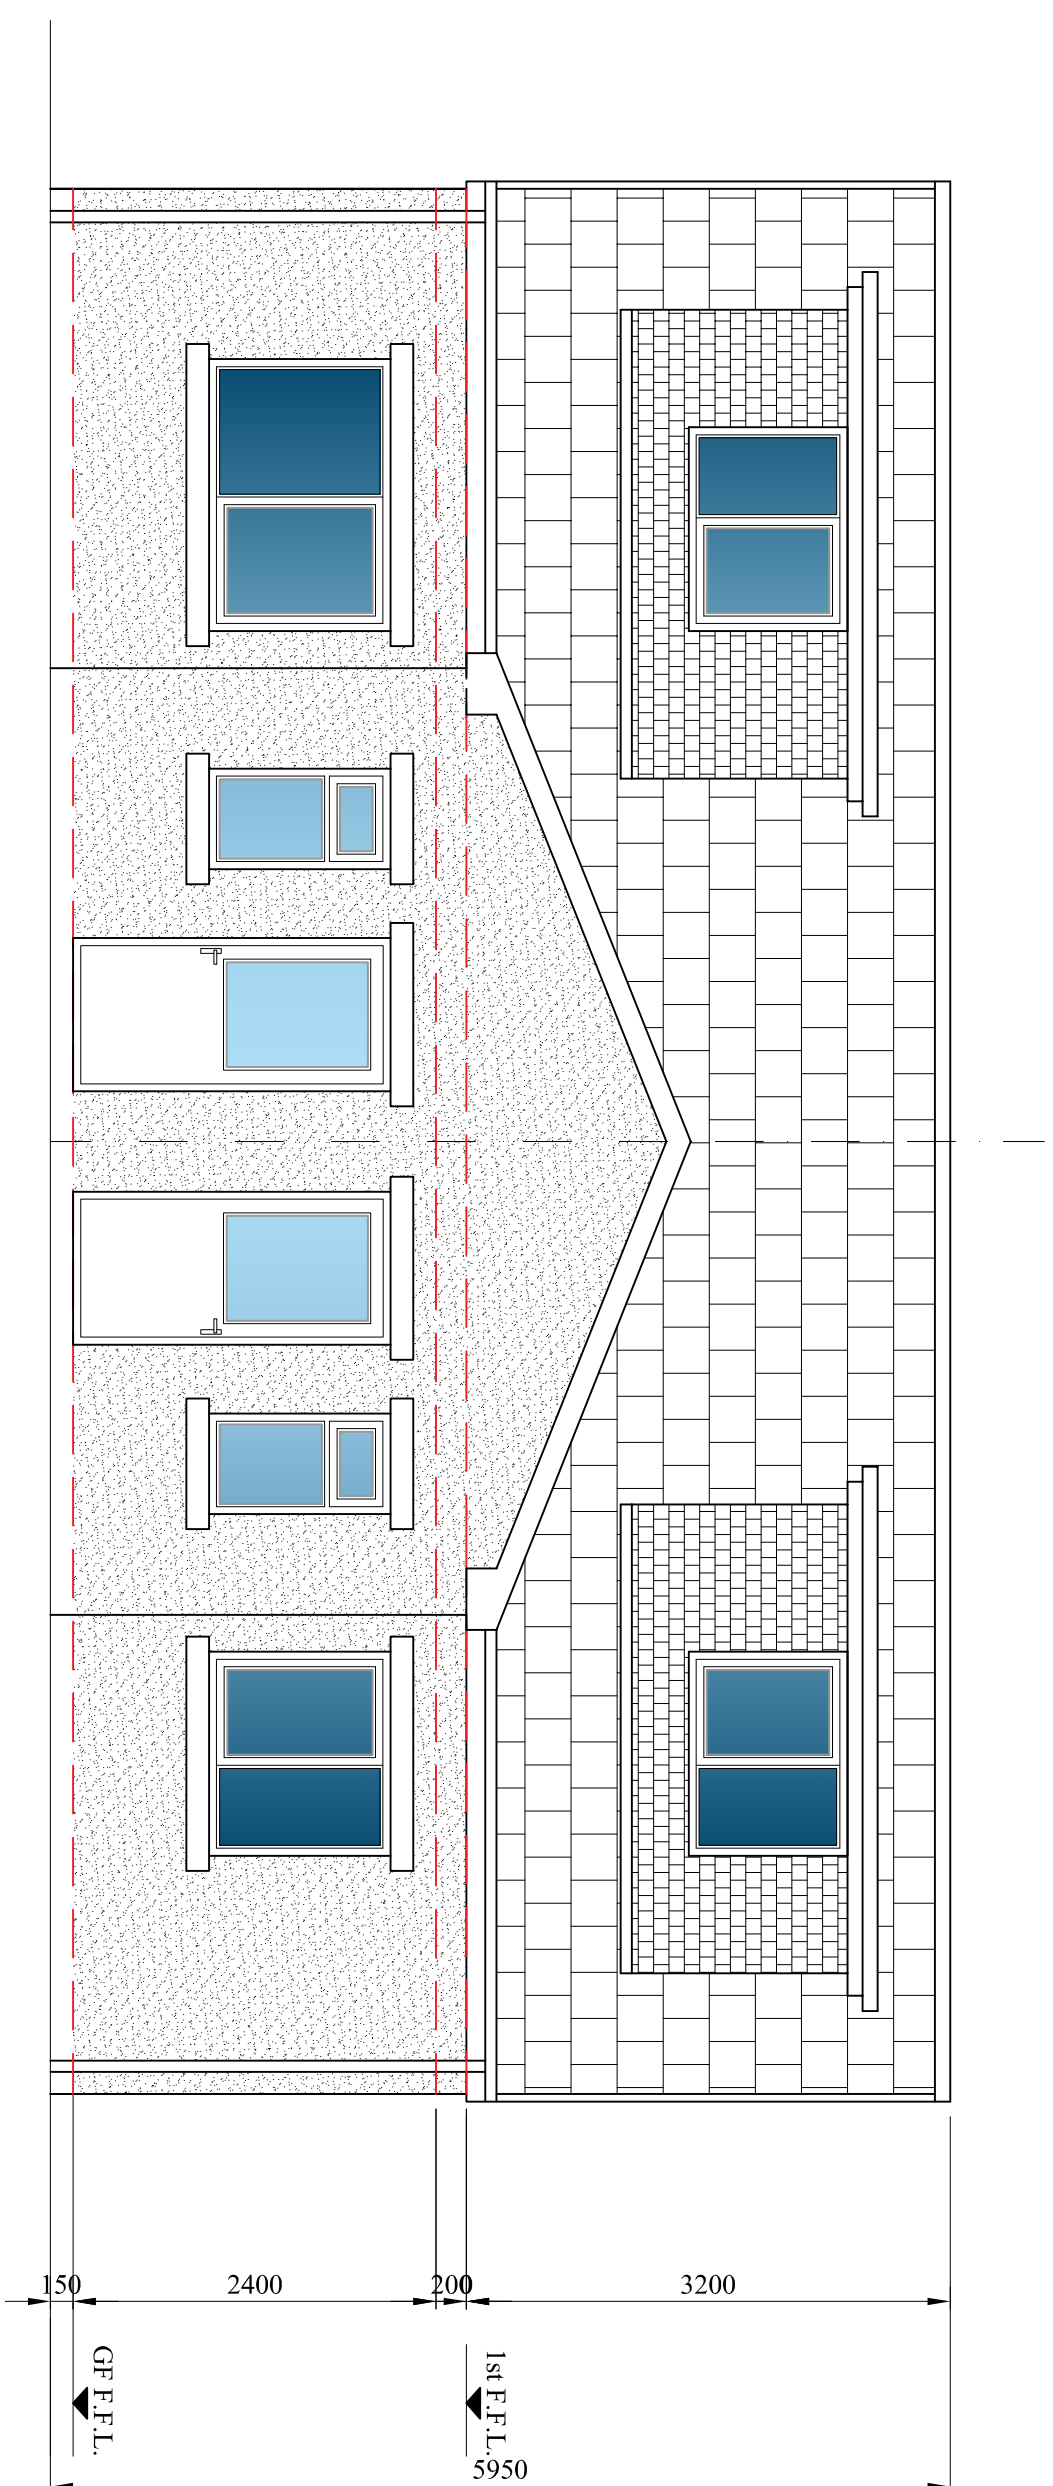


FRONT ELEVATION
(SCALE 1:50)

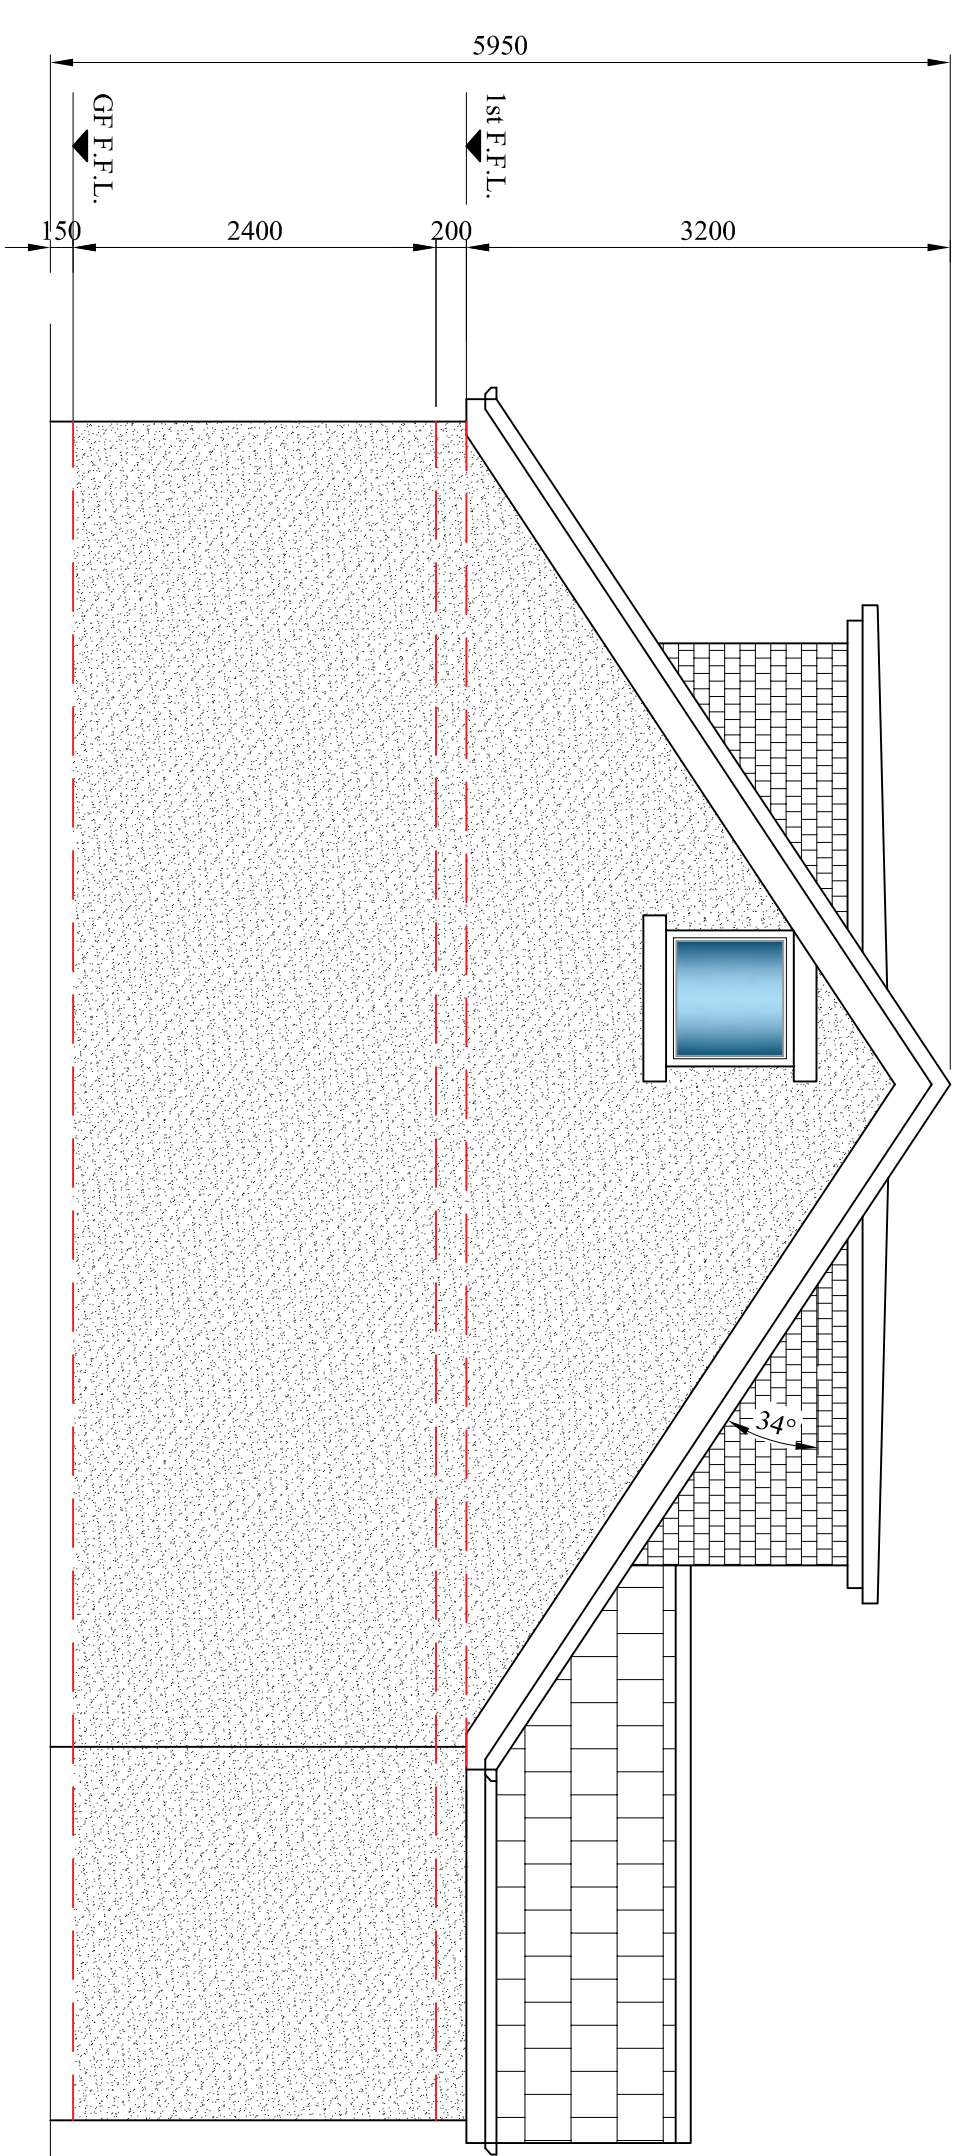

LEFT SIDE ELEVATION
(SCALE 1:50)

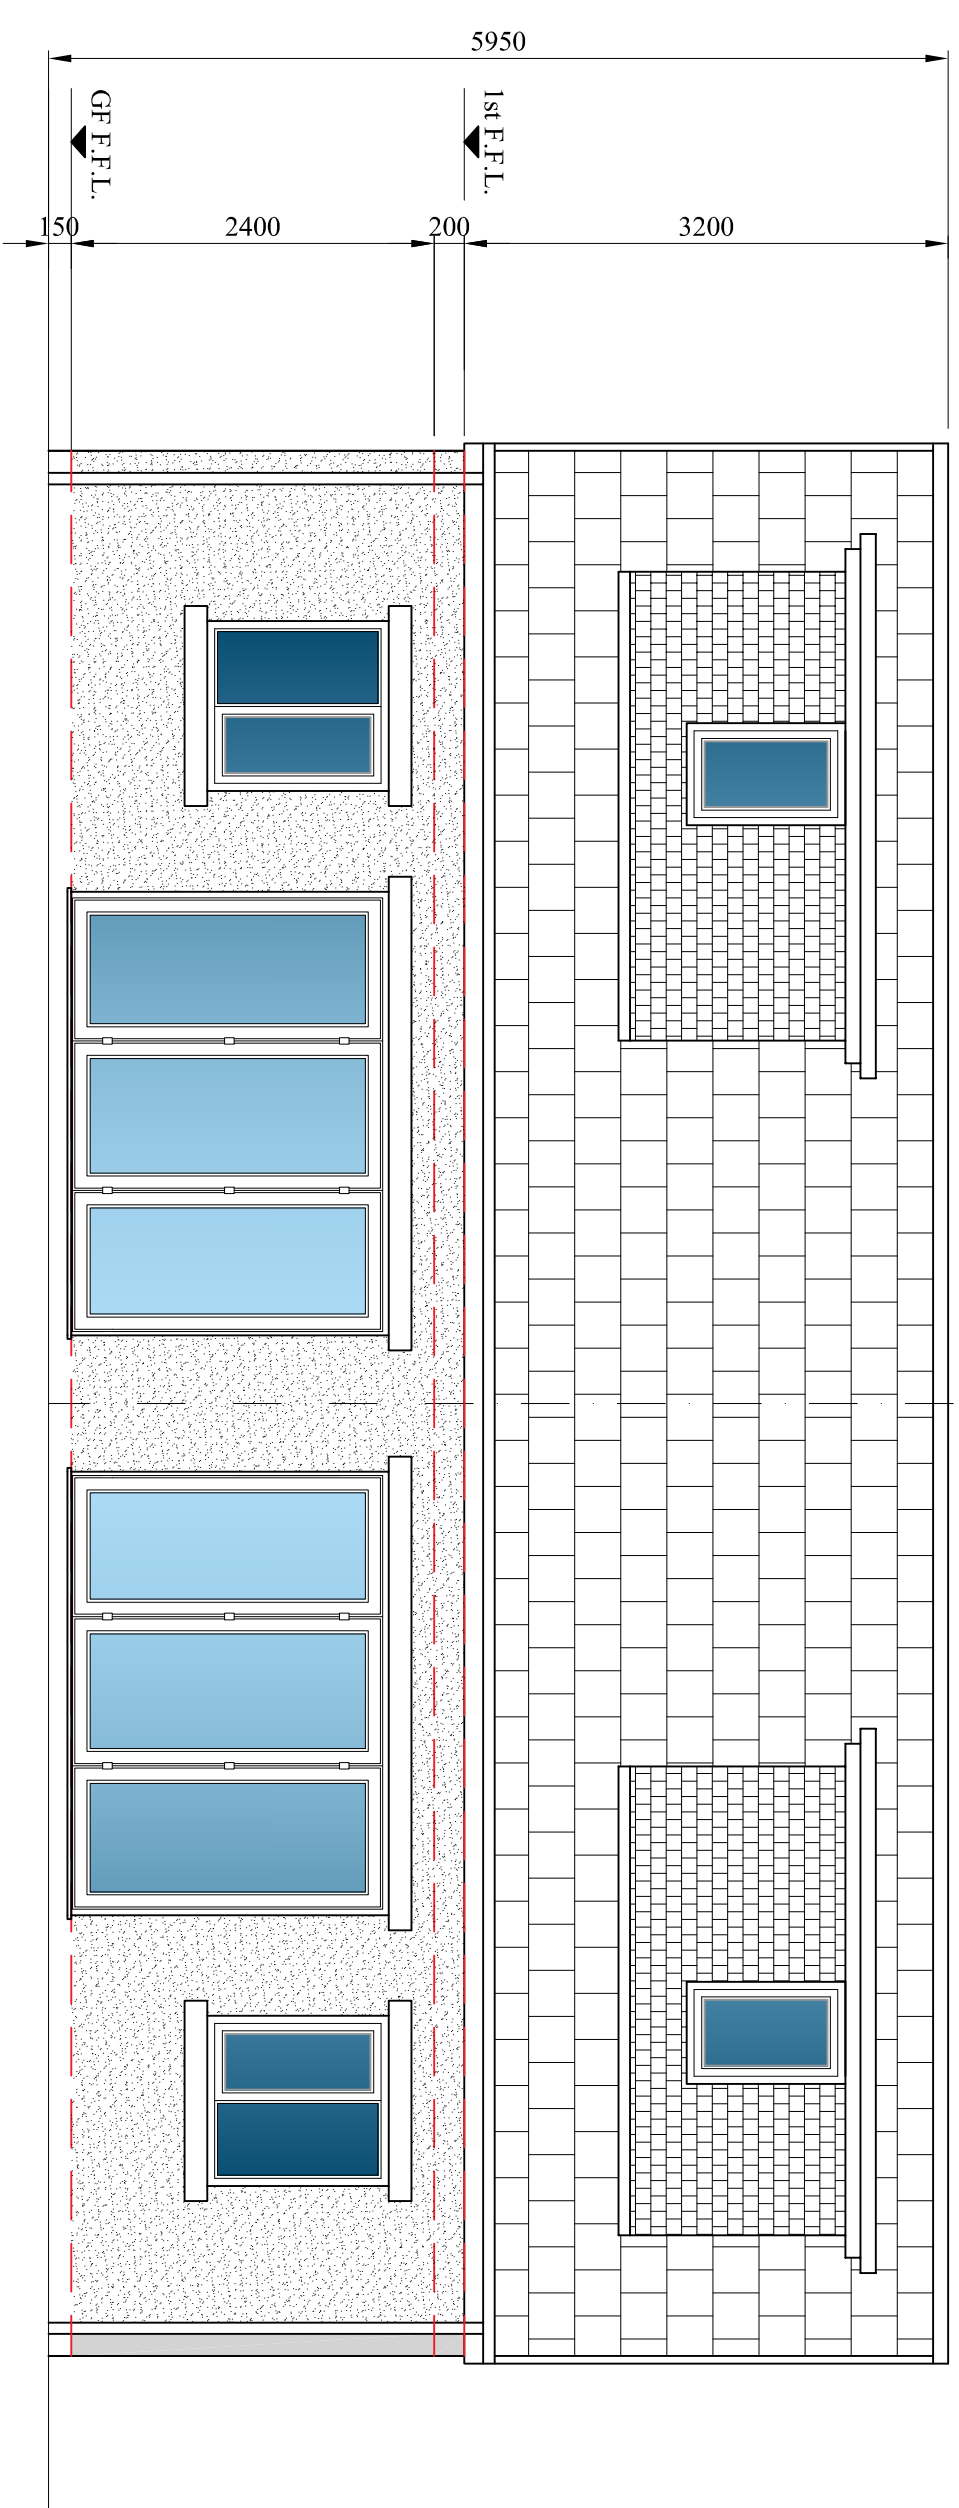

REAR ELEVATION
(SCALE 1:50)

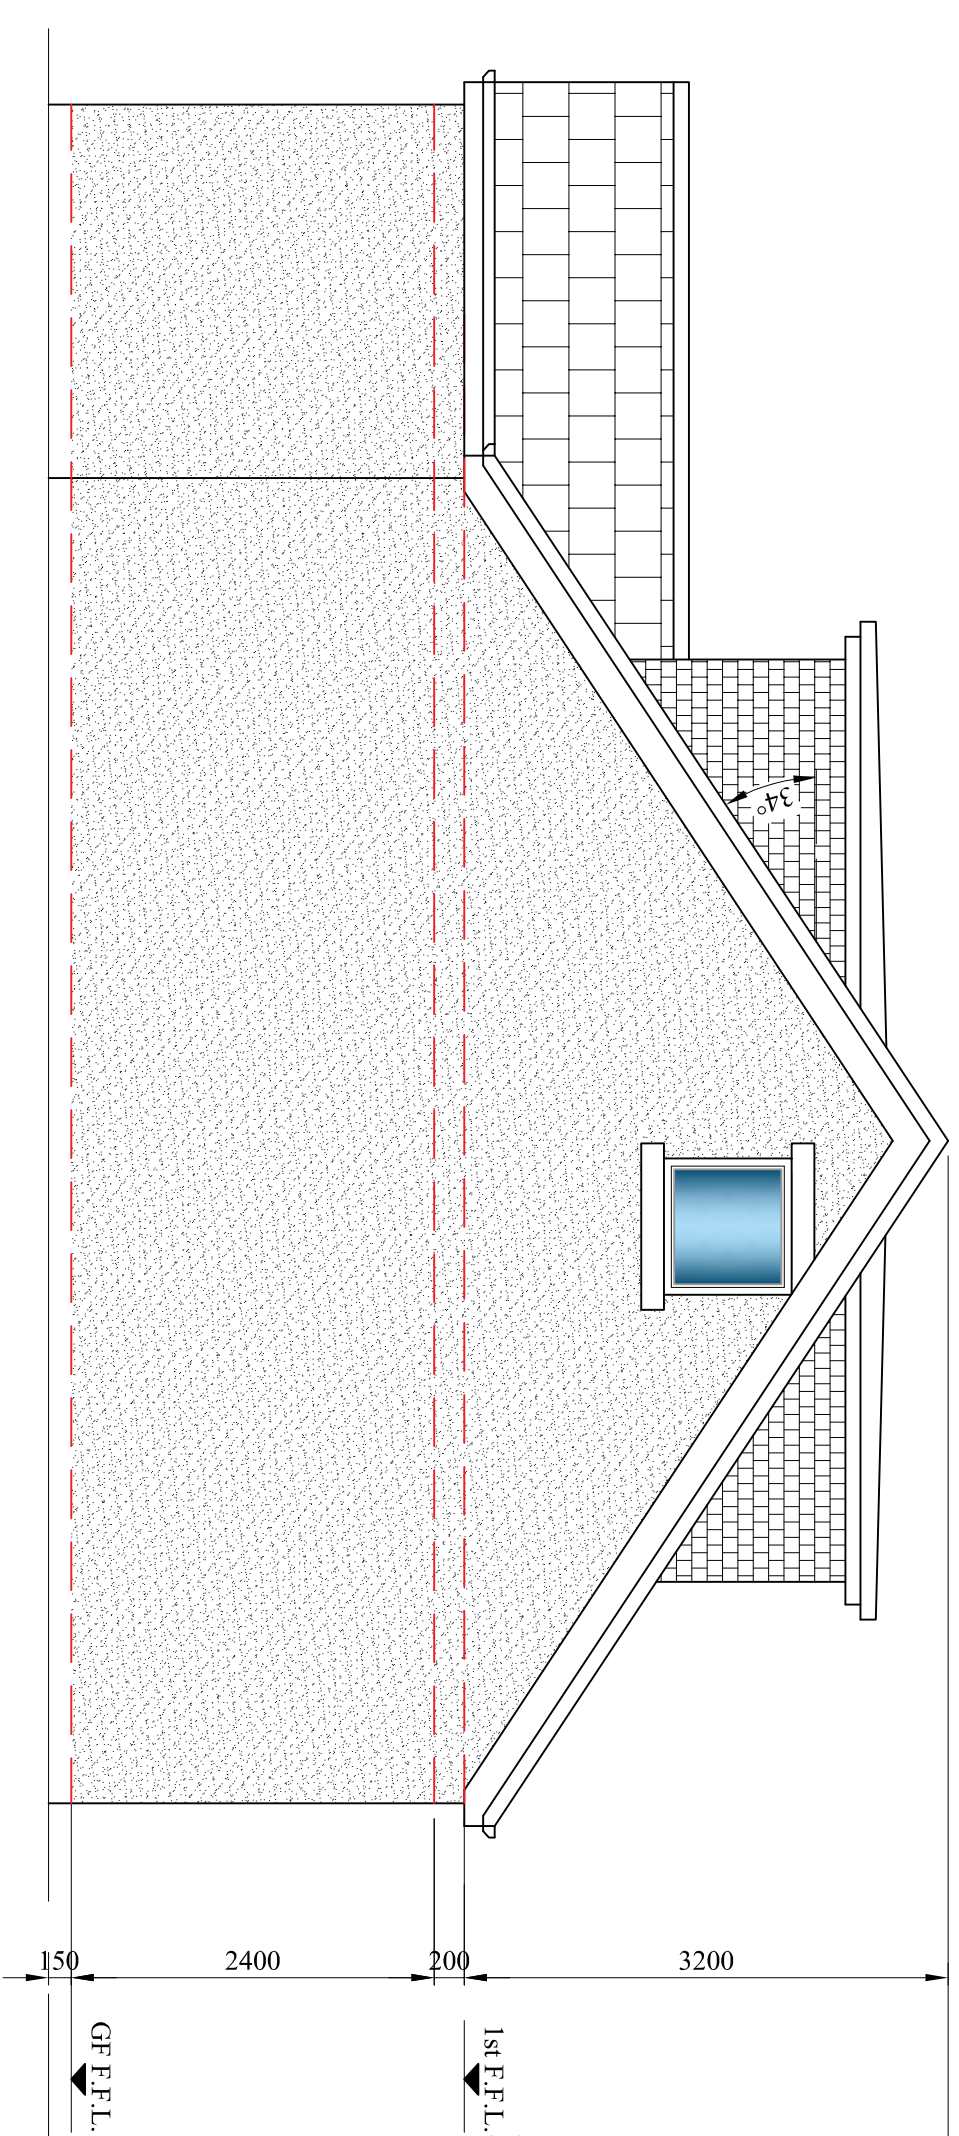

RIGHT SIDE ELEVATION
(SCALE 1:50)

PROJECT:		DRAWING STATUS:	
LAND AT HARPER FOLD Rd		PLANNING APPROVAL	
RADCLIFFE		ISSUED FOR PLANNING APPROVAL	
PROPOSED 2 No. DWELLINGS (C3)		ISSUED FOR PLANNING APPROVAL	
TITLE:		A	
SCALE & SIZE:		C	
1:50 @ A1 UNO		14.05.24	
PROJECT No:		24.01.24	
DRAWING No:		15.04.23	
STATES:		ISSUED FOR PLANNING APPROVAL	
PLANNING APP.		ISSUED FOR PLANNING APPROVAL	
DATE:		APR. 23	
003		REV:	
C		C	