



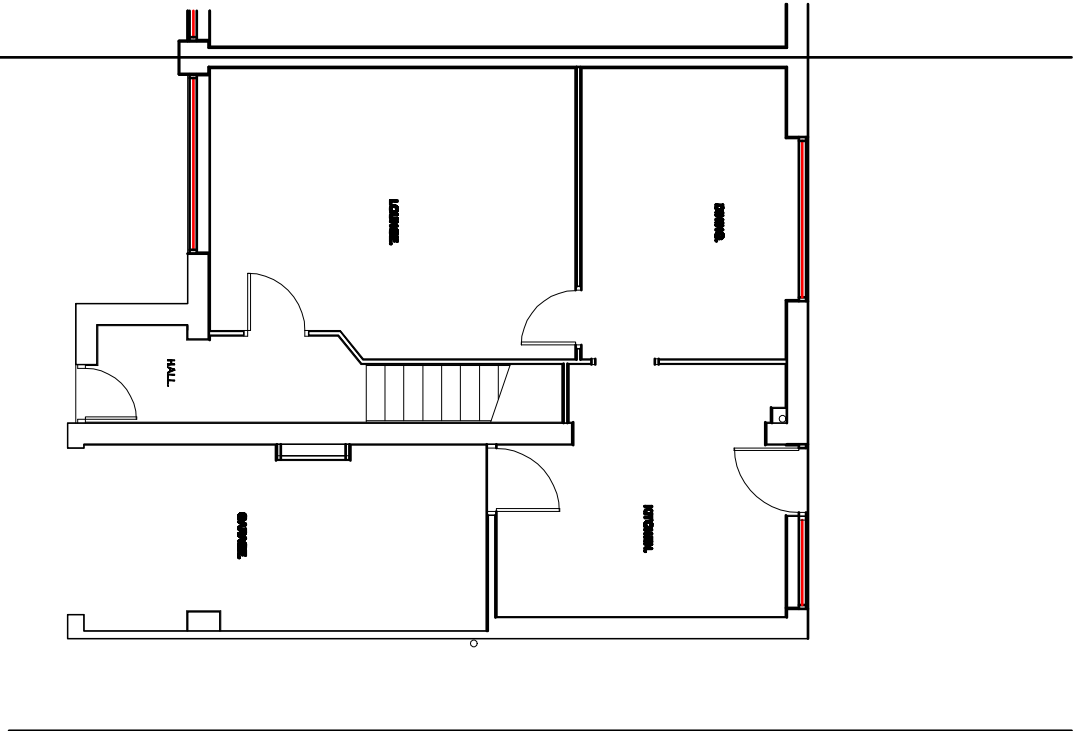

EXISTING GROUND FLOOR PLAN.

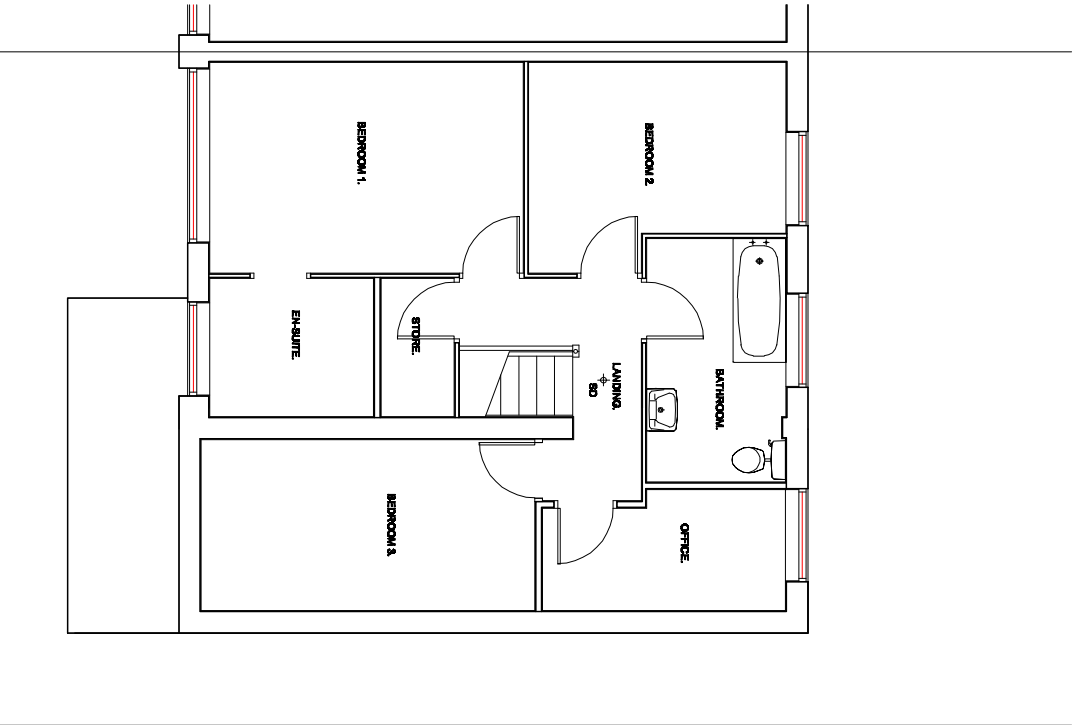

EXISTING FIRST FLOOR PLAN
(Not To Scale).

Revision	Title : PROPOSED SINGLE STOREY REAR EXTENSION.	Project : 30, HASLAM HEY CLOSE, BLURY, BL6 2LB	MTC Designs 31 Exford Drive Bosham BL2 6TB T: 01204 415714, M: 07700208914 Email: mitch@mtcdesigns.co.uk Scale: 1:100 @ A3 Date: November 2024. Drawing No: P02
----------	---	---	--