




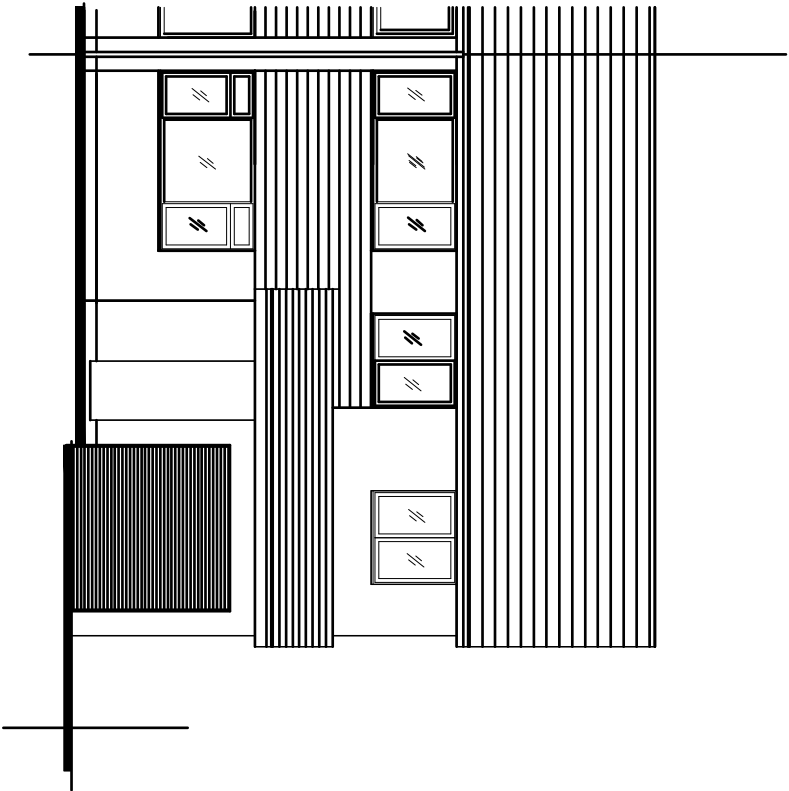


EXISTING FRONT ELEVATION.

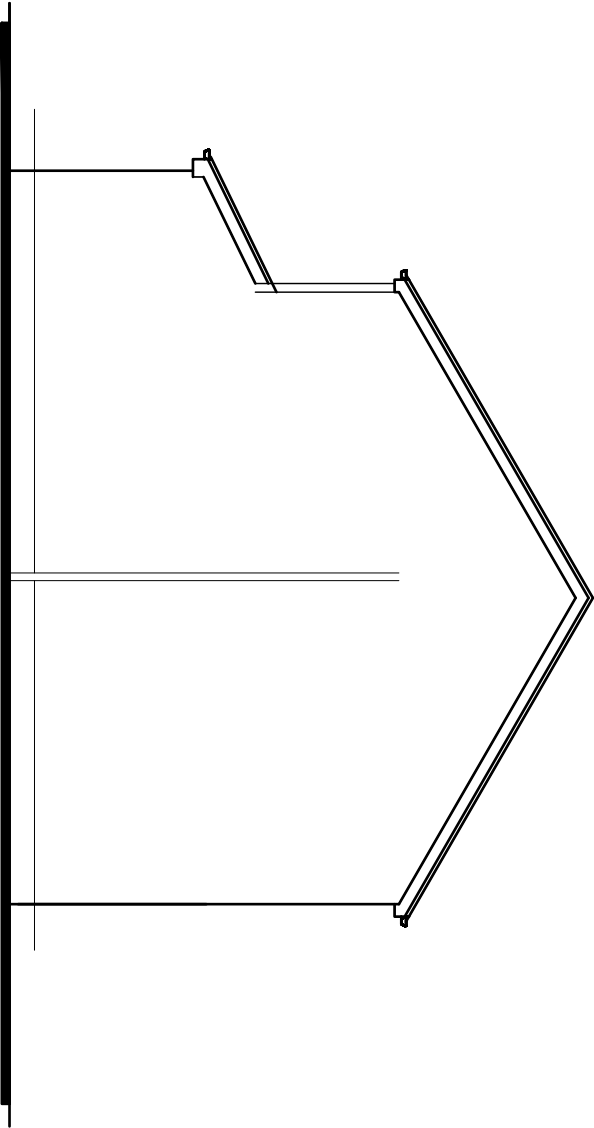

EXISTING SIDE ELEVATION.

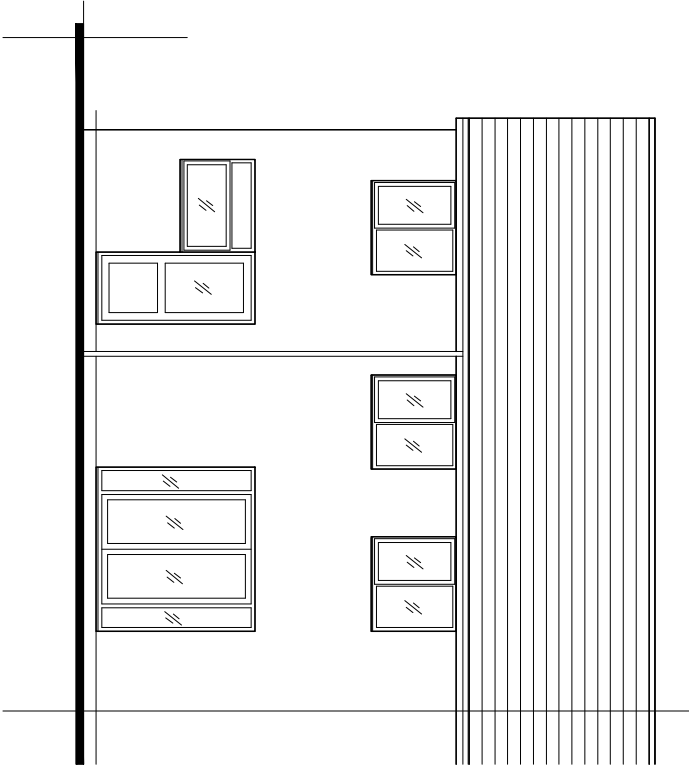

EXISTING REAR ELEVATION.

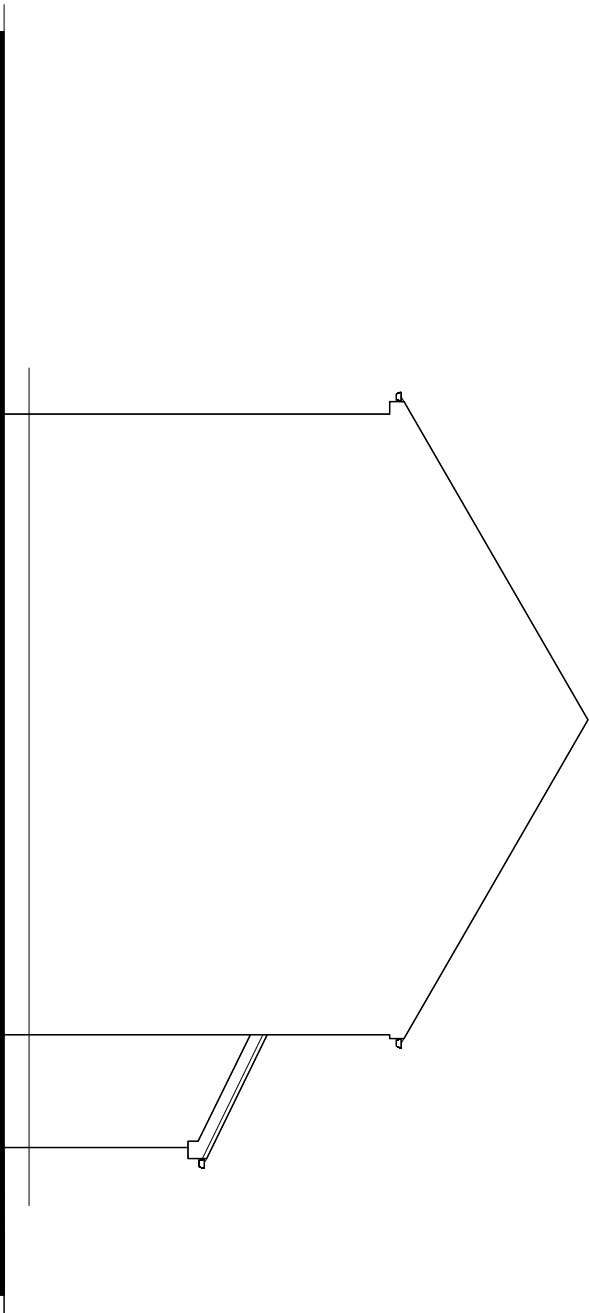

EXISTING SIDE ELEVATION.

Revision	Title :	Project :	MTC Designs	
	PROPOSED SINGLE STOREY REAR EXTENSION.	39, HASLAM HEY CLOSE, BLURY, BL9 2LB	Scale: 1:100 @ A3 Date: November 2024.	31 Exford Drive Bolton BL2 6TB T: 01204 418714, M: 0770028514 Email: mitch@mtcdesigns.co.uk
			Drawing No: P01	