


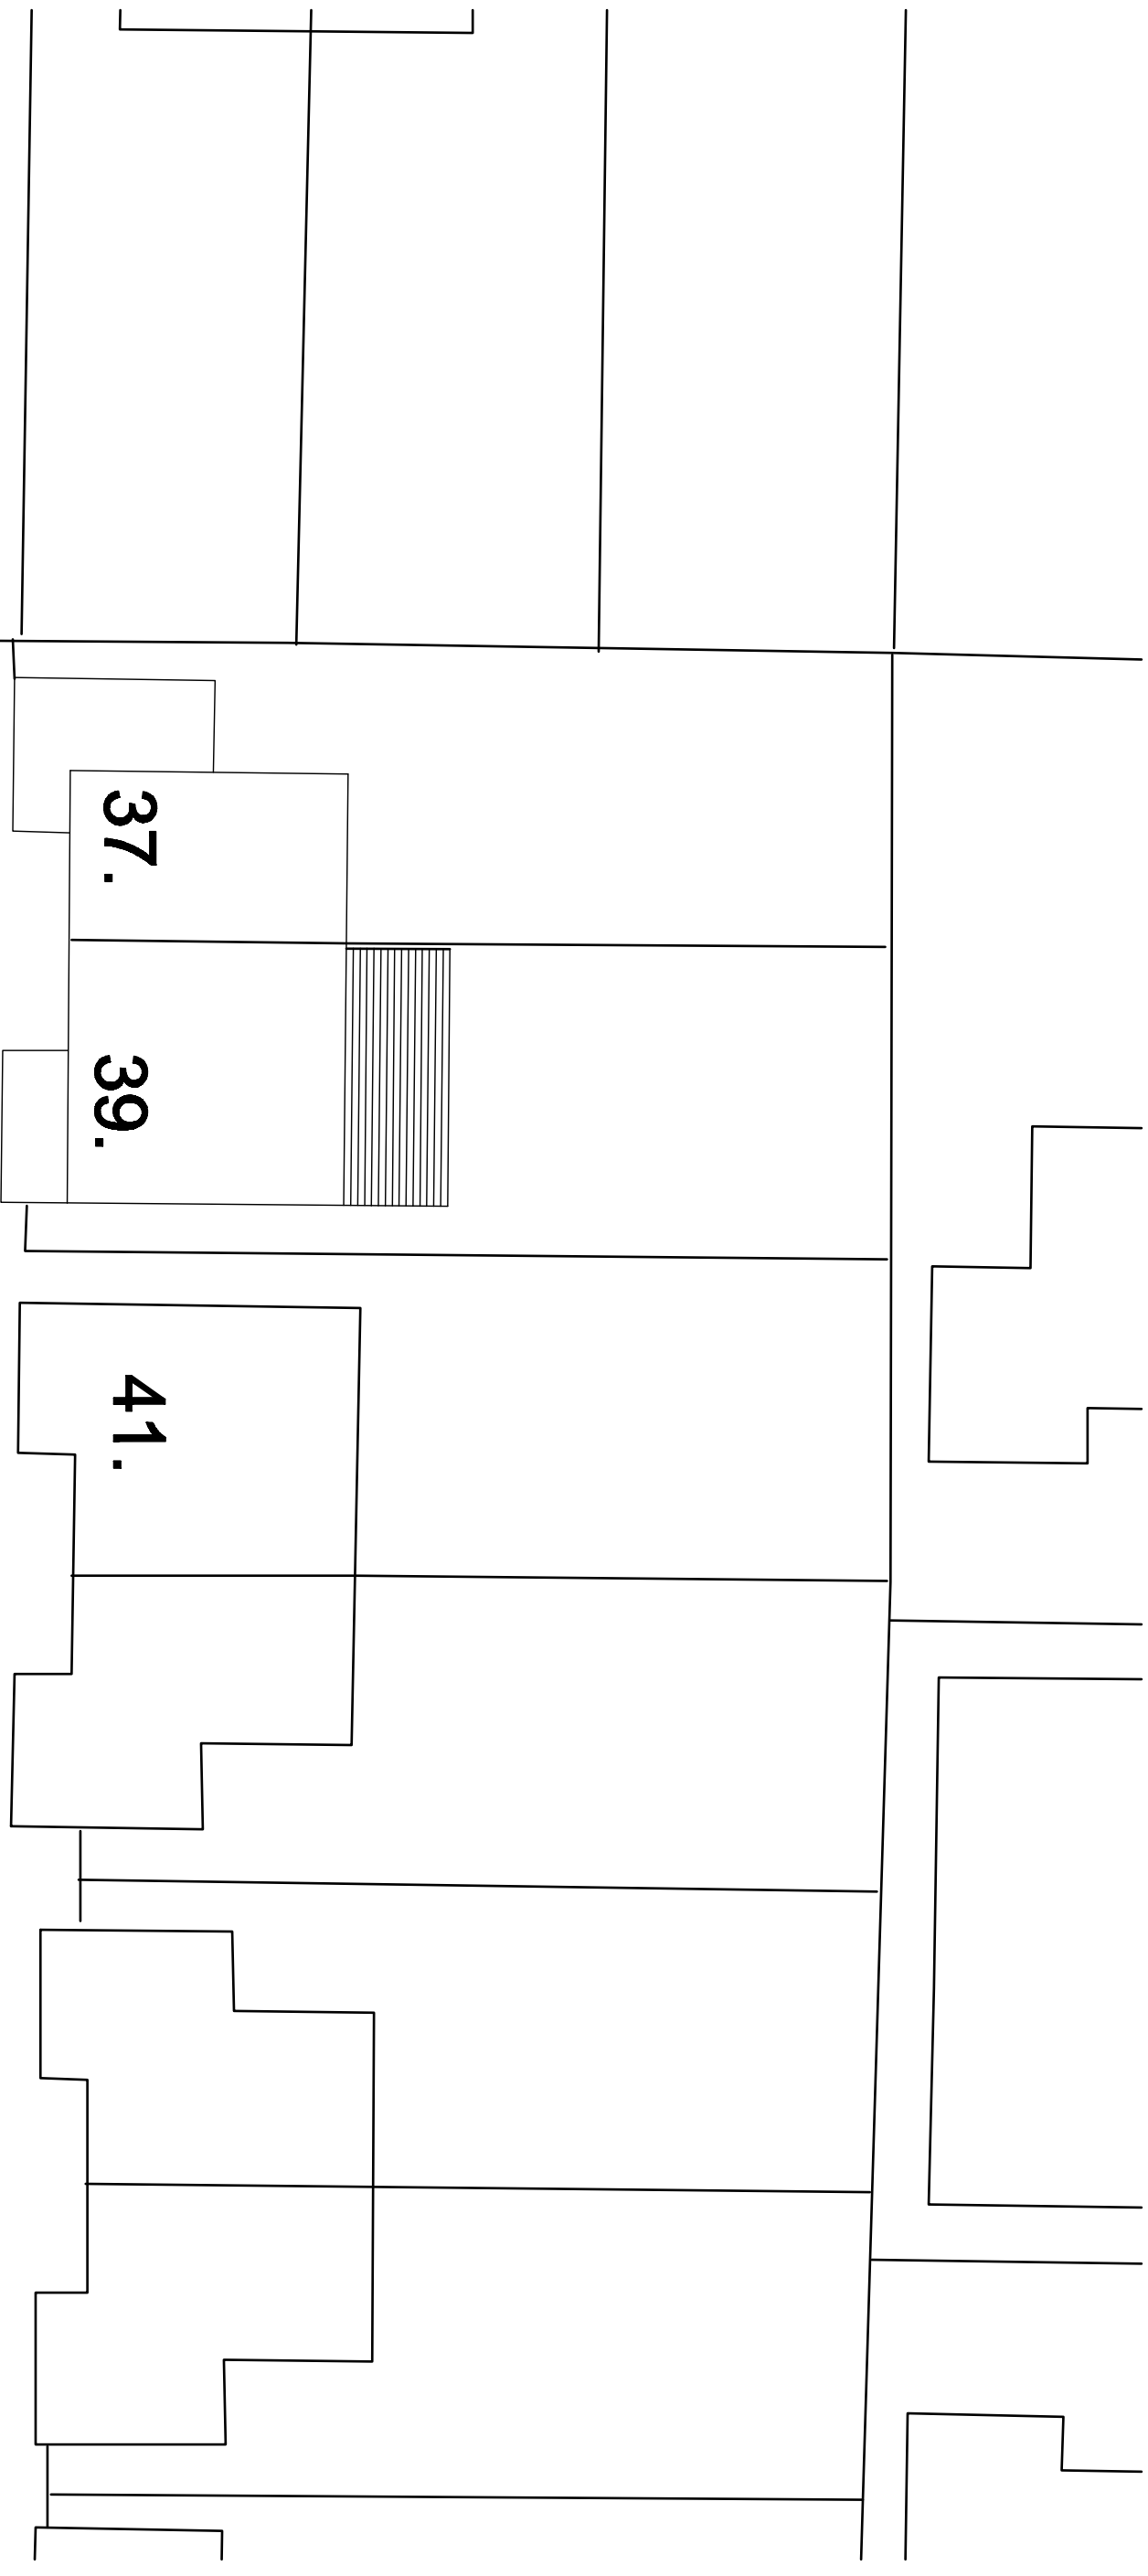

HASLAM HEY CLOSE. PROPOSED SITE PLAN.

Revision: 	Title: PROPOSED SINGLE STOREY REAR EXTENSION.	Project: 39, HASLAM HAY CLOSE, BURY. BL9 2LB
MTC Designs 31 Edmond Drive, Bolton BL2 6TB T: 01204 418714 M: 07700208914 Email: info@mtcdesigns.co.uk Scale: 1:200 @ A3 Date: November 2004. Drawn By: P06		