


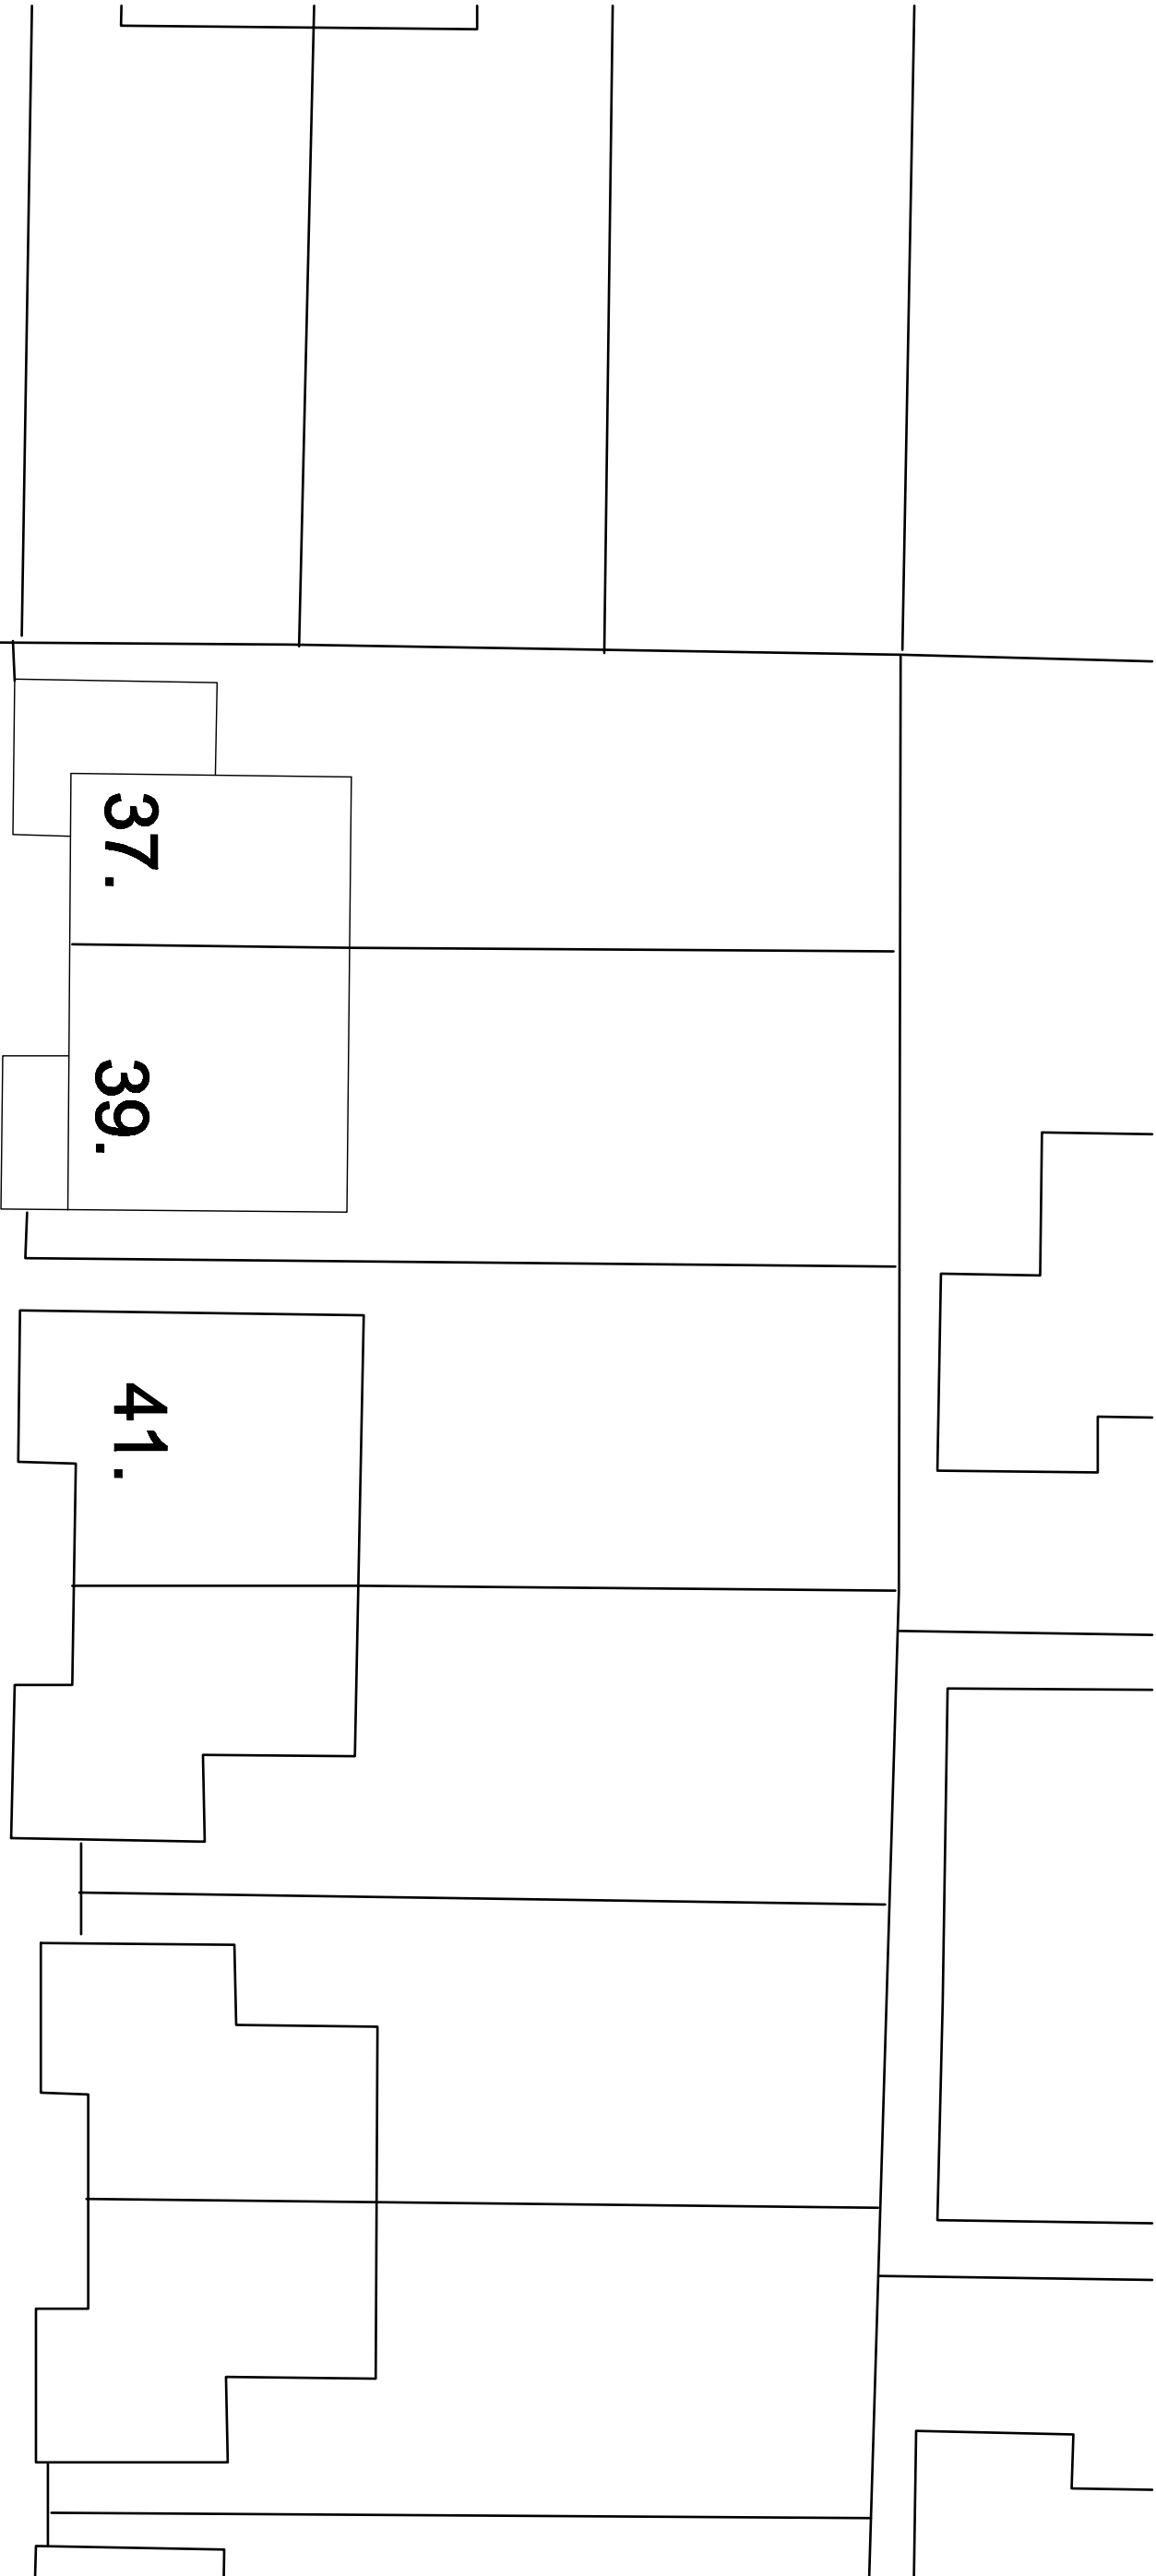

HASLAM HEY CLOSE.

EXISTING SITE PLAN.

Revision.	Title :	Project :	MTC Designs
	PROPOSED SINGLE STOREY REAR EXTENSION.	39, HASLAM HEY CLOSE, BLURY, BL9 2LB	31 Eastern Drive Bodan NSW 6173 T: 01204 416714 M: 0770022014 Email: mitch@mtcdesigns.com.au
			Scale: 1:200 @ A3 Date: November 2024.
			Drawing No: P05