



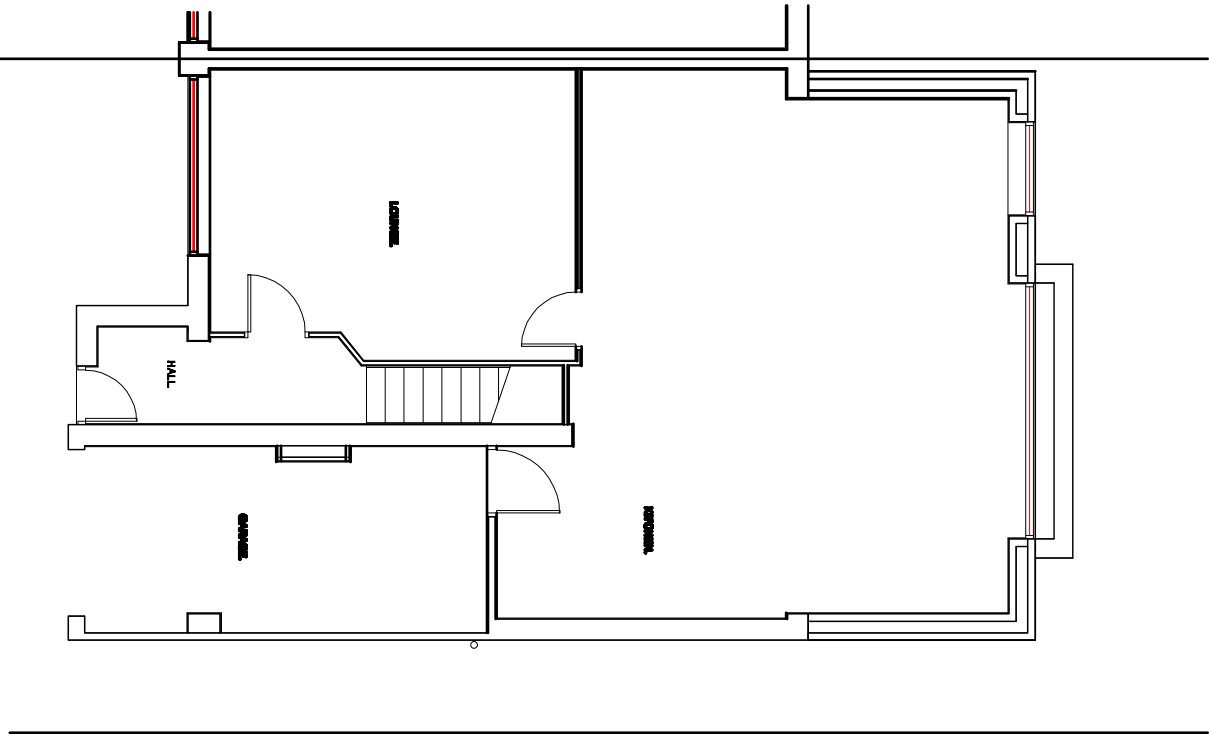

PROPOSED GROUND FLOOR PLAN.

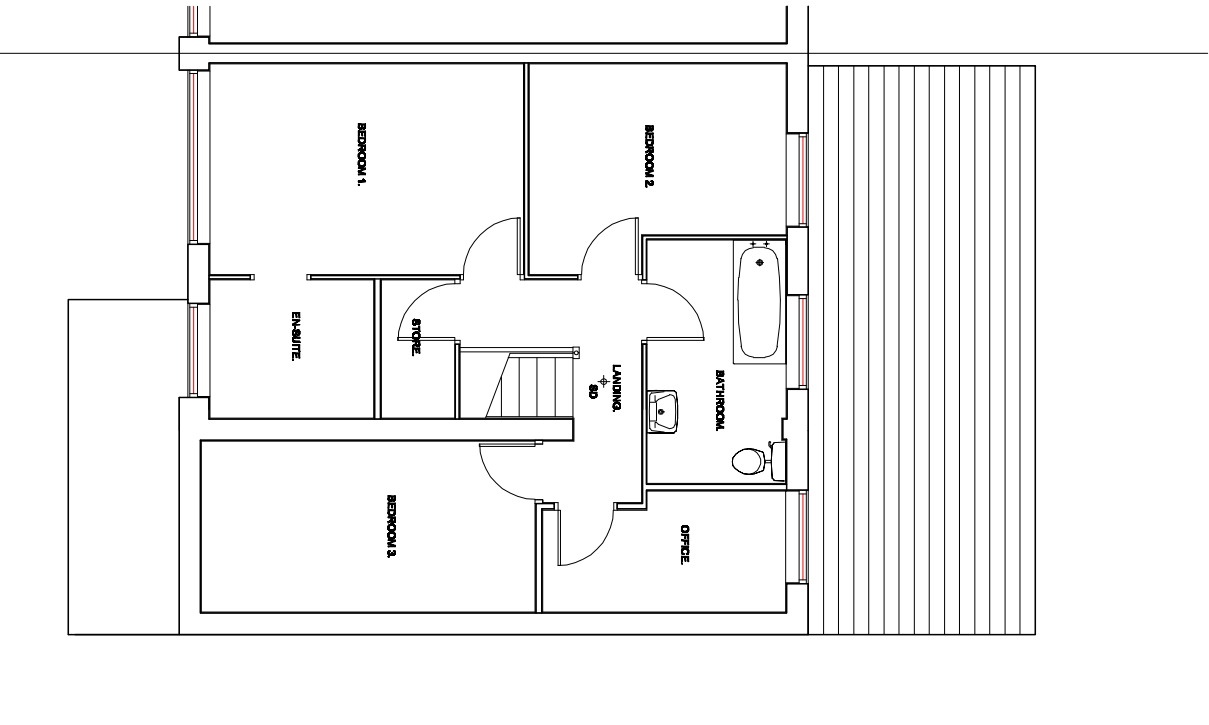

PROPOSED FIRST FLOOR PLAN.

Revision	Title : PROPOSED SINGLE STOREY REAR EXTENSION.	Project : 30, HASLAM HEY CLOSE, BURY, BL9 2LB	MTC Designs 31 Edward Drive Bolton BL2 6TB T: 01204 418714, M: 0776822514 Email: mtdesigns@ed.com Scale: 1:100 @ A3 Date: November 2024. Drawing No: P04
----------	---	--	--