




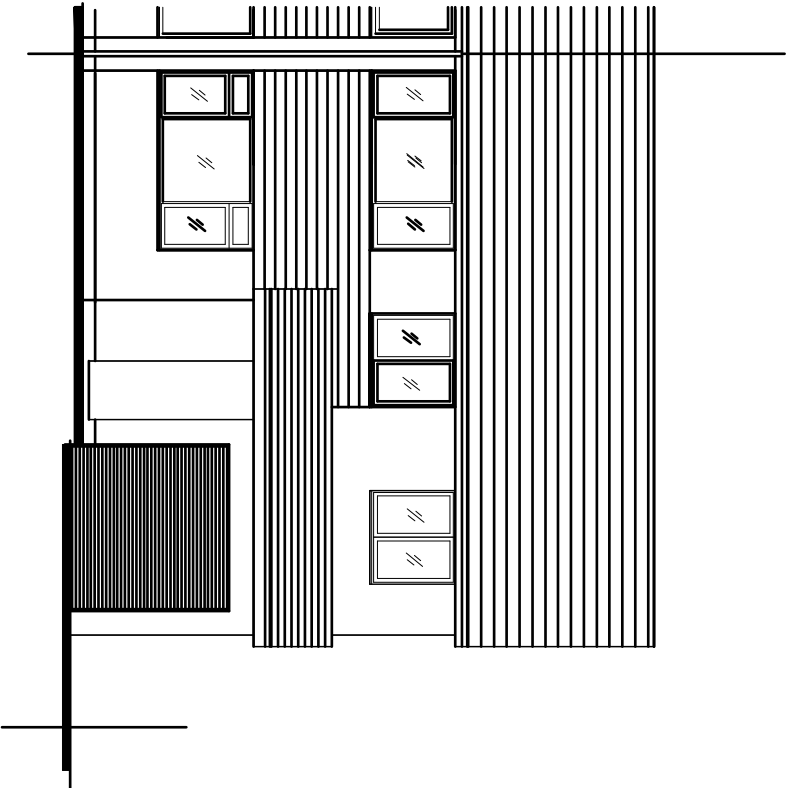


PROPOSED FRONT ELEVATION.

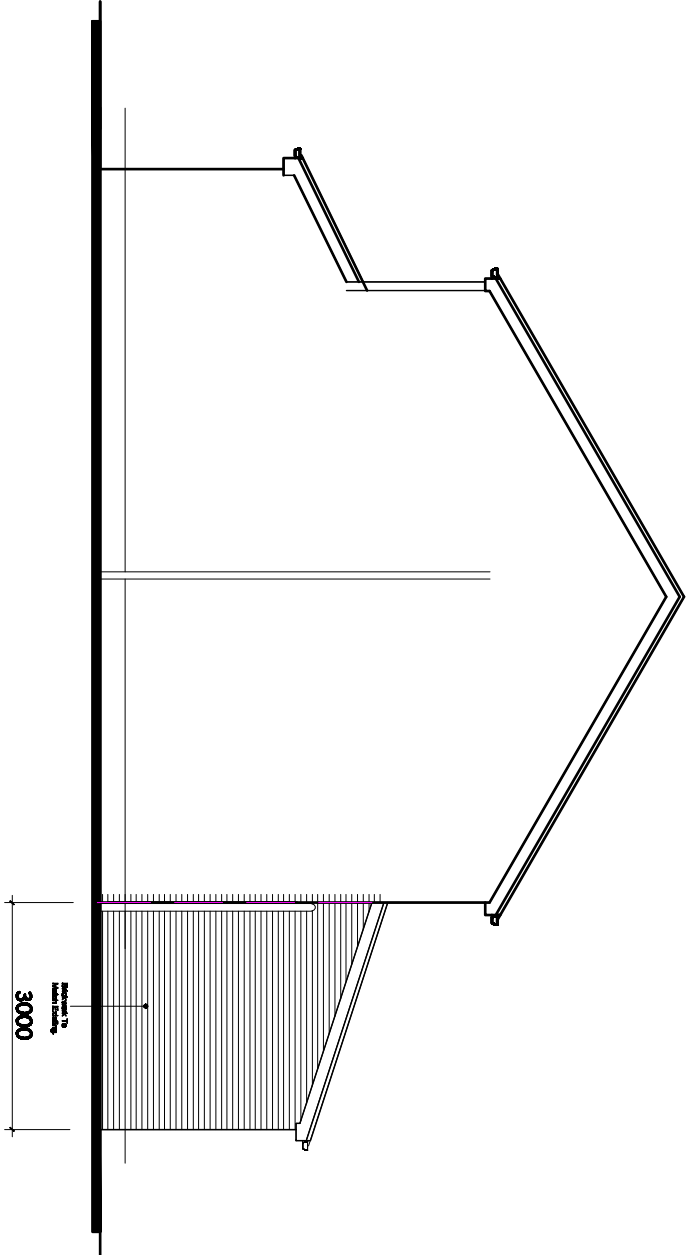

PROPOSED SIDE ELEVATION.

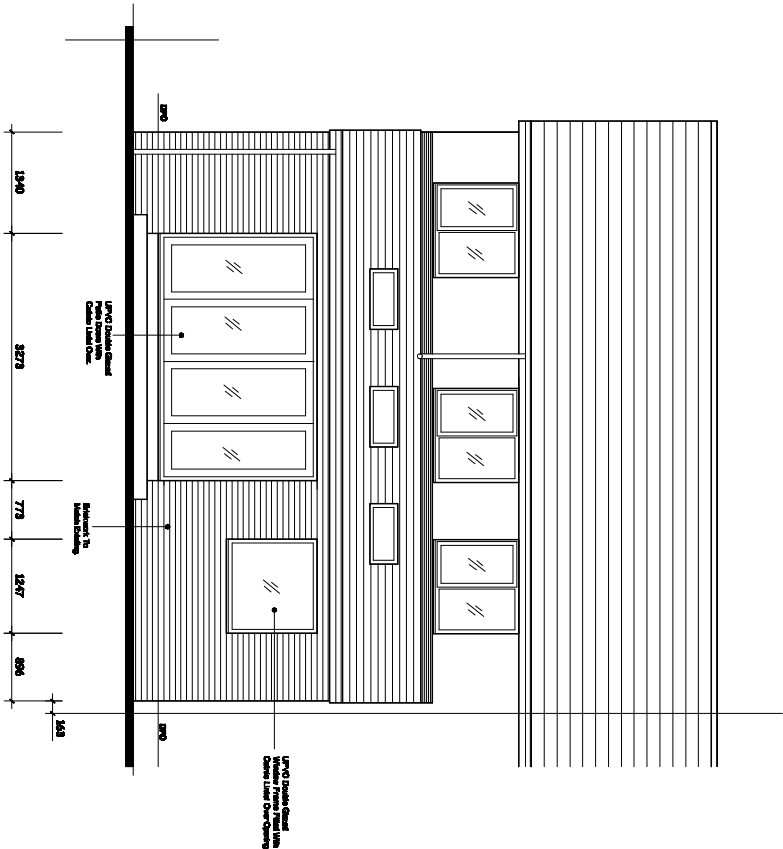

PROPOSED REAR ELEVATION.

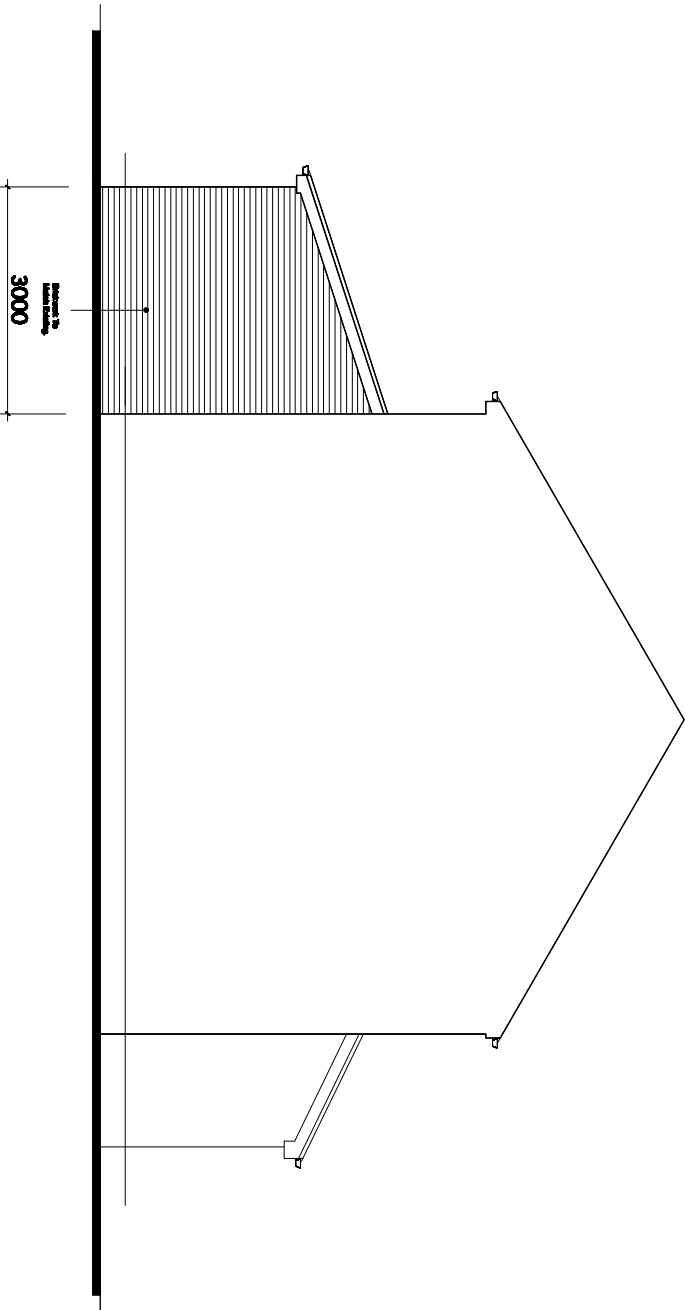

PROPOSED SIDE ELEVATION.

Revision

Title :

PROPOSED SINGLE STOREY REAR EXTENSION.

Project :

39, HASLAM HAY CLOSE,
BURY,
BL9 2LB

MTC Designs

Scale: 1:100 @ A3
Date: November 2024.

31 Essex Drive Bordon BL2 6TB
T: 01284 418714 LK: 0770000014
Email: info@mtcdesigns.co.uk

Drawing No:

P03