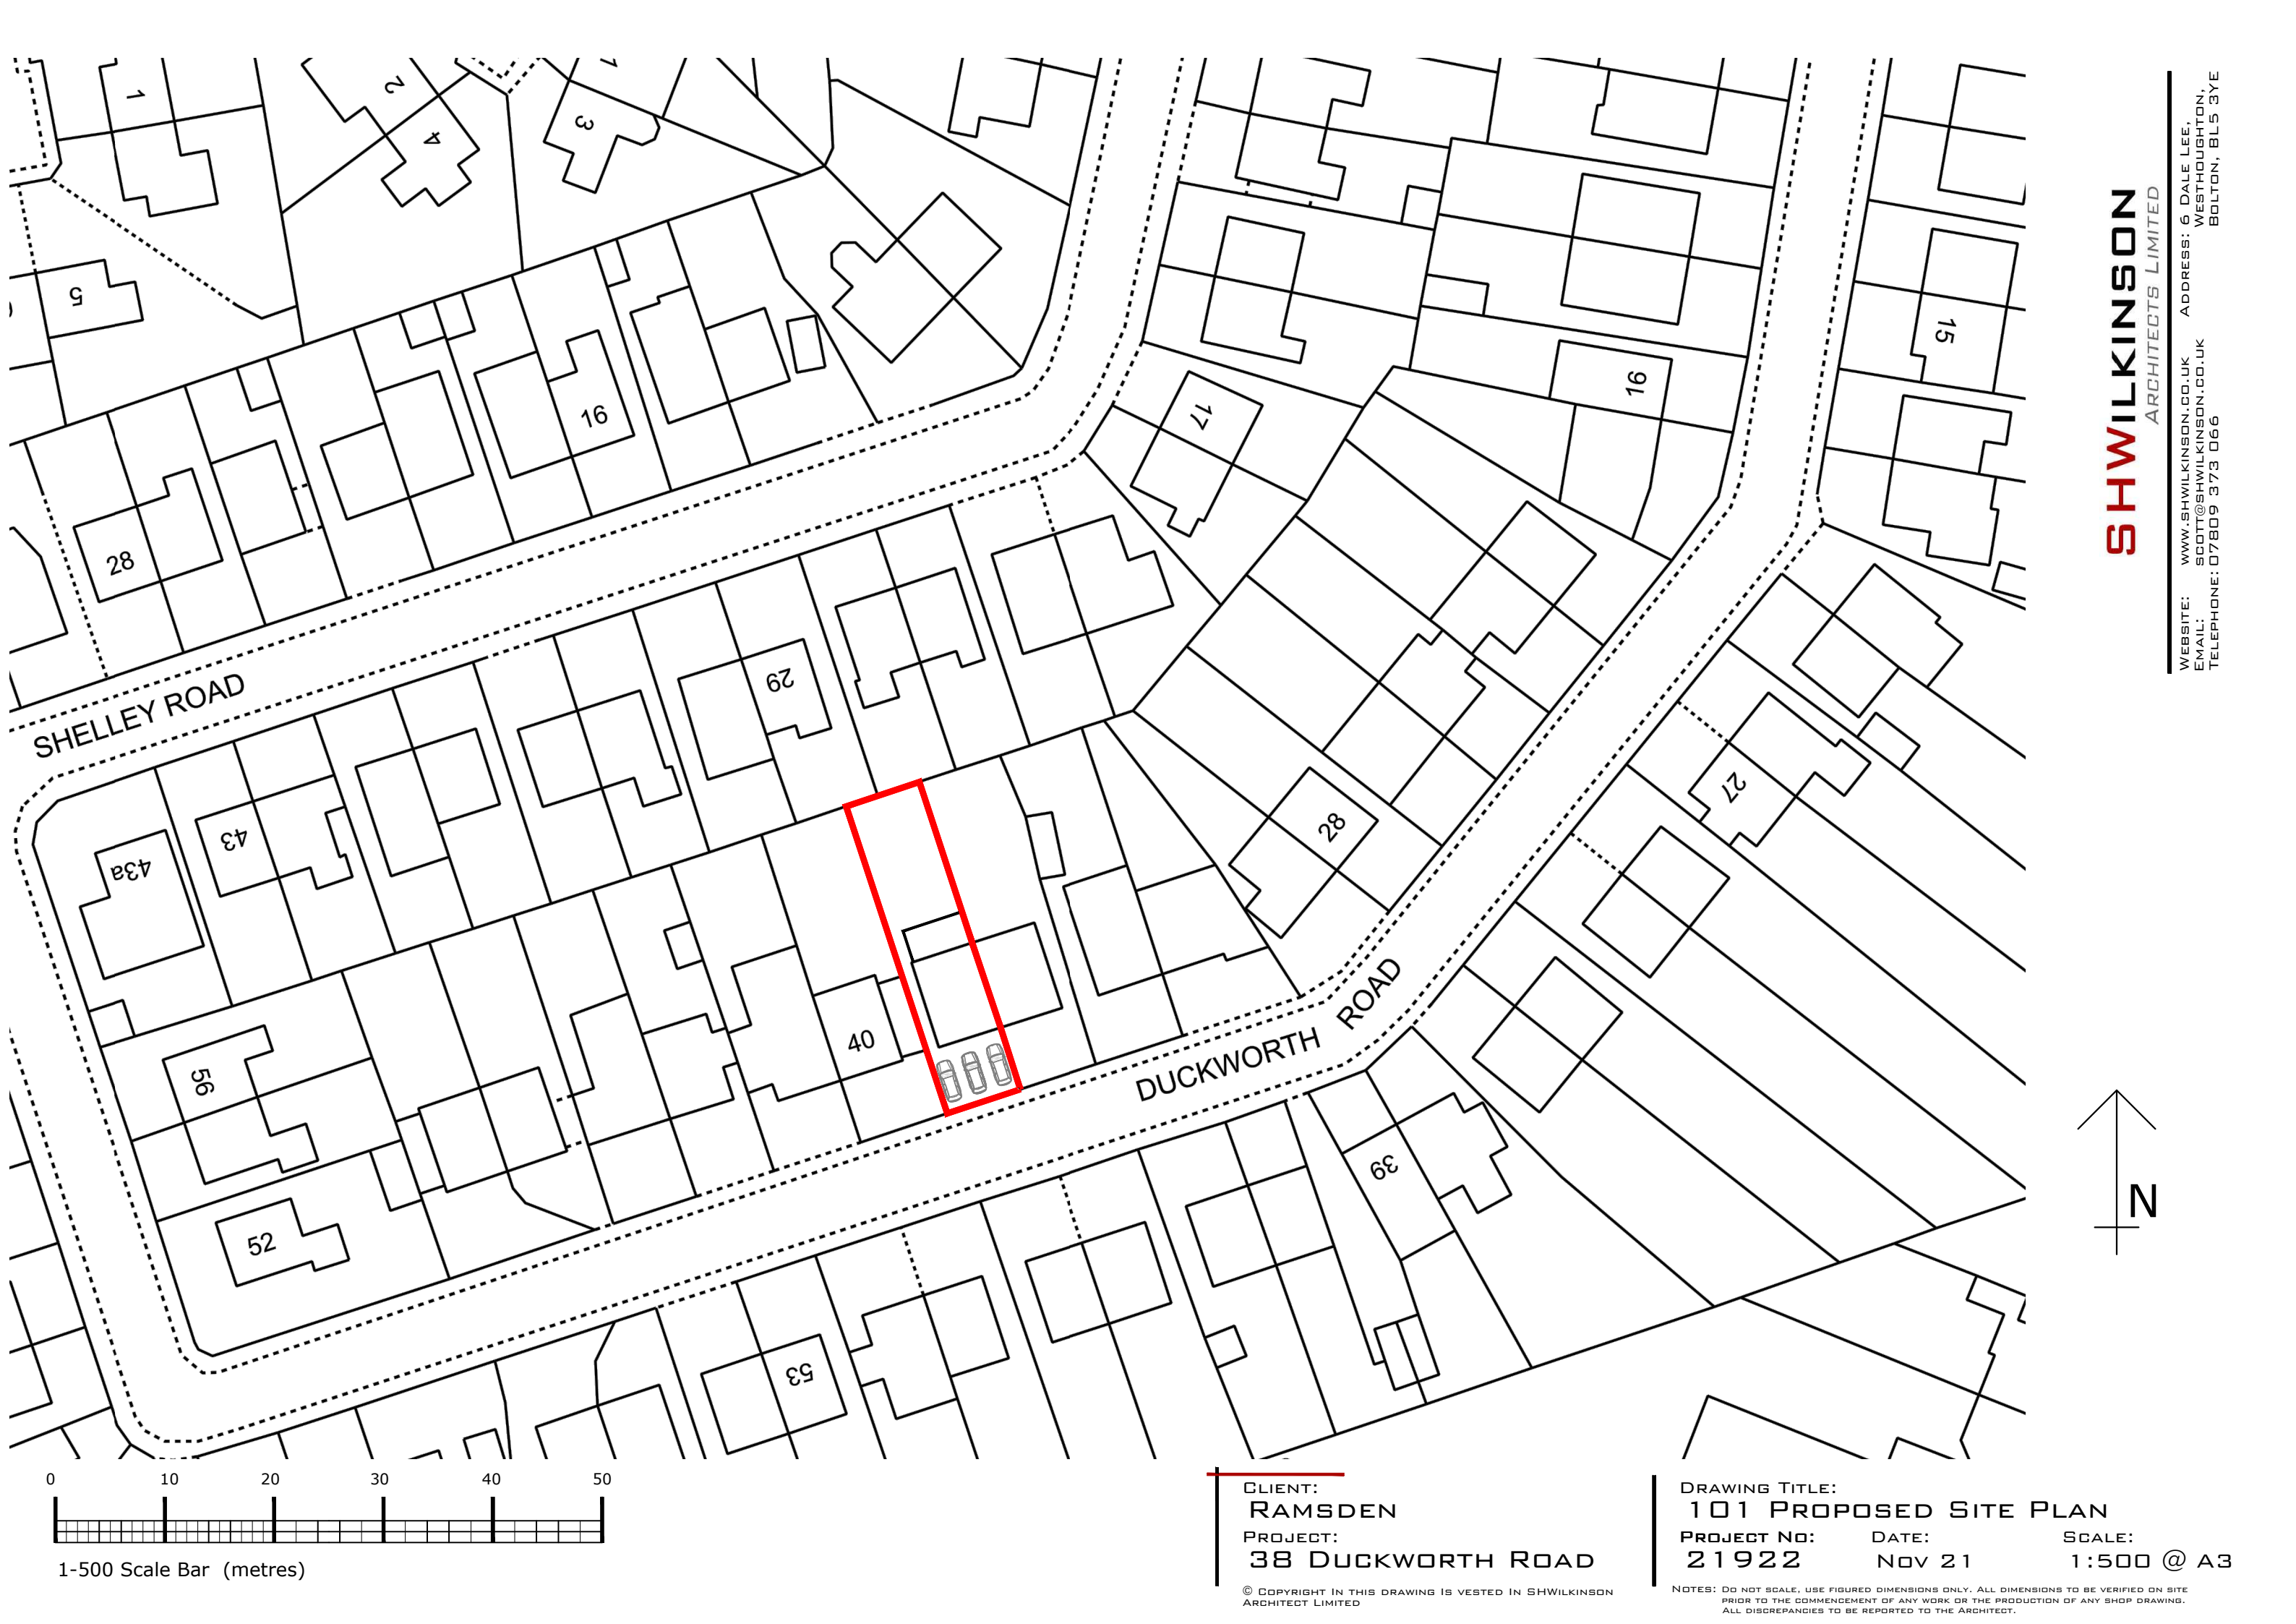


1-500 Scale Bar (metres)

CLIENT:
RAMSDEN
PROJECT:
38 DUCKWORTH ROAD

© COPYRIGHT IN THIS DRAWING IS VESTED IN SHWILKINSON
ARCHITECT LIMITED

DRAWING TITLE:
101 PROPOSED SITE PLAN
PROJECT NO: **21922** DATE: **NOV 21** SCALE: **1:500 @ A3**

NOTES: DO NOT SCALE, USE FIGURED DIMENSIONS ONLY. ALL DIMENSIONS TO BE VERIFIED ON SITE
PRIOR TO THE COMMENCEMENT OF ANY WORK OR THE PRODUCTION OF ANY SHOP DRAWING.
ALL DISCREPANCIES TO BE REPORTED TO THE ARCHITECT.