


All dimensions are to be checked on site. This drawing shall not be scaled to ascertain dimensions.

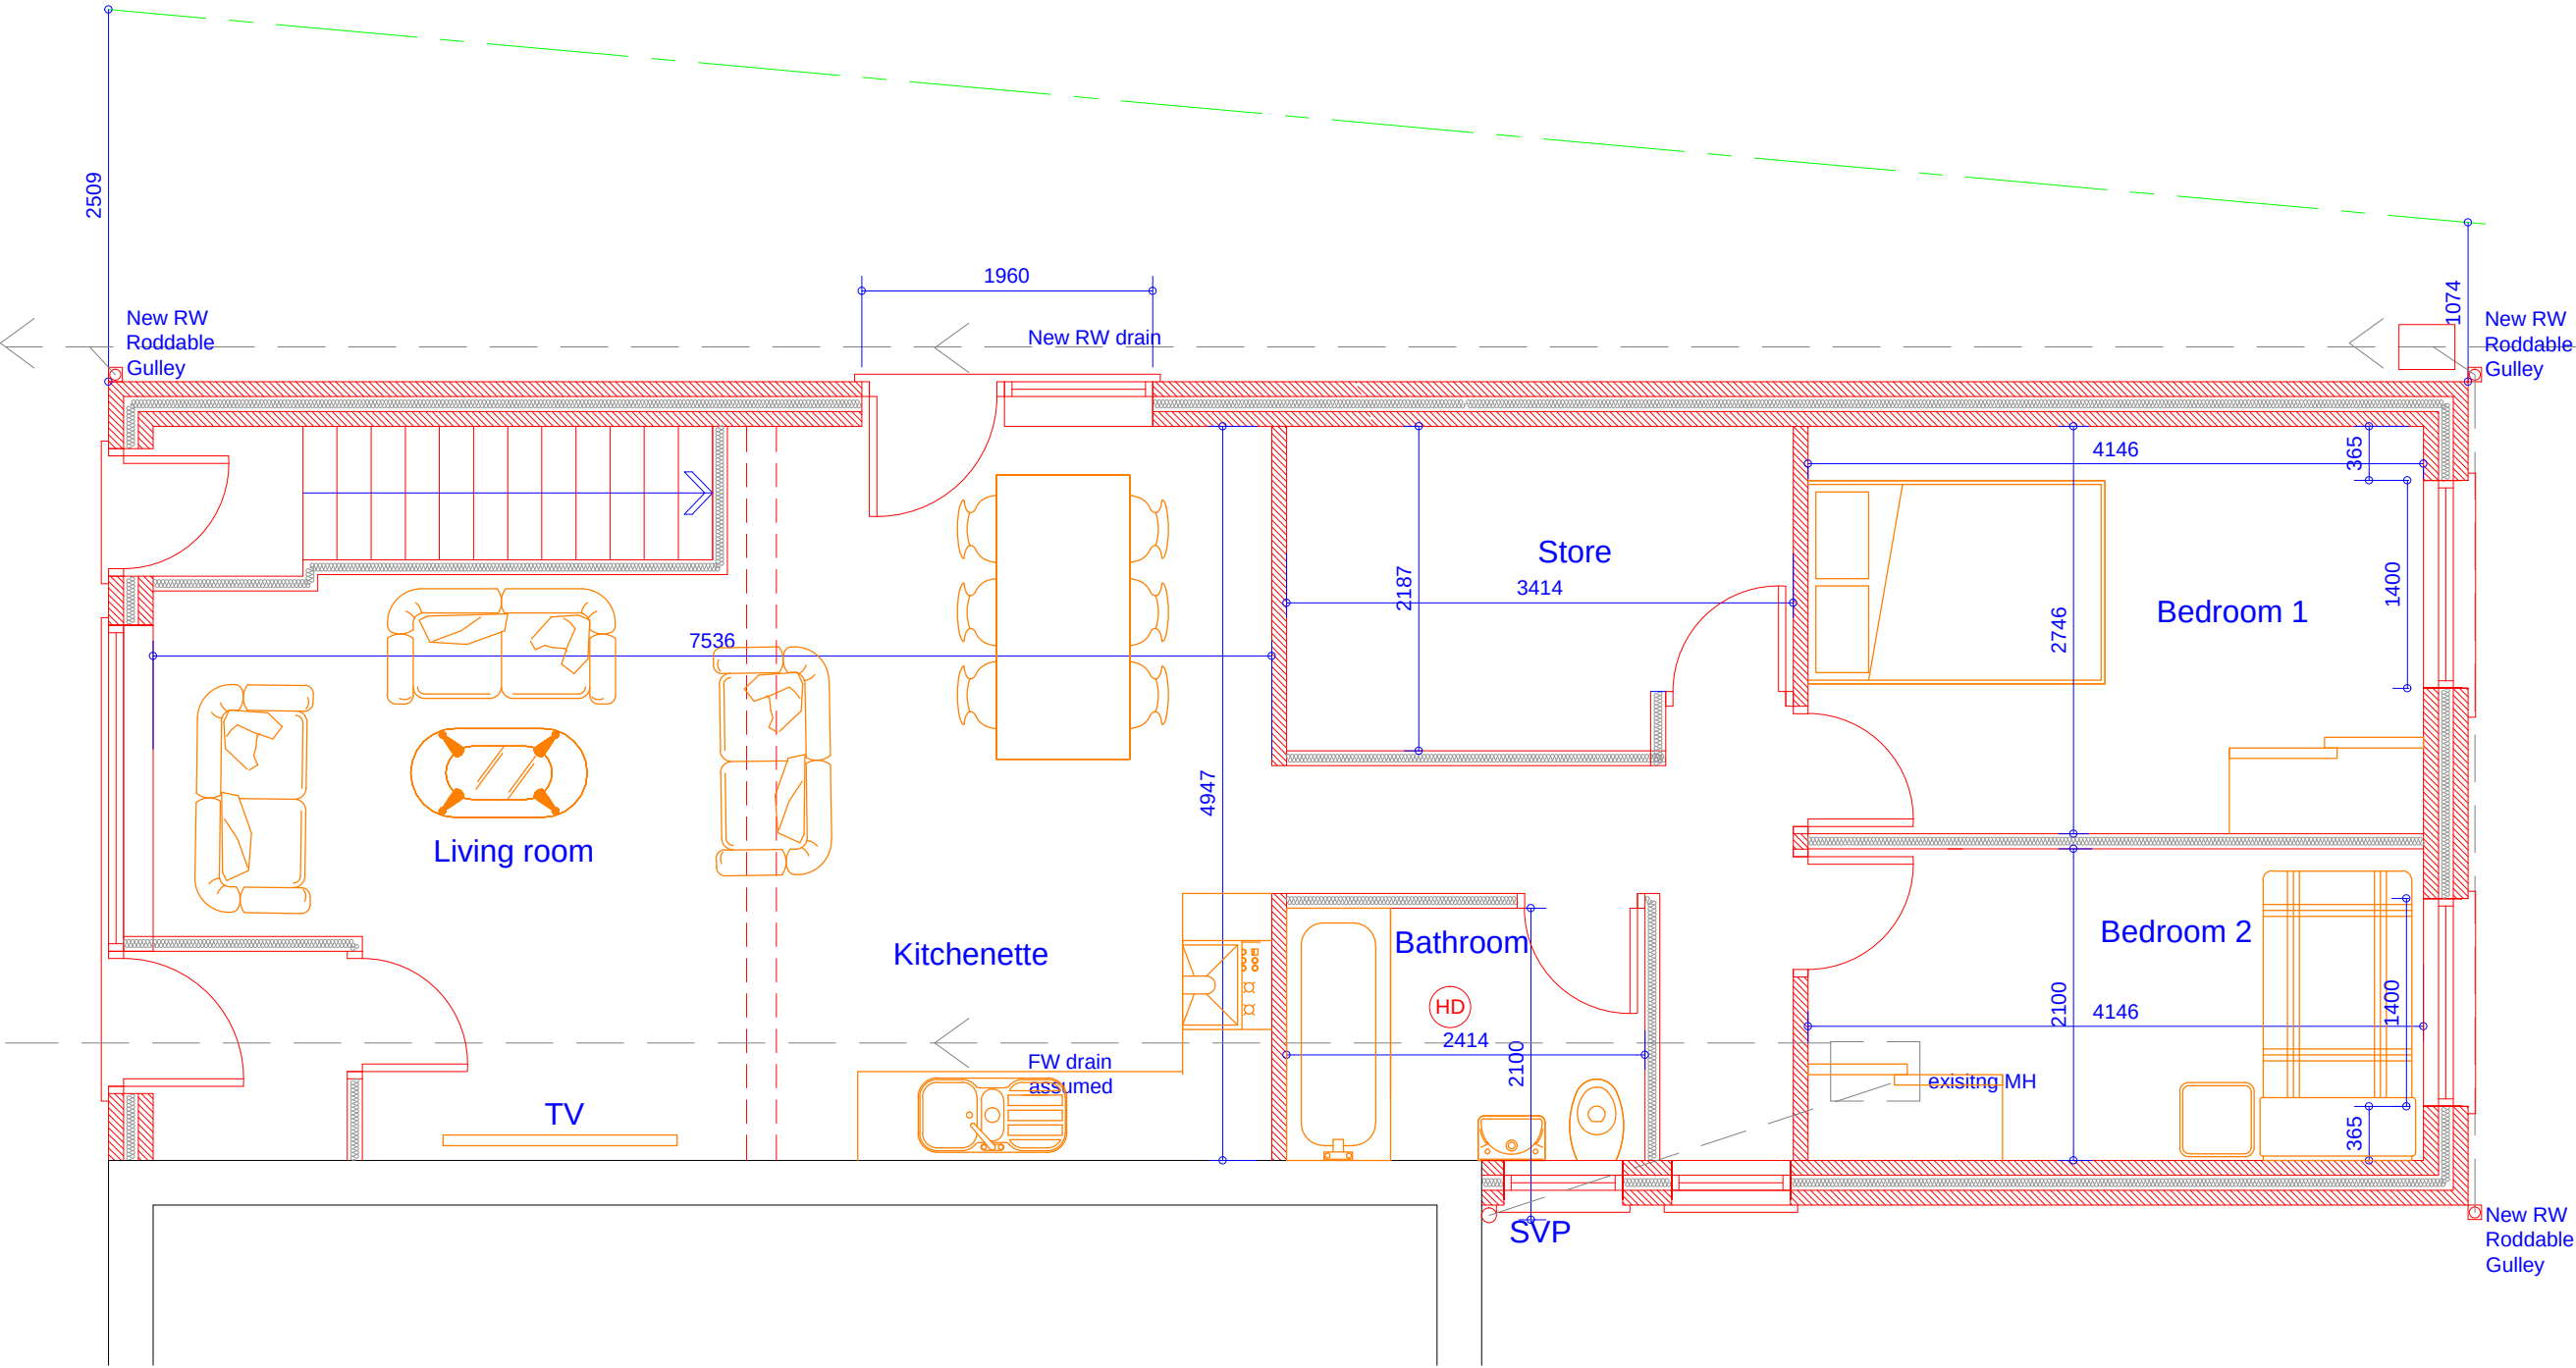

Proposed Ground Floor Plan
Scale 1:50

Rev	Date	Description
Issued For : INFORMATION PURPOSES ONLY		
Client		
Mrs. Casasola		
Project		
391a Bury Old Road, Prestwich, M25 1PS Proposed Change of use from Shop to flat with garage conversion.		
Scheme - Drawing Title		
Proposed Ground Floor Plan		
03	Date	7.10.21
Drawing No.	Revision	Scale 1:50 @A3
		
DOMESTIC, ARCHITECTURAL & SURVEYING SERVICES. HOUSE EXTENSIONS, GARAGE/LOFT CONVERSIONS. PLANS FOR PLANNING & BUILDING CONTROL. www.jktechserv.co.uk		