




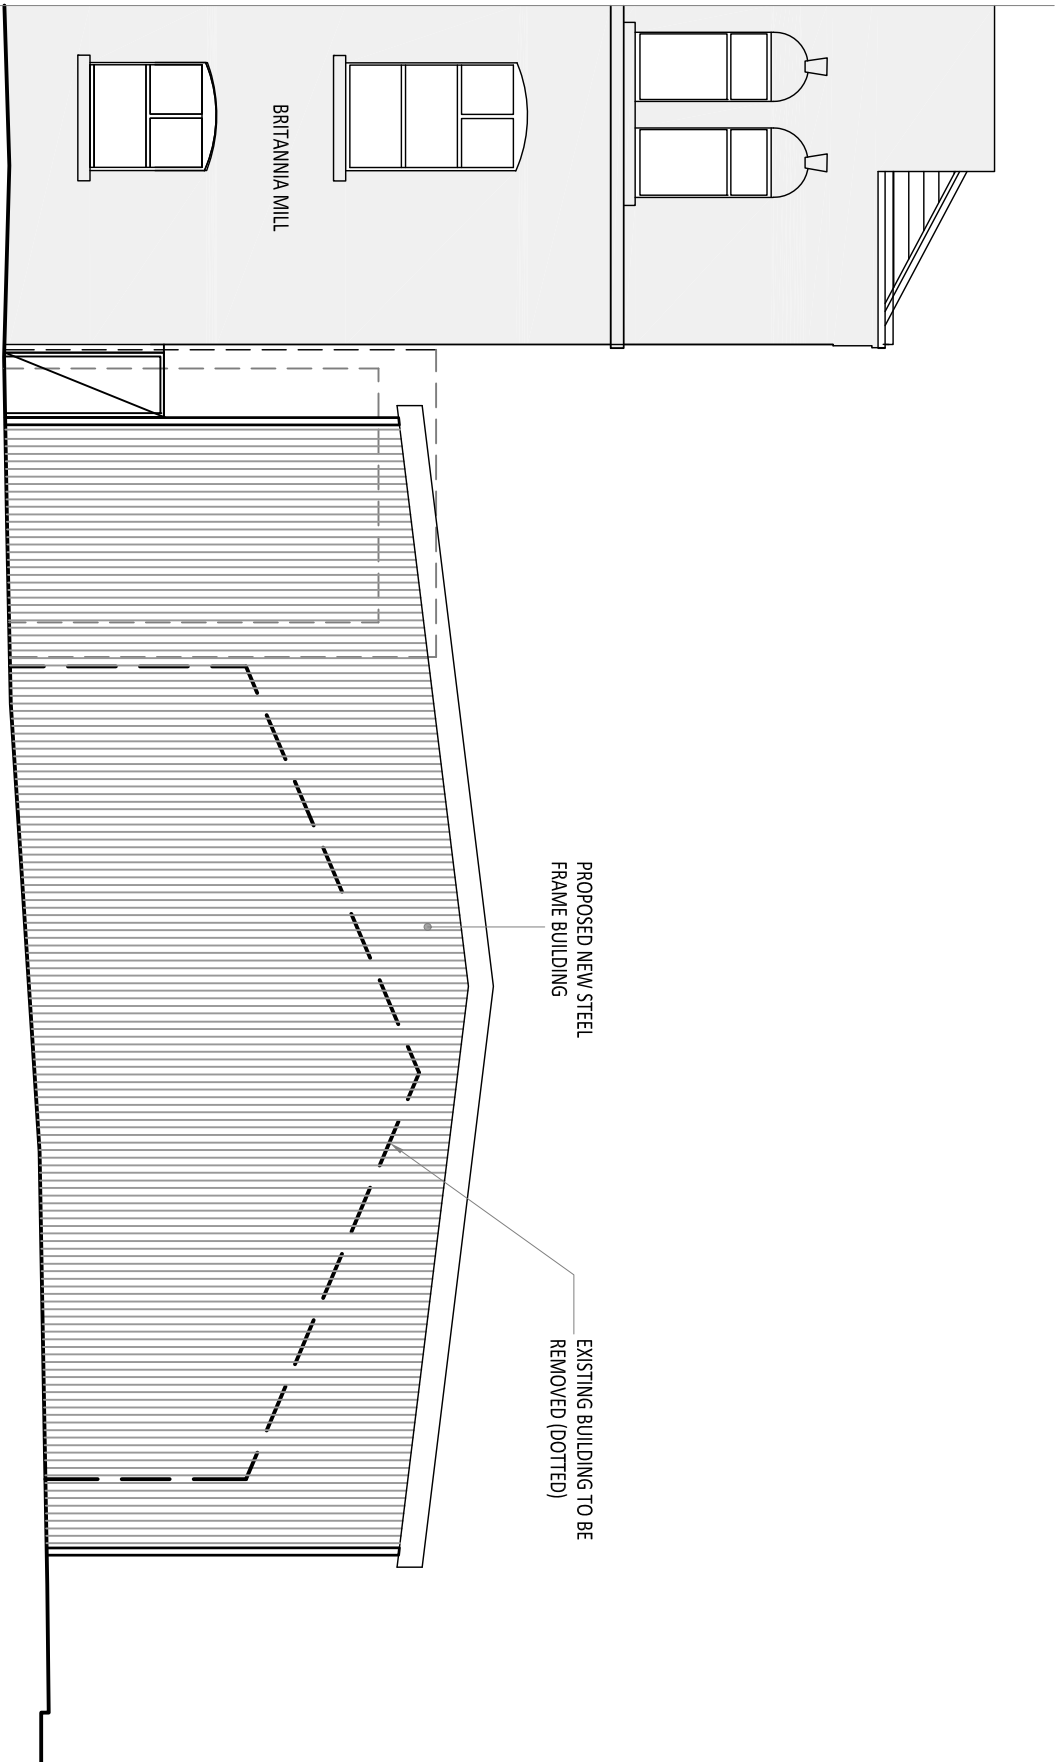


REAR ELEVATION TO COBDEN STREET (SOUTH)

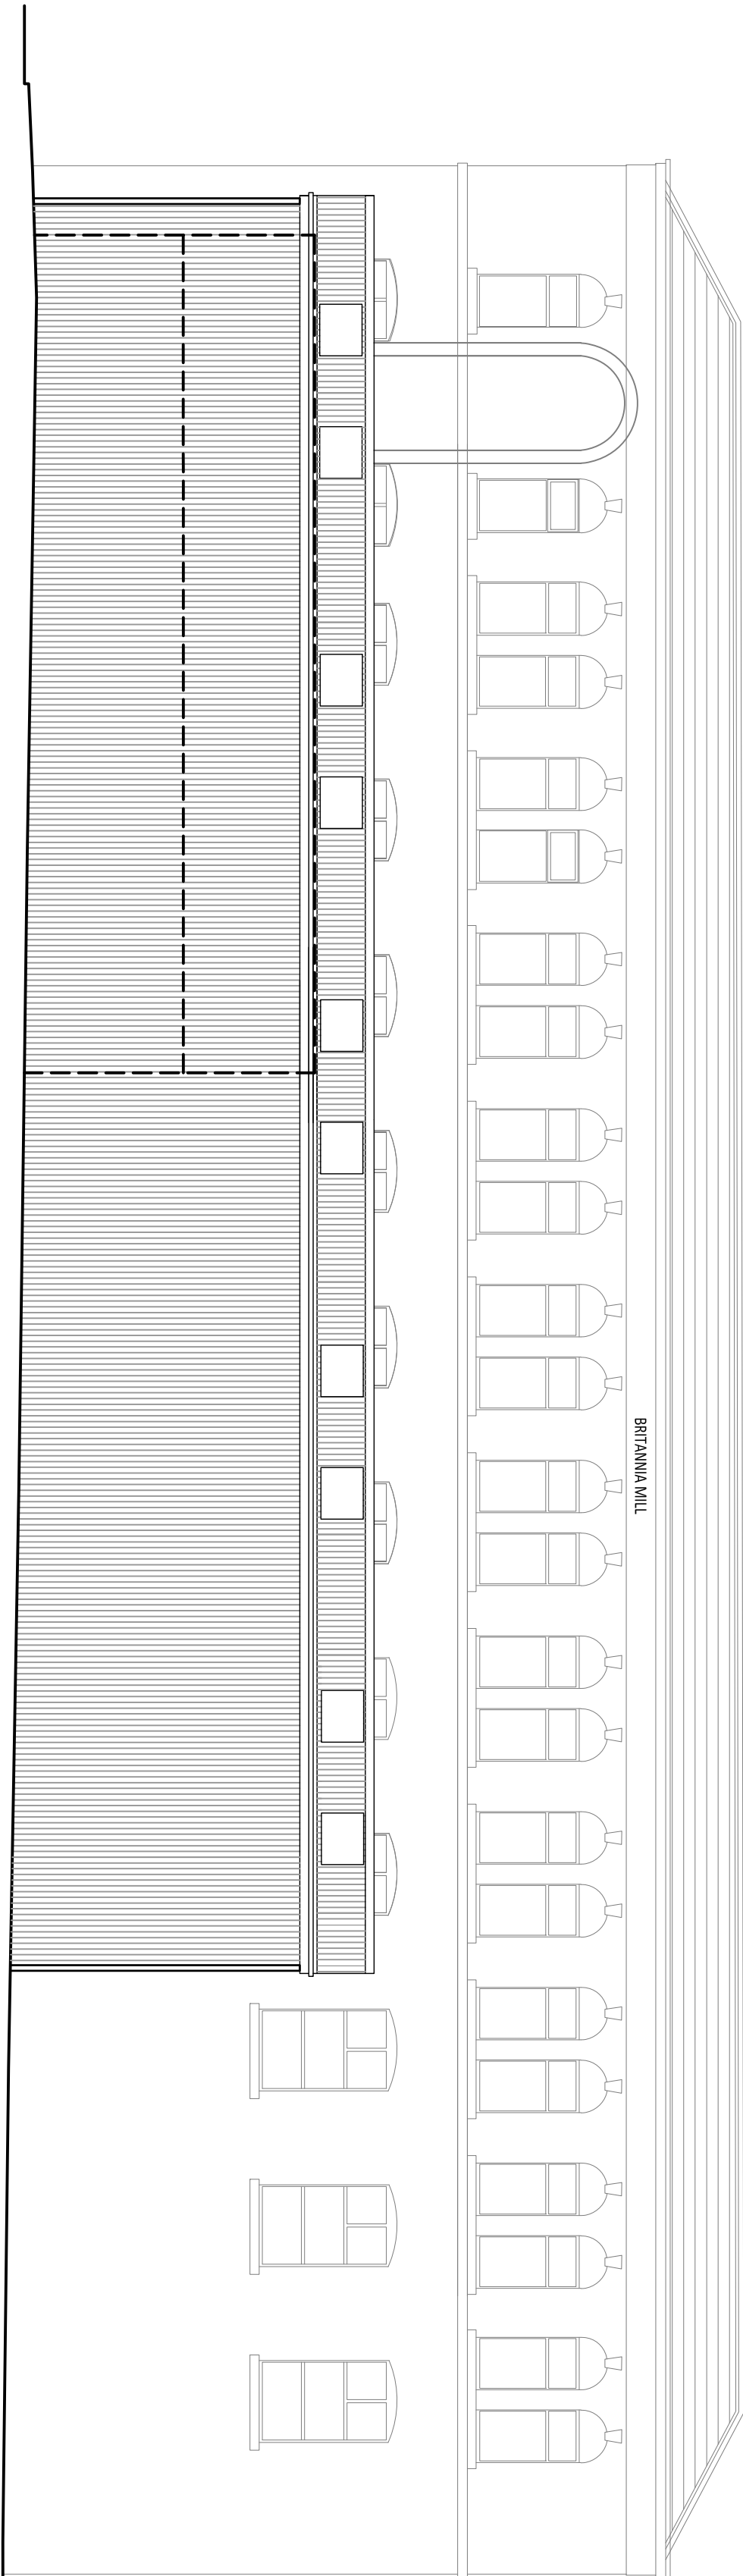


SIDE ELEVATION TO BRIGHT STREET (EAST)

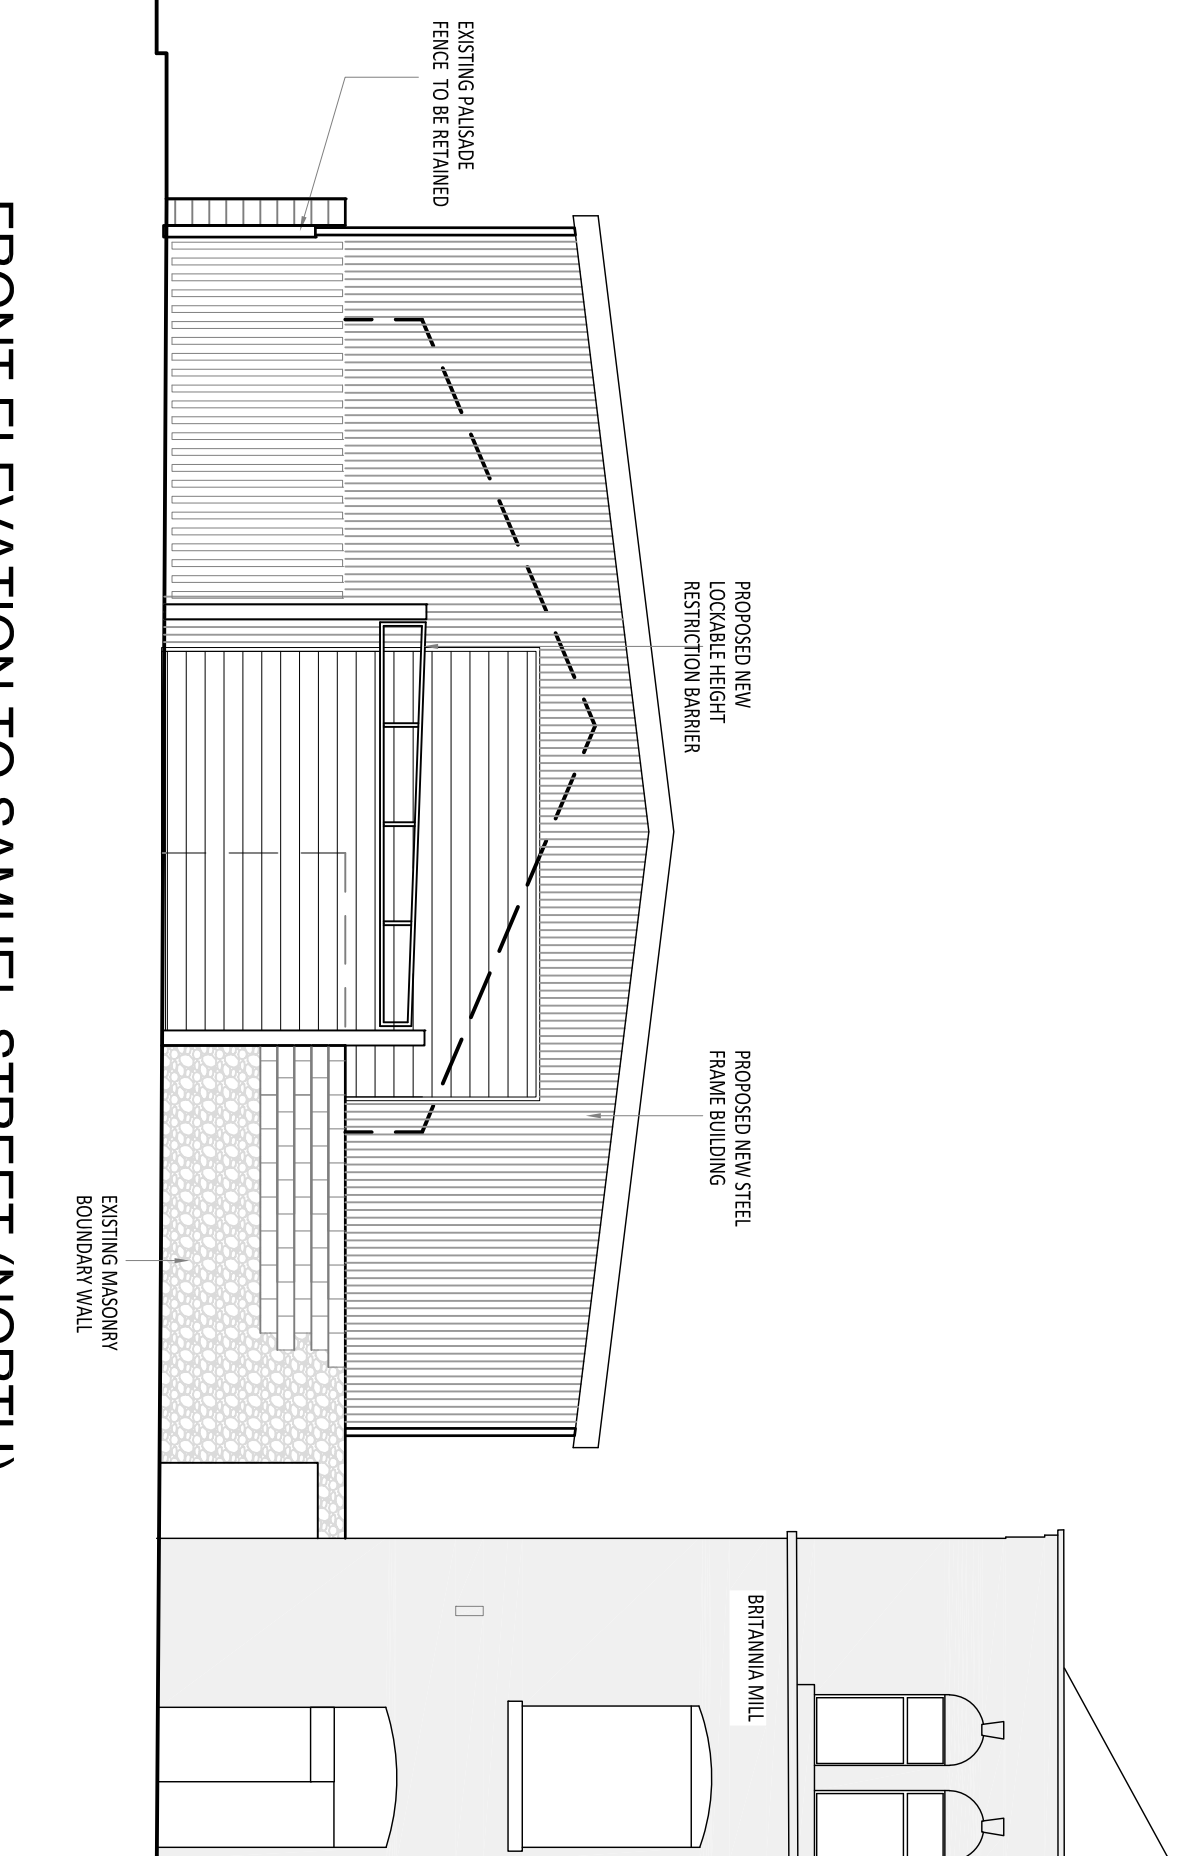

FRONT ELEVATION TO SAMUEL STREET (NORTH)

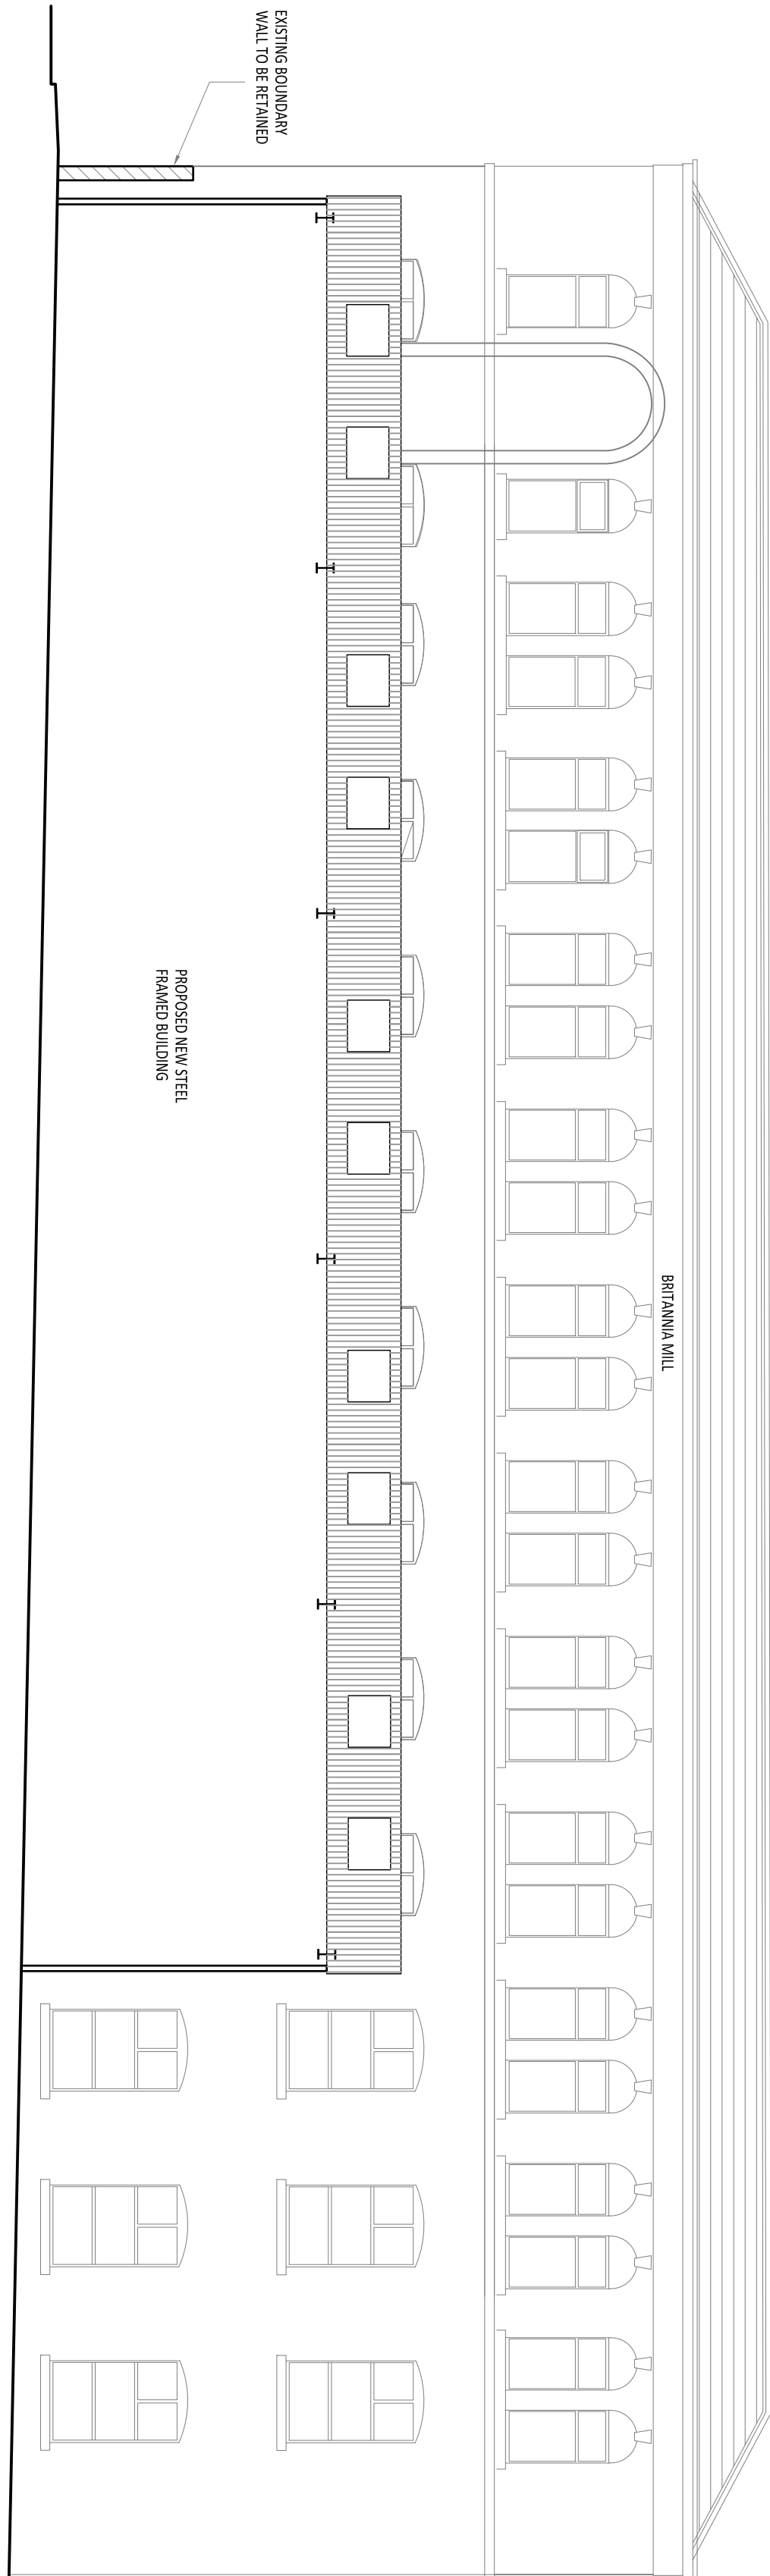

SECTIONAL ELEVATION

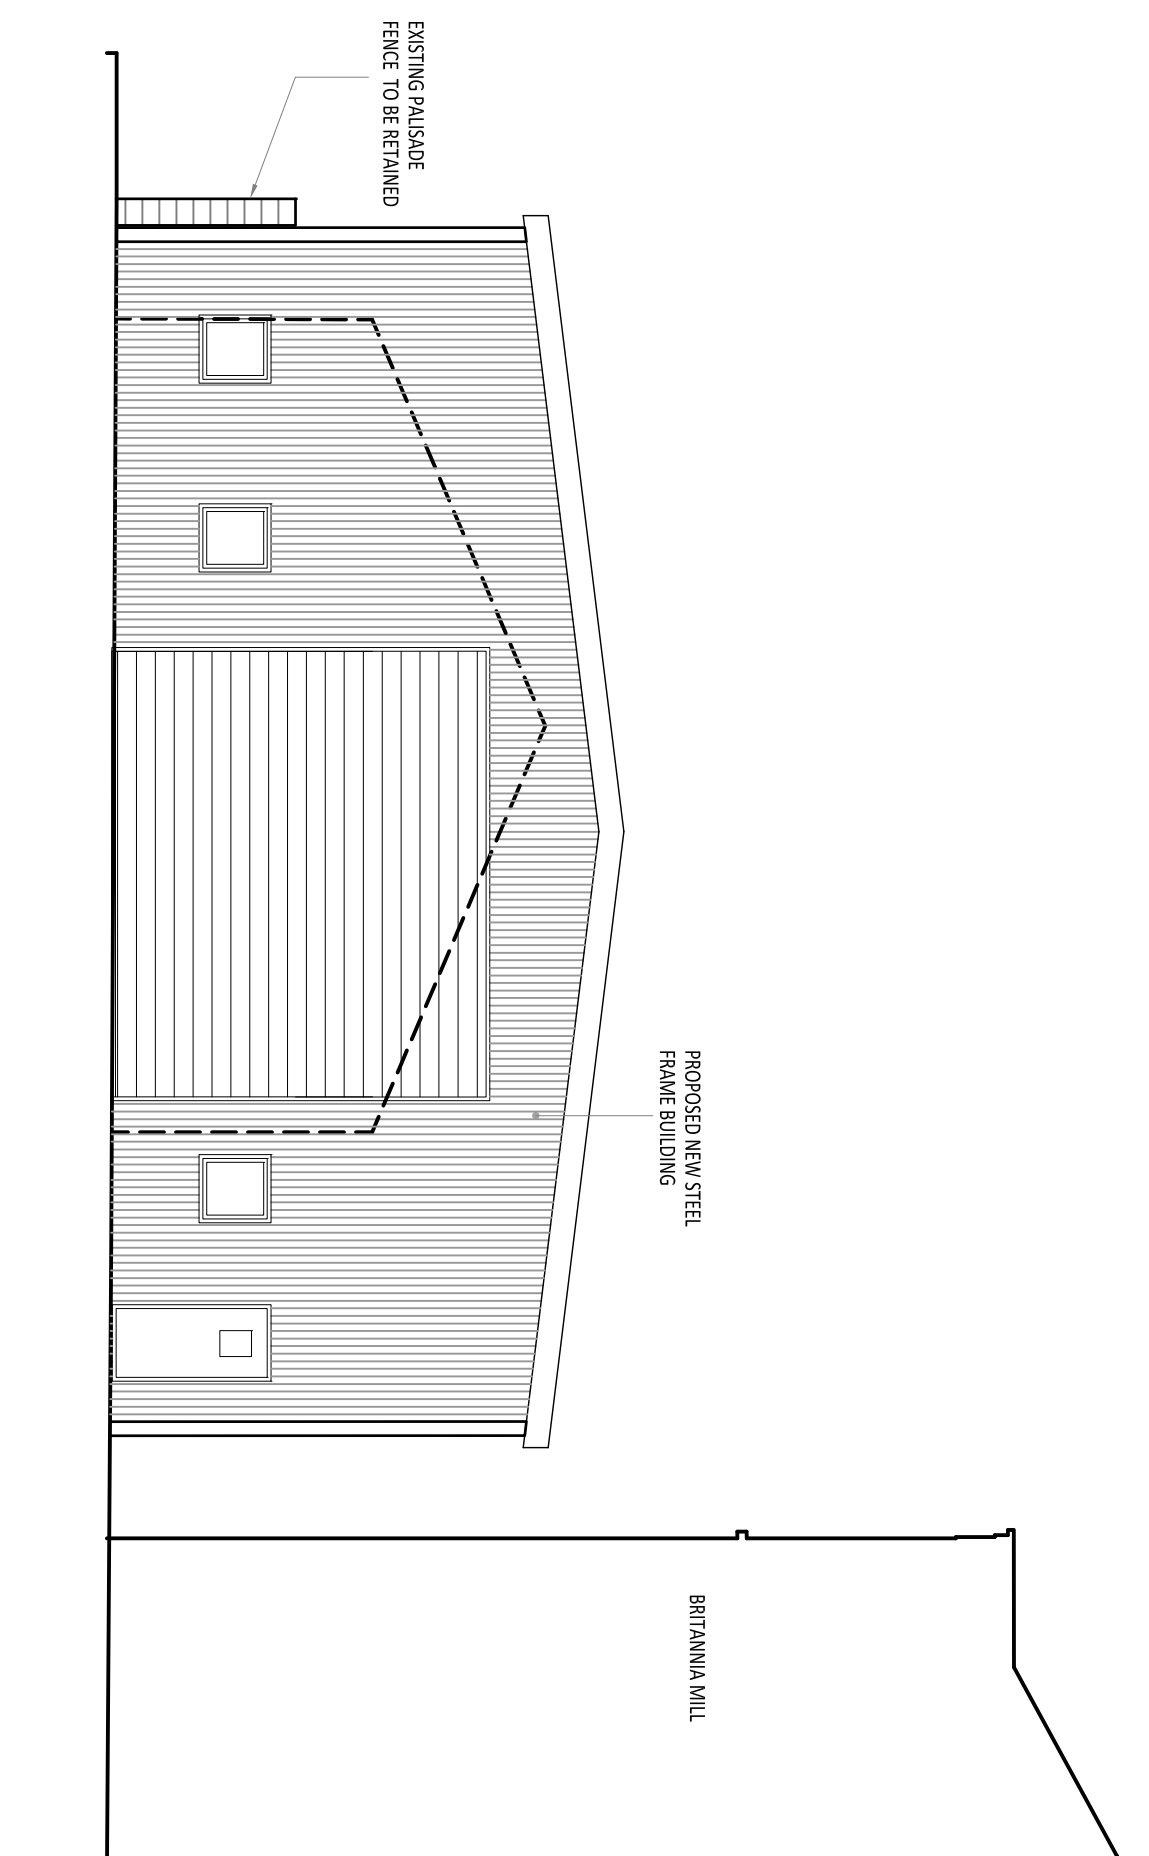

FRONT ELEVATION TO SAMUEL STREET (NORTH)

Mountford Properties Ltd

Scale
1:100 @ A1

Proposed Extension to Britannia Mill

Elevations as Proposed

www.psadesign.co.uk
mills@psadesign.co.uk

PSA
DESIGN
enhancing your environment
CREATIVITY • INNOVATION • TECHNICAL SUPPORT

PSA Design
The Old Bank House
6 Berry Lane, Longridge
Preston, PR3 3JA
Tel: 01772 788065
Fax: 01772 788265

Drawn
HP

Checked
DME

Approved
DME

Dwg No.
A3568/PL07

Date
March 2022

Rev.
a