
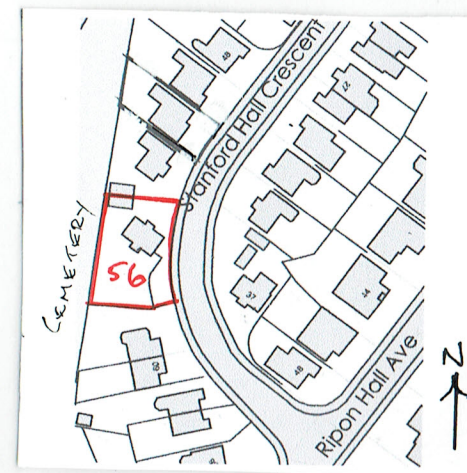


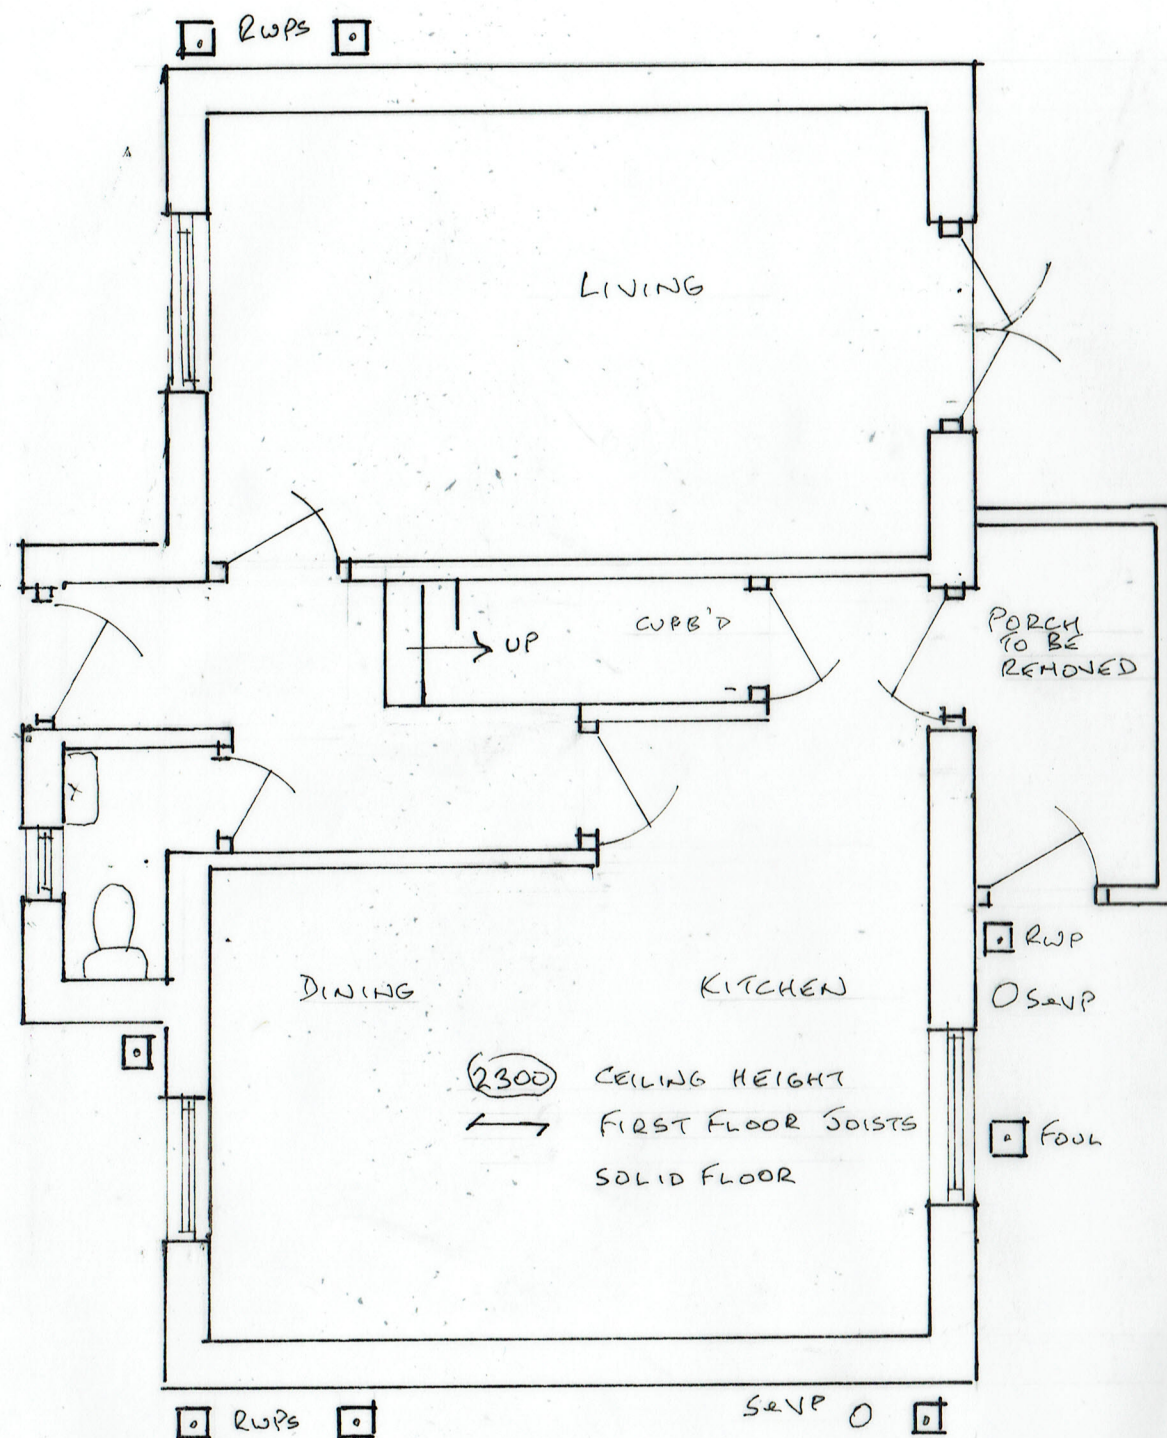

LOCATION PLAN
(1:1250)

EXISTING GROUND FLOOR PLAN

03/07/2022

22/689/01

TWO STOREY REAR EXTENSION
56 STANFORD HALL CRESCENT, RAMSBOTTOM BLO 9FD

0 METRES 5
SCALE 1:50 @ A3