
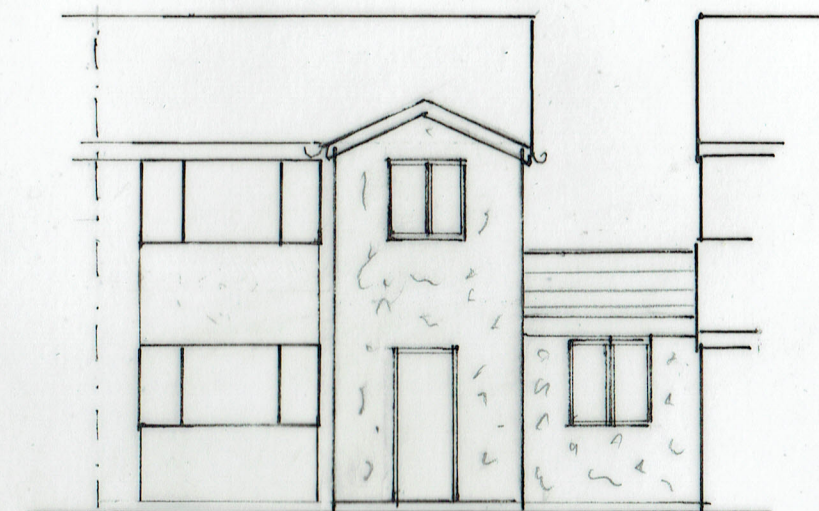


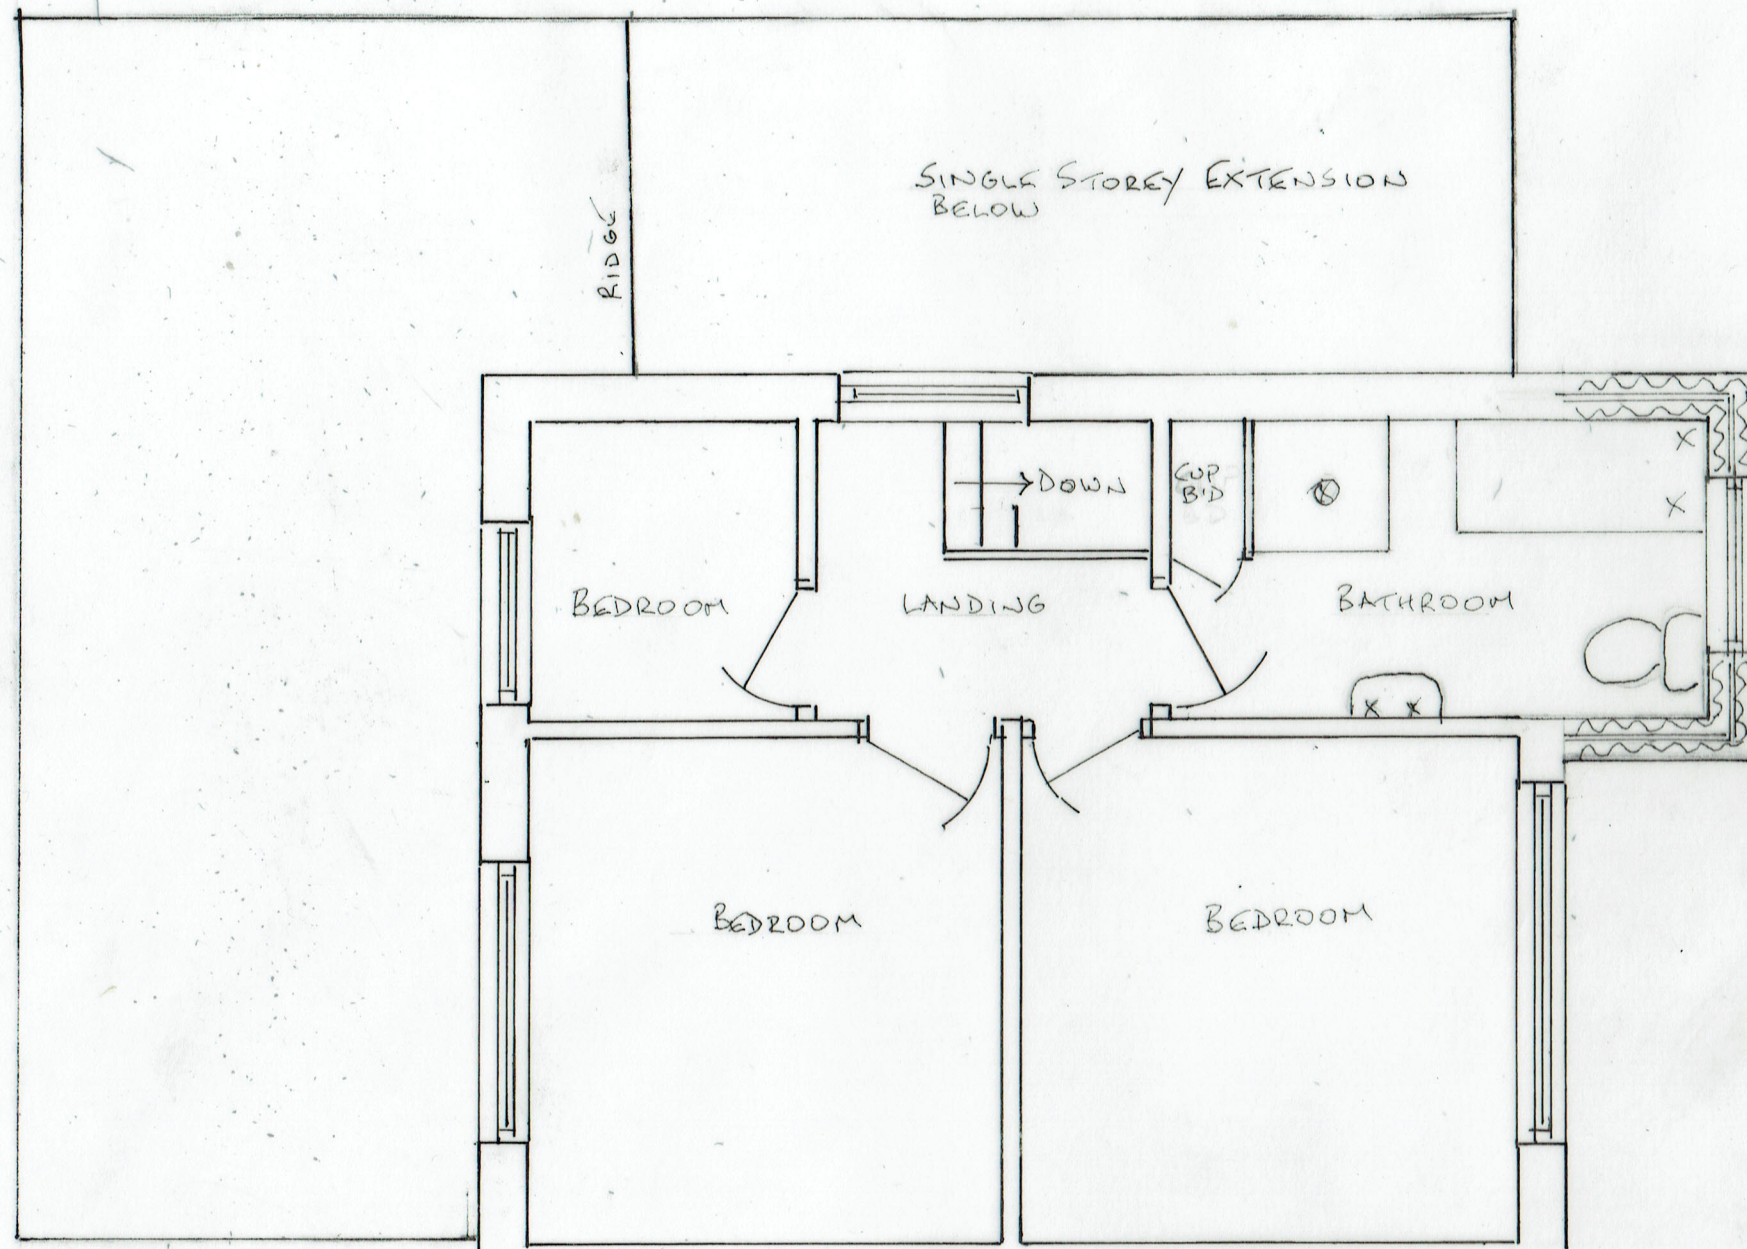

PROPOSED FRONT ELEVATION

4A PROPOSED FIRST FLOOR PLAN

0 METRES 5
 SCALE 1:50 & 1:100 @ A3

18/08/2023 - PITCHED ROOF ADDED.
 03/07/2023

23/735/04A

EXTENSIONS
 6 NUTTALL CLOSE, RAMSBOTTOM, BLO 9LQ