



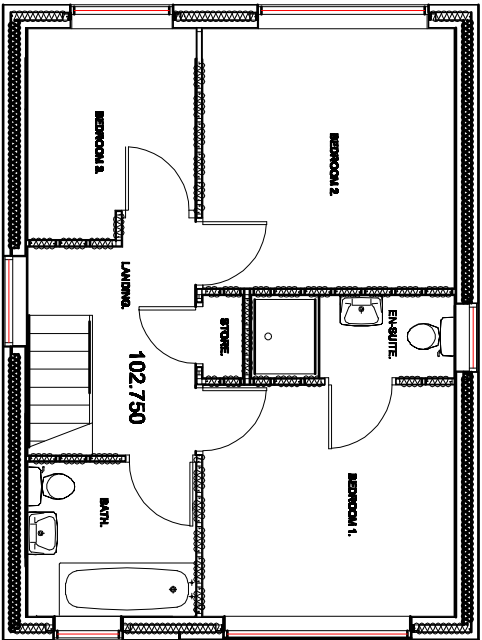

PROPOSED FIRST FLOOR PLAN.

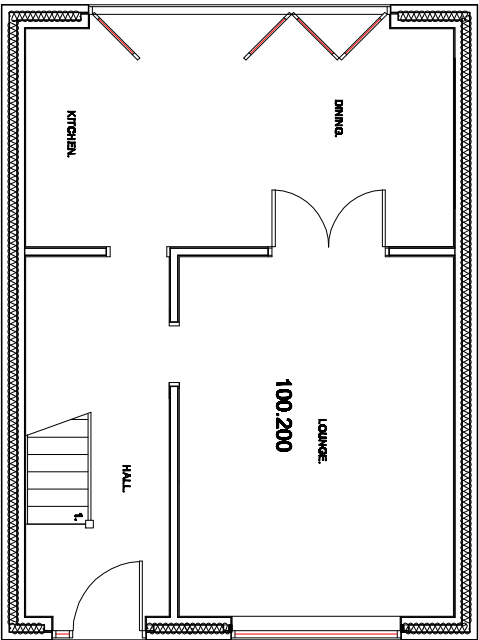

PROPOSED GROUND FLOOR PLAN.

Revision A - Floor Levels Added. - 29th October 2022. B - Amended For Planning. - 10th June 2023.	Title : PROPOSED NEW DWELLING.	Project: LAND BETWEEN 18 - 24 BRADLEY FOLD ROAD, AINSWORTH, BURY. BL2 5QD	MTC Designs 31 Eddon Drive Bolton BL2 6TB T: 01524 418714, M: 0778328914 Email: mitchellm@mtcdesigns.com Scale 1:100 @ A3 Date: July 2022. Drawing No: P02B
---	--	---	---