






Proposed West Elevation (Front)

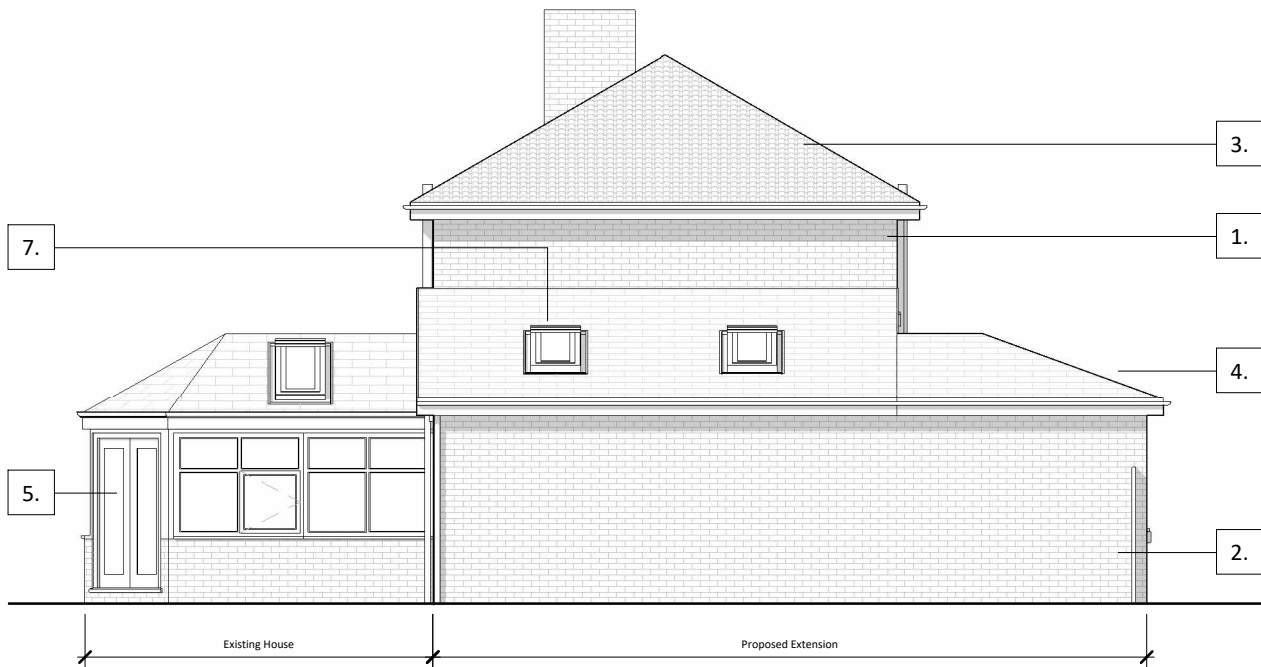

Proposed North Elevation (Side)

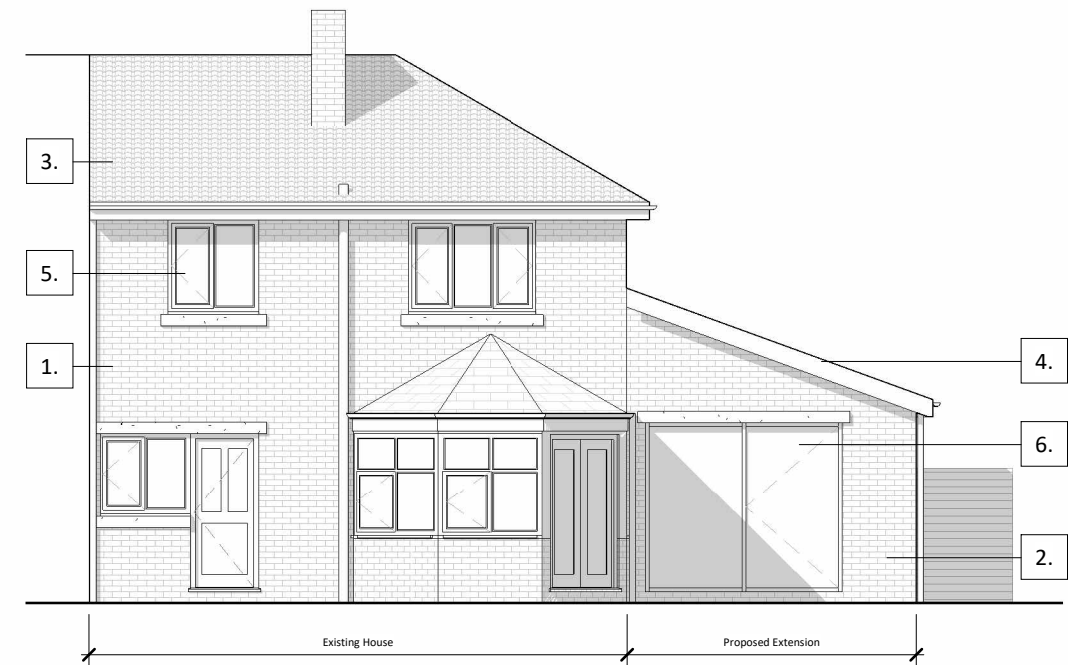

Proposed East Elevation (Rear)

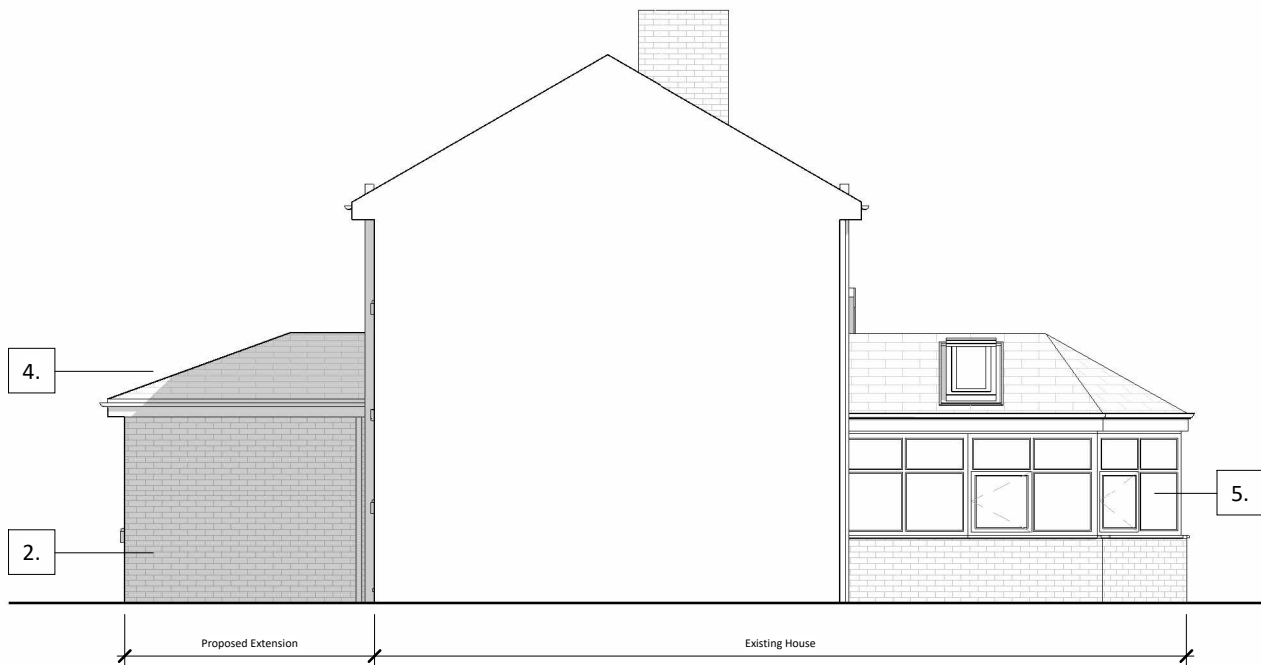

Proposed South Elevation (Side)



revision:		
P02	26.08.2026	Updated Proposed Front Roof

elevation key:	
1.	Existing brickwork
2.	New brickwork to match existing
3.	Existing roof tiles
4.	New roof tiles to match existing
5.	Existing windows
6.	New windows & doors, glazing and frames
7.	New roof skylights

studio dba

project:	Bradshaw Avenue	
location:	2 Bradshaw Avenue, Whitefield, Manchester, M45 7JE	

drg title: Proposed GA Elevations

status:	Information	
date:	26.08.2026	scale: 1 : 100 / A3

number:	BRD-DBA-DR-0351	rev: P02
---------	-----------------	----------