






This drawing is the copyright of MTC Designs and is not to be reproduced without permission

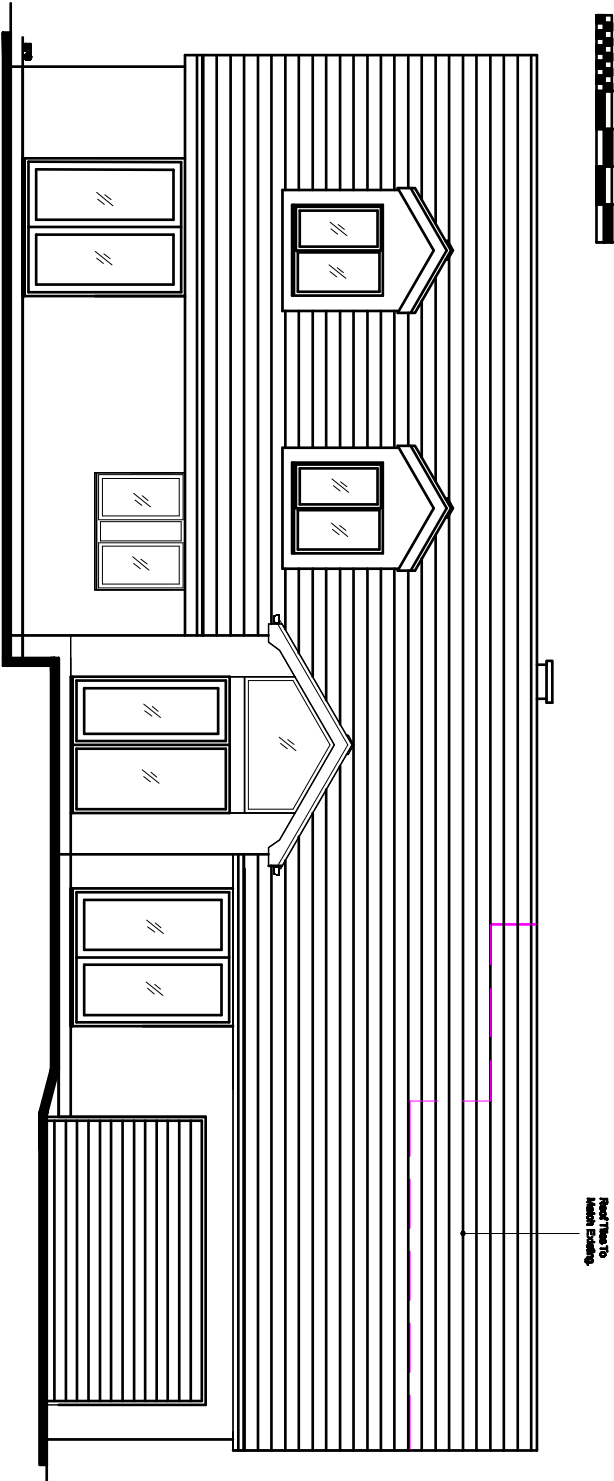


PROPOSED FRONT ELEVATION.

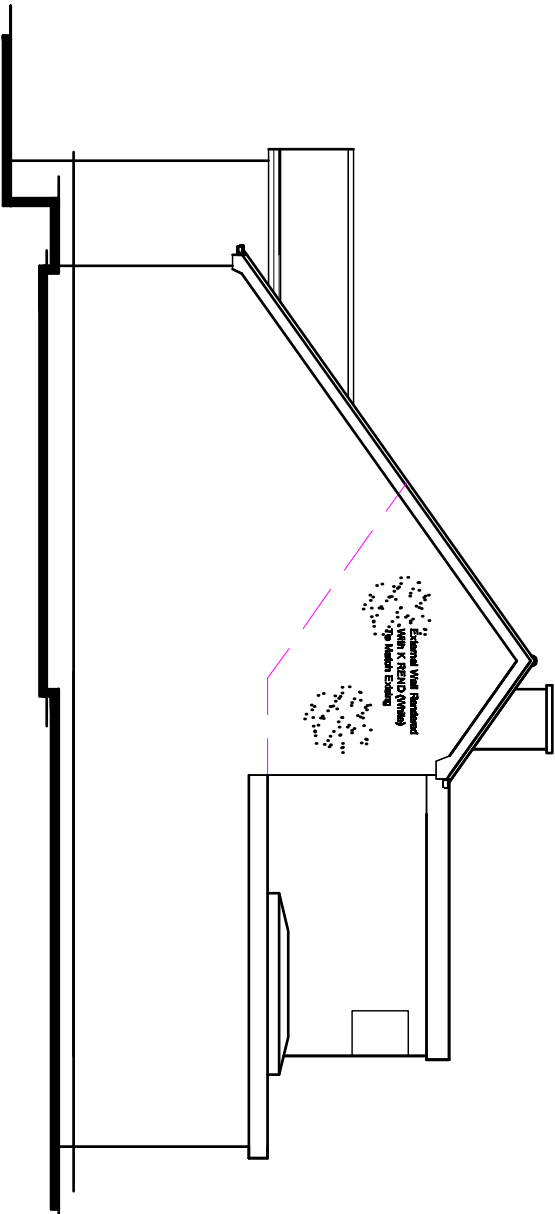

PROPOSED SIDE ELEVATION.

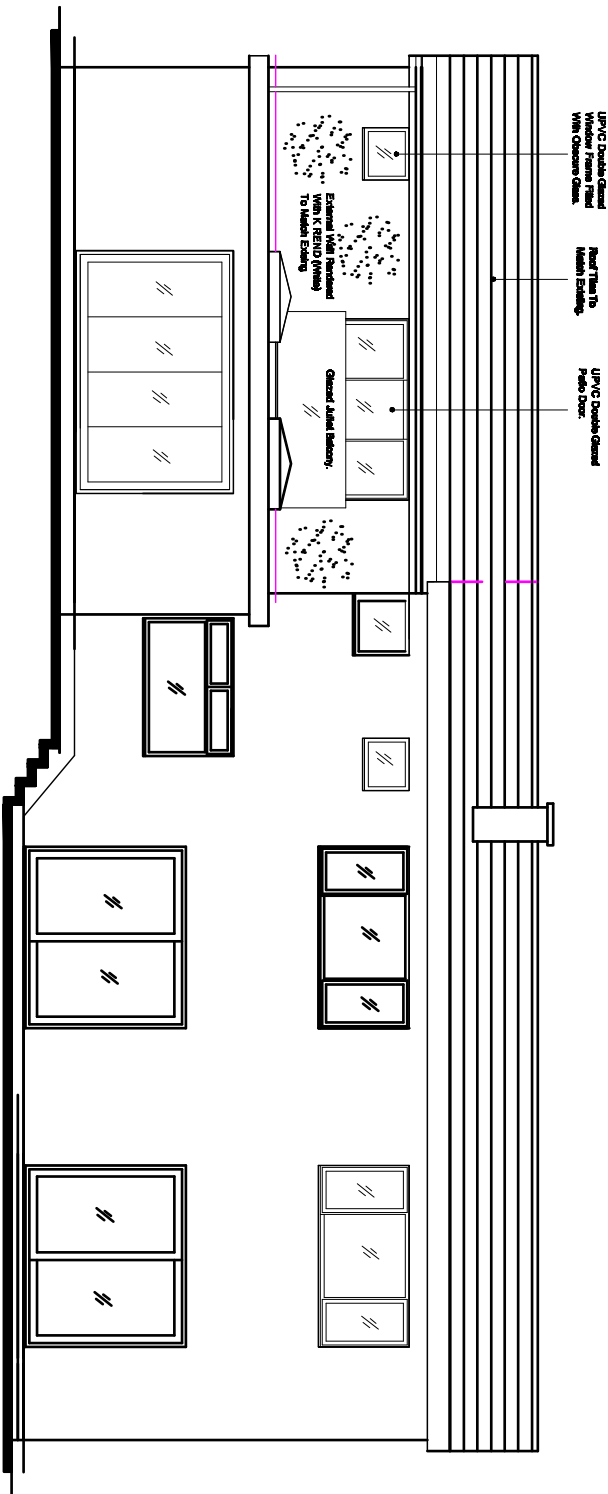

PROPOSED REAR ELEVATION.

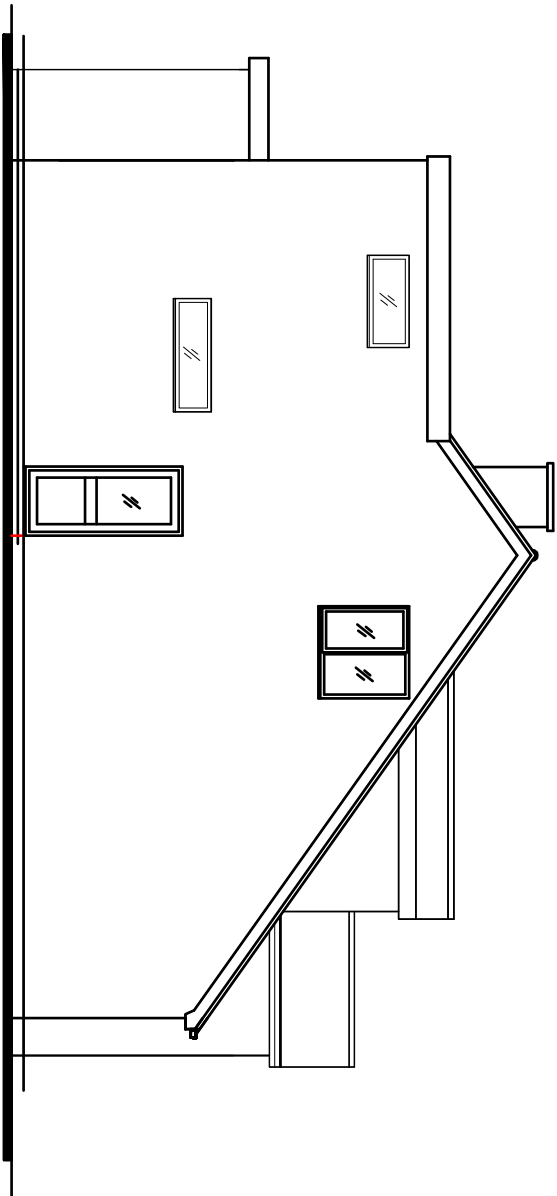

PROPOSED SIDE ELEVATION.

Revision A - Juliet Balcony Added To Patio Doors. - 15th November 2025.

Title :
PROPOSED ALTERATIONS TO EXISTING ROOF
WITH REAR DORMER.

Project :
5, HAWKSHAW LANE,
HAWKSHAW,
BURY,
BL9 4LZ

MTC Designs
Scale 1:100 @ A3
Date: September 2025.
Drawing No: P03A

31 Edend Drive Bolton BL2 6TB
T: 07534 438714 M: 07768828914
Email: info@mtcdesigns.co.uk