




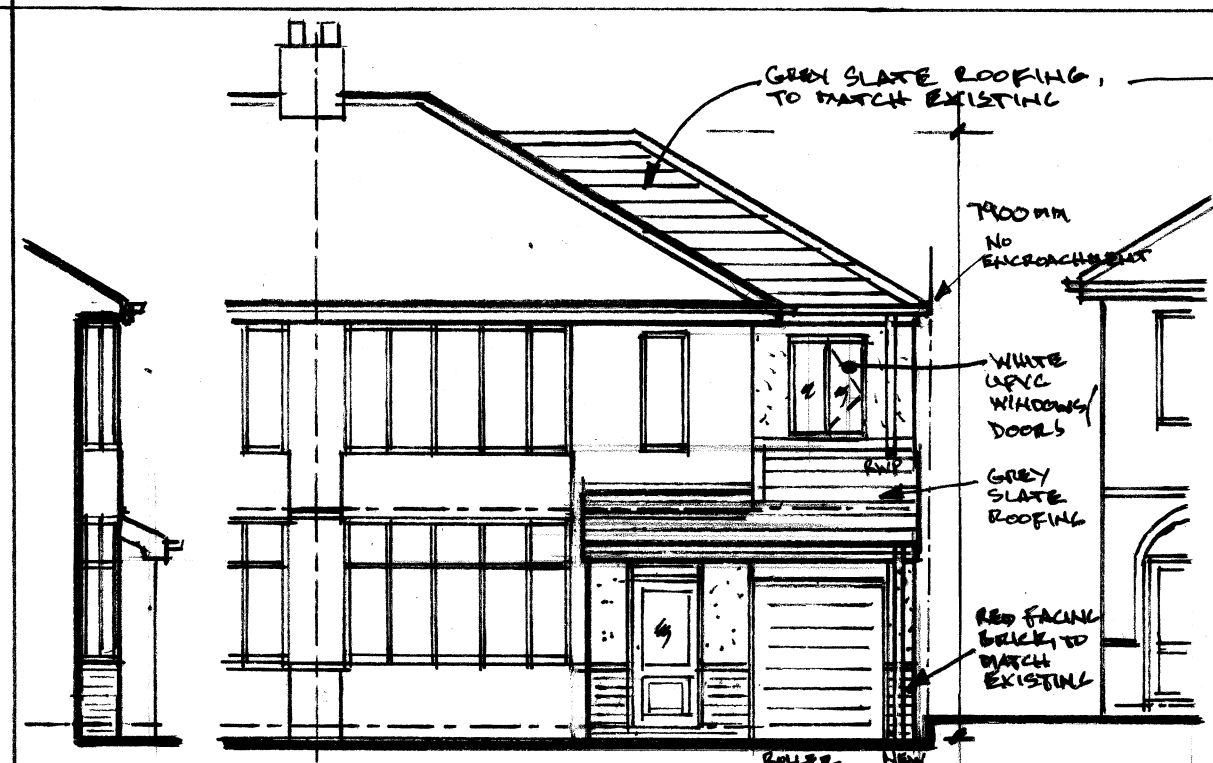


FRONT SIDE ELEVATION FRONT ELEVATION / STREET SCENE 1:100

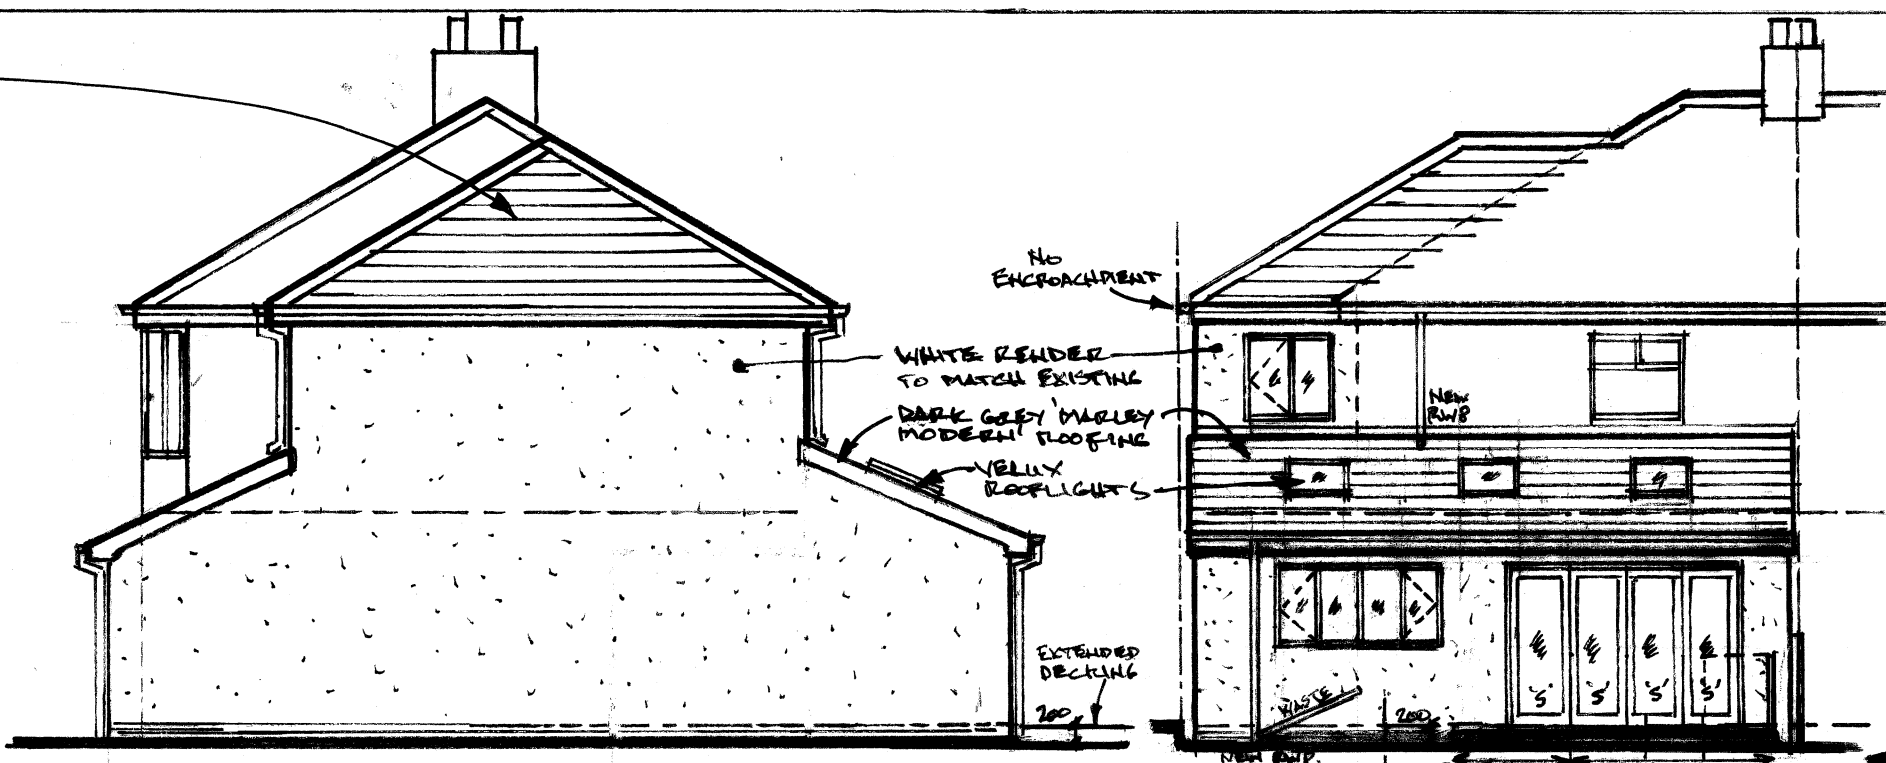


SIDE ELEVATION

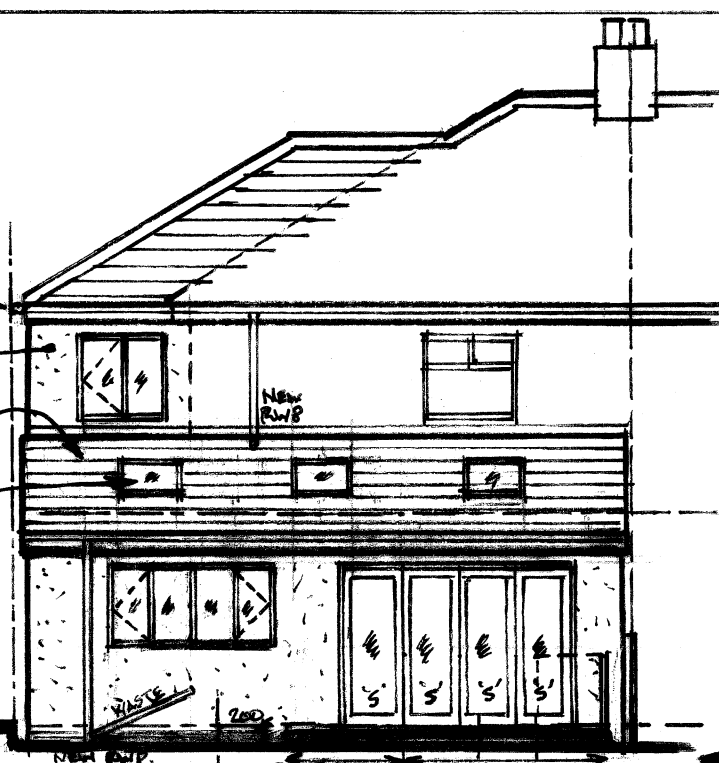


REAR ELEVATION

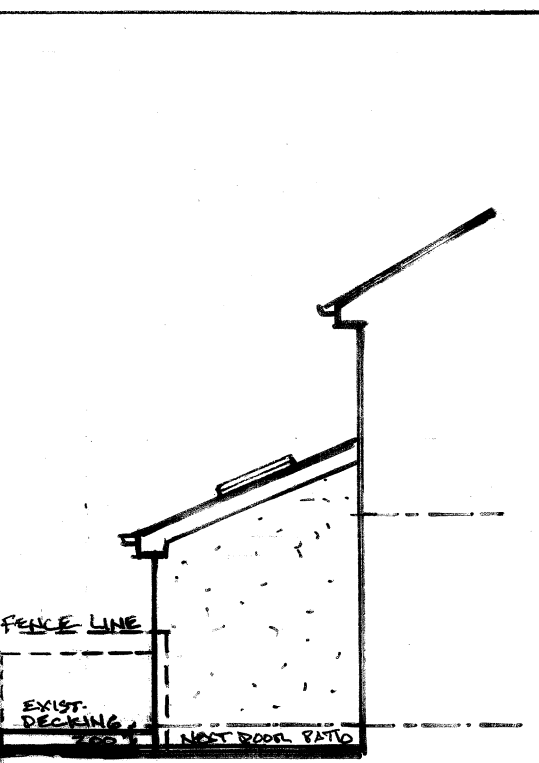


REAR SIDE ELEV.

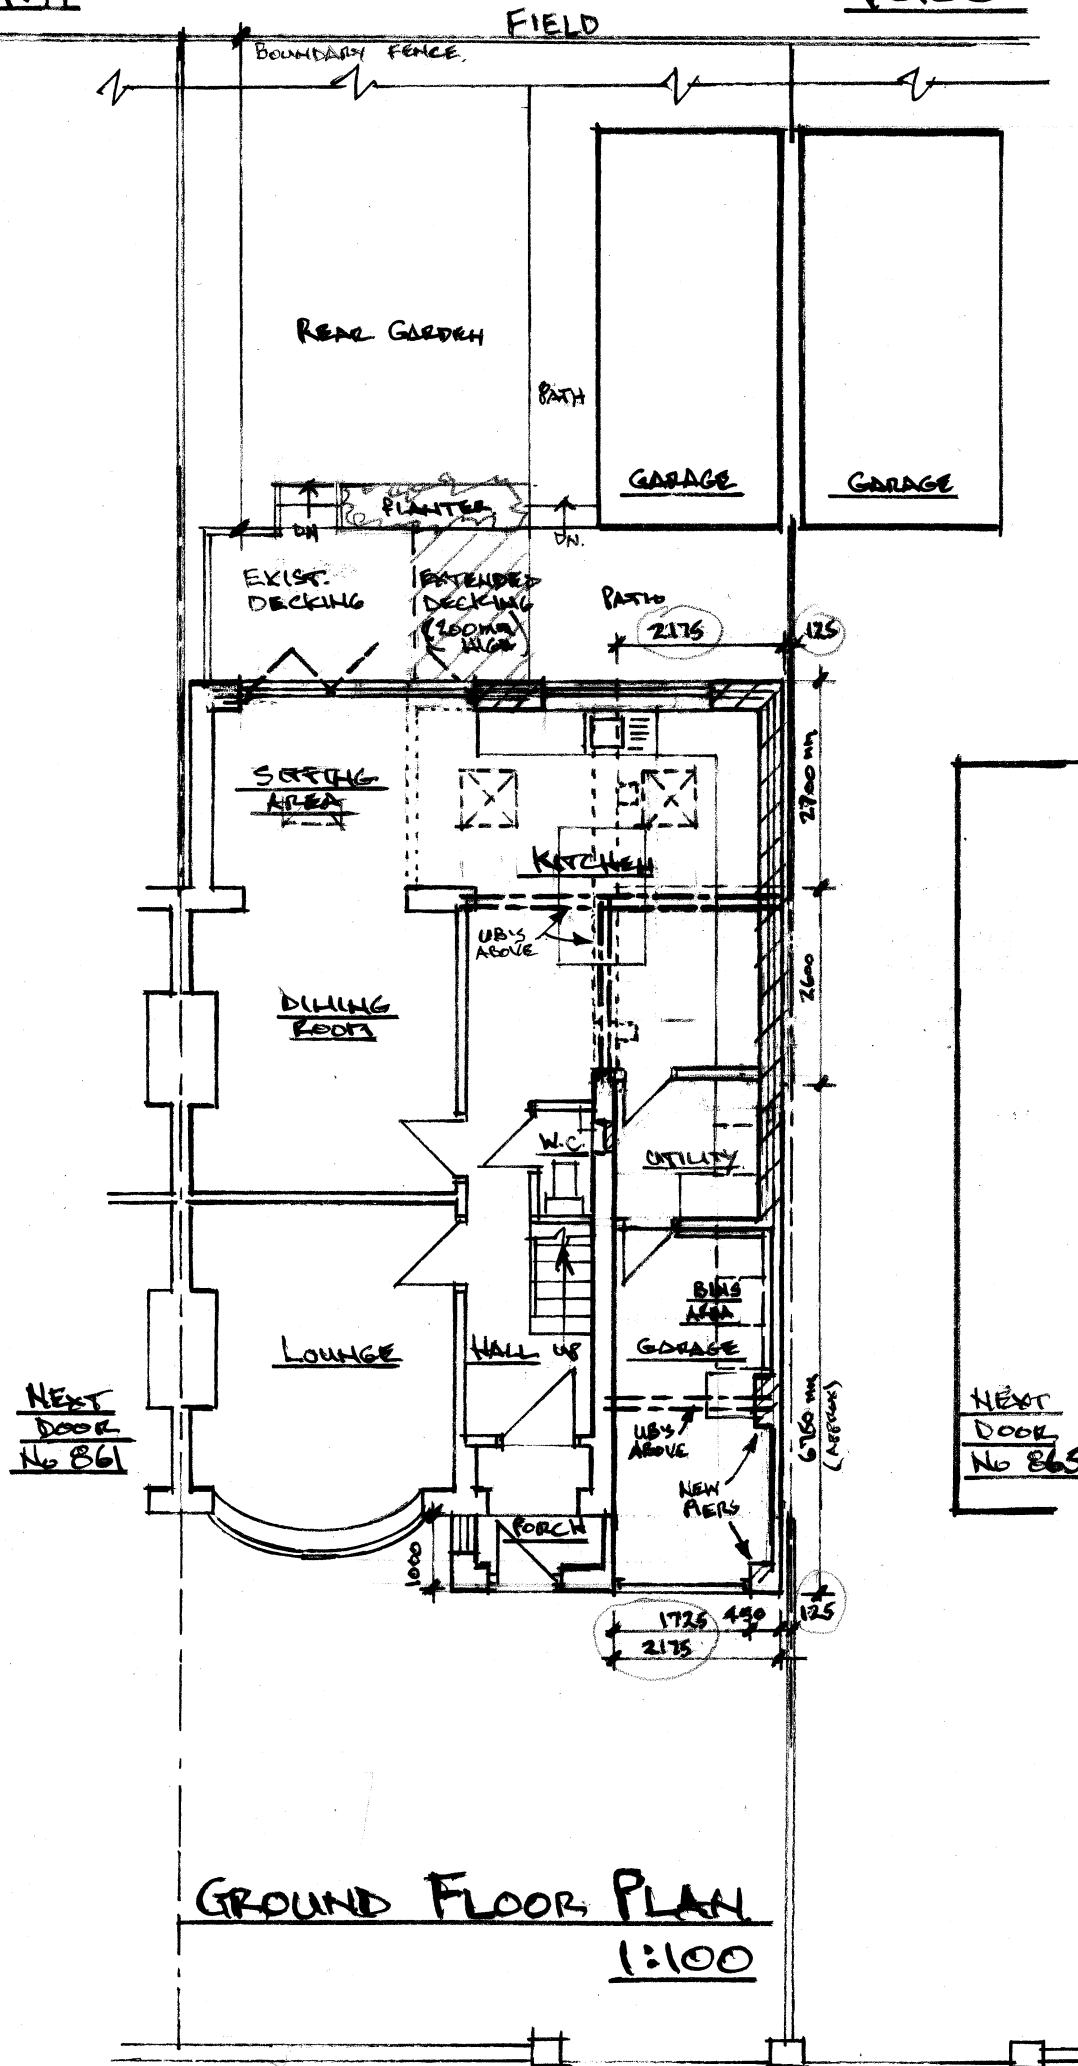

GROUND FLOOR PLAN 1:100

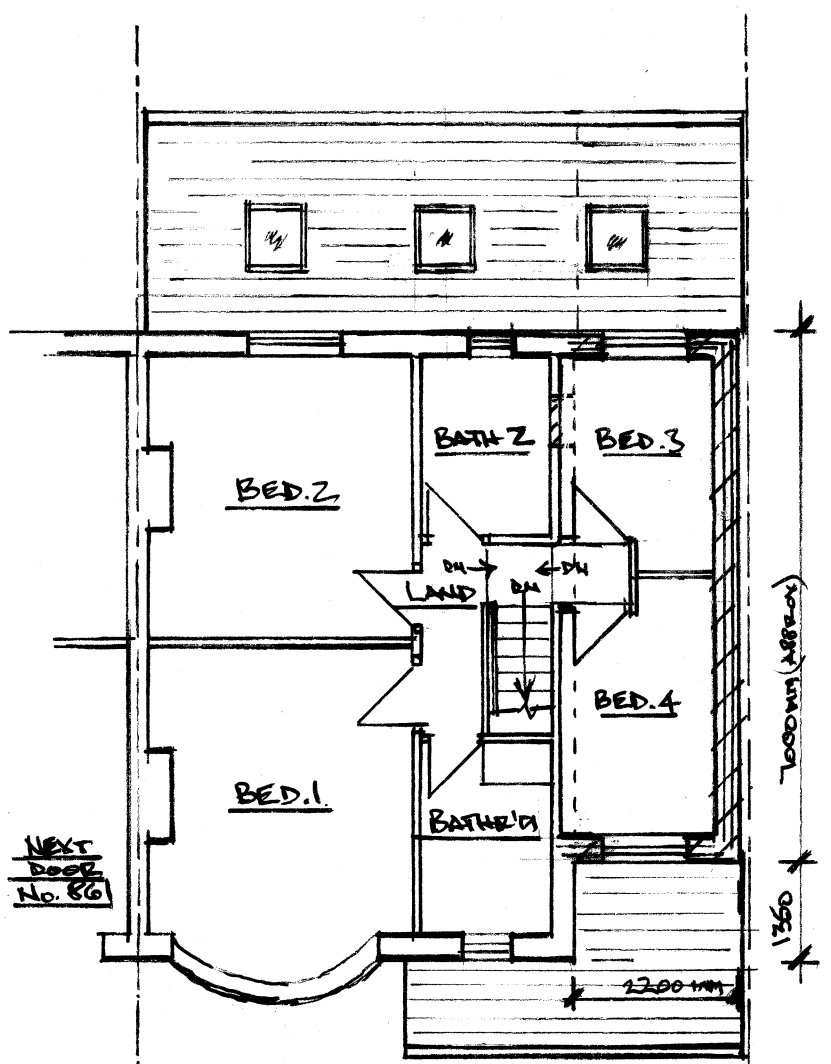

FIRST FLOOR PLAN

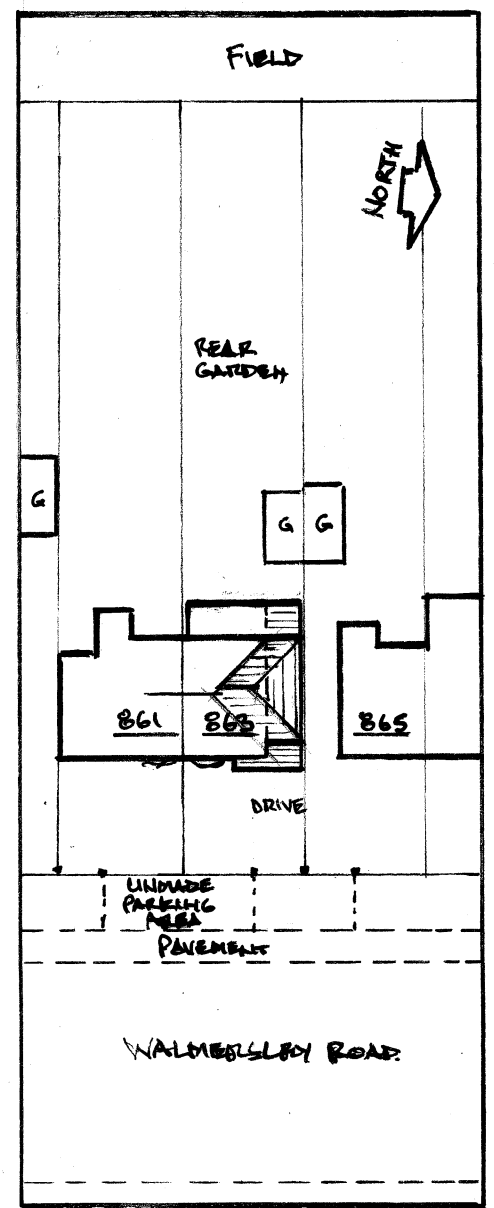

PROPOSED SITE PLAN 1:500

REV. B - CLARIFICATION OF EXTENDED REAR DECKING 12.11.25 NB
REV. A - WIDTH OF SIDE EXTENSION REDUCED, & NOTE RE NO ENCROACHMENT OF EAVES/GUTTER ADDED. 29.10.25 NB.

Architectural & Building Services			
NEIL BUTTERWORTH			
Tel: 07785 275483			
Mobile: 07785 275483			
89 Higher Ainsworth Road, Raddcliffe, Manchester, M26 4JJ.			
Job Title PROPOSED TWO STOREY SIDE EXTENSION, & EXT./INTERNAL ALTERATIONS AT 863 WALMERSLEY ROAD, BURY FOR MR & MRS N. EGAN			
Drawing Title PROPOSED PLANS & ELEVATIONS			
Scale	Date	Drawn by	Drawing No.
1:100	JULY 25	N.B.	218