



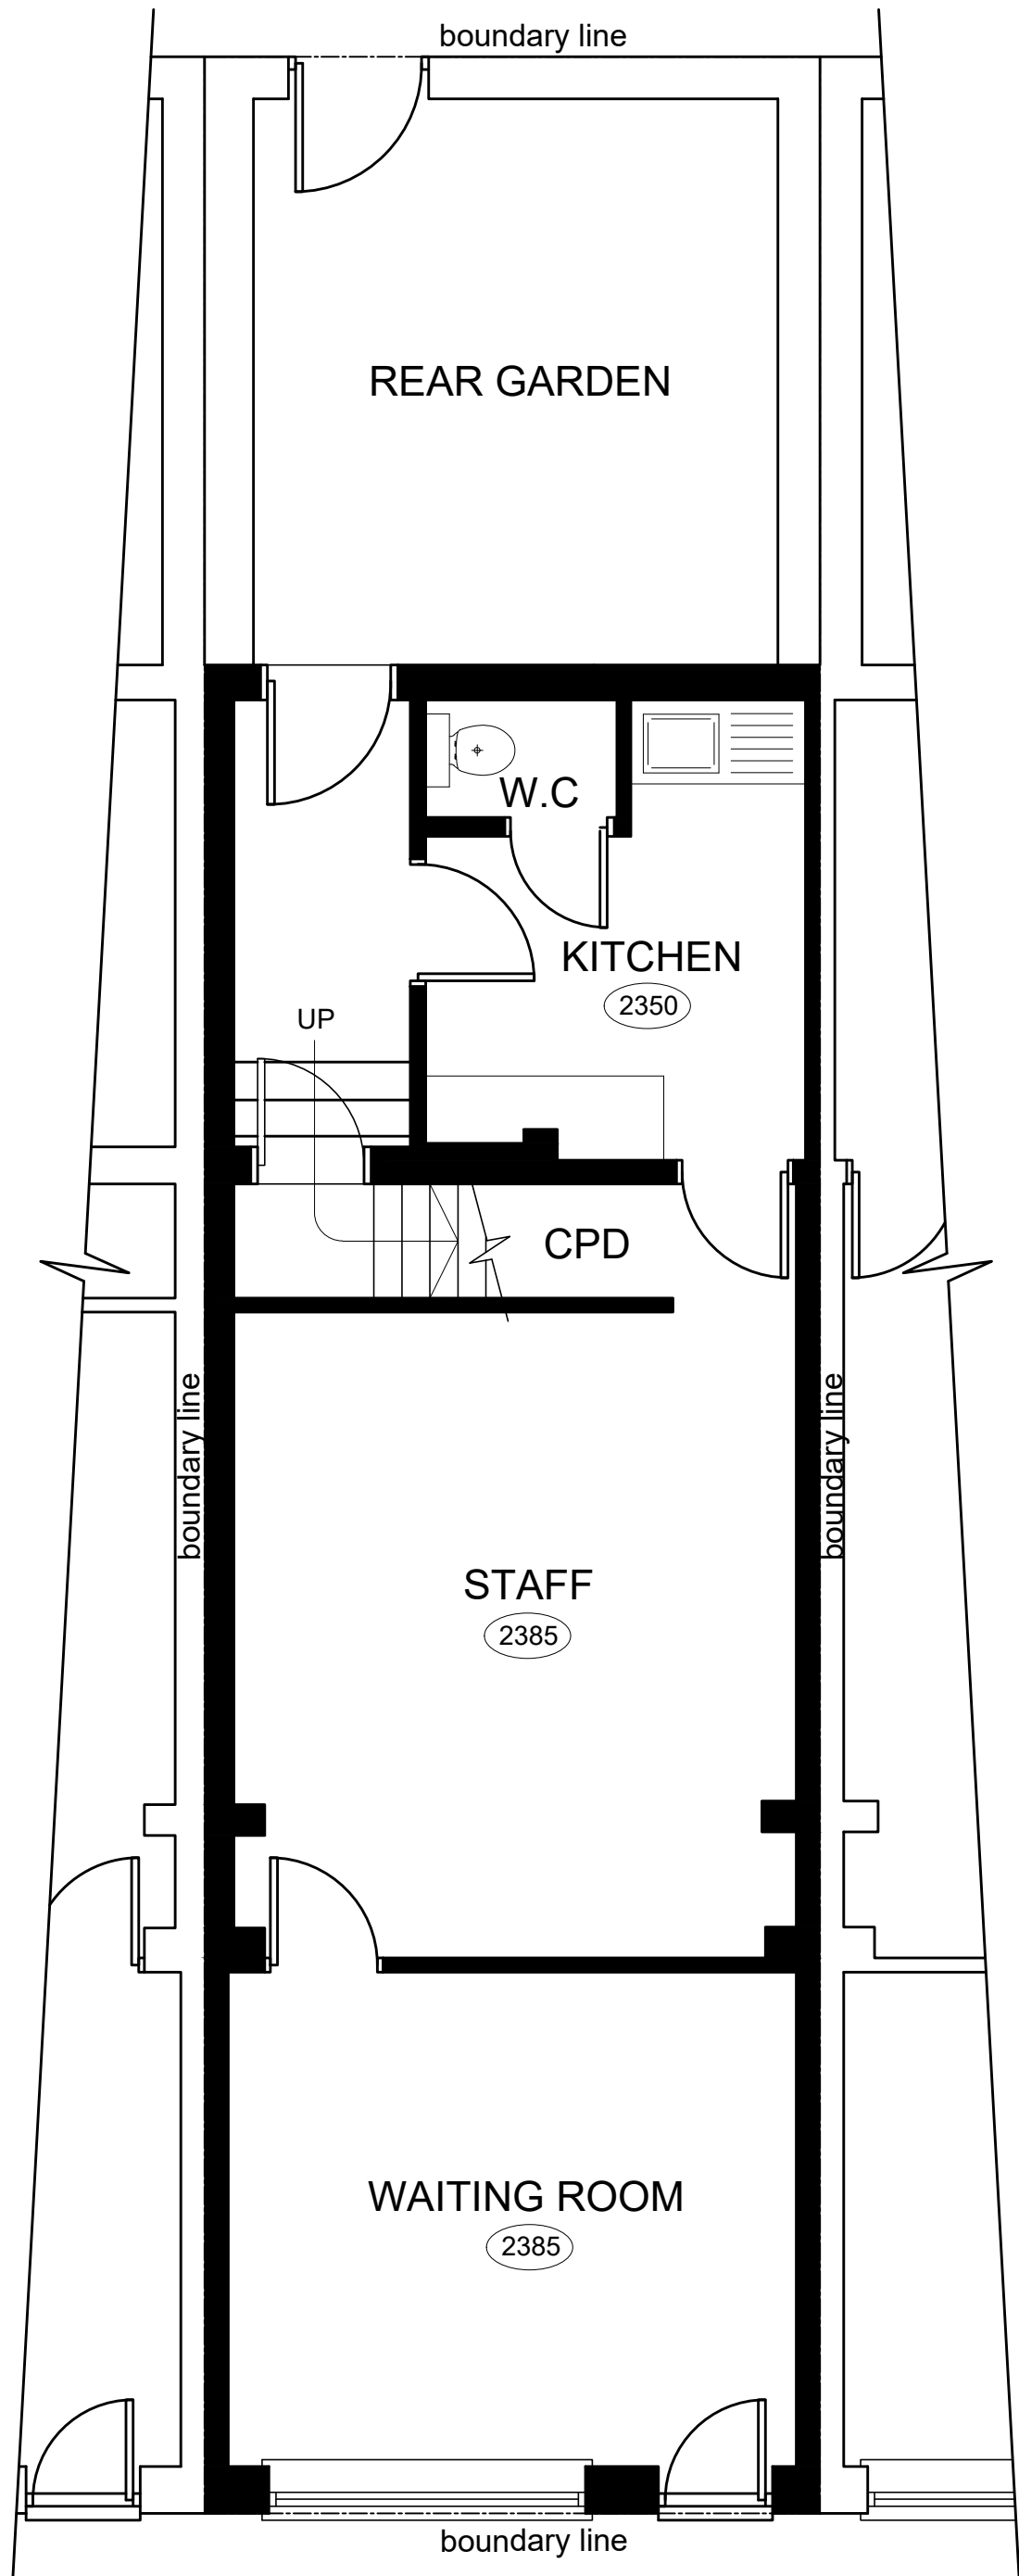

GROUND FLOOR PLAN




FIRST FLOOR PLAN

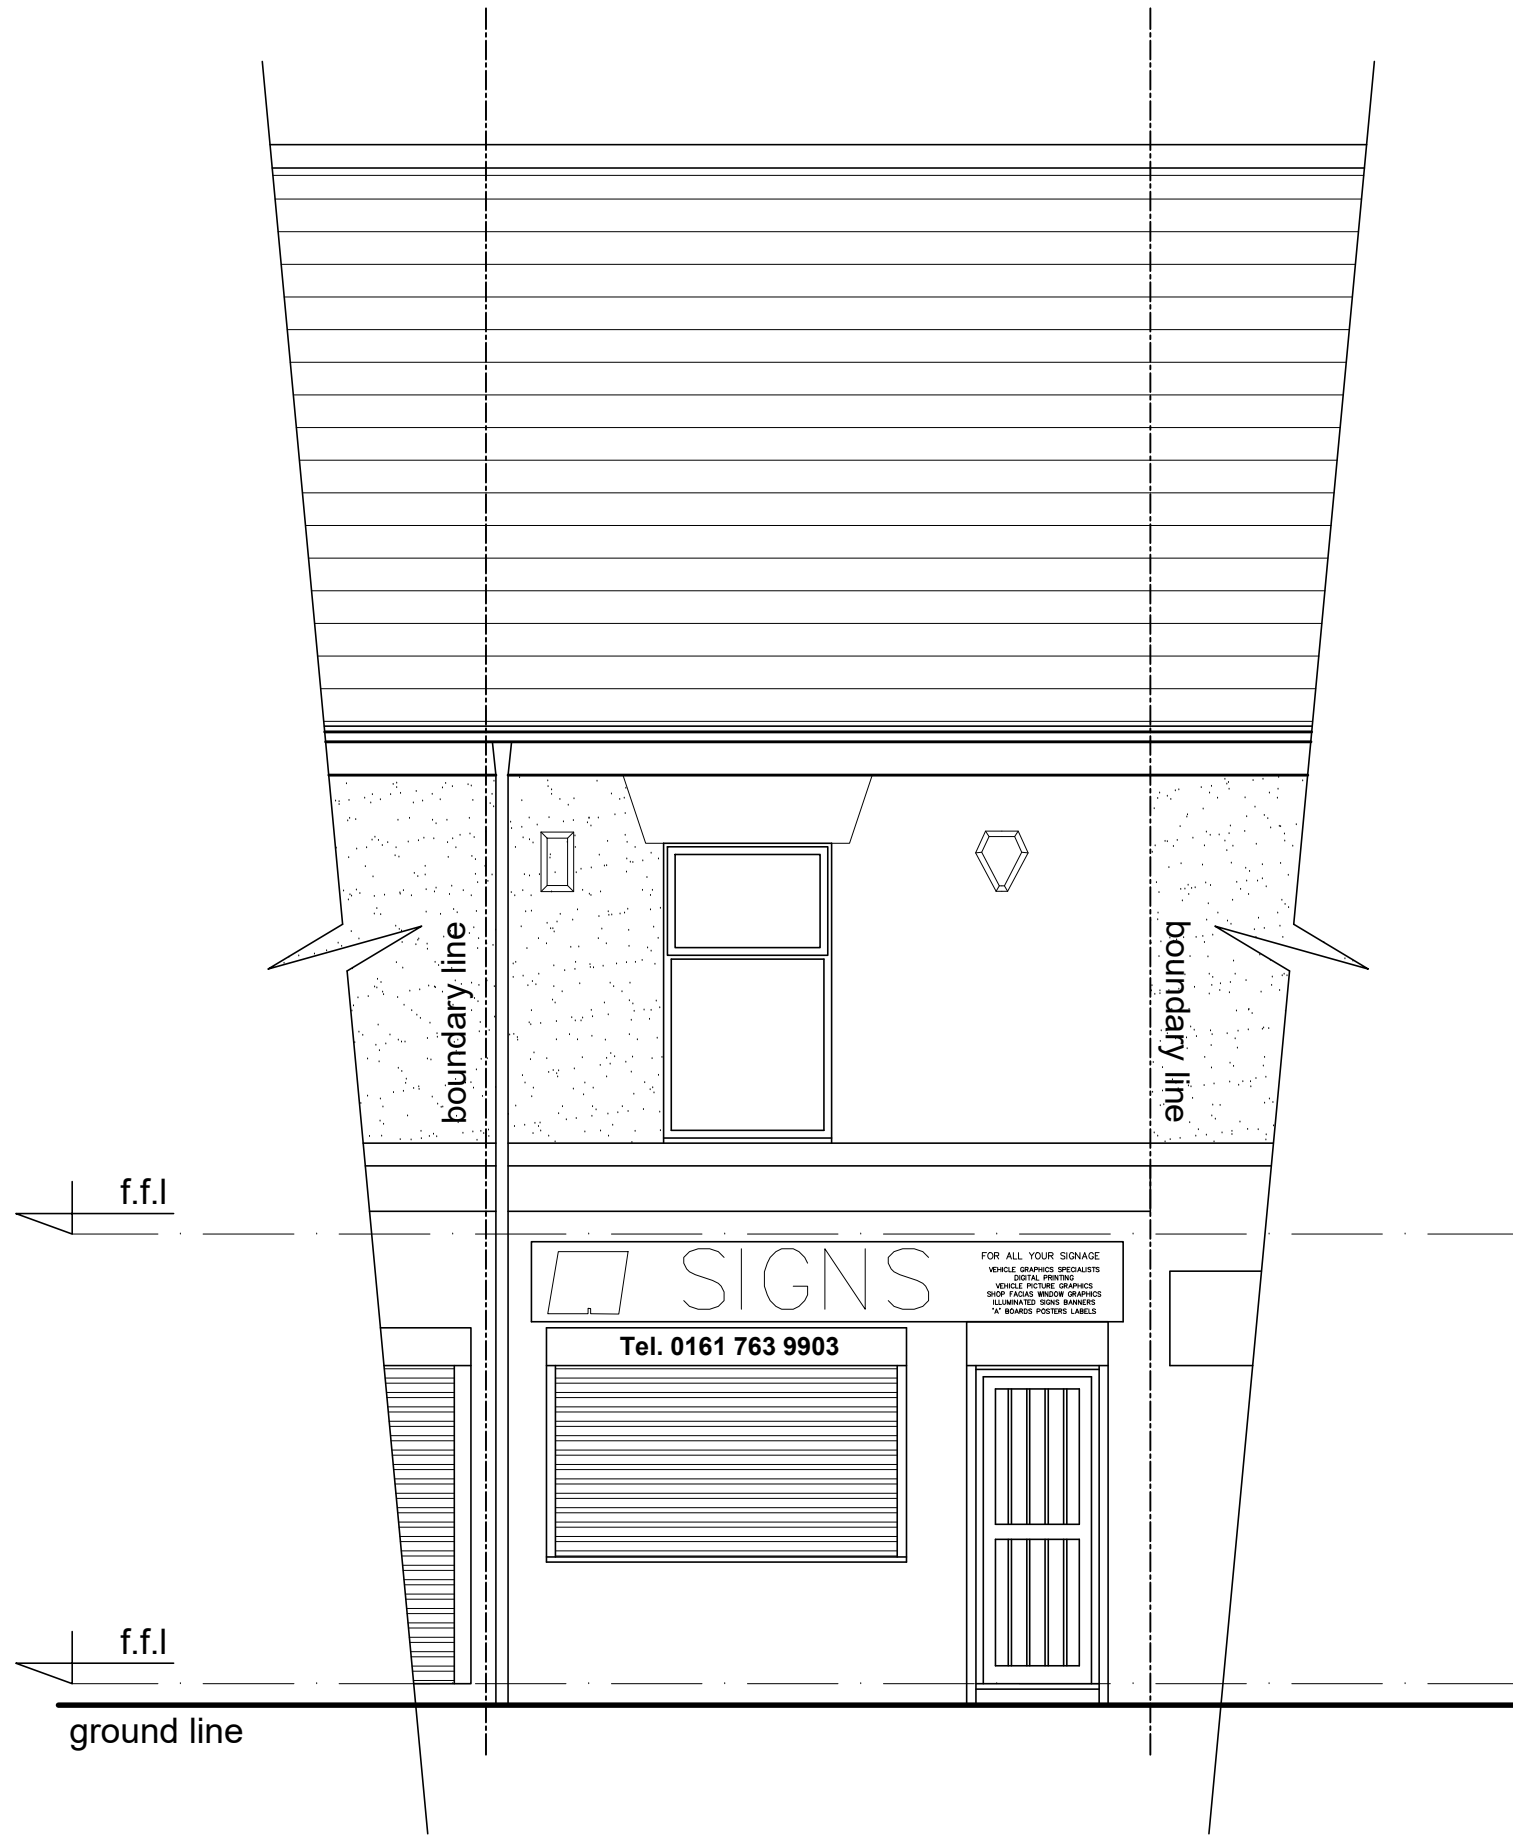


FRONT ELEVATIONS

EXISTING FLOOR PLANS & ELEVATION 1:50 scale bar 0 1 2 3 4 5metres

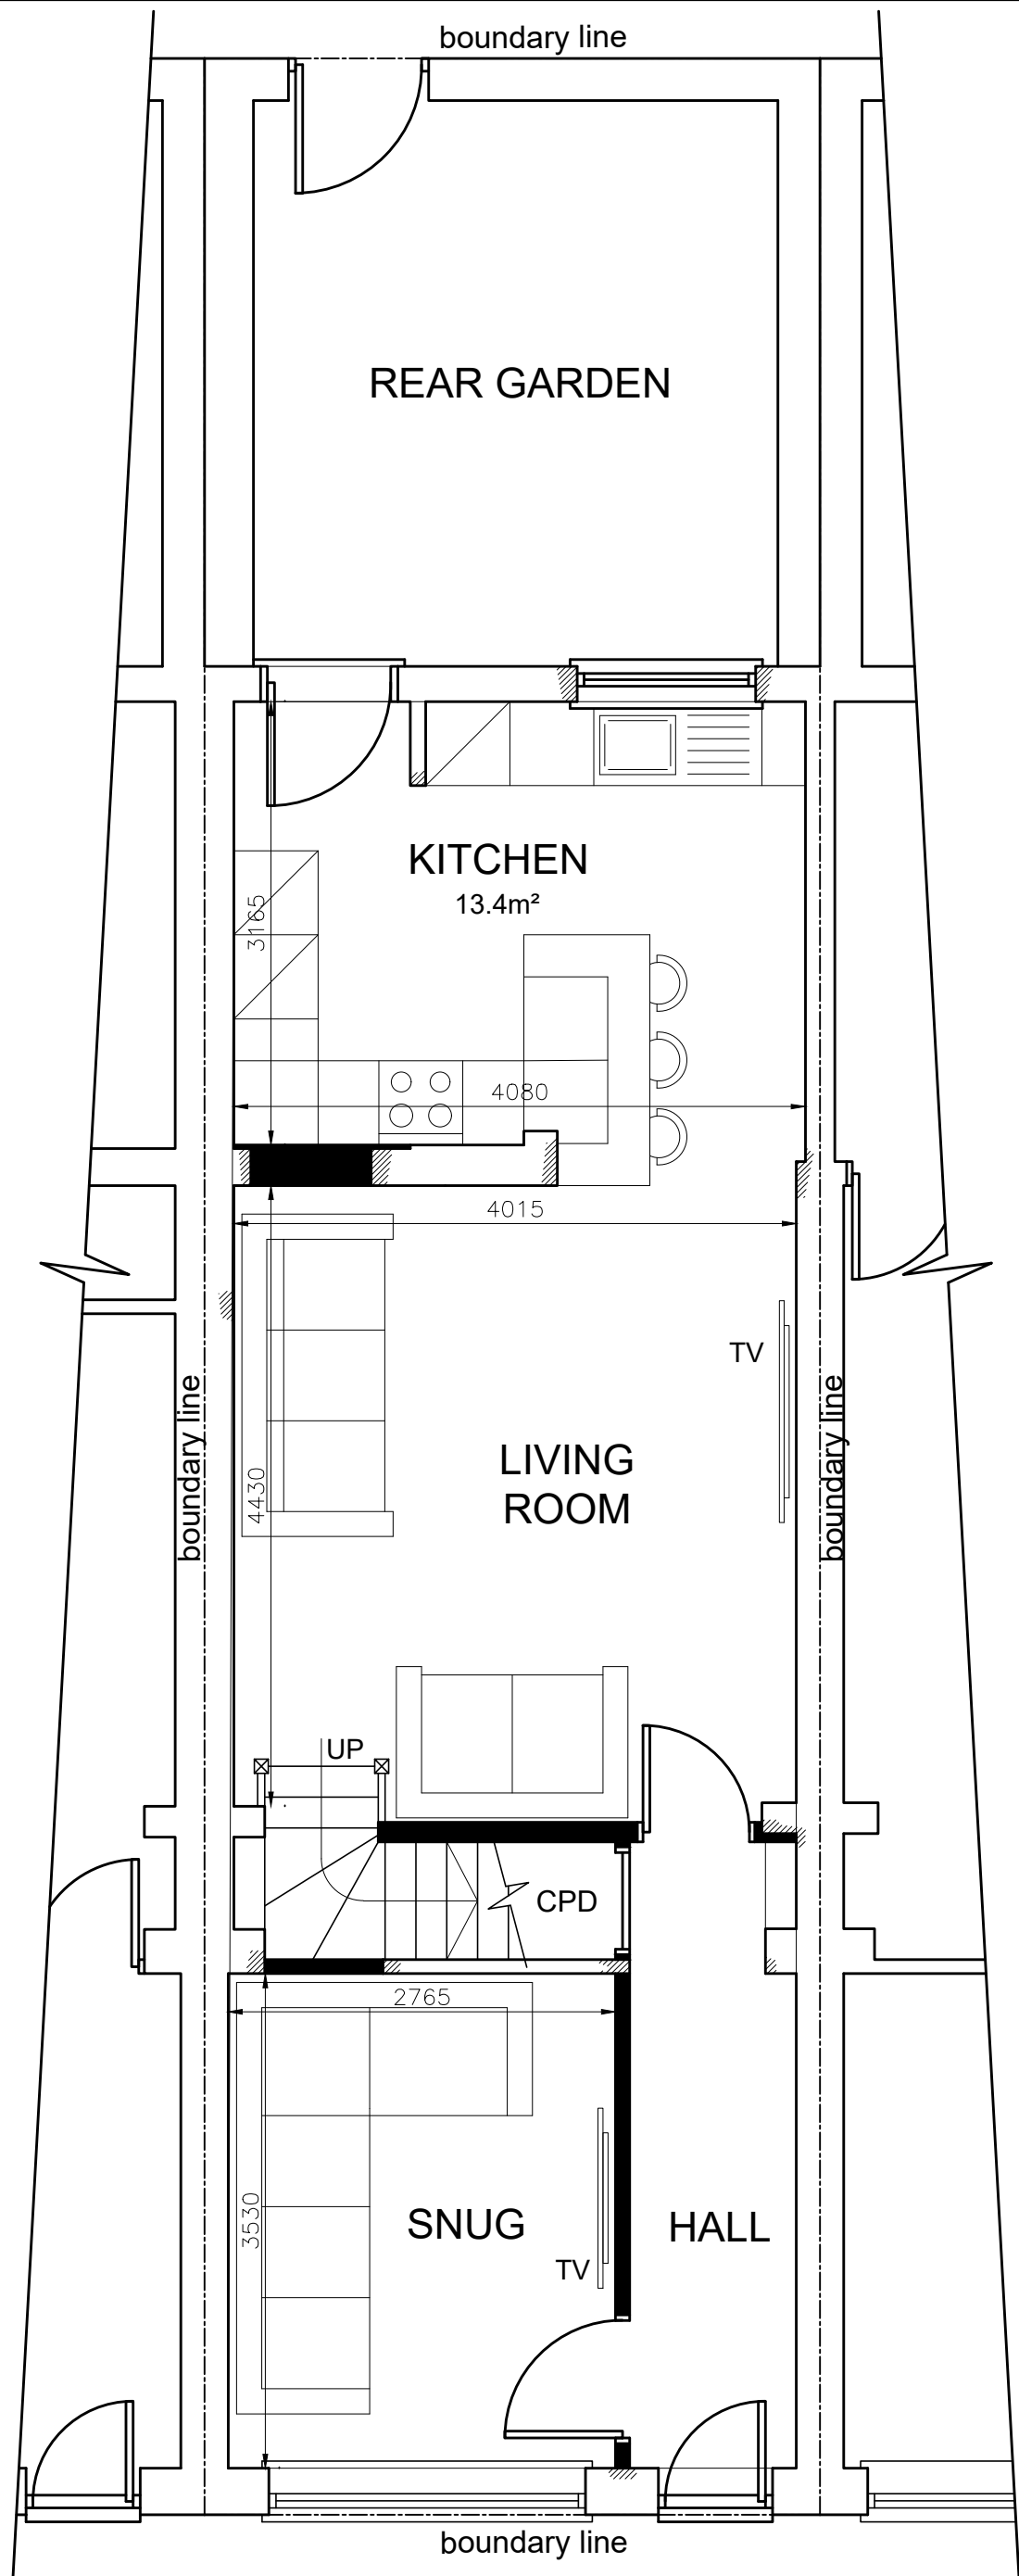


GROUND FLOOR PLAN

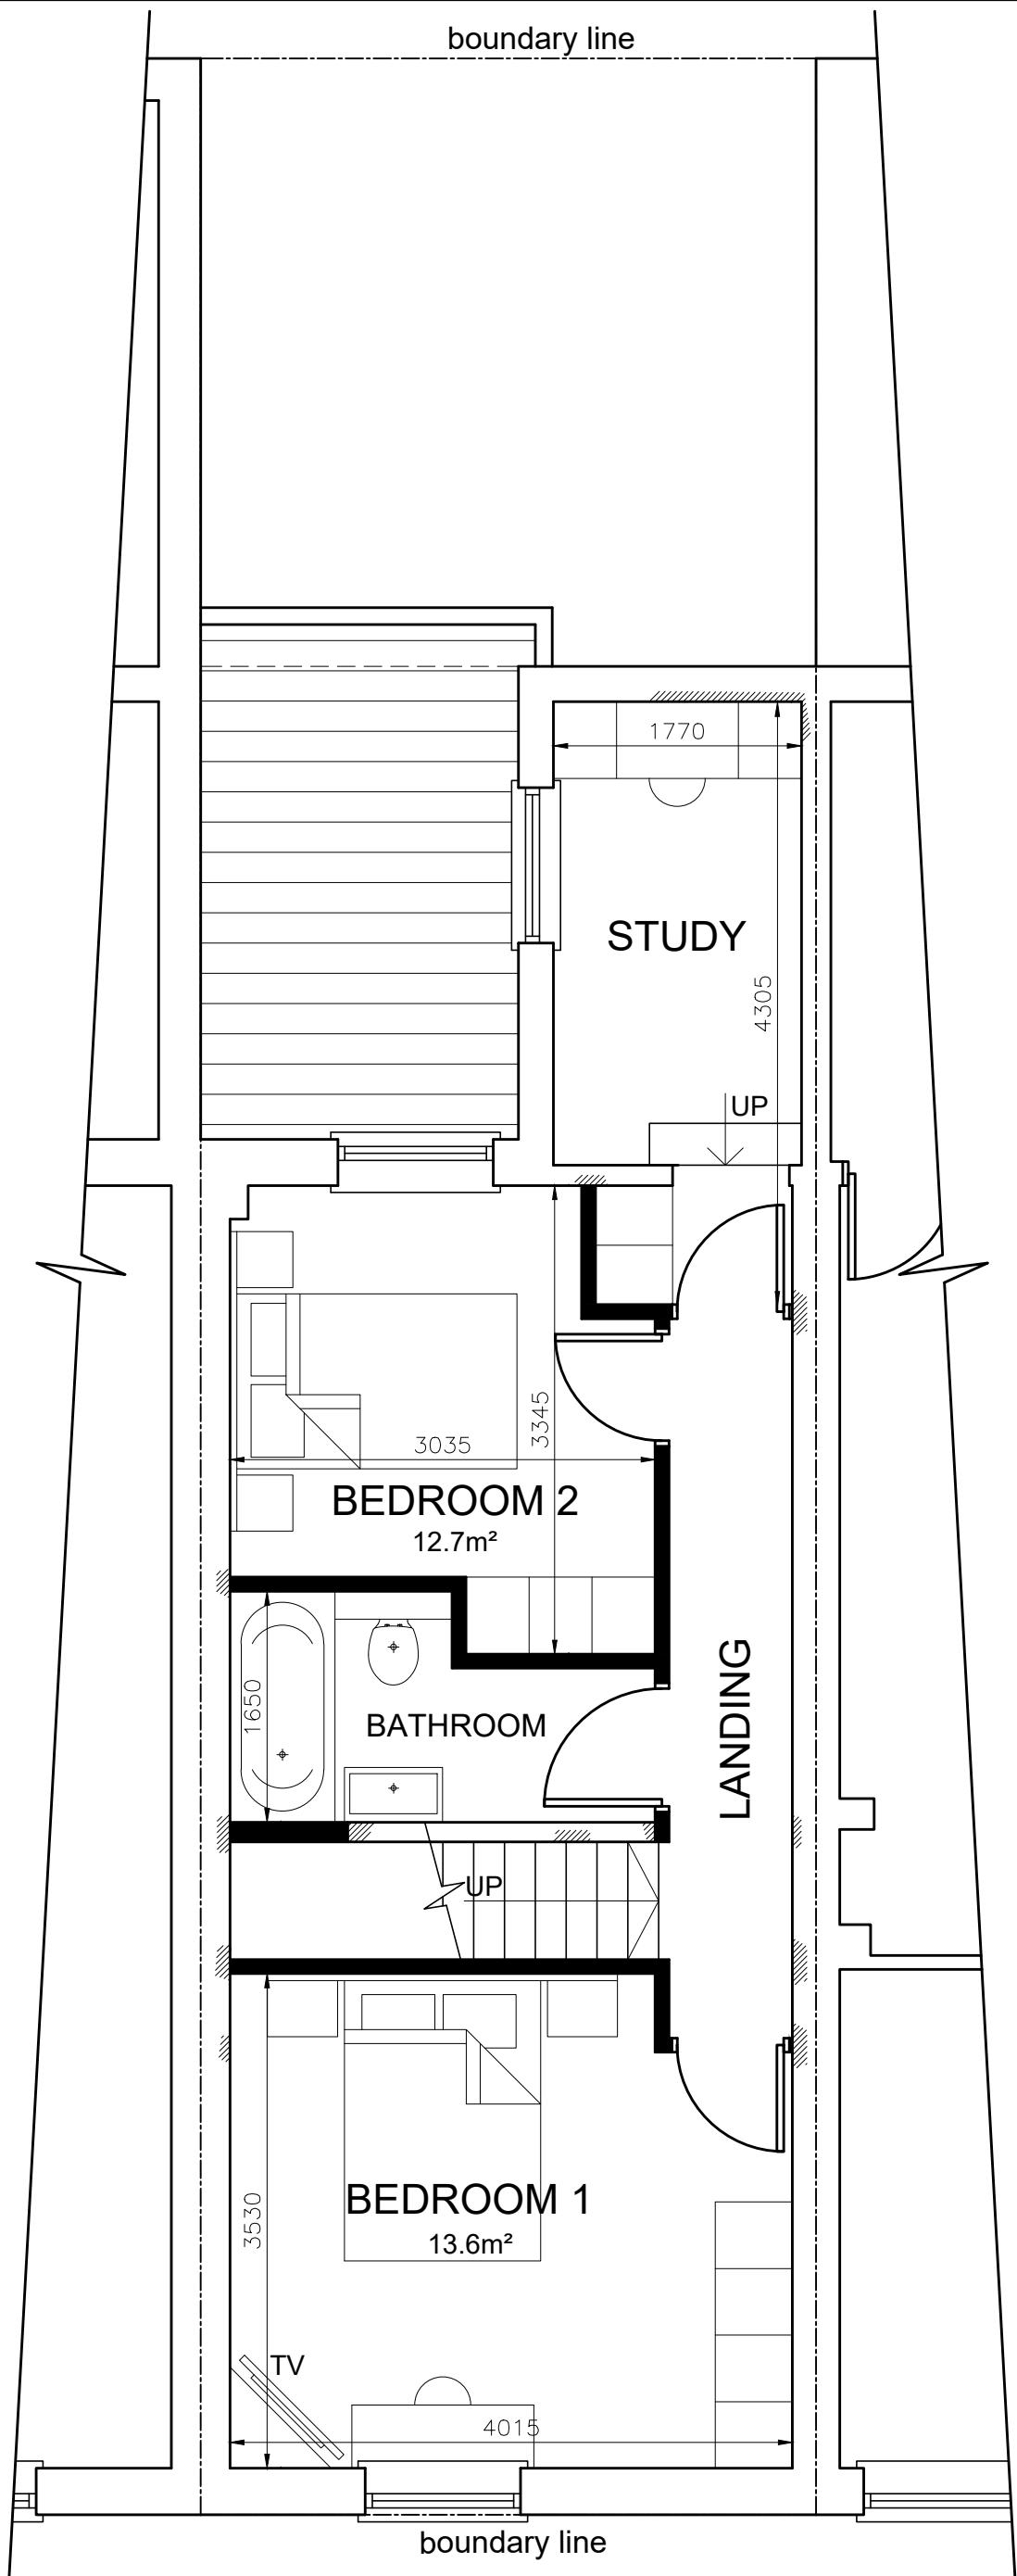

FIRST FLOOR PLAN

RESIDENTIAL AREA CALCULATIONS	
FLOOR	AREA (m²)
GROUND FLOOR	51.1m²
FIRST FLOOR	42.9m²
TOTAL AREA=	94m²

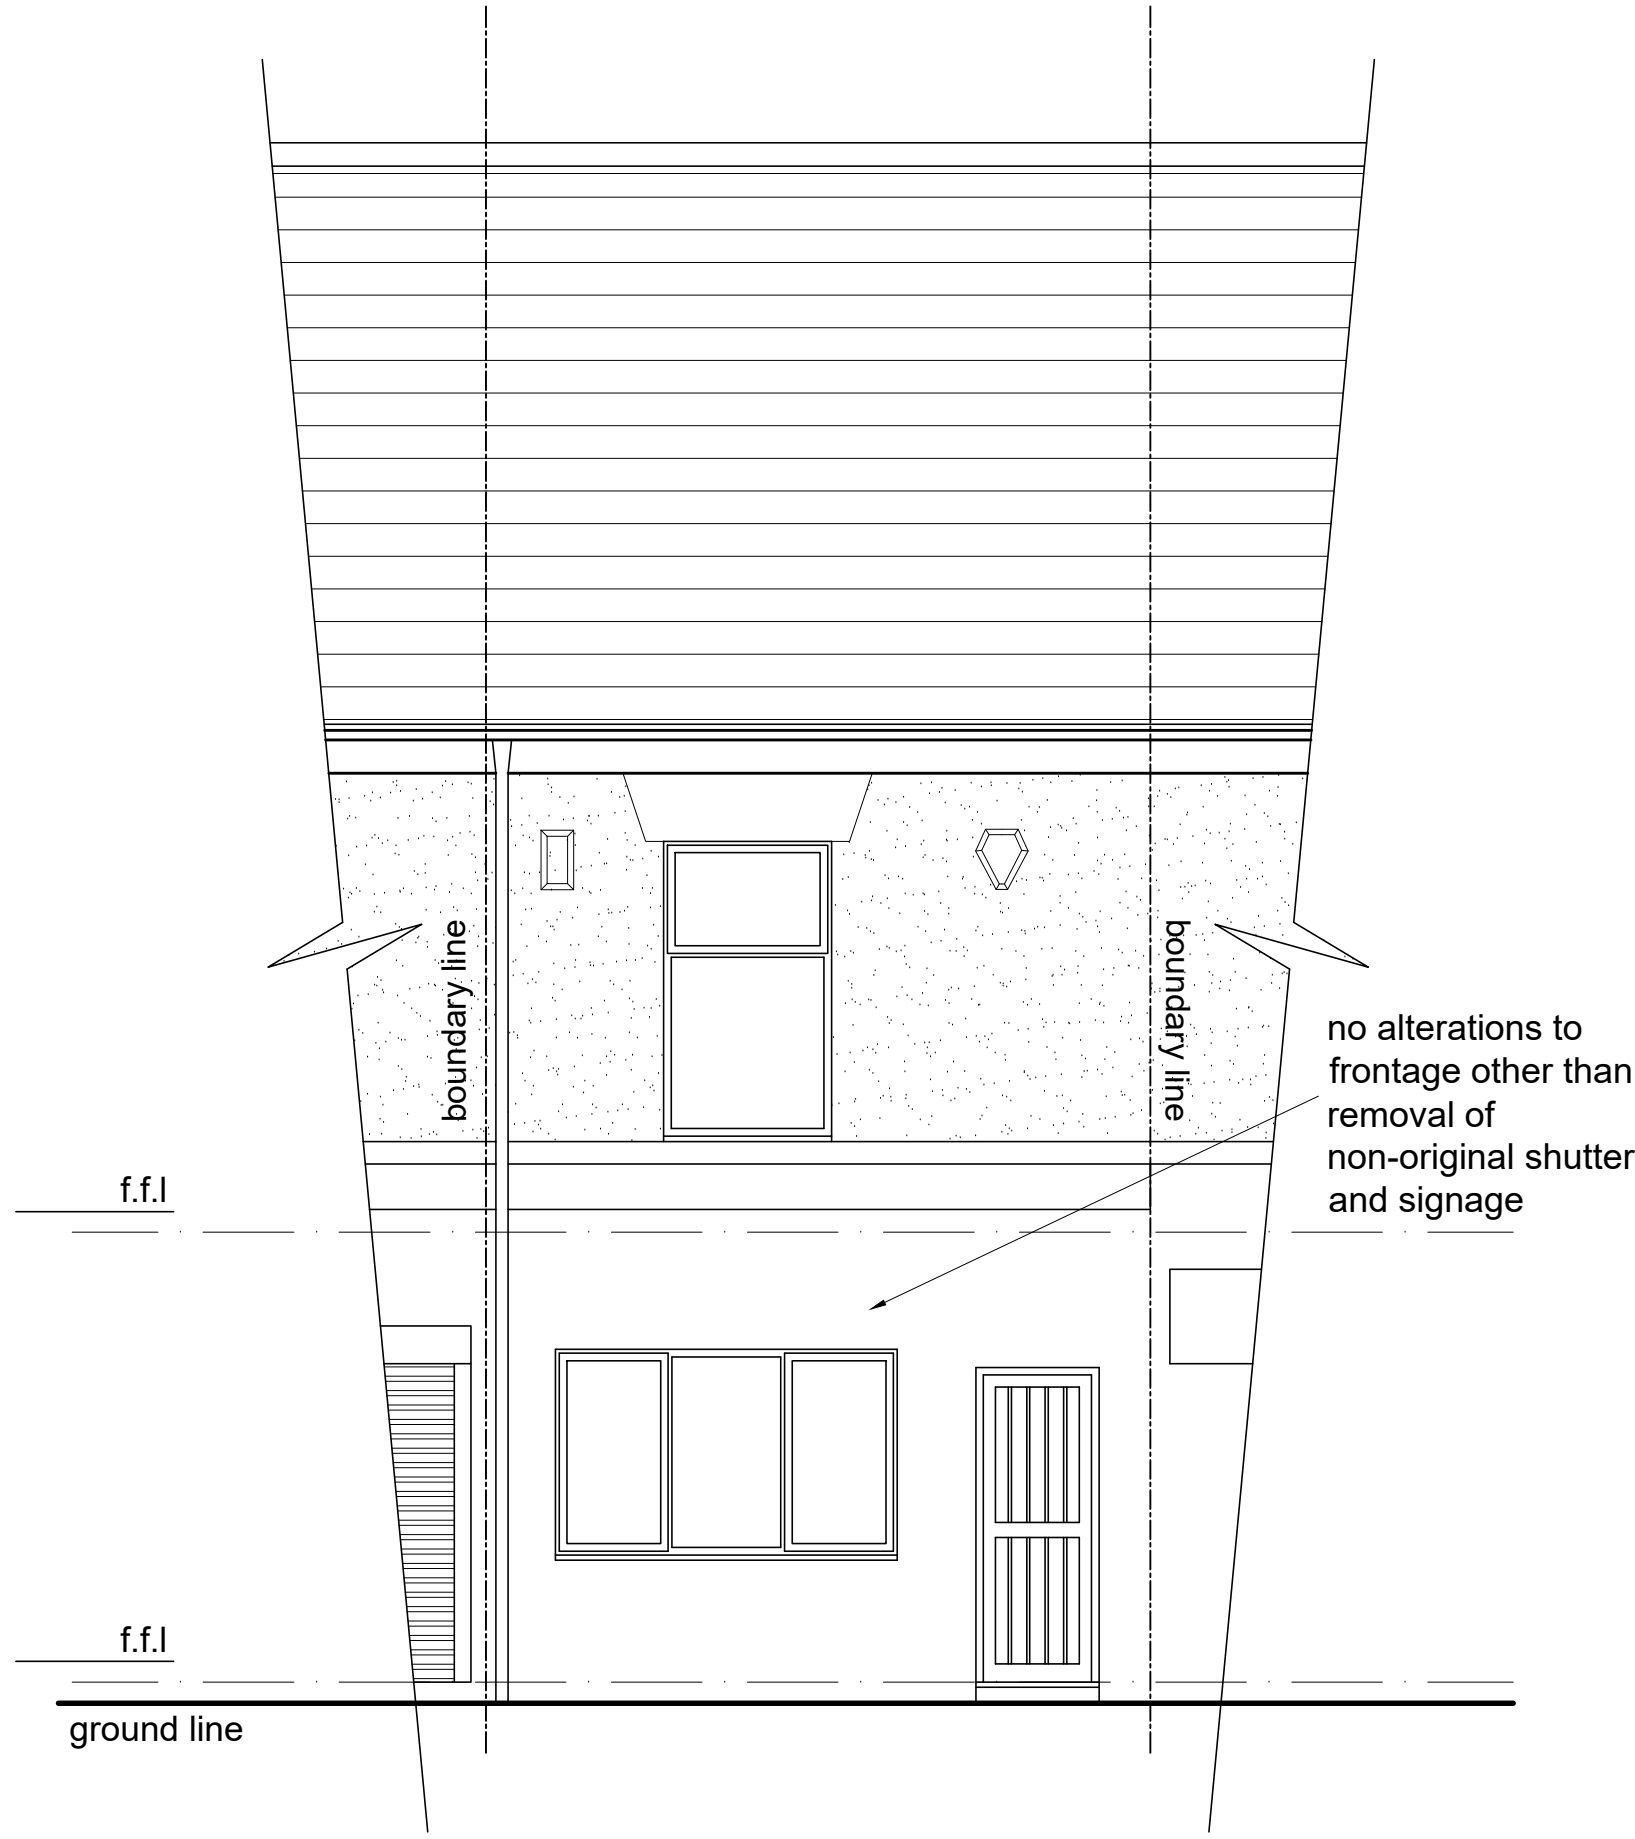

FRONT ELEVATIONS

PROPOSED FLOOR PLANS & ELEVATION 1:50 scale bar 0 1 2 3 4 5metres

REVISION A : Dimensions and square metres added. 10.07.2024

R J G Architectural Design Services For All Your Architectural and Design Requirements		Project 43 Bolton Road Bury Manchester
Day No. 01840/PD/01		Rev. A
Drawn By O.G.		Scale 1:50
Date Apr.'24		