




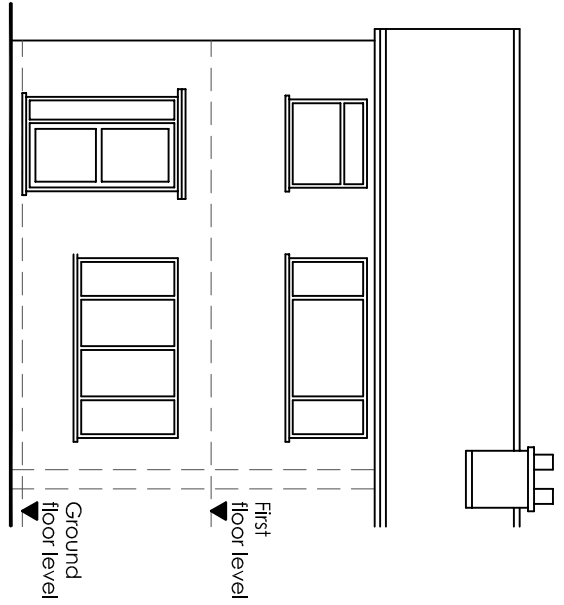


EXISTING FRONT ELEVATION 1:100

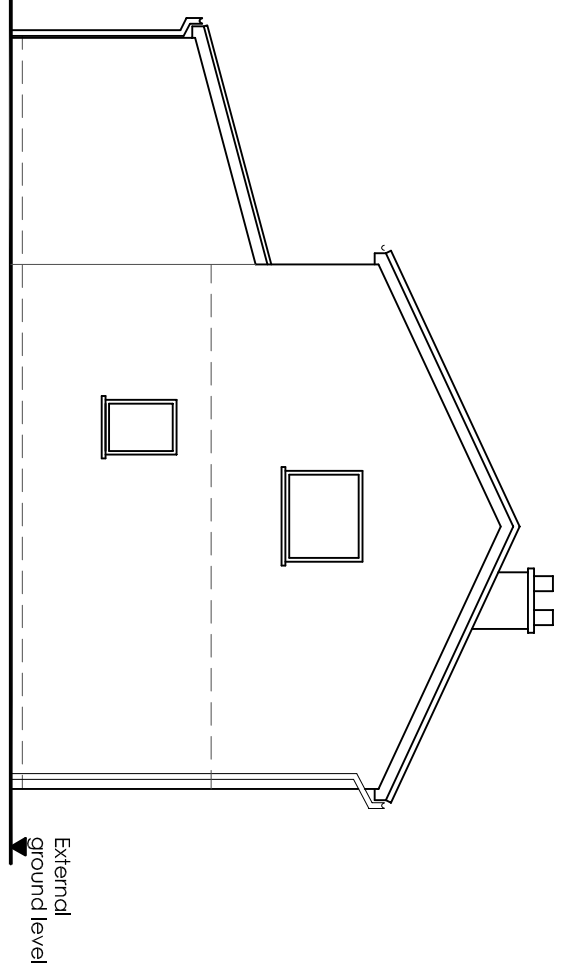


EXISTING SIDE ELEVATION 1:100

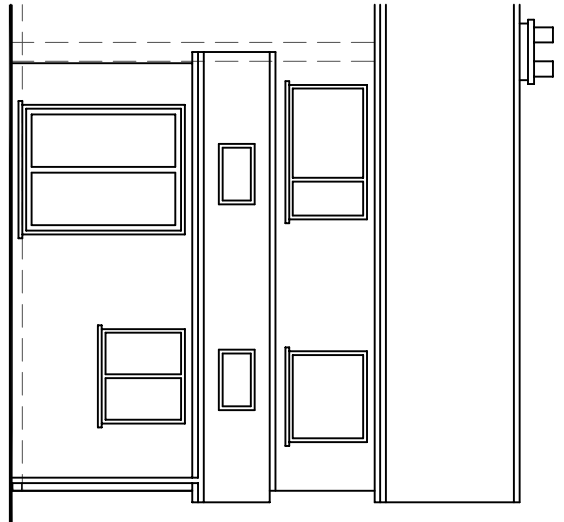


EXISTING REAR ELEVATION 1:100

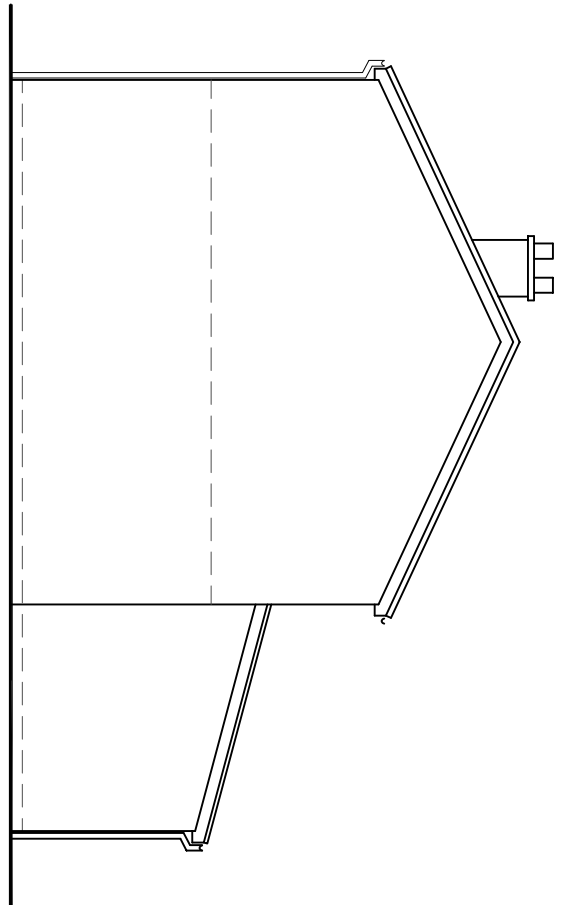


EXISTING SIDE ELEVATION 1:100
(VIEWED FROM 26 CHEVIOT CLOSE)

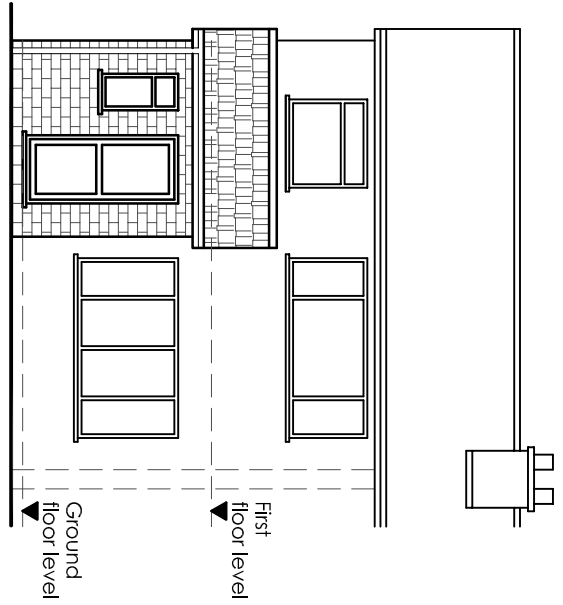


PROPOSED FRONT ELEVATION 1:100

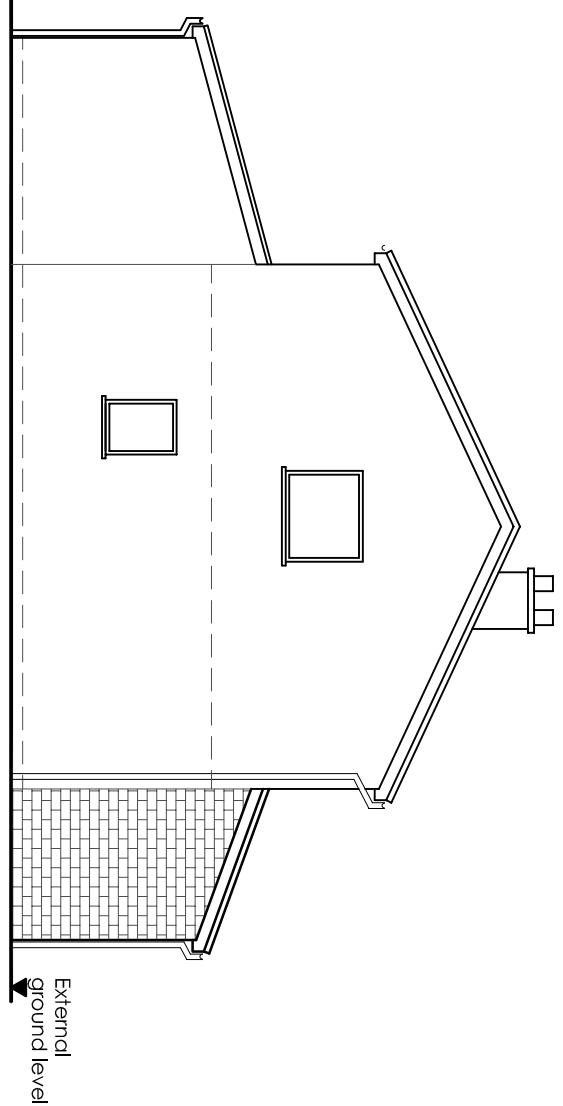


PROPOSED SIDE ELEVATION 1:100

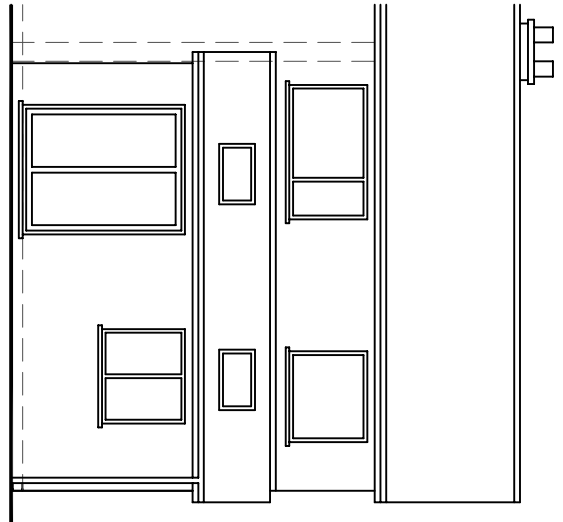


PROPOSED REAR ELEVATION 1:100

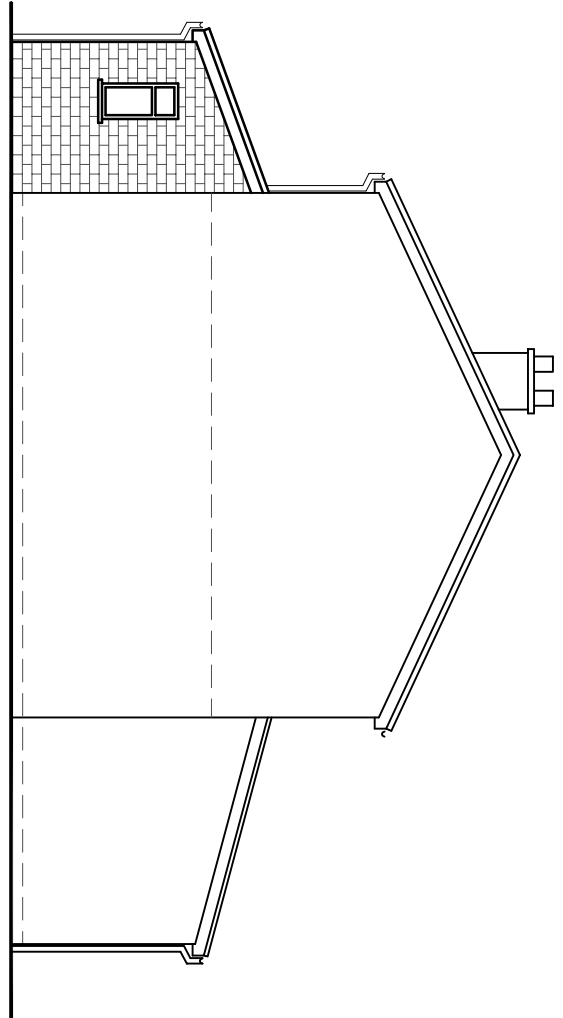


PROPOSED SIDE ELEVATION 1:100
(VIEWED FROM 26 CHEVIOT CLOSE)

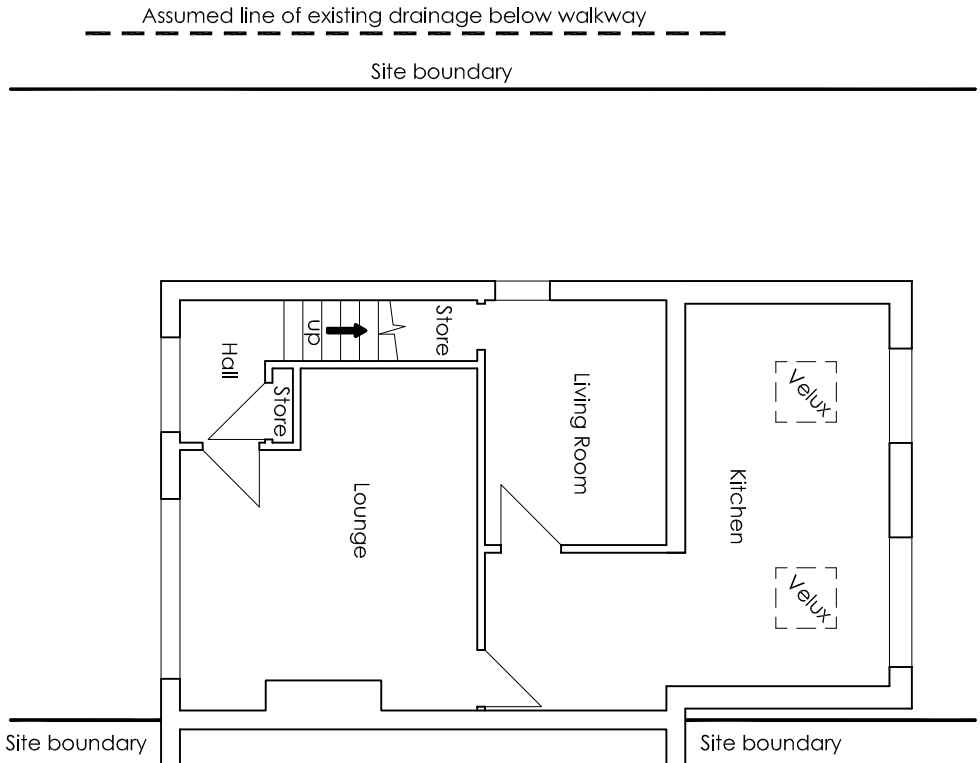


EXISTING GROUND FLOOR PLAN 1:100

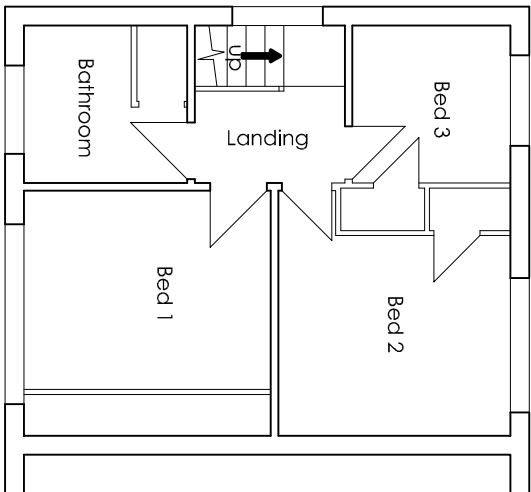

EXISTING FIRST FLOOR PLAN 1:100

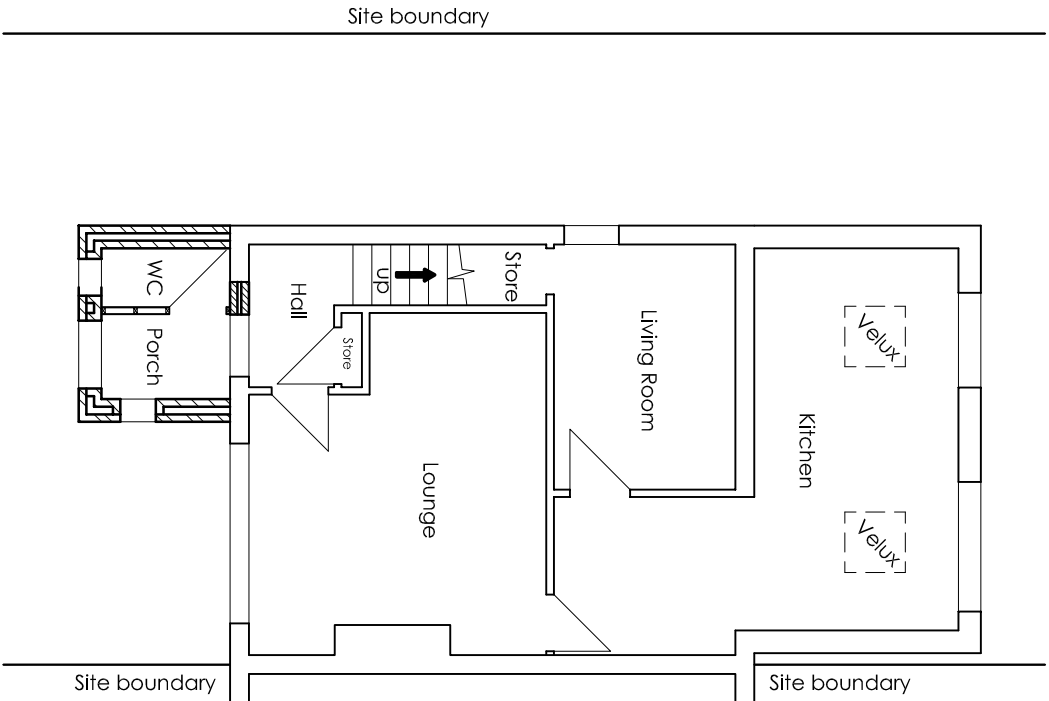

PROPOSED GROUND FLOOR PLAN 1:100

 

SCALE BAR 1:100

Drawing Status: For Approval		Date Issued: October 2021		Revisors		Dwg No.	
Rev	Date	Amendment					
A	12.10.21	First Issue					
28 CHEVIOT CLOSE RAMSBOTTOM BURY				BR01			
PROPOSED SINGLE STOREY FRONT EXTENSION submitted for Planning and Building Regulation Approval (Sheet 1 of 2)				Scale: As shown			