
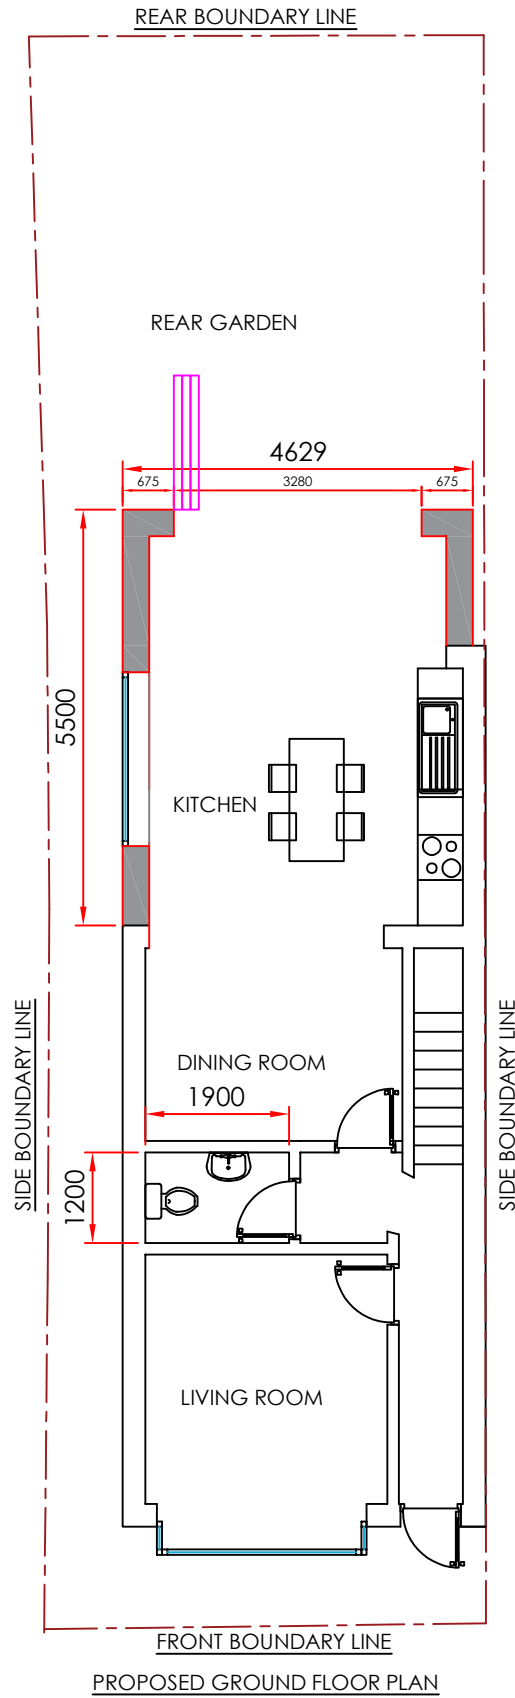


 

3 Blackburn Street
Proposed Ground Floor Plan
Scale: 1:100 @ A4