




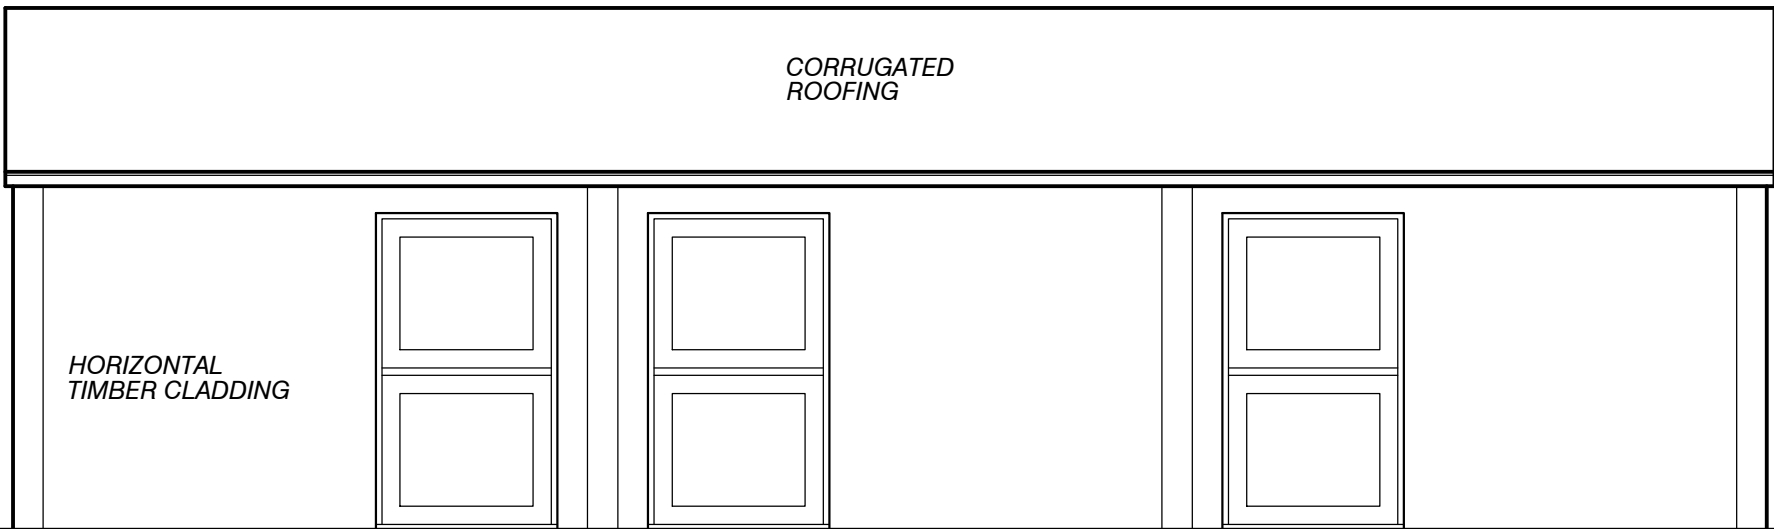


FRONT ELEVATION

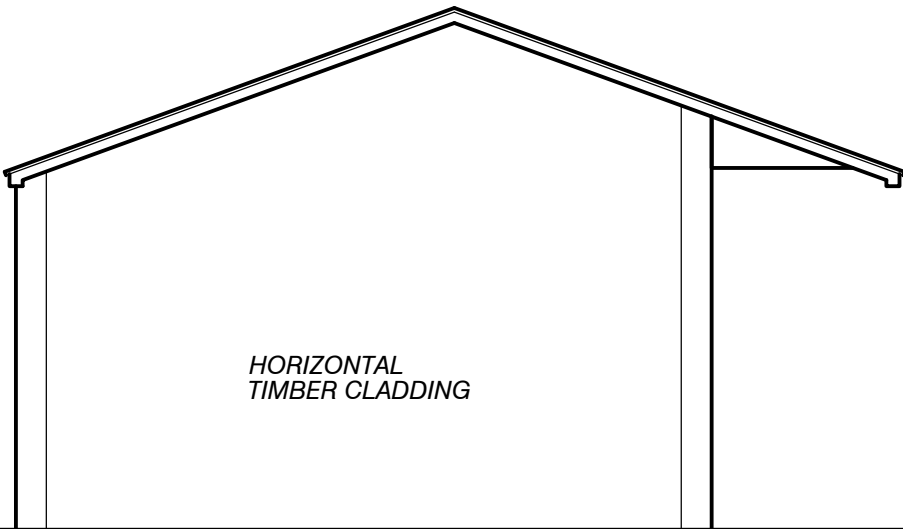


SIDE ELEVATION

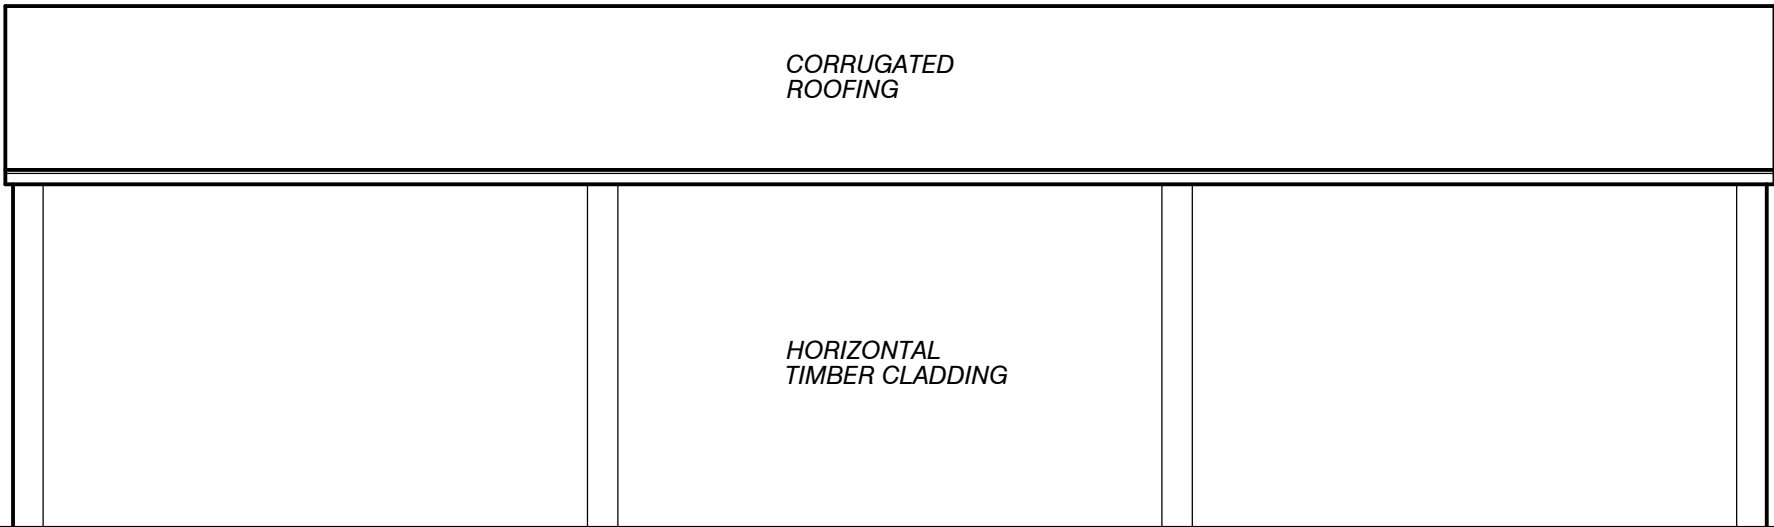


REAR ELEVATION

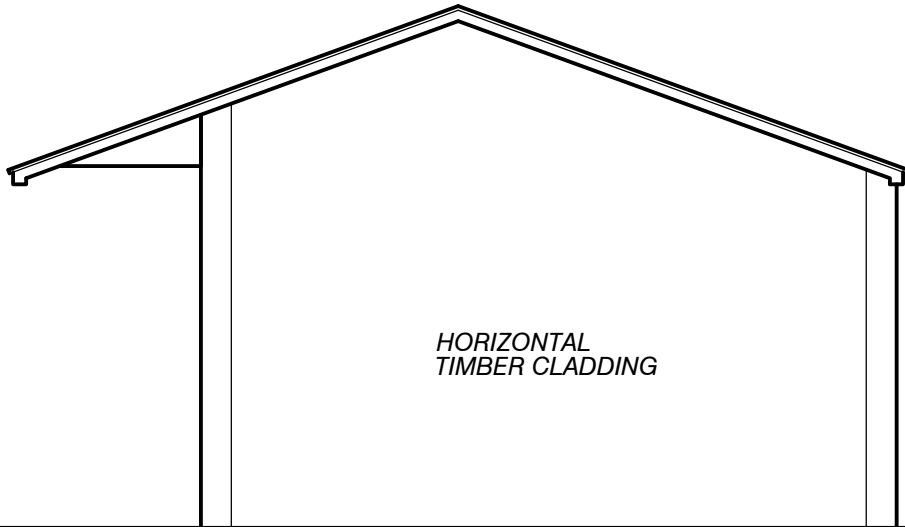

SIDE ELEVATION

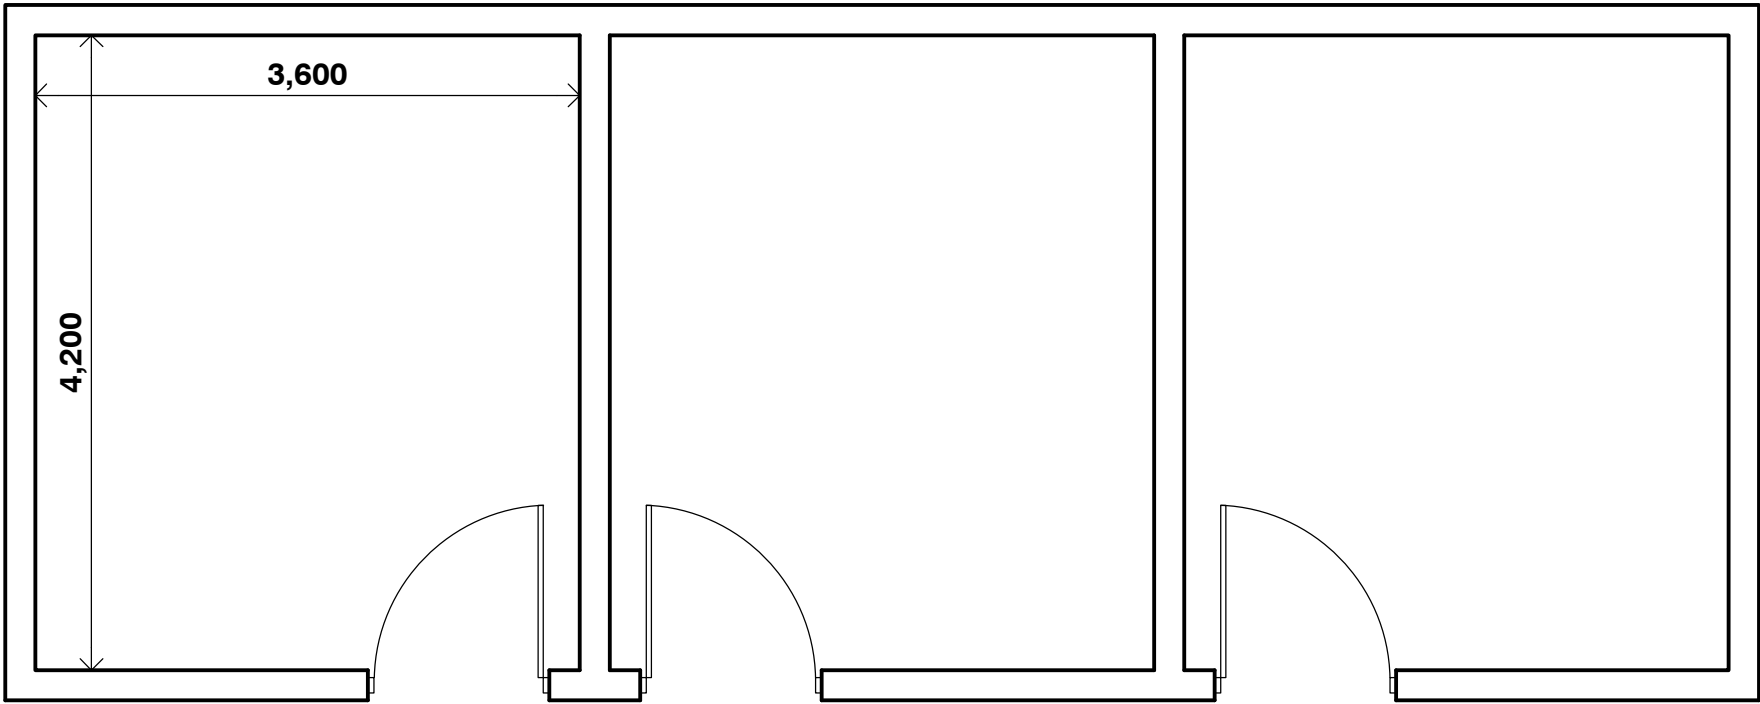

PROPOSED PLAN

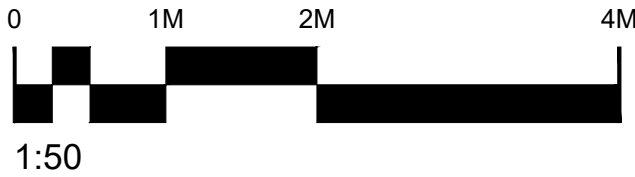

Revision	Date / Initials	Amendments	
Client	MR K McMINN		
Project	RESIDENTIAL DEVELOPMENT STABLES AND EQUESTRIAN LAND AT HARDMAN STREET RADCLIFFE		
Drawing Title	PROPOSED PLANS AND ELEVATIONS (STABLES)		
Drawing No.	4313-25-14		Drawn By MAS
Scale	1:50 A2	Date	07 AUG 2025
Issue	PLANNING APPLICATION		



**PETER DICKINSON
ARCHITECTS LTD.**

169 Appley Lane North
Appley Bridge
Wigan
WN6 9DX
Tel. 01257 252203
Website www.peterdickinson.co.uk
E-mail admin@peterdickinson.co.uk