




EXISTING BF PLAN 1:100

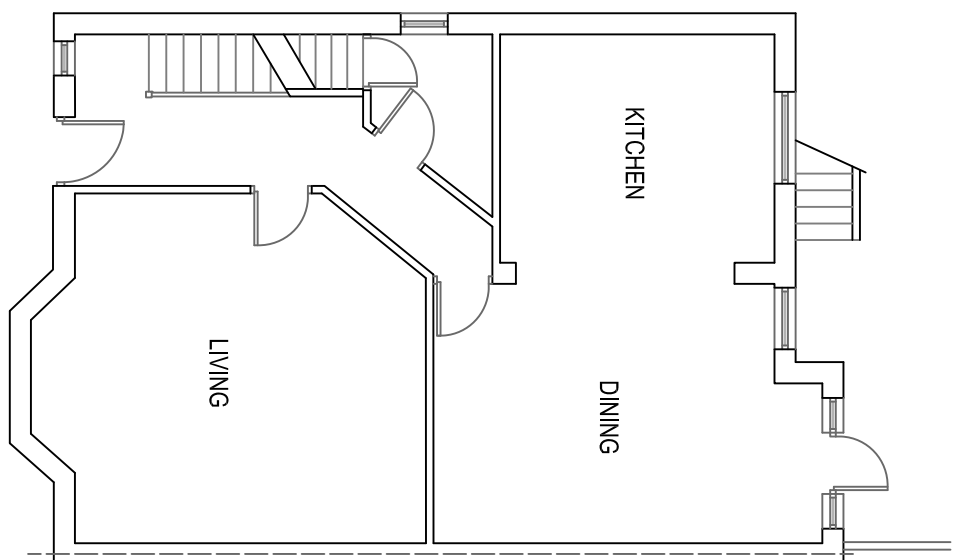


EXISTING GF PLAN 1:100

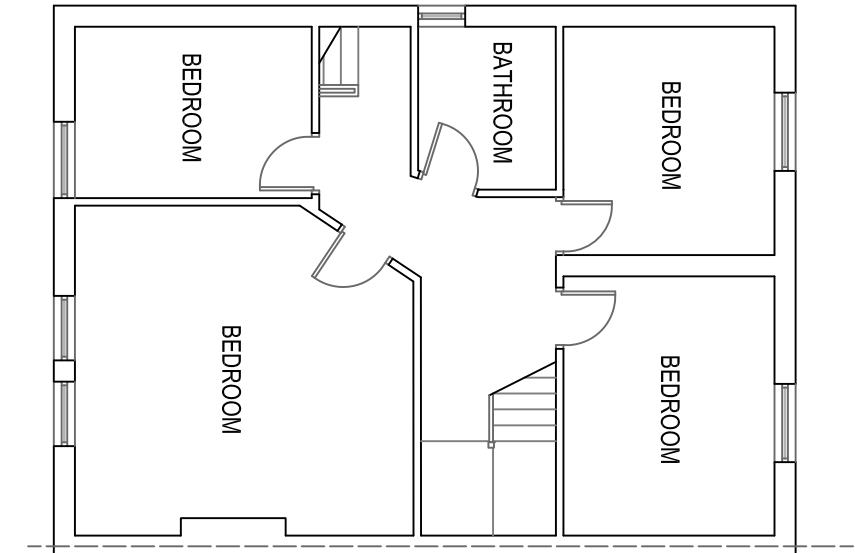


EXISTING FF PLAN 1:100

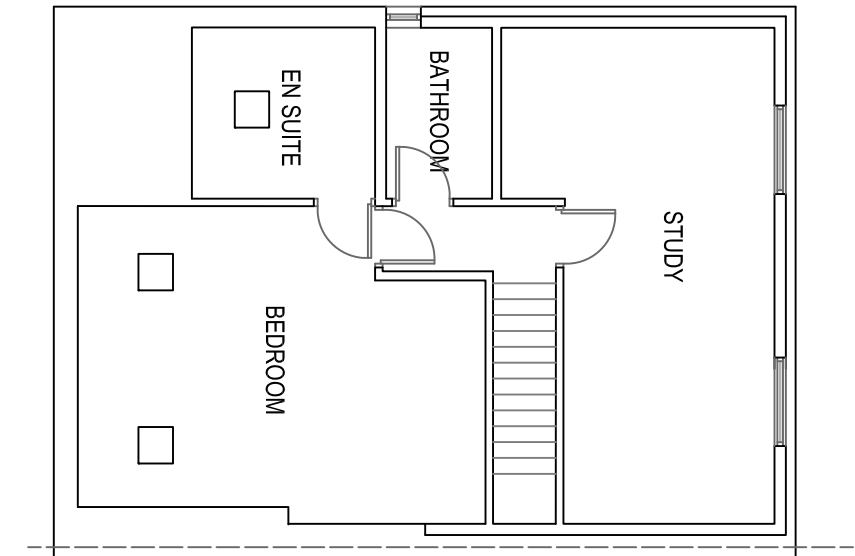


EXISTING SF PLAN 1:100

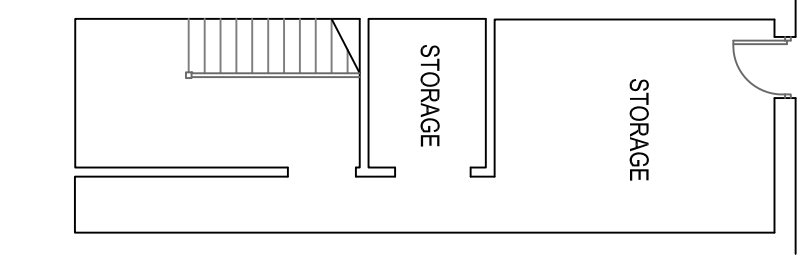


PROPOSED BF PLAN 1:100

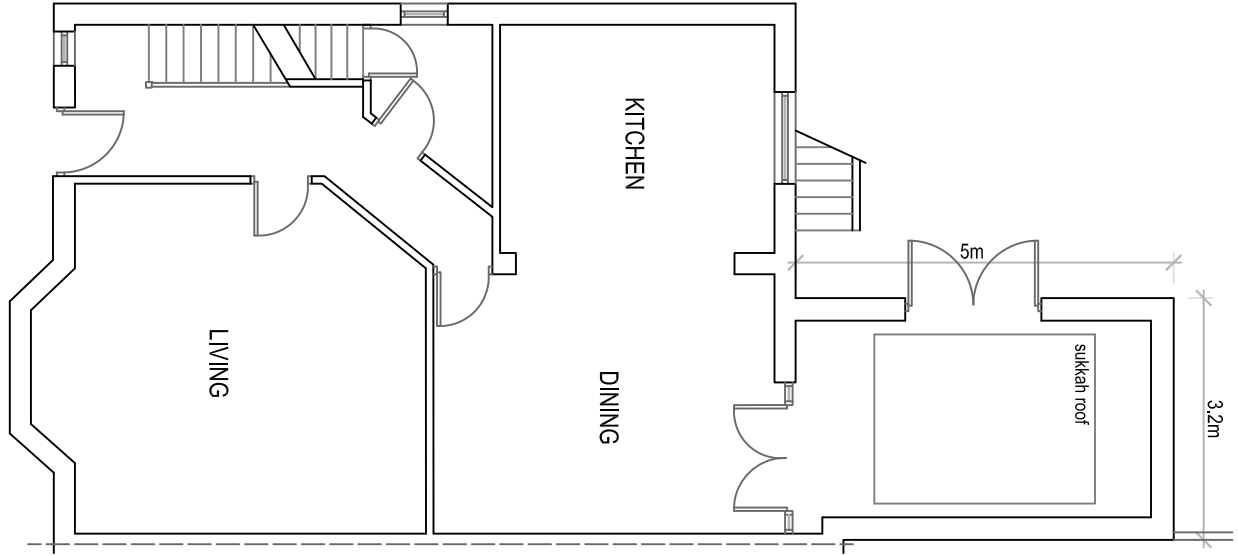


PROPOSED GF PLAN 1:100

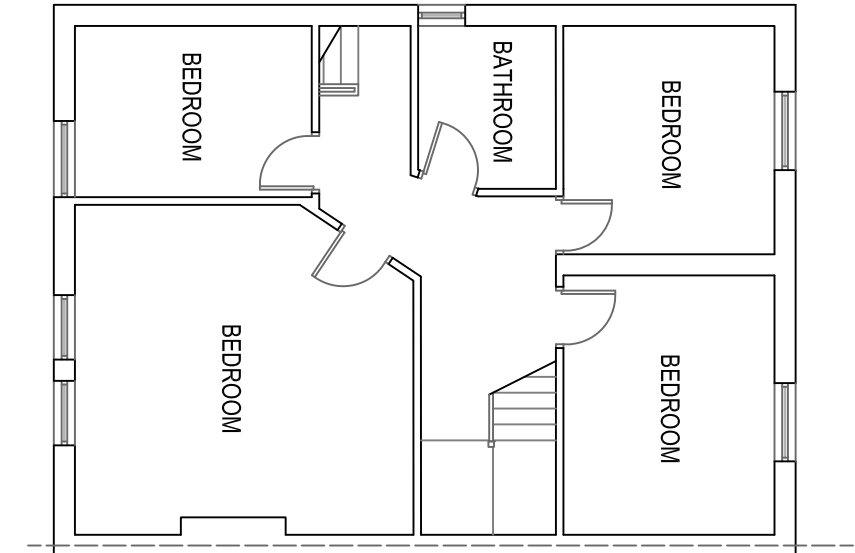


PROPOSED FF PLAN 1:100

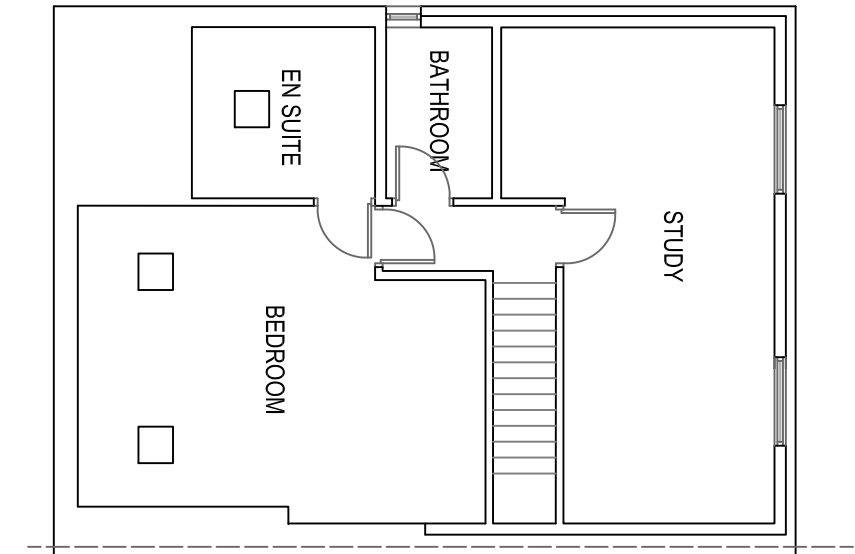


PROPOSED SF PLAN 1:100

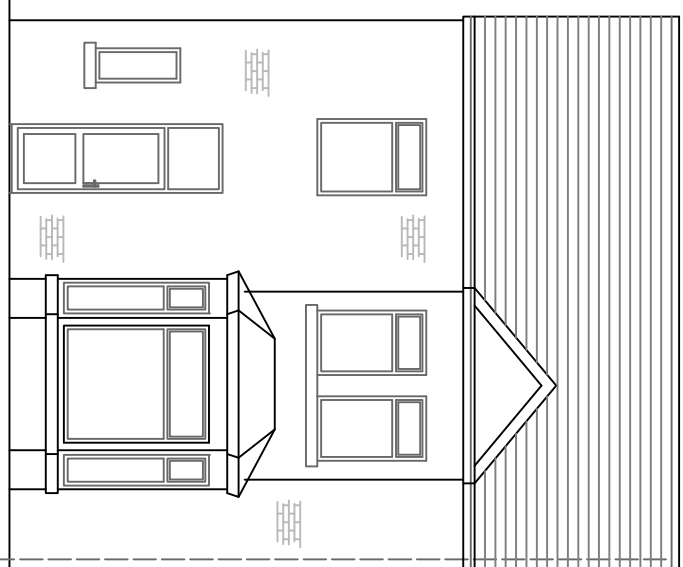


EXISTING FRONT ELEVATION 1:100

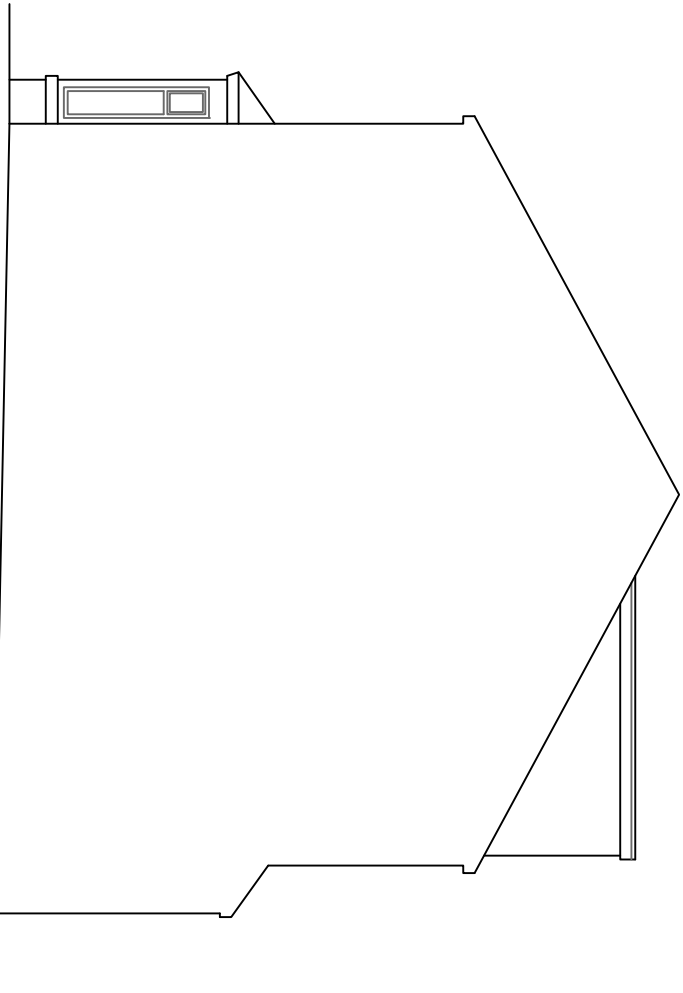


EXISTING SIDE ELEVATION 1:100

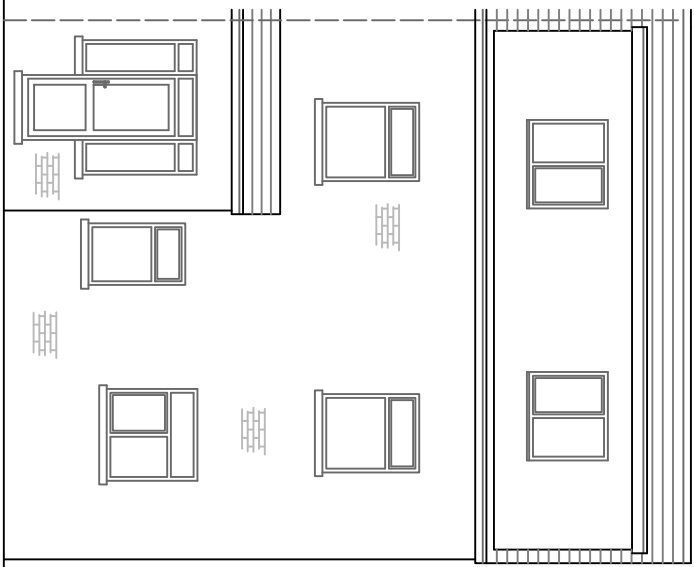


EXISTING REAR ELEVATION 1:100

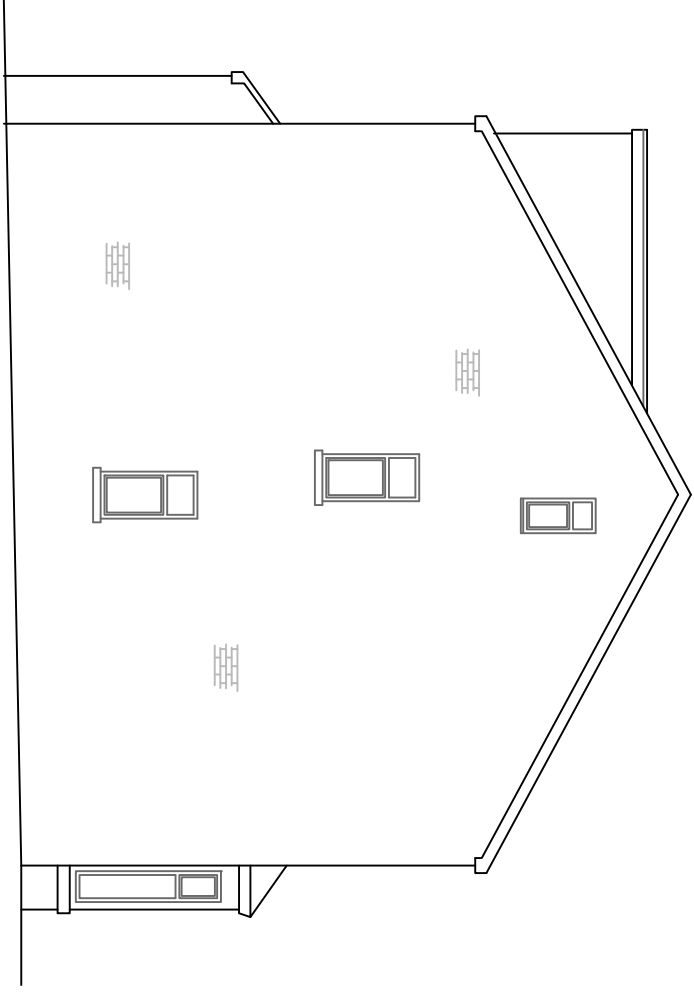


EXISTING SIDE ELEVATION 1:100

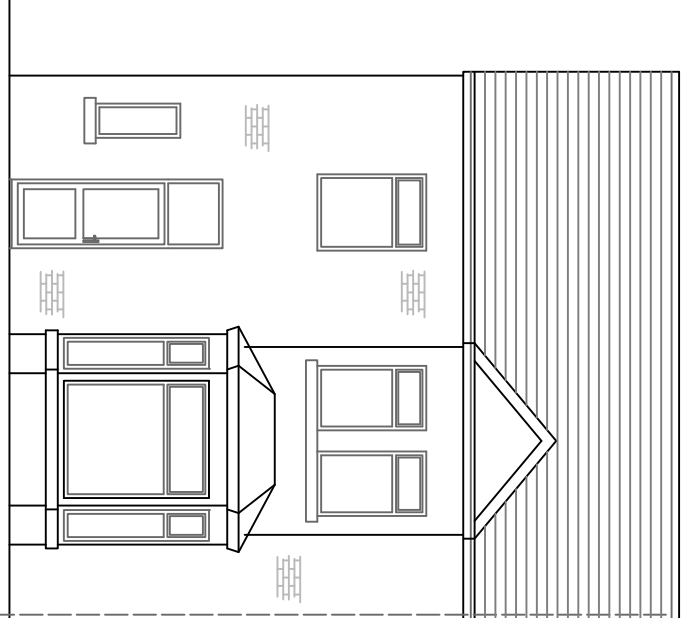


PROPOSED FRONT ELEVATION 1:100

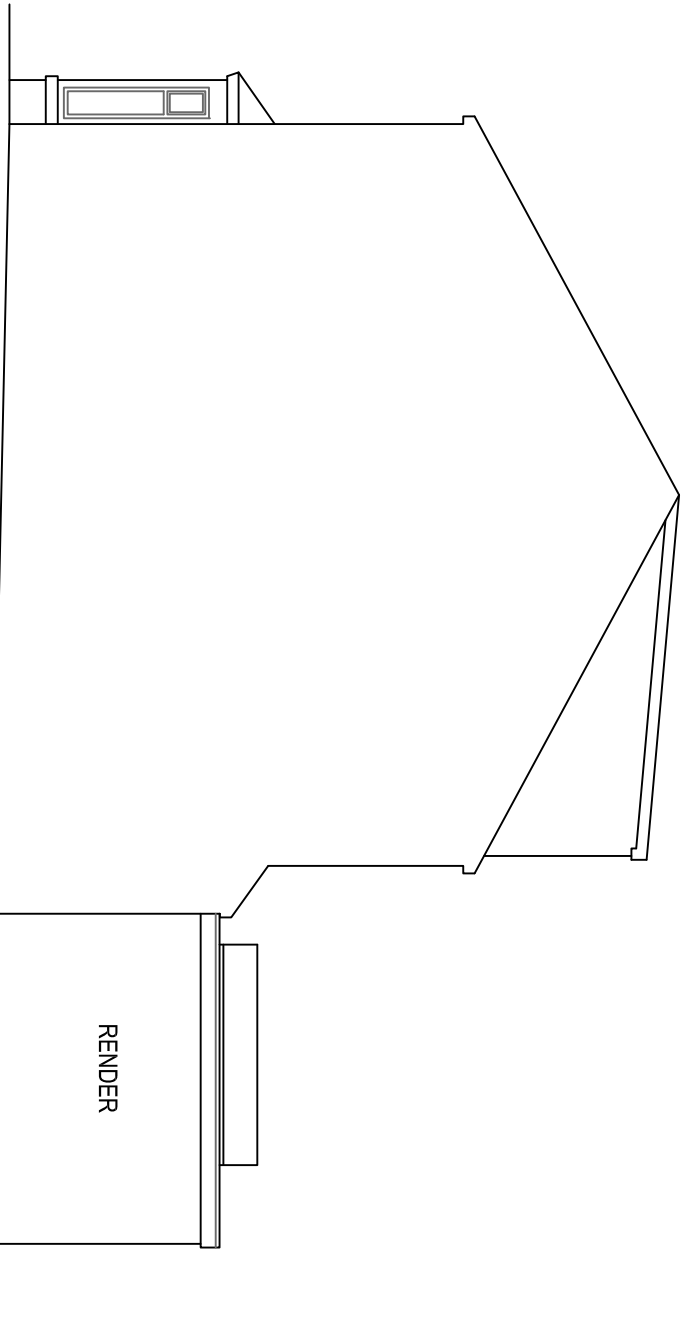



PROPOSED SIDE ELEVATION 1:100

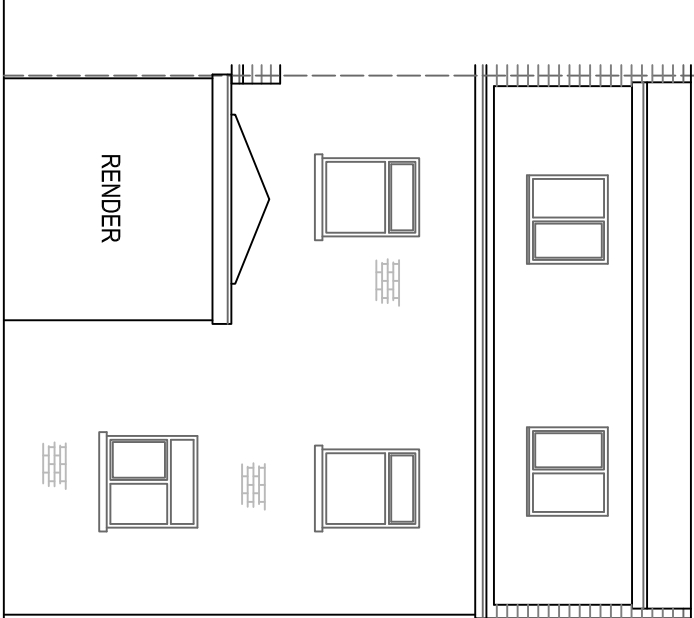




PROPOSED REAR ELEVATION 1:100

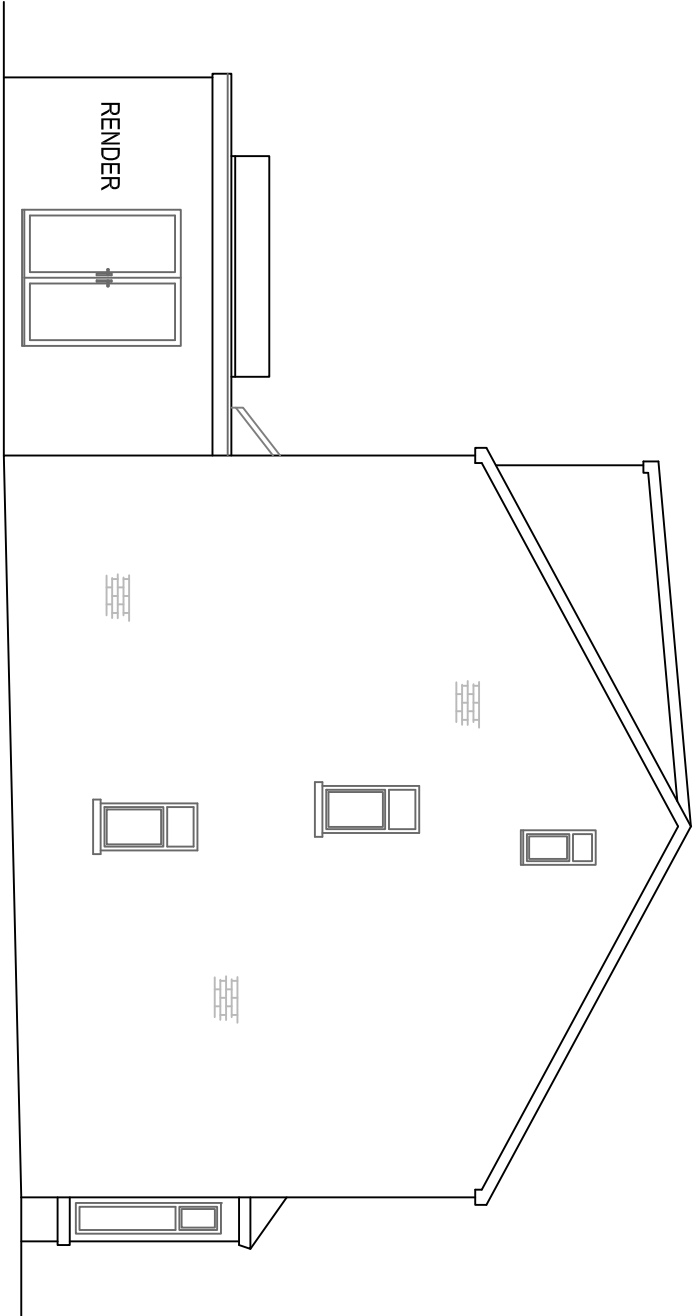

PROPOSED SIDE ELEVATION 1:100

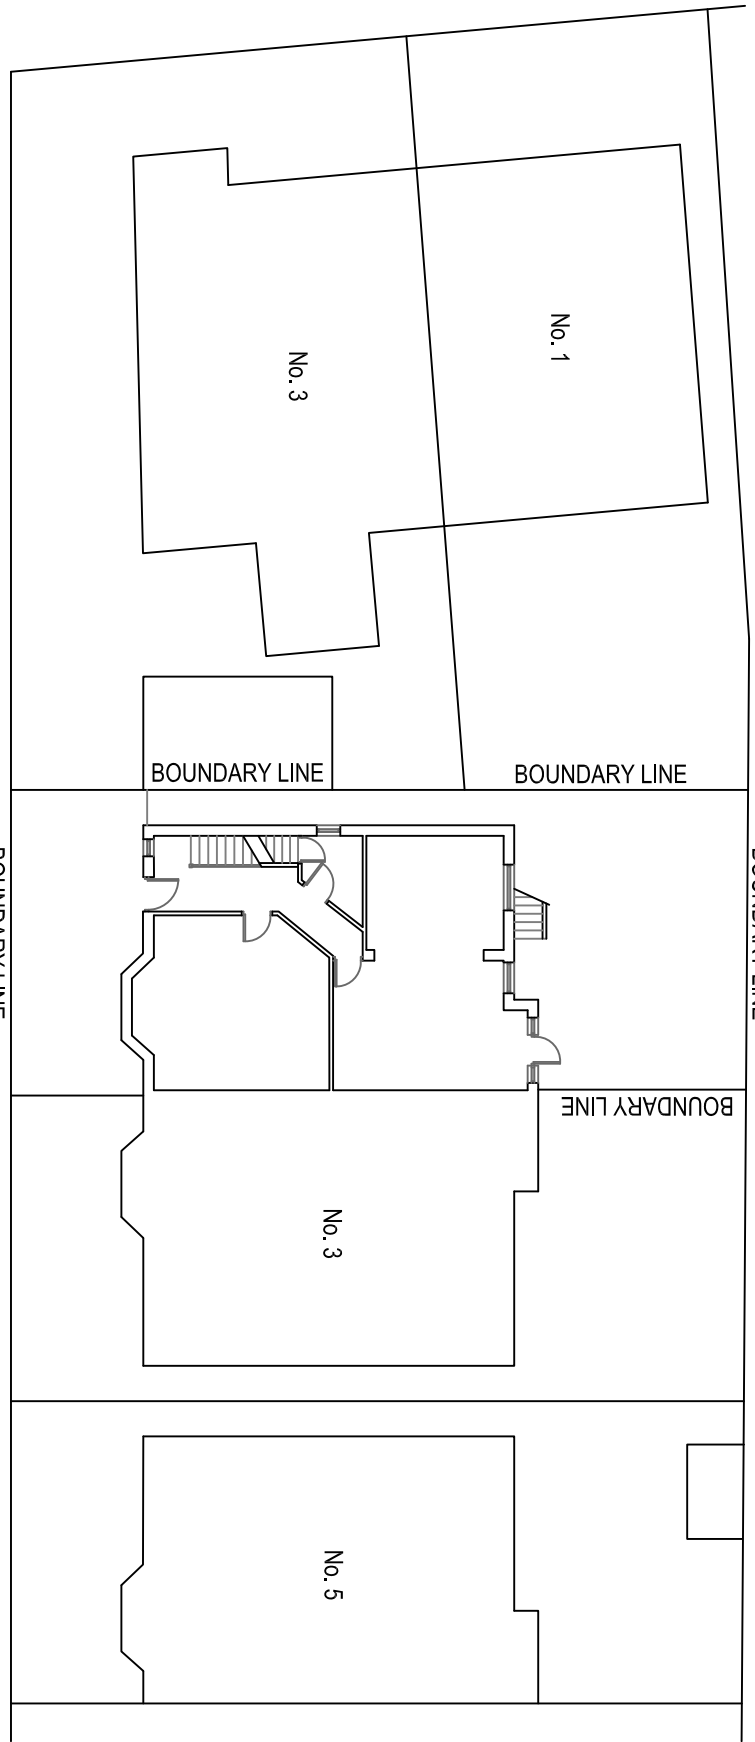 

EXISTING SITE PLAN 1:200

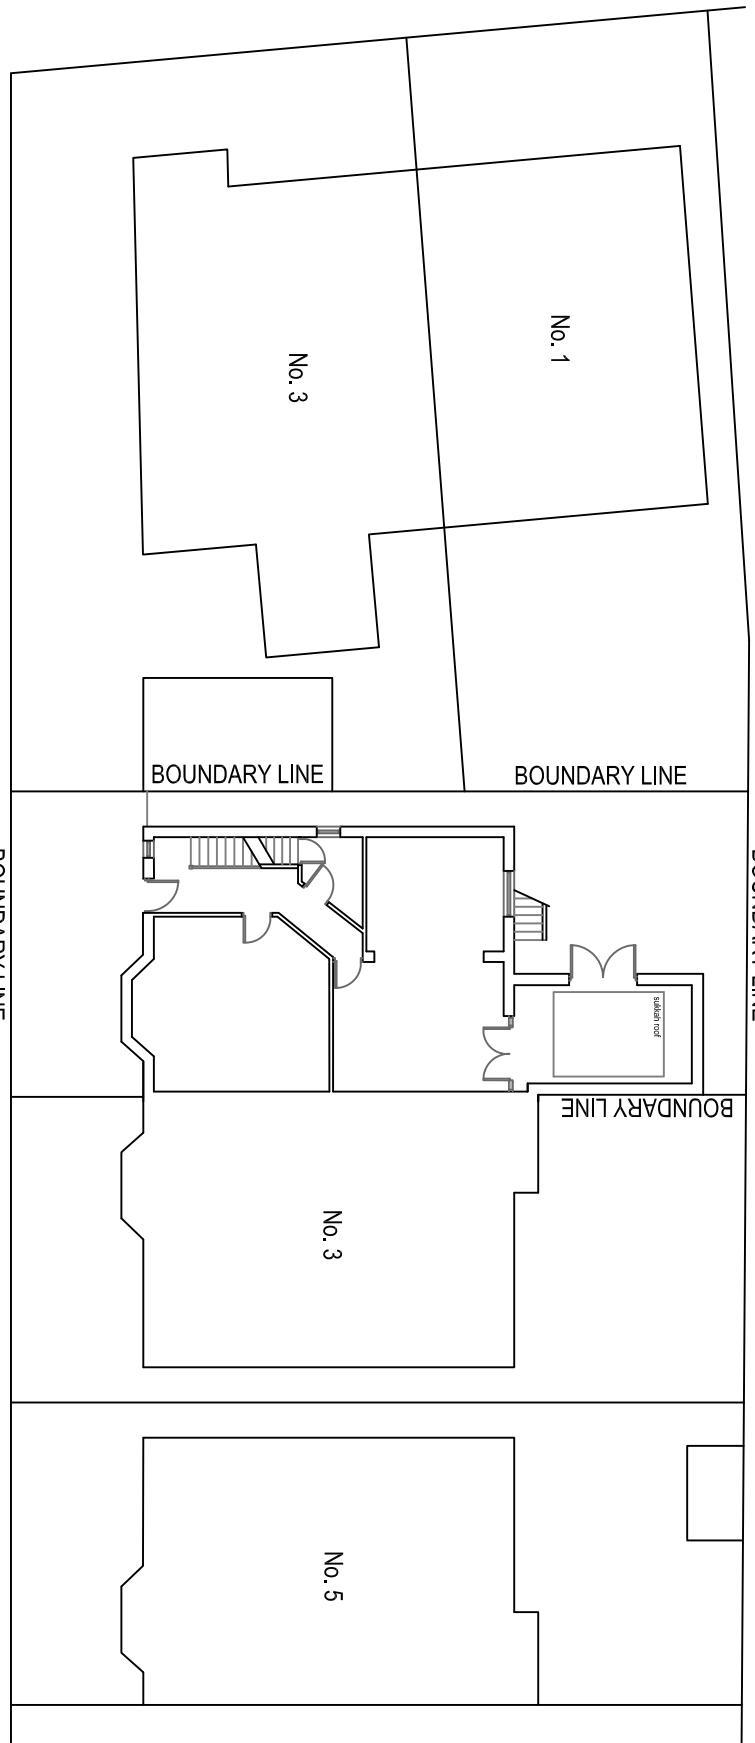 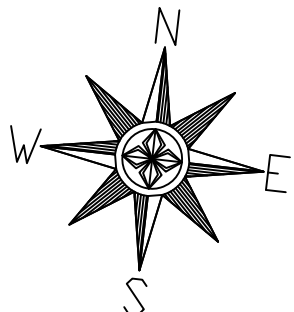

PROPOSED SITE PLAN 1:200

SINGLE STOREY REAR EXTENSION

1 Arlington Avenue
Prestwich
M25 9NF

Existing & Proposed Plans
and Elevations

Drawn: CDW
Scale: 1:100 & 1:200 @ A1
Date: July 2022

2450_PFE_01_Planning

CDWP
CD Wilkinson Plans

tel: 07967 622401 email: chris@cdwilkinsonplans.co.uk
5 Highmeadow, Manchester, M26 1YN