


FRONT ELEVATION

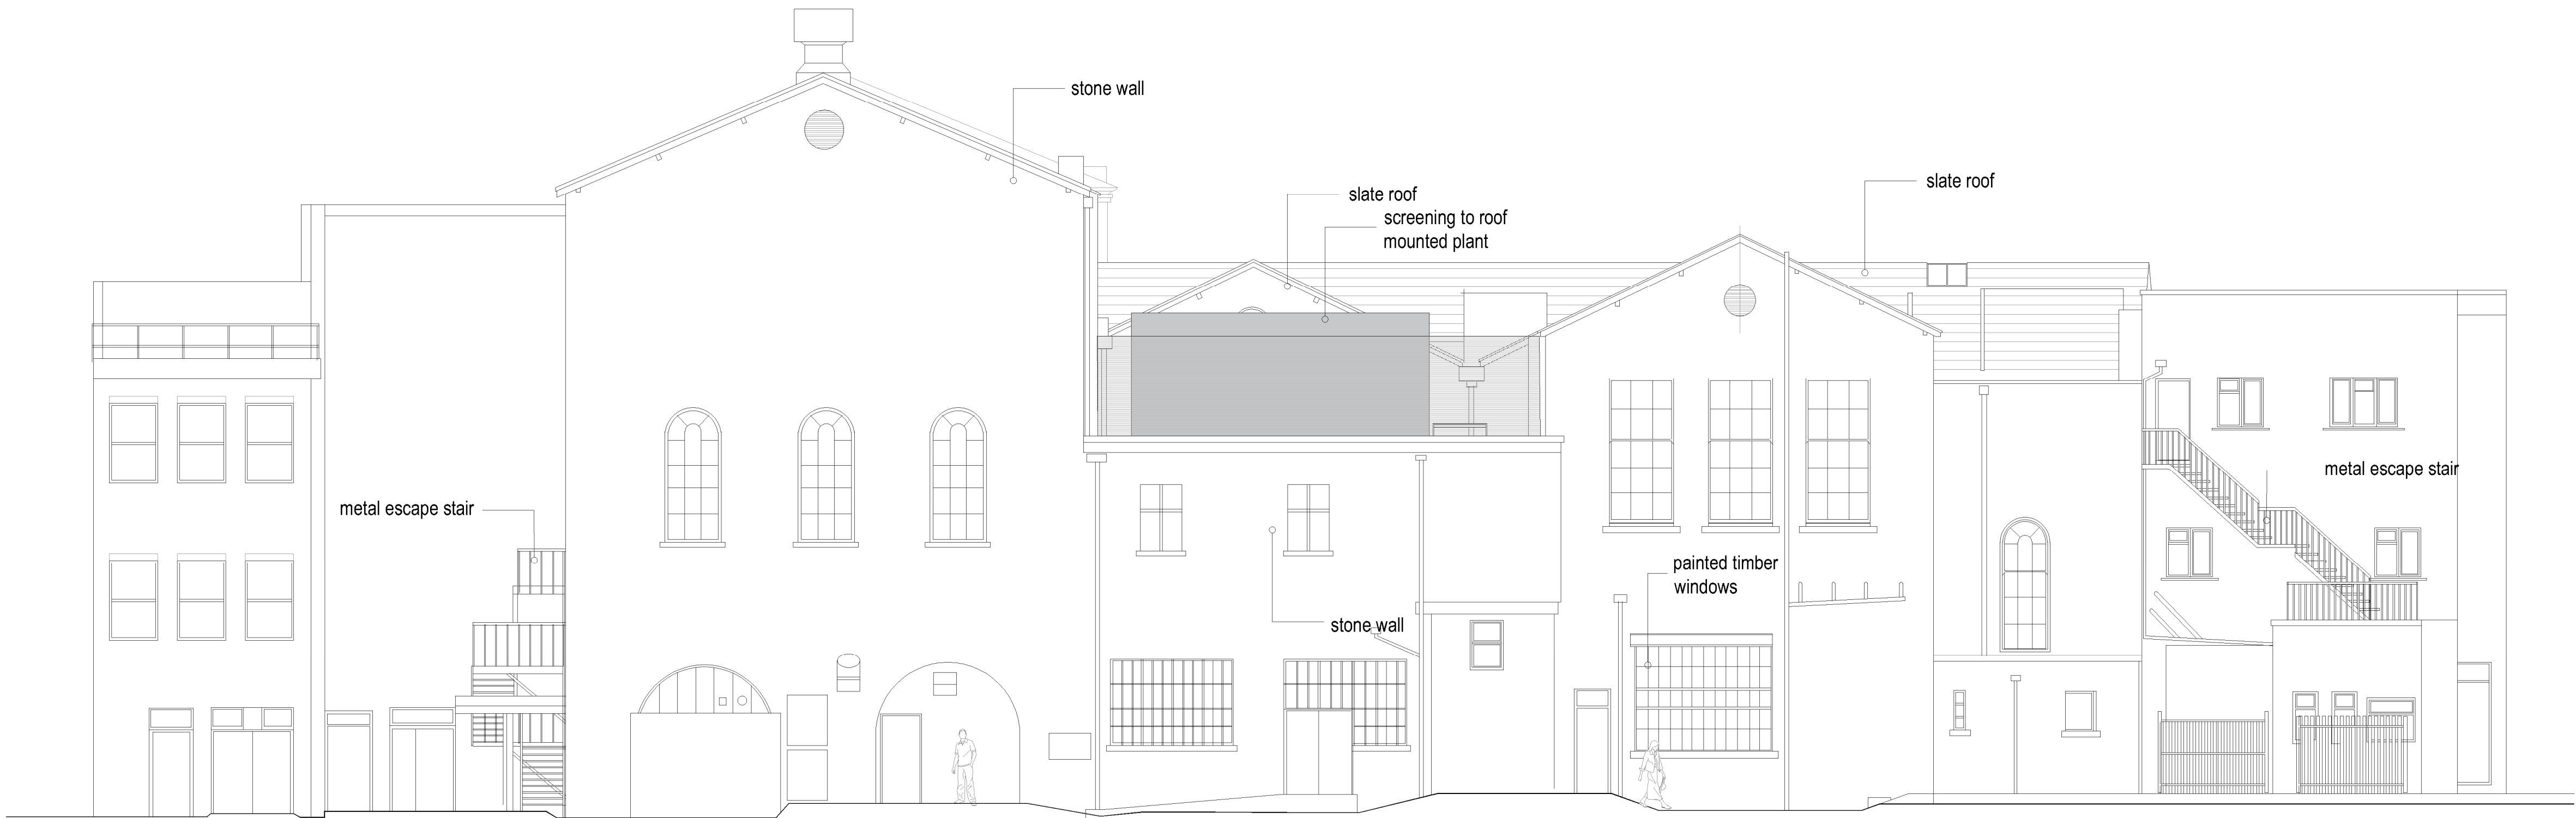

REAR ELEVATION

Revision	Description	Date	Drawn	Checked
P1	Issued For Comment/Approval	12.12.21	MW	TF
PRELIMINARY				

Halliday Meecham Architects Limited

111 Piccadilly Manchester M1 2HY
+44 (0)161 661 5566

4 Devonshire Street London W1W 5DT
+44 (0)203 440 5175

hma@hallidaymeecham.com
www.hallidaymeecham.com



Client:	Warden			
Project:	Bury PSD Scheme			
Phase/ Location:	Derby Hall Bury Met			
Drawing:	Existing Elevations			
Scale @ A1	Scale @ A3	Date:	Drawn:	Checked:
1:100	1:200	12.11.21	MW	TF
Drawing Ref.		Job No.	Drawing No.	Revision
5449-HMA-TM-00-DR-20101		5449	20101	P1