


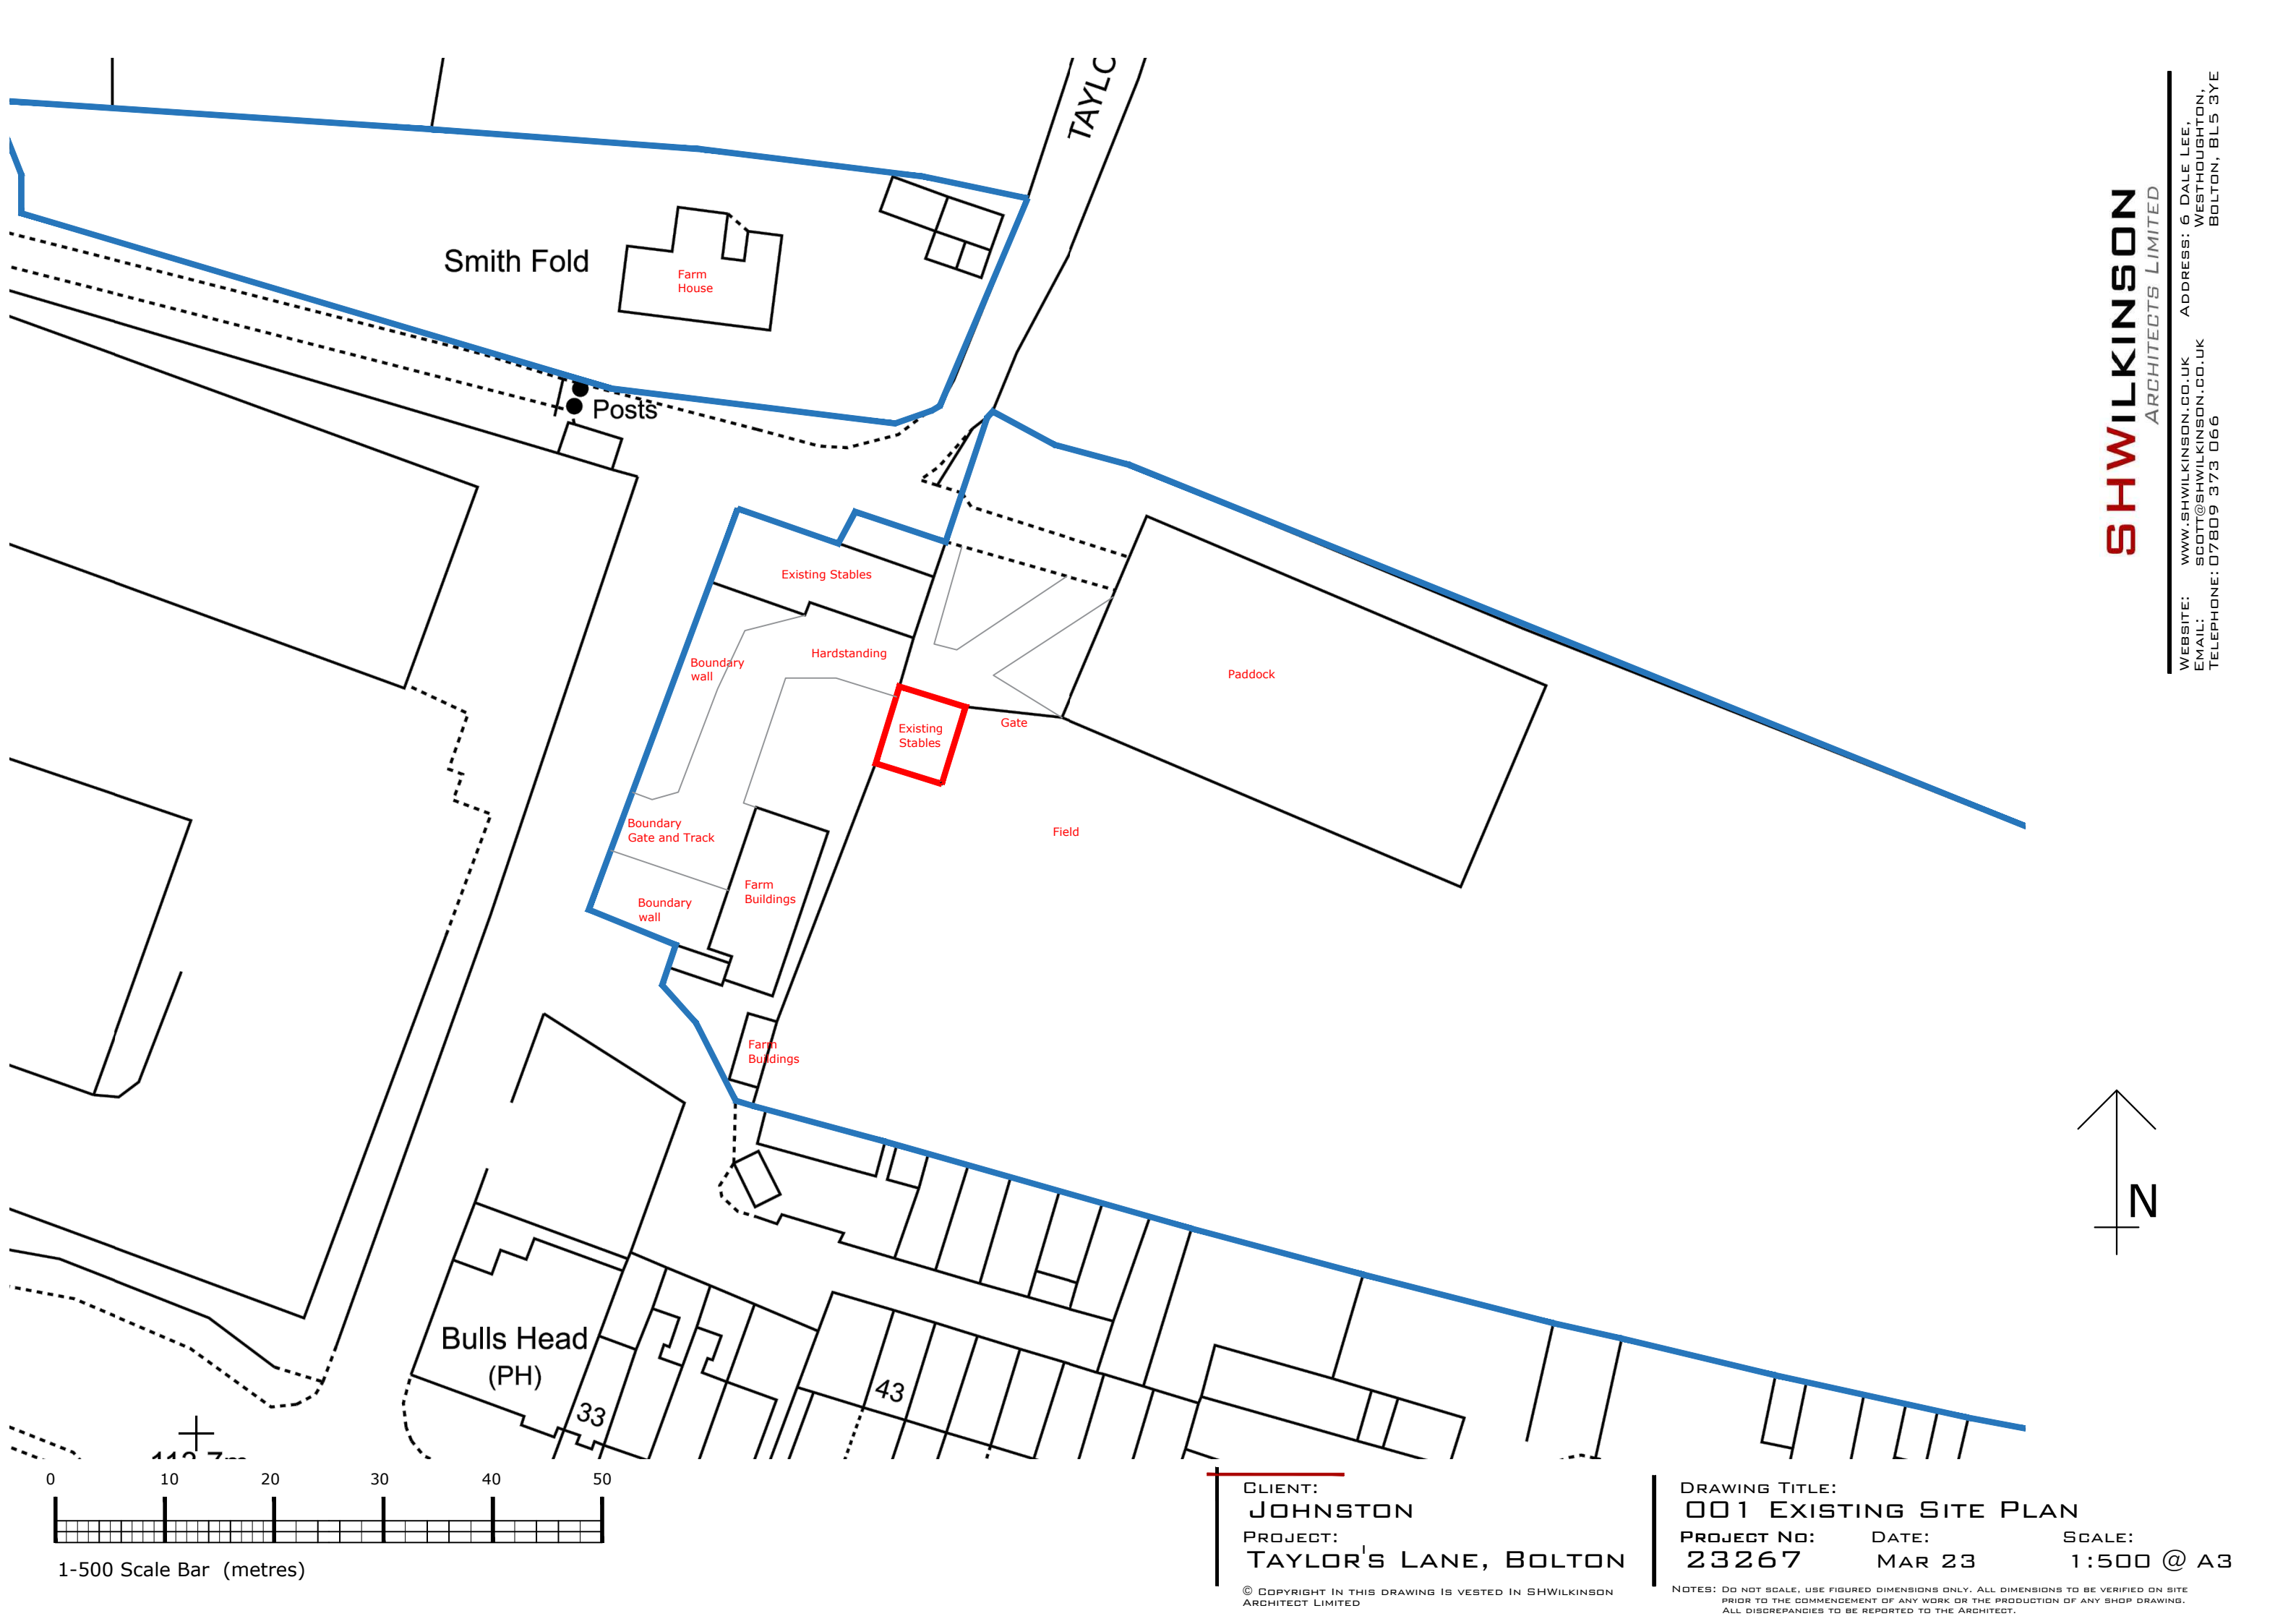

CLIENT:
JOHNSTON
PROJECT:
TAYLOR'S LANE, BOLTON

DRAWING TITLE:
001 EXISTING SITE PLAN
PROJECT NO: **23267** DATE: **MAR 23** SCALE: **1:500 @ A3**

© COPYRIGHT IN THIS DRAWING IS VESTED IN SHWILKINSON
ARCHITECT LIMITED

NOTES: DO NOT SCALE, USE FIGURED DIMENSIONS ONLY. ALL DIMENSIONS TO BE VERIFIED ON SITE
PRIOR TO THE COMMENCEMENT OF ANY WORK OR THE PRODUCTION OF ANY SHOP DRAWING.
ALL DISCREPANCIES TO BE REPORTED TO THE ARCHITECT.