



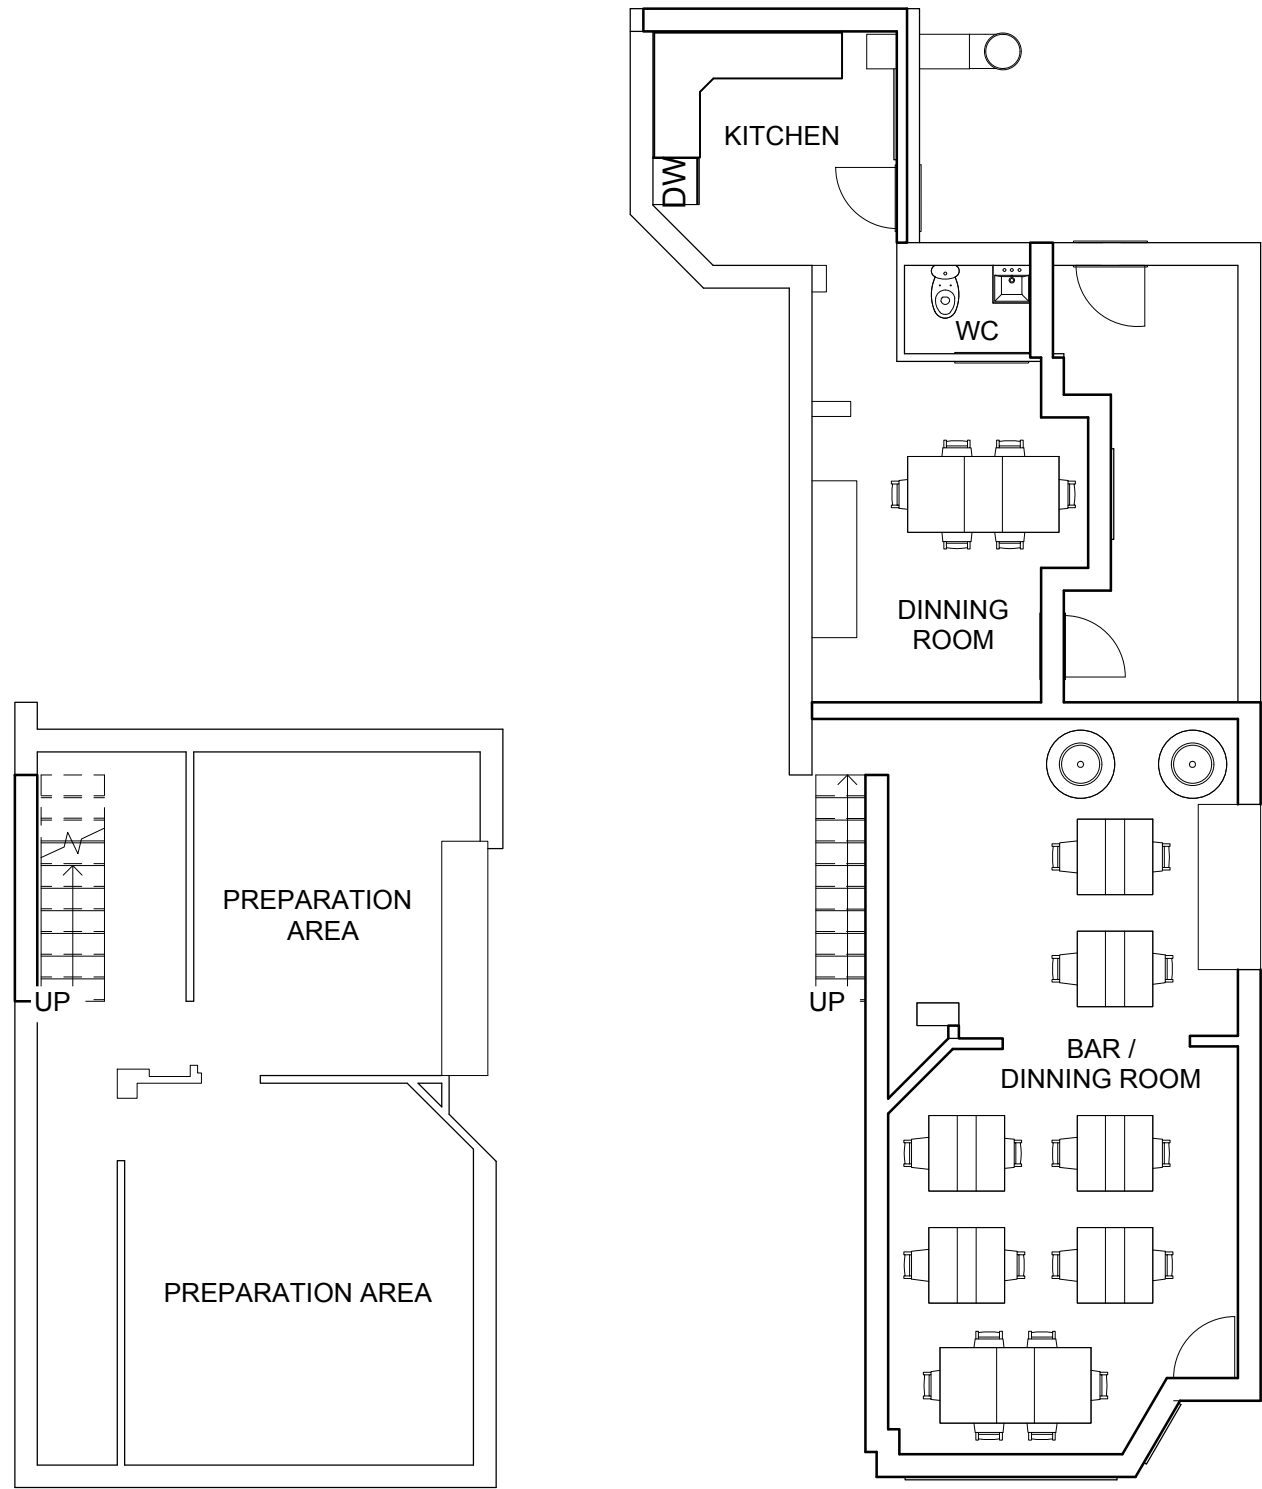


PROPOSED BASEMENT FLOOR PLAN


PROPOSED GROUND FLOOR PLAN

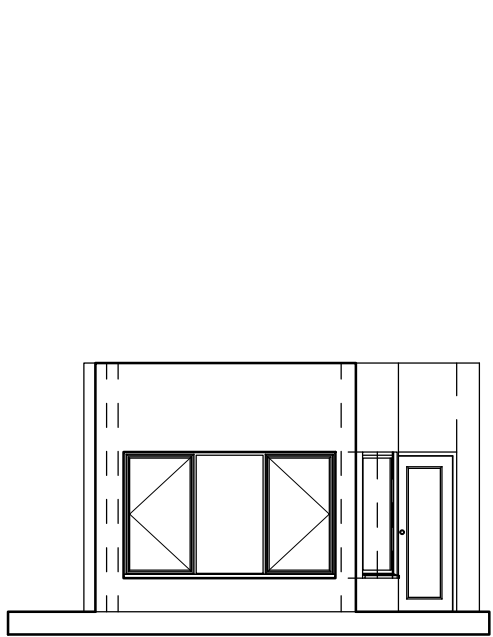

PROPOSED FRONT ELEVATION

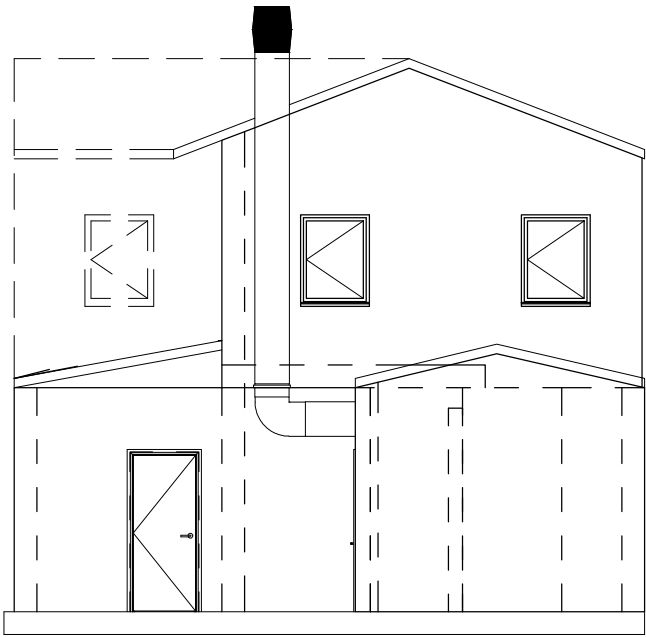

PROPOSED REAR ELEVATION

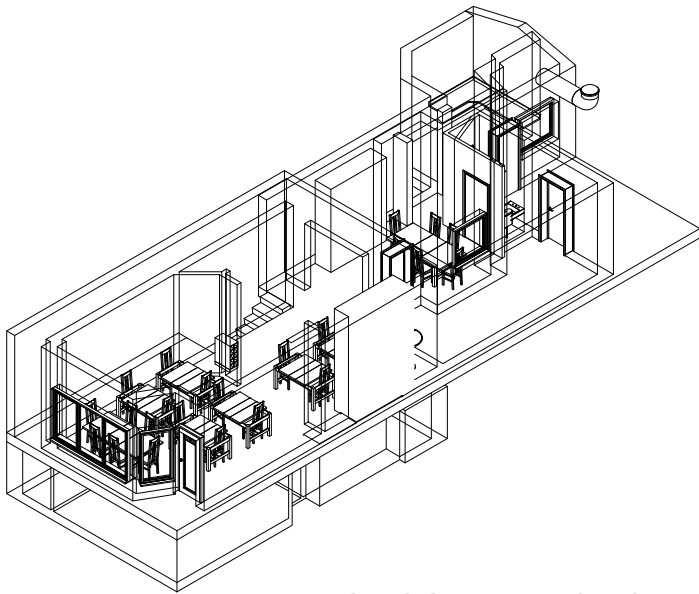

PROPOSED 3D GROUND FLOOR

	No.	Description	Date					PROJECT		CLIENT		
								424 BURY NEW ROAD		-		
				CODE	STATUS	SUITABILITY DESCRIPTION	PURPOSE OF ISSUE	SHEET		Date	Project number	Scale (@ A3)
								PROPOSED LAYOUT		09.12.2019	12.2019.001	1 : 100
										Drawn by	DRAWING NUMBER	
										Author	002	
										Checked by		
										Checker		
								REV				