



The Contractor is responsible for checking dimensions and any discrepancy to be verified with the Architects before proceeding.
Figured dimensions to be worked to only.
DO NOT SCALE SCALE FROM THIS DRAWING.

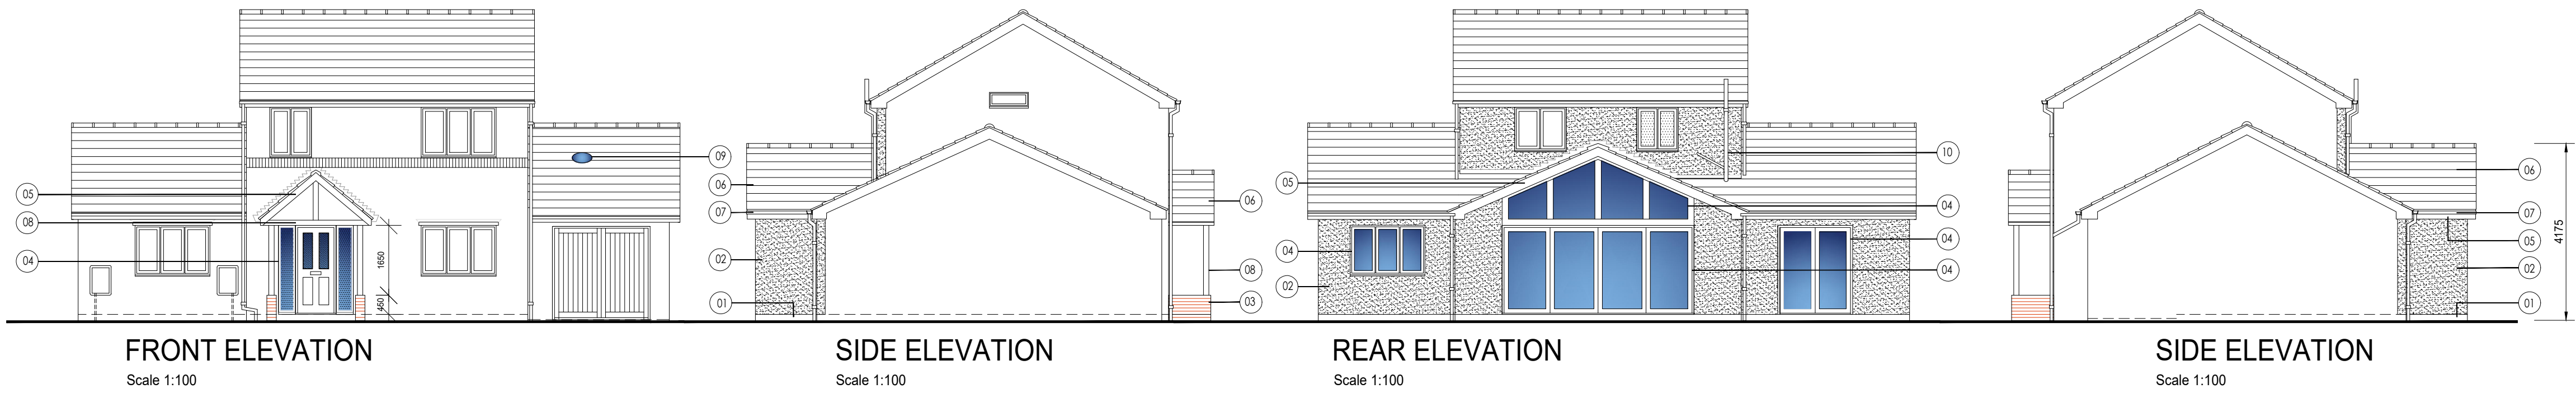

Finishes Schedule

1. Red Engineering Brick below DPC
2. Smooth Polar White Render
3. Red Facing Brick to match existing
4. Upvc Composite Door & Side Panels with Obscure Glazing - Door colour tbc
Black Upvc Windows & Patio Doors to the Rear Elevation
5. White Upvc Fascia, Soffit & Barge Boards to match existing
6. Redland Regent roof tiles - colour Farmhouse Red to match existing
7. Black square Upvc rainwater Goods to match existing
8. Timber Canopy - Painted White
9. Upvc Sun-tunnel - Manufacturer tbc
10. Black Upvc SVP & pipework

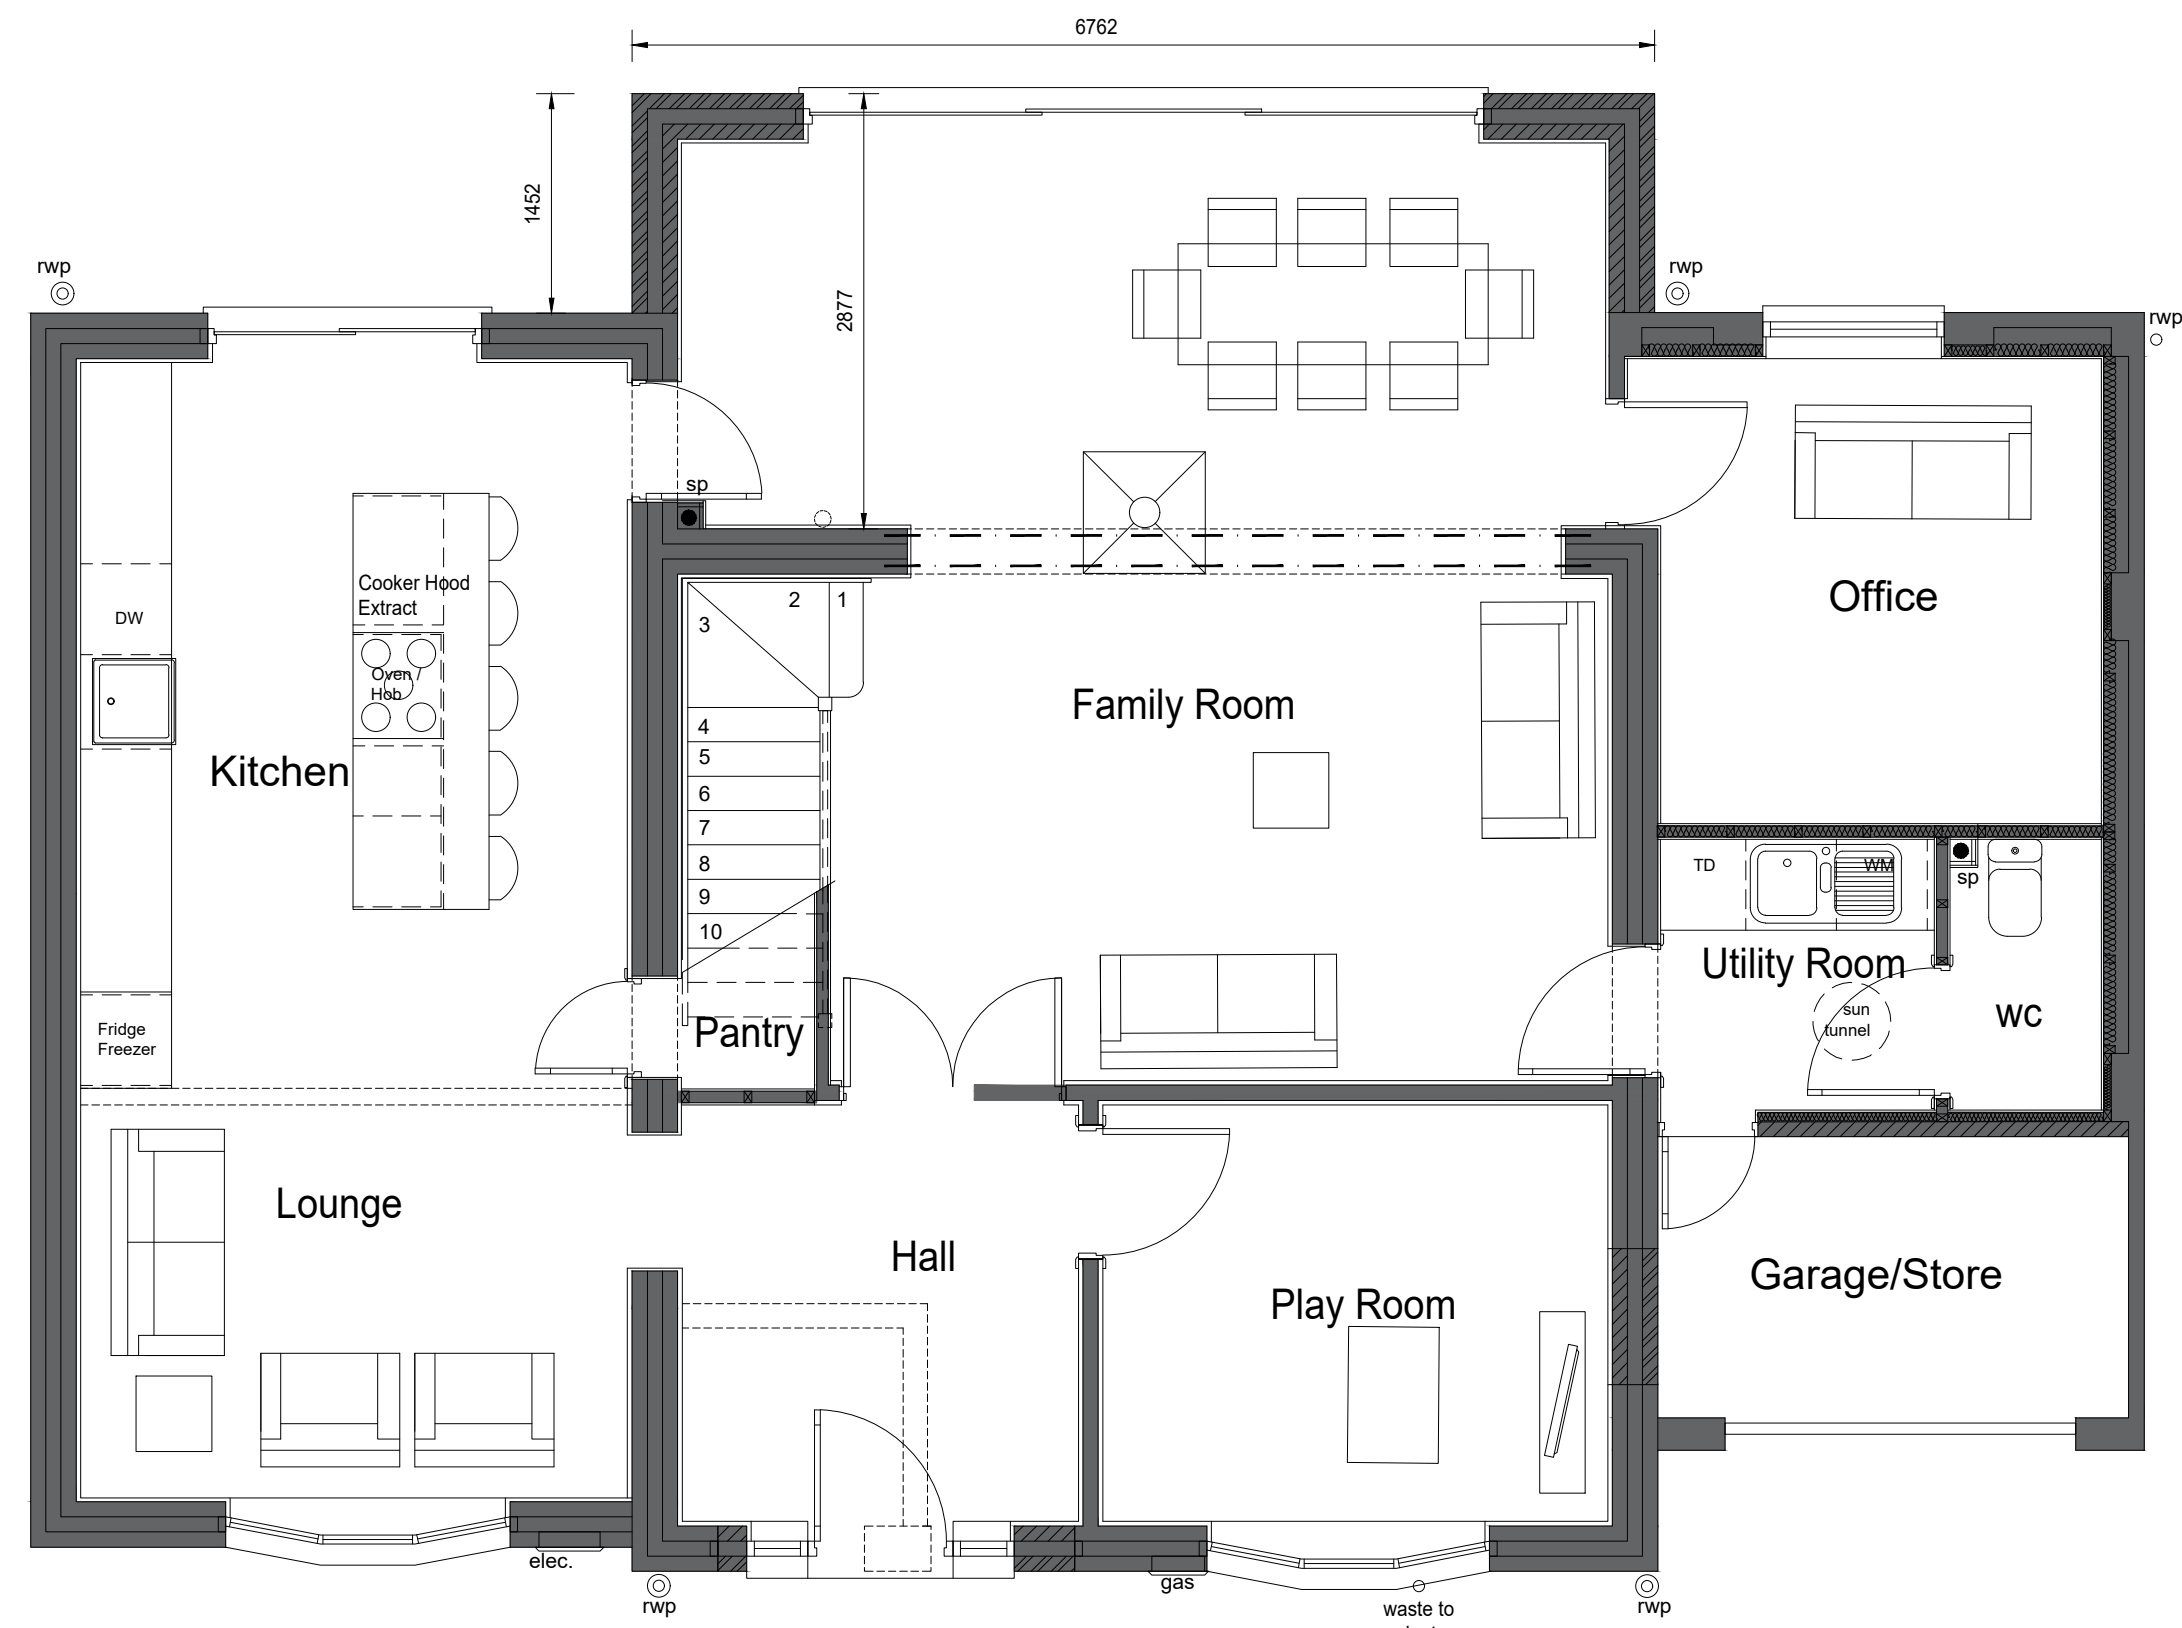

PROPOSED GROUND FLOOR PLAN
Scale 1:50

Rev	Date	By	Description	Chk'd
PLANNING DRAWINGS Proposed Ground Plan & Elevations				
location 14 Freestone Close, Bury. BL8 1US.				
title Proposed Single Storey Rear Extension & Internal Alterations				
scale 1:50,1:100	size A1	drawn by RIC	checked by	date 04.02.2022
drawing no. ADR-PD-CCL-02				rev -

